




Legend

- Hedgehog highways - 13x13cm gaps made in fence/wall to allow hedgehogs to move between Application Site and surrounding gardens. (6)
- Vivaro Pro Barcelona bird box - Placed on the retained trees facing north at least 1.5m from the ground. (2)
- Bee Brick - Placed at least 1m from the ground and on southern elevation. These will attract solitary bees that are non aggressive. (16)
- Sparrow Terrace - Integrated into the north elevation of the building. (1)
- Woodstone swift box - Placed on north elevation. (1)
- 001 Habitat bat box or similar - Placed in southern facing position to receive the morning sun. (2)
- Log Pile (2)

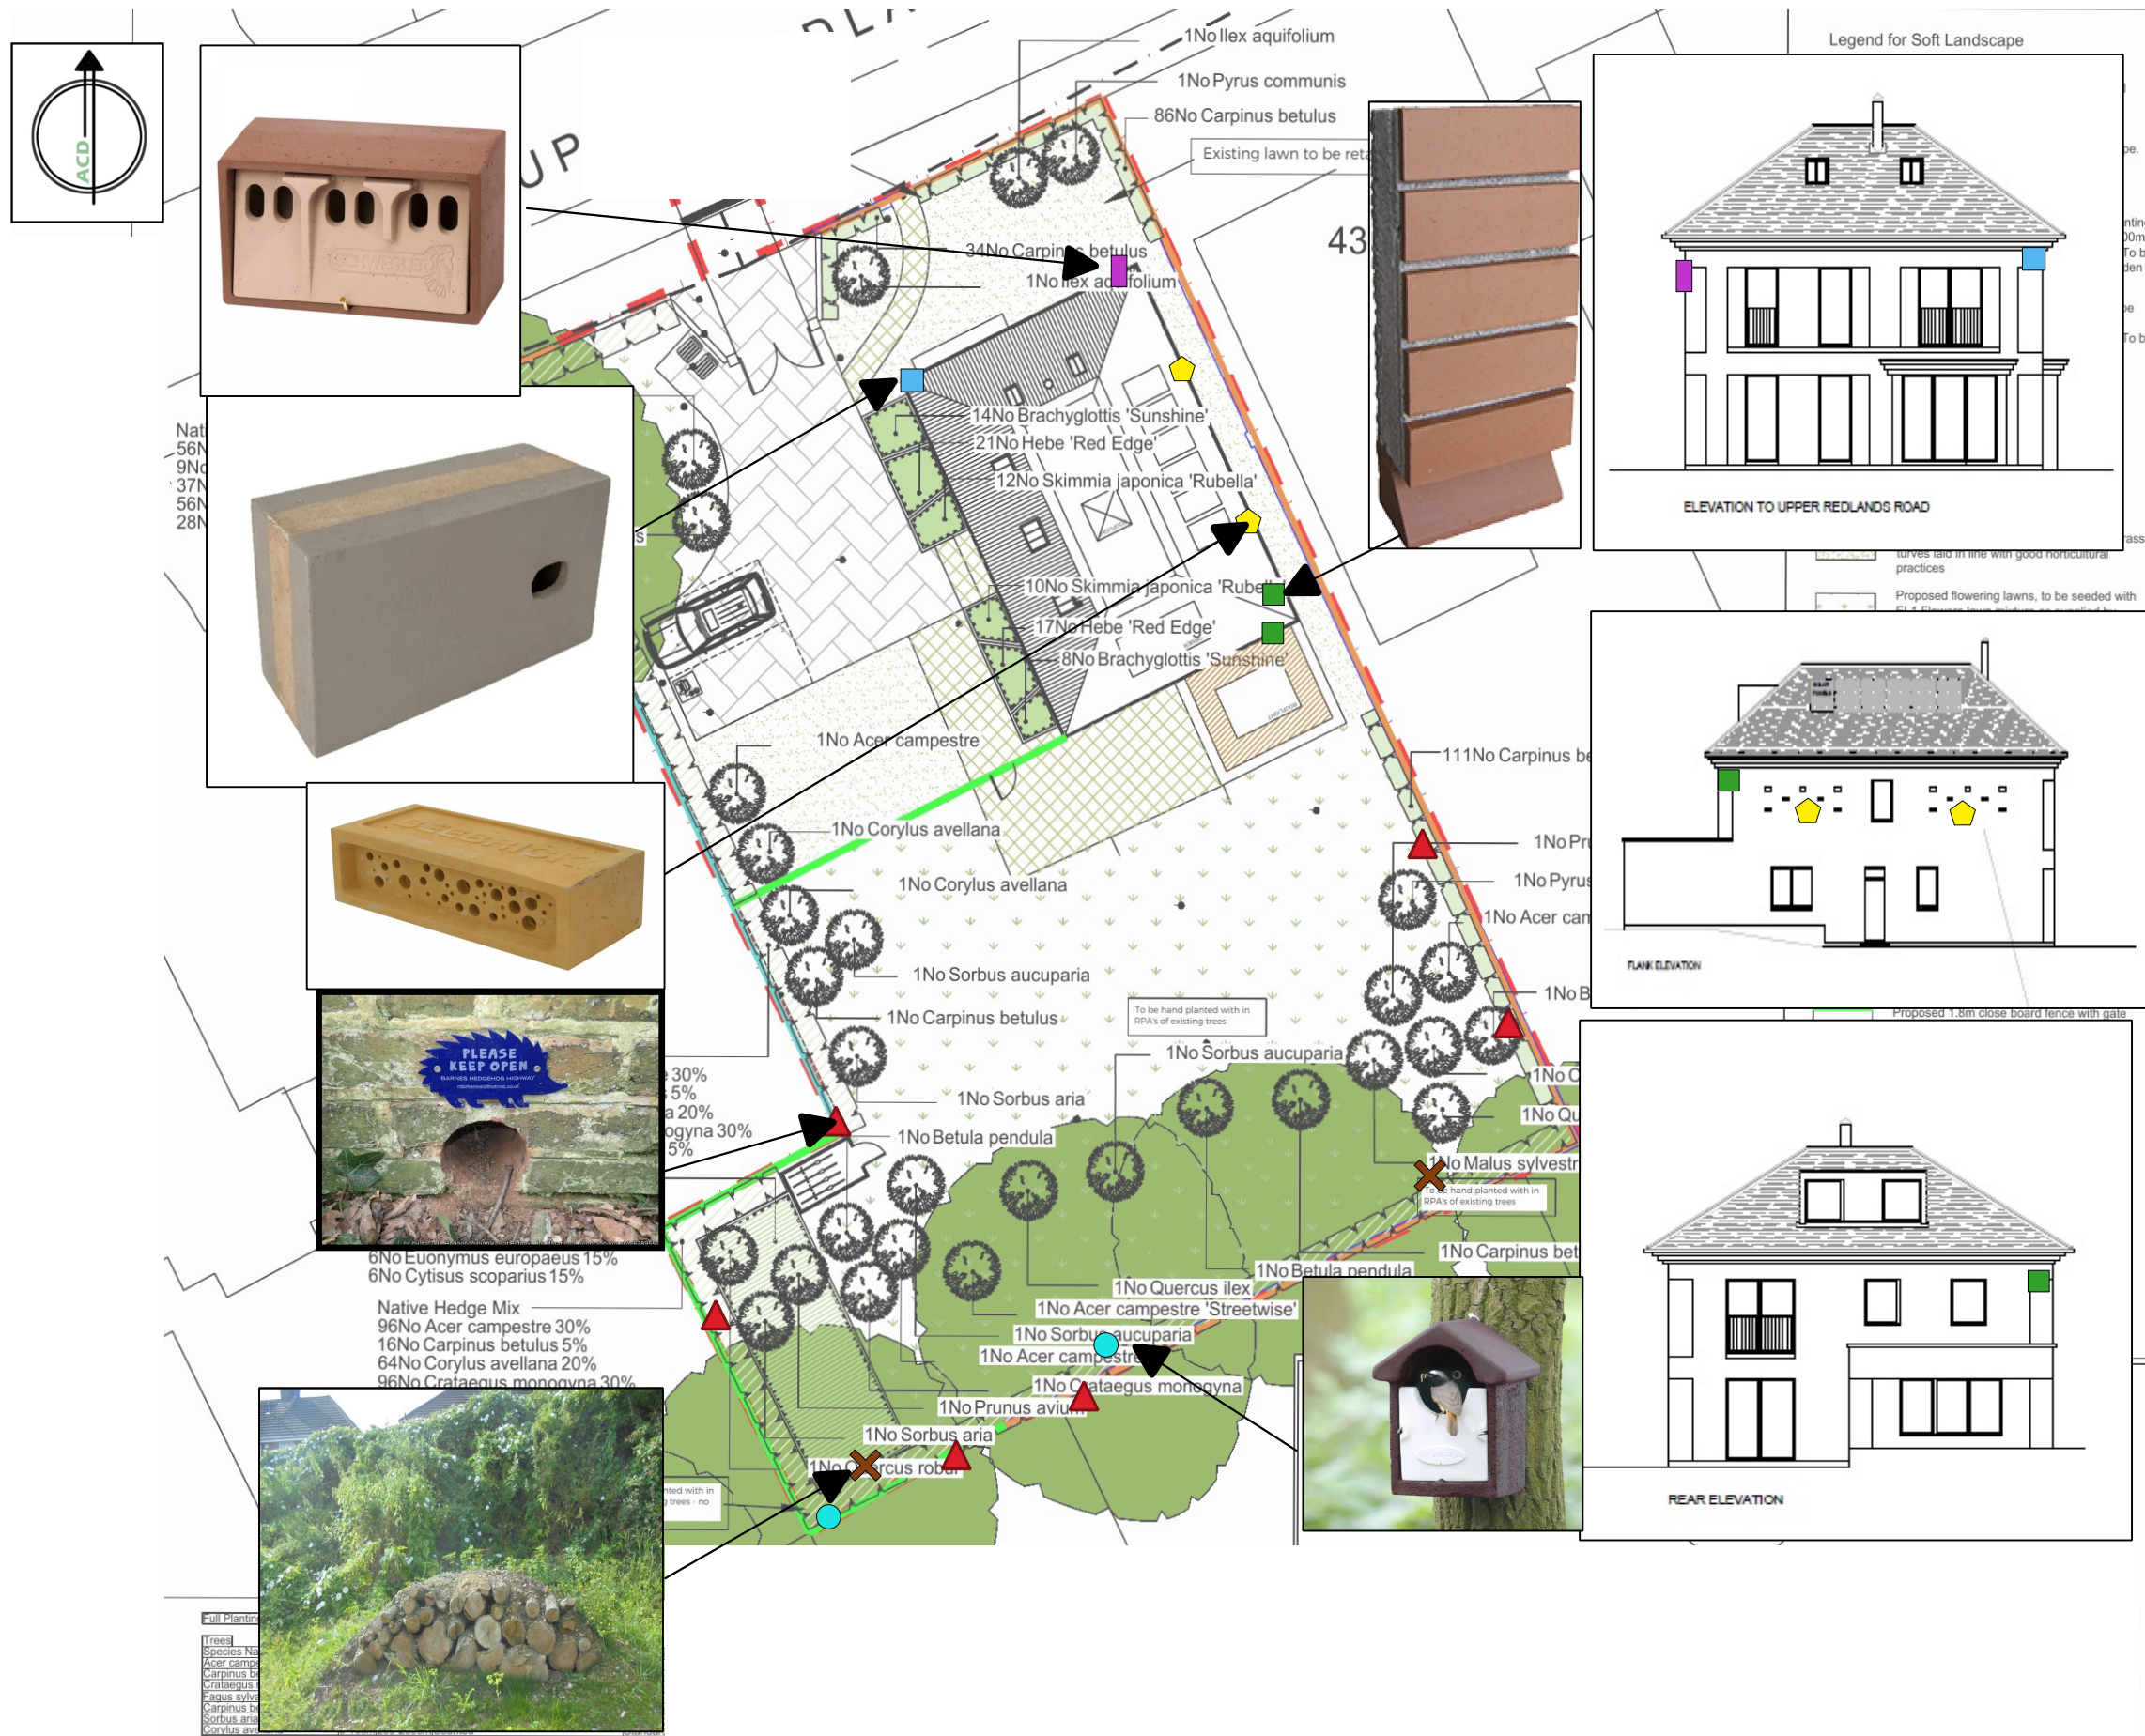

MR MOHAMMAD
SAOOD

scheme: Land Adjacent to 43 Upper Redlands Road, Reading
client: Mr Mohammad Saood
drawing: Eco Enhancement Plan
date: 28.08.2025
scale: NTS@A3
drawing no.: PRI24678_66_D
drawn: DL checked: NJ