



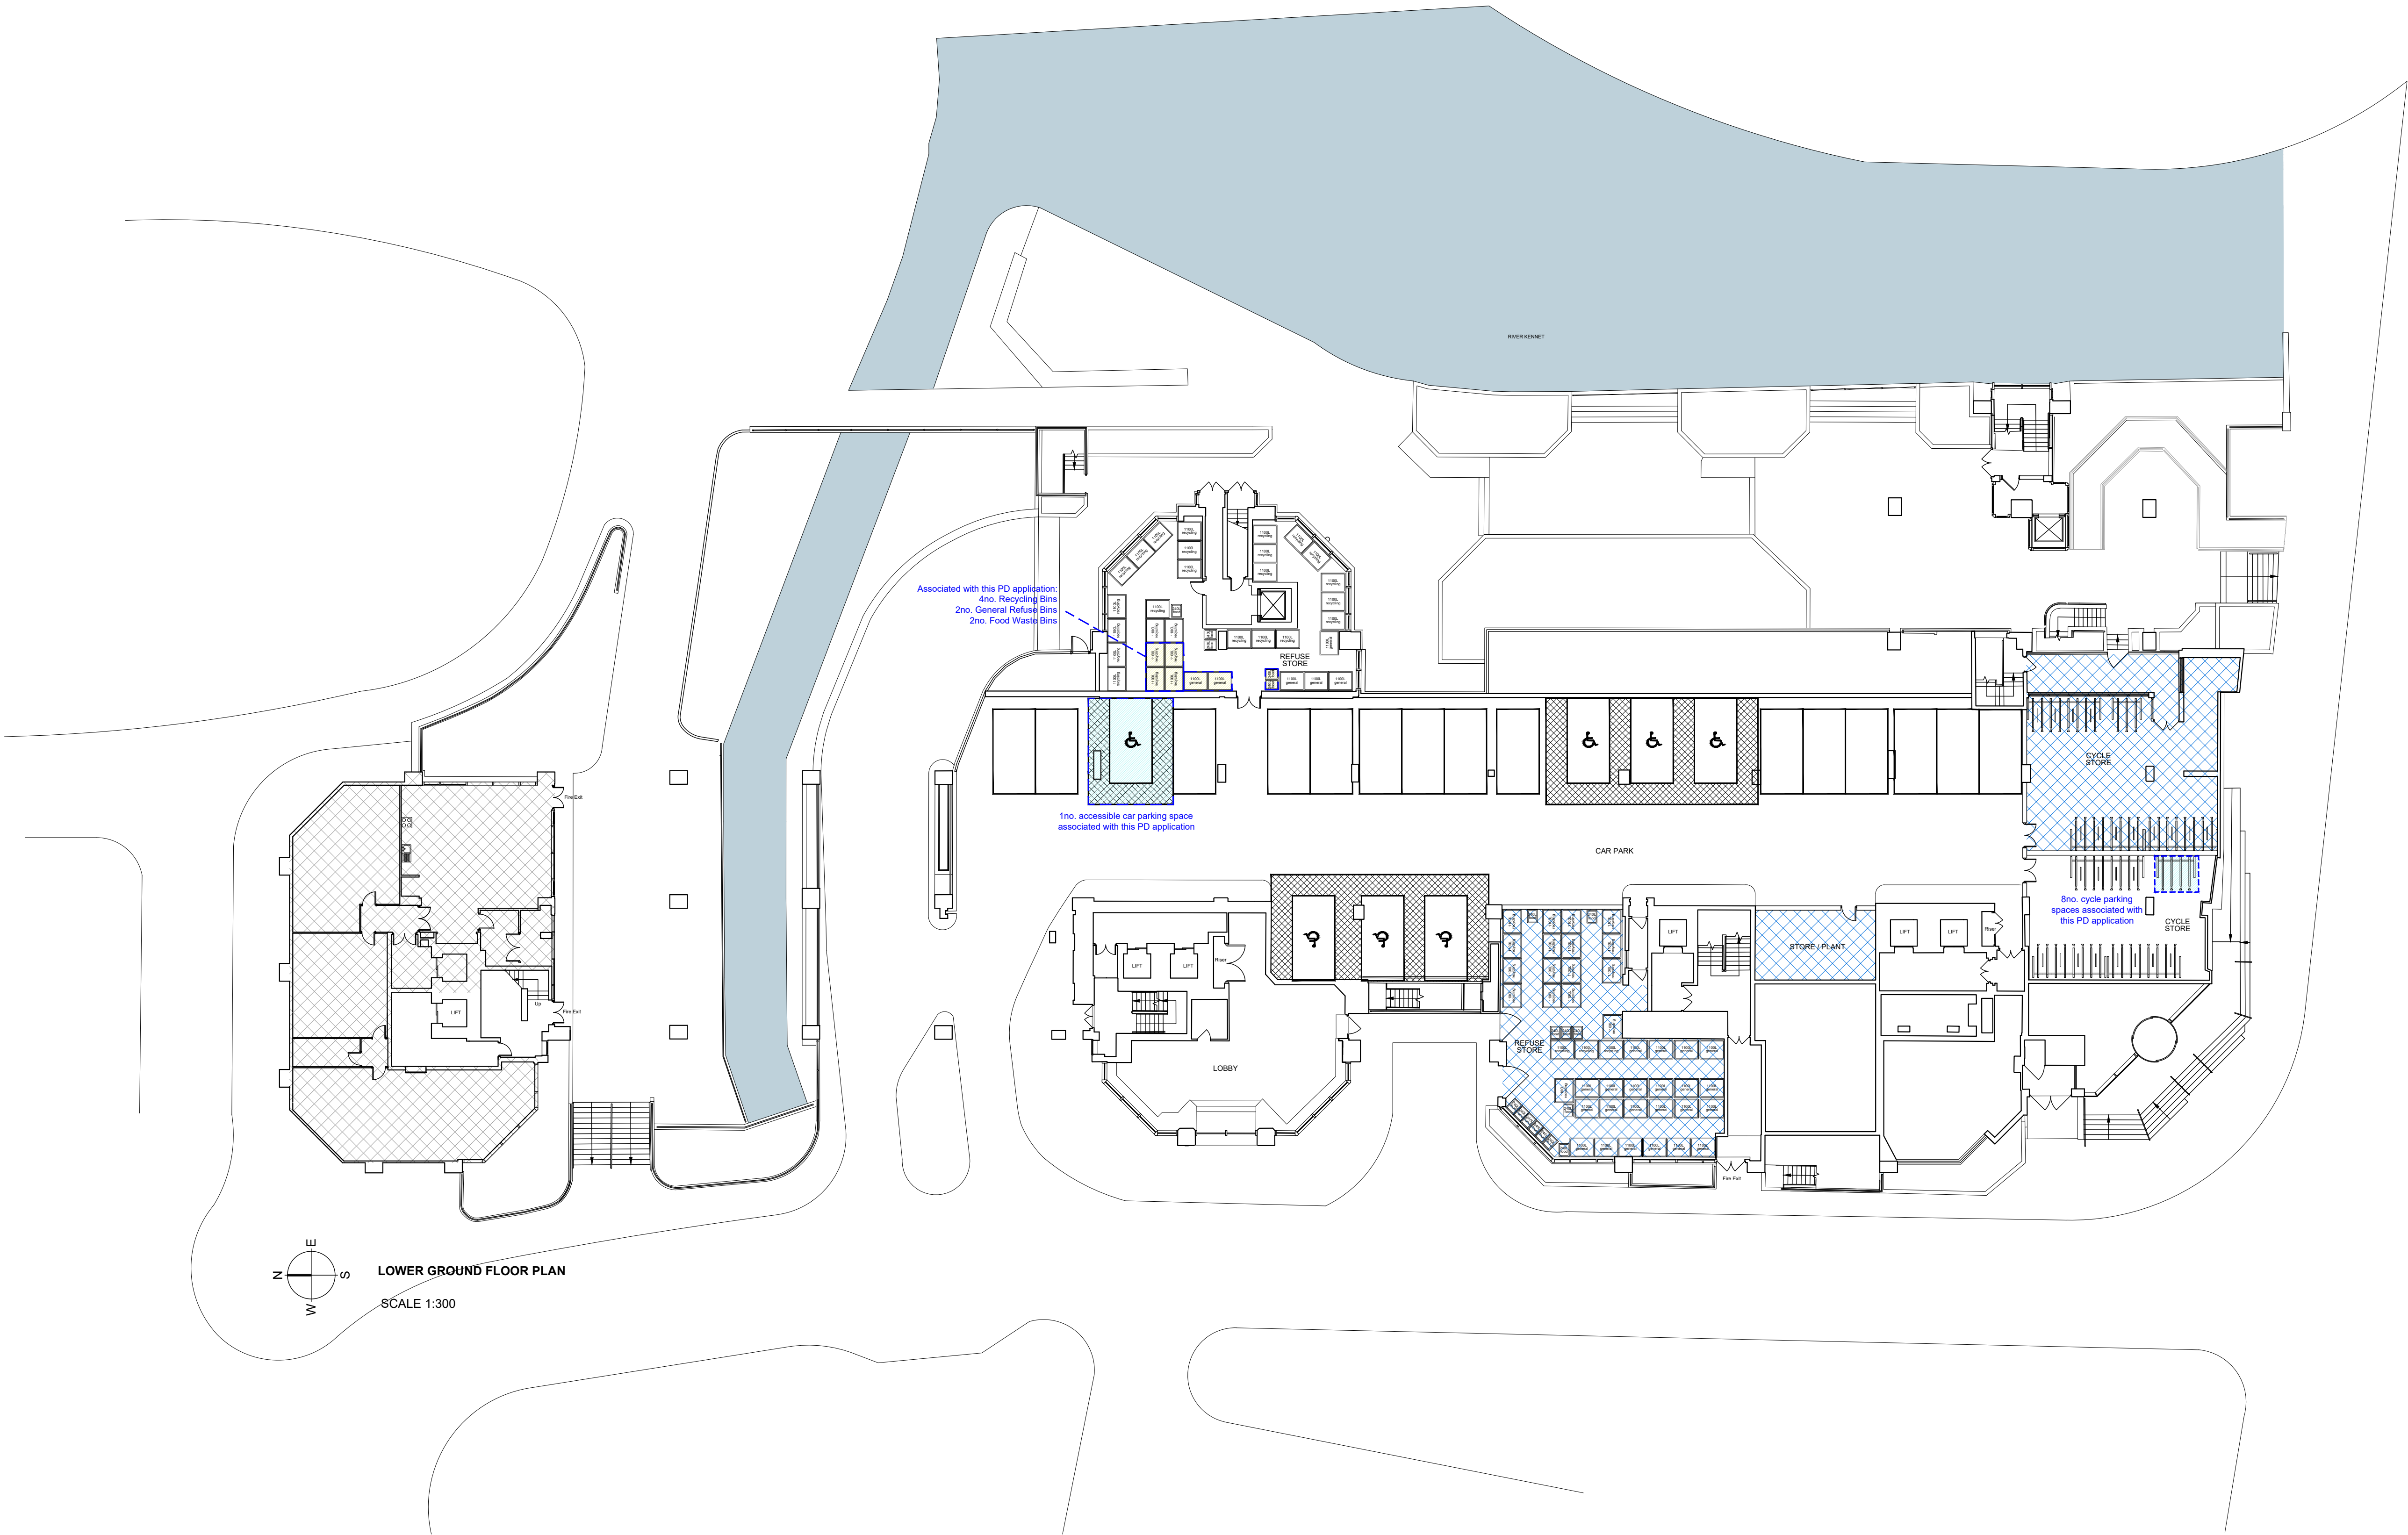


LOWER GROUND FLOOR PLAN

SCALE 1:300

#### NOTES

DO NOT SCALE - USE FIGURED DIMENSIONS ONLY.  
ALL DIMENSIONS TO BE CHECKED ON SITE PRIOR TO CONSTRUCTION AND ANY DISCREPANCIES TO BE HIGHLIGHTED BY CONTRACTOR.  
THIS DRAWING IS TO BE READ IN CONJUNCTION WITH ALL RELEVANT SPECIFICATIONS AND DRAWINGS.  
ALL LEVELS ARE TO FINISHED LEVELS UNLESS OTHERWISE INDICATED.

 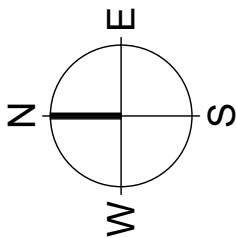


- 1B2P
- 2B3P
- 2B4P
- 3B5P

- CIRCULATION
- CYCLE STORE
- SERVICING / BACK OF HOUSE
- OUTSIDE SCOPE OF THIS APPLICATION

- PARKING ASSOCIATED WITH THE APPLICATION
- PREVIOUSLY APPROVED/ SUBMITTED FOR APPROVAL

|                 |                        |          |
|-----------------|------------------------|----------|
| Drawing Status: | P L A N N I N G        |          |
| Revision:       | Description:           | Date:    |
| P.01            | Issued for Information | 24.07.25 |
|                 |                        |          |
|                 |                        |          |
| P L A N N I N G |                        |          |

**SADAarchitecture**  
P : 26C George Street, St Albans, AL3 4ES  
E : letterbox@sada-architecture.com  
W : www.sada-architecture.com  
T : 01 727 860810  
Project: 24-013 Abbey Gardens  
Drawing: Proposed Lower Ground Floor Plan  
Date: 24.10.2024 drawn by: YY check: CC  
Scale: 1:200@A1 drwg no.: 309 rev. no.: P.01  
© Copyright: This drawing or design may not be reproduced without permission.

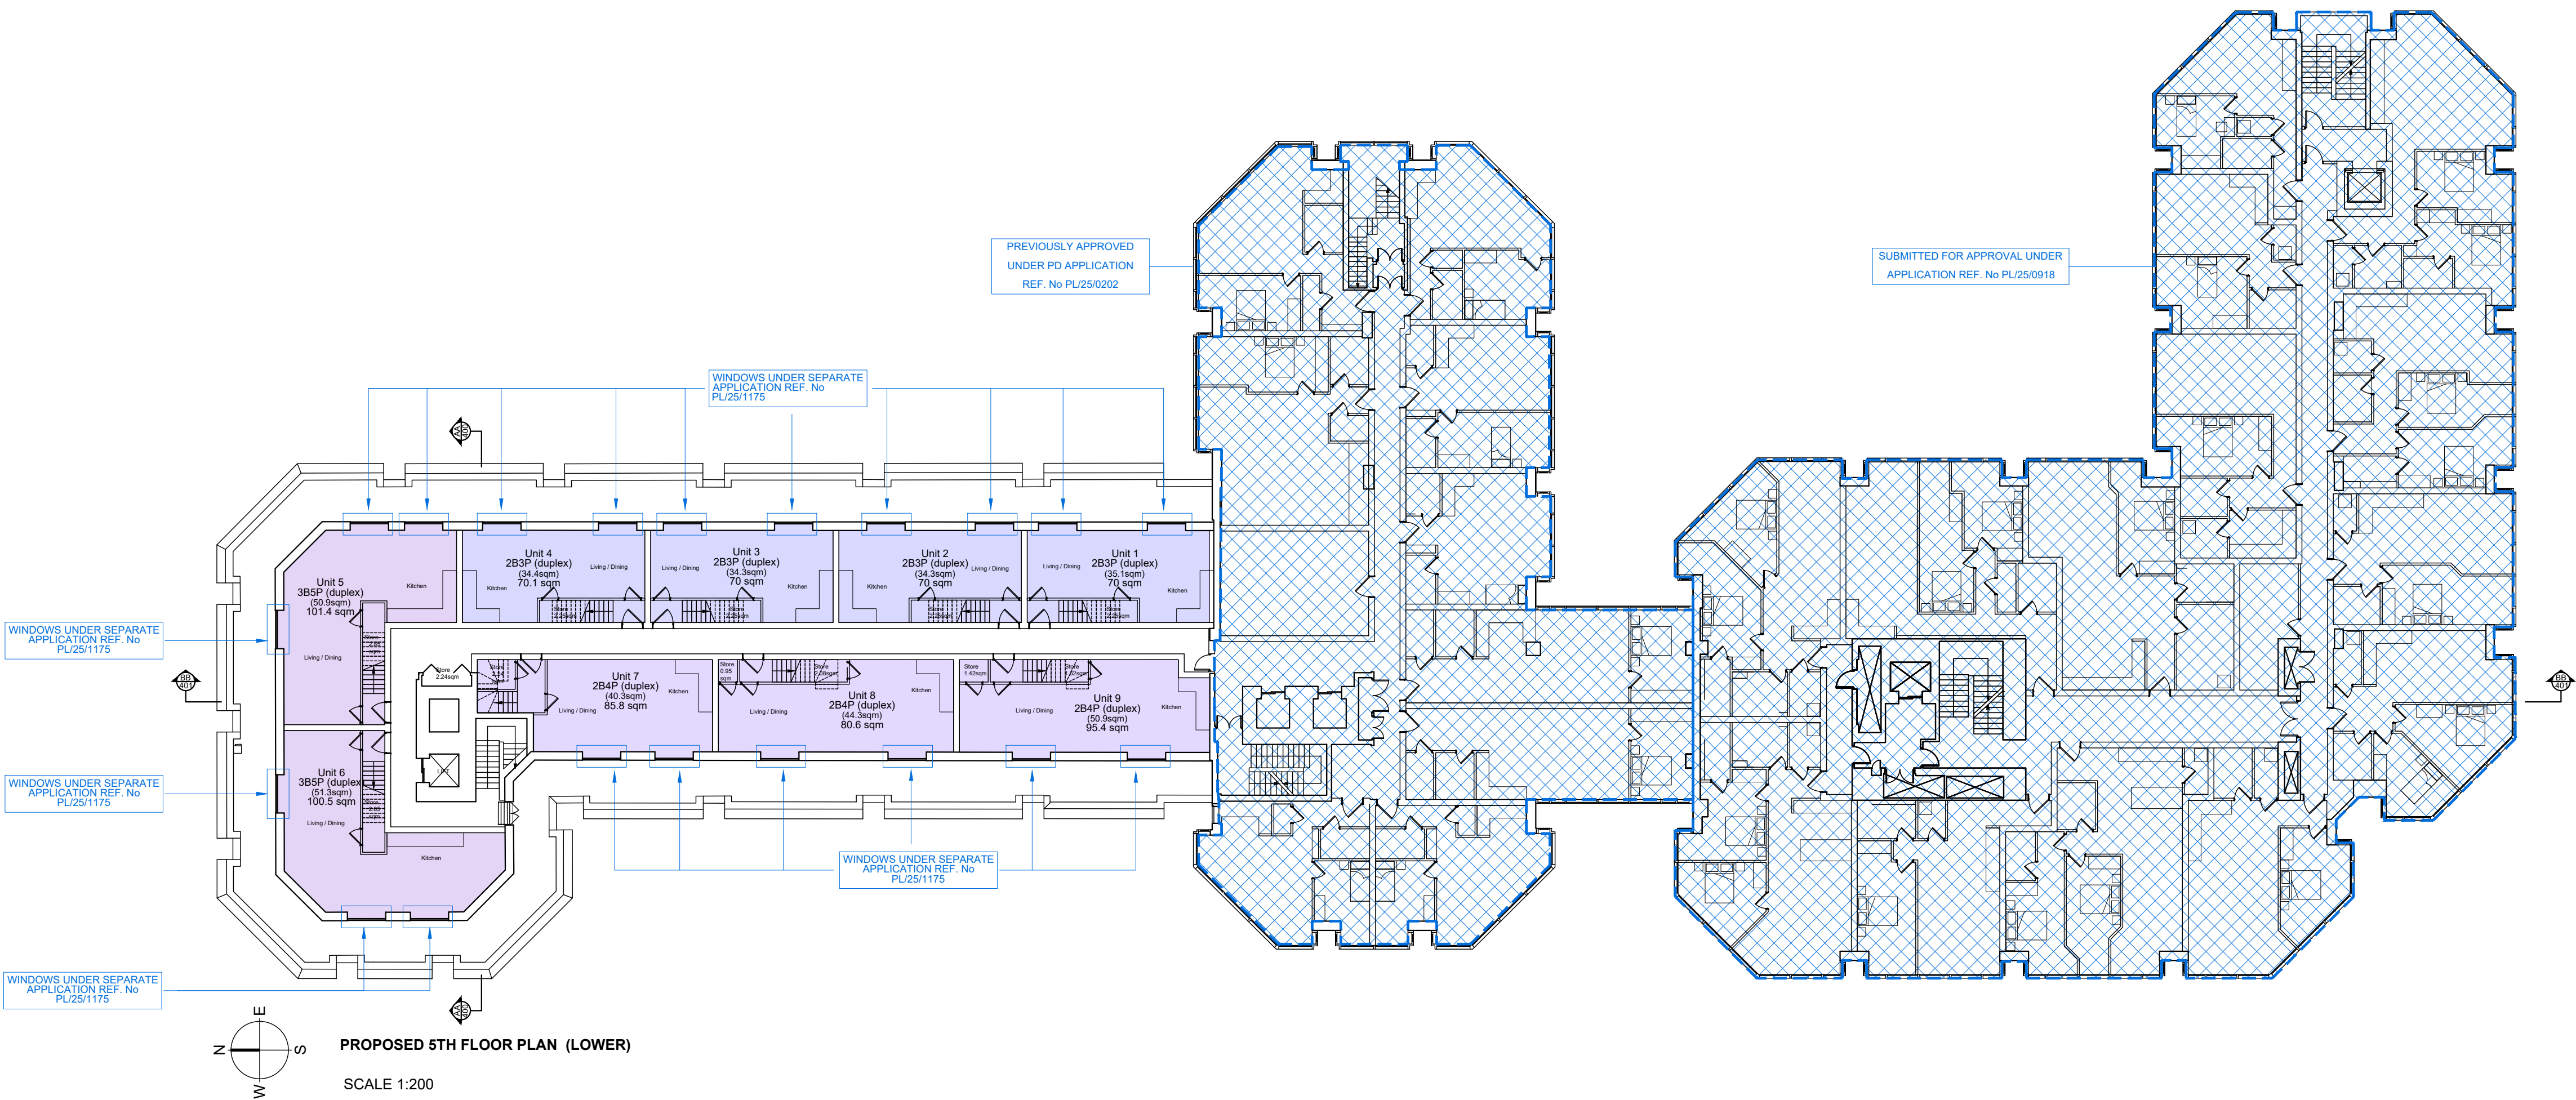


NOTES

DO NOT SCALE - USE FIGURED DIMENSIONS ONLY.

ALL DIMENSIONS TO BE CHECKED ON SITE PRIOR TO CONSTRUCTION AND ANY DISCREPANCIES TO BE HIGHLIGHTED BY CONTRACTOR.

THIS DRAWING IS TO BE READ IN CONJUNCTION WITH ALL RELEVANT SPECIFICATIONS AND DRAWINGS.

ALL LEVELS ARE TO FINISHED LEVELS UNLESS OTHERWISE INDICATED.

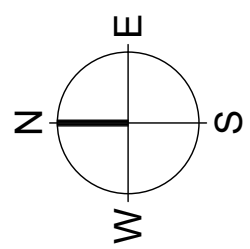

- |      |                                   |
|------|-----------------------------------|
| 1B2P | CIRCULATION                       |
| 2B3P | CYCLE STORE                       |
| 2B4P | SERVICING / BACK OF HOUSE         |
| 3B5P | OUTSIDE SCOPE OF THIS APPLICATION |


- |                                              |
|----------------------------------------------|
| PARKING ASSOCIATED WITH THE APPLICATION      |
| PREVIOUSLY APPROVED / SUBMITTED FOR APPROVAL |

|                 |                        |          |
|-----------------|------------------------|----------|
| Drawing Status: | P L A N N I N G        |          |
| Revision:       | Description:           | Date:    |
| P.01            | Issued for Information | 24.07.25 |
| P.02            | Issued for Information | 26.08.25 |
| P L A N N I N G |                        |          |

**SADAarchitecture**

P : 26C George Street, St Albans, AL3 4ES  
E : [letterbox@sada-architecture.com](mailto:letterbox@sada-architecture.com)  
W : [www.sada-architecture.com](http://www.sada-architecture.com)  
T : 01 727 860810

Project: 24-013 Abbey Gardens  
Drawing: Proposed 5th Floor Plan (lower)  
Date: 24.10.2024 drawn by: YY check: CC  
Scale: 1:200@A1 drwg no.: 315(a) rev. no.: P.02  
© Copyright: This drawing or design may not be reproduced without permission.

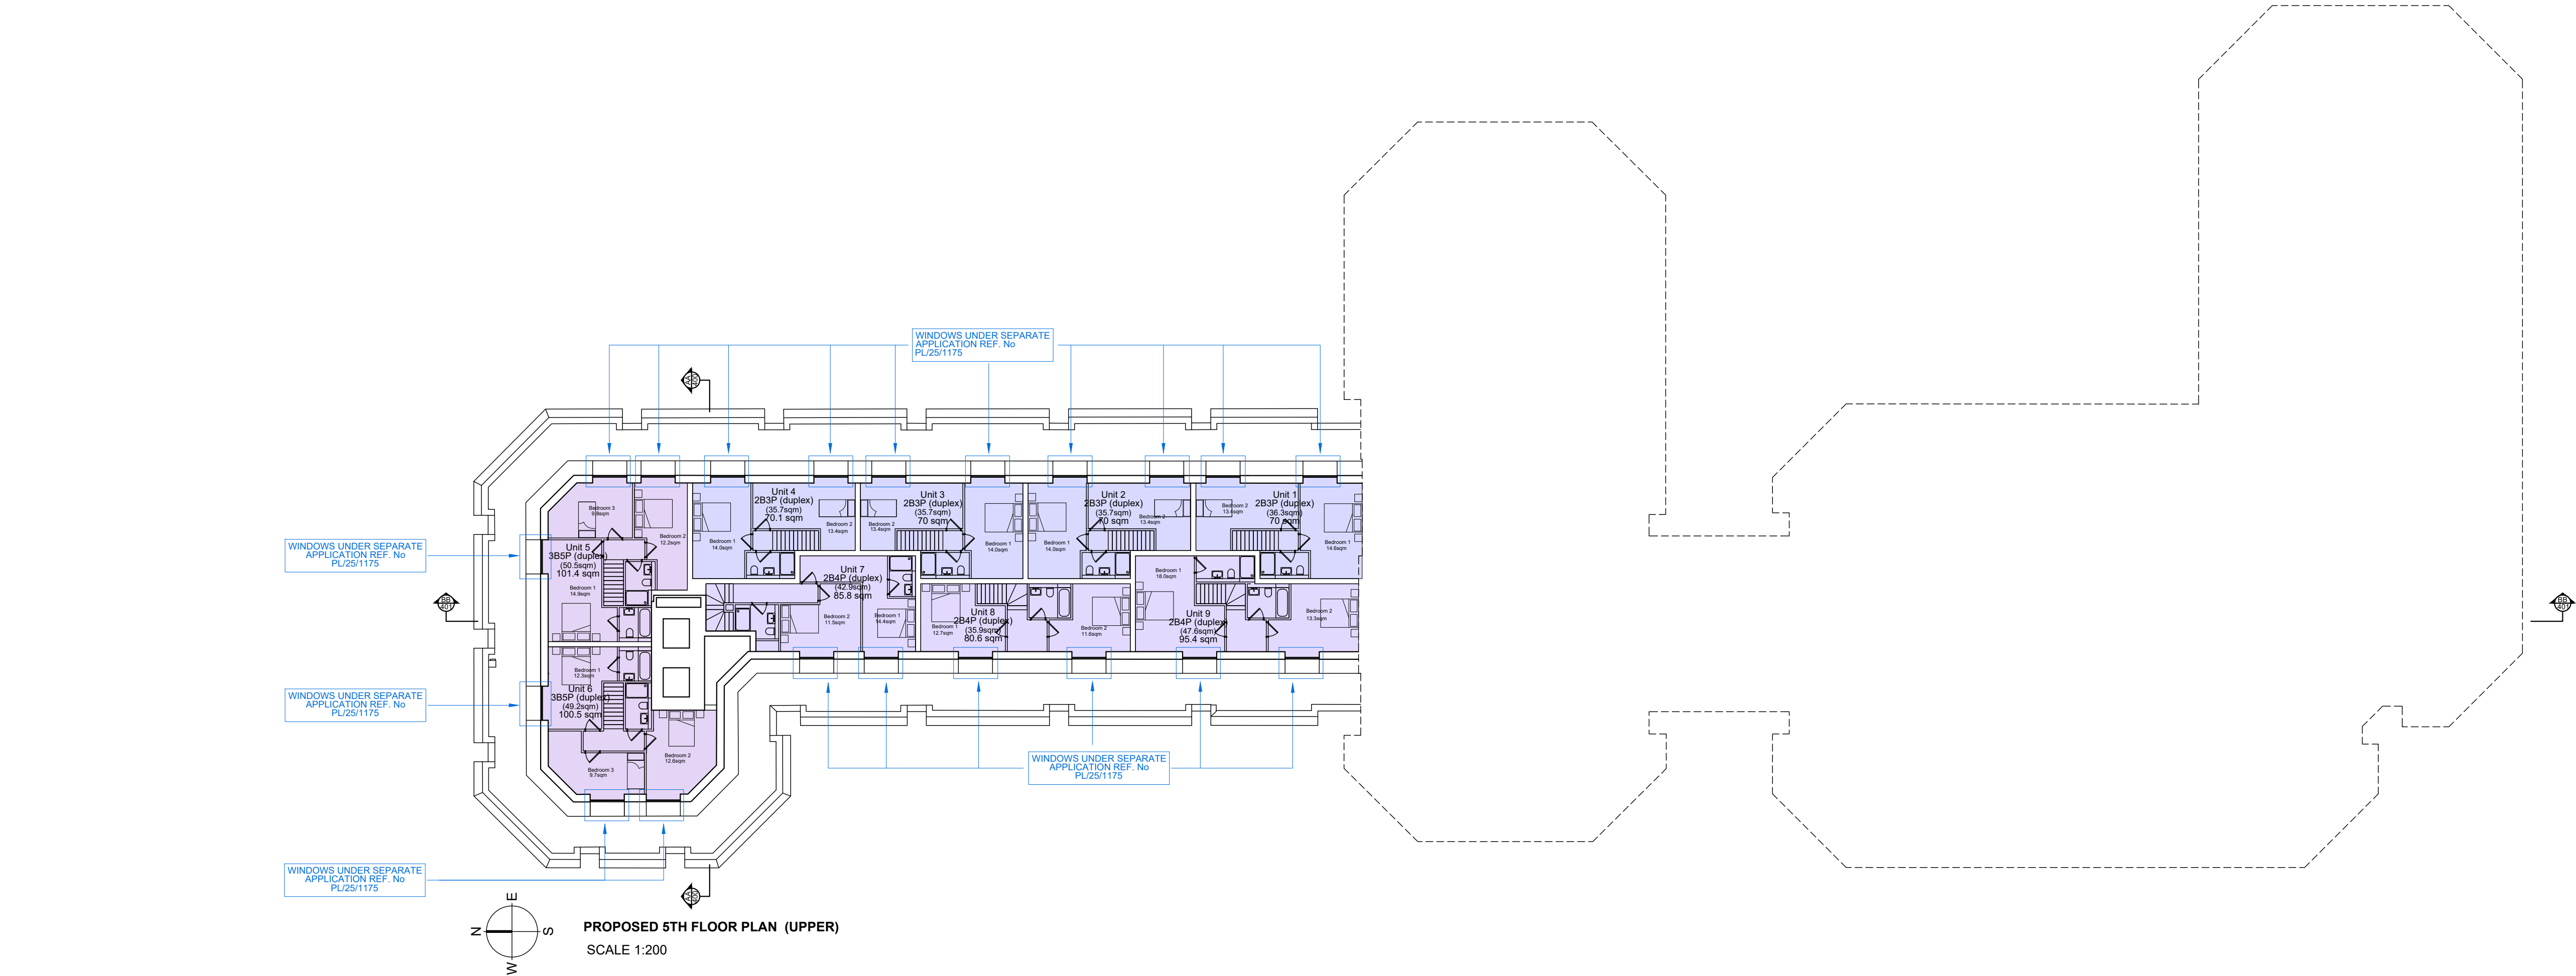



**NOTES**

DO NOT SCALE - USE FIGURED DIMENSIONS ONLY.

ALL DIMENSIONS TO BE CHECKED ON SITE PRIOR TO CONSTRUCTION AND ANY DISCREPANCIES TO BE HIGHLIGHTED BY CONTRACTOR.

THIS DRAWING IS TO BE READ IN CONJUNCTION WITH ALL RELEVANT SPECIFICATIONS AND DRAWINGS.

ALL LEVELS ARE TO FINISHED LEVELS UNLESS OTHERWISE INDICATED.

 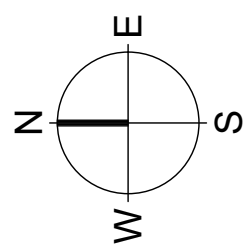

- |      |                                   |
|------|-----------------------------------|
| 1B2P | CIRCULATION                       |
| 2B3P | CYCLE STORE                       |
| 2B4P | SERVICING / BACK OF HOUSE         |
| 3B5P | OUTSIDE SCOPE OF THIS APPLICATION |

- |  |                                             |
|--|---------------------------------------------|
|  | PARKING ASSOCIATED WITH THE APPLICATION     |
|  | PREVIOUSLY APPROVED/ SUBMITTED FOR APPROVAL |

|                 |                        |          |
|-----------------|------------------------|----------|
| Drawing Status: | P L A N N I N G        |          |
| Revision:       | Description:           | Date:    |
| P.01            | Issued for Information | 24.07.25 |
| P.02            | Issued for Information | 26.08.25 |
| P L A N N I N G |                        |          |

**SADAarchitecture**

P : 26C George Street, St Albans, AL3 4ES

E : [letterbox@sada-architecture.com](mailto:letterbox@sada-architecture.com)

W : [www.sada-architecture.com](http://www.sada-architecture.com)

T : 01 727 860810


Project: 24-013 Abbey Gardens

Drawing: Proposed 5th Floor Plan (upper)

Date: 24.10.2024 drawn by: YY check: CC

Scale: 1:200@A1 drwg no.: 315(b) rev. no.: P.02

© Copyright: This drawing or design may not be reproduced without permission.

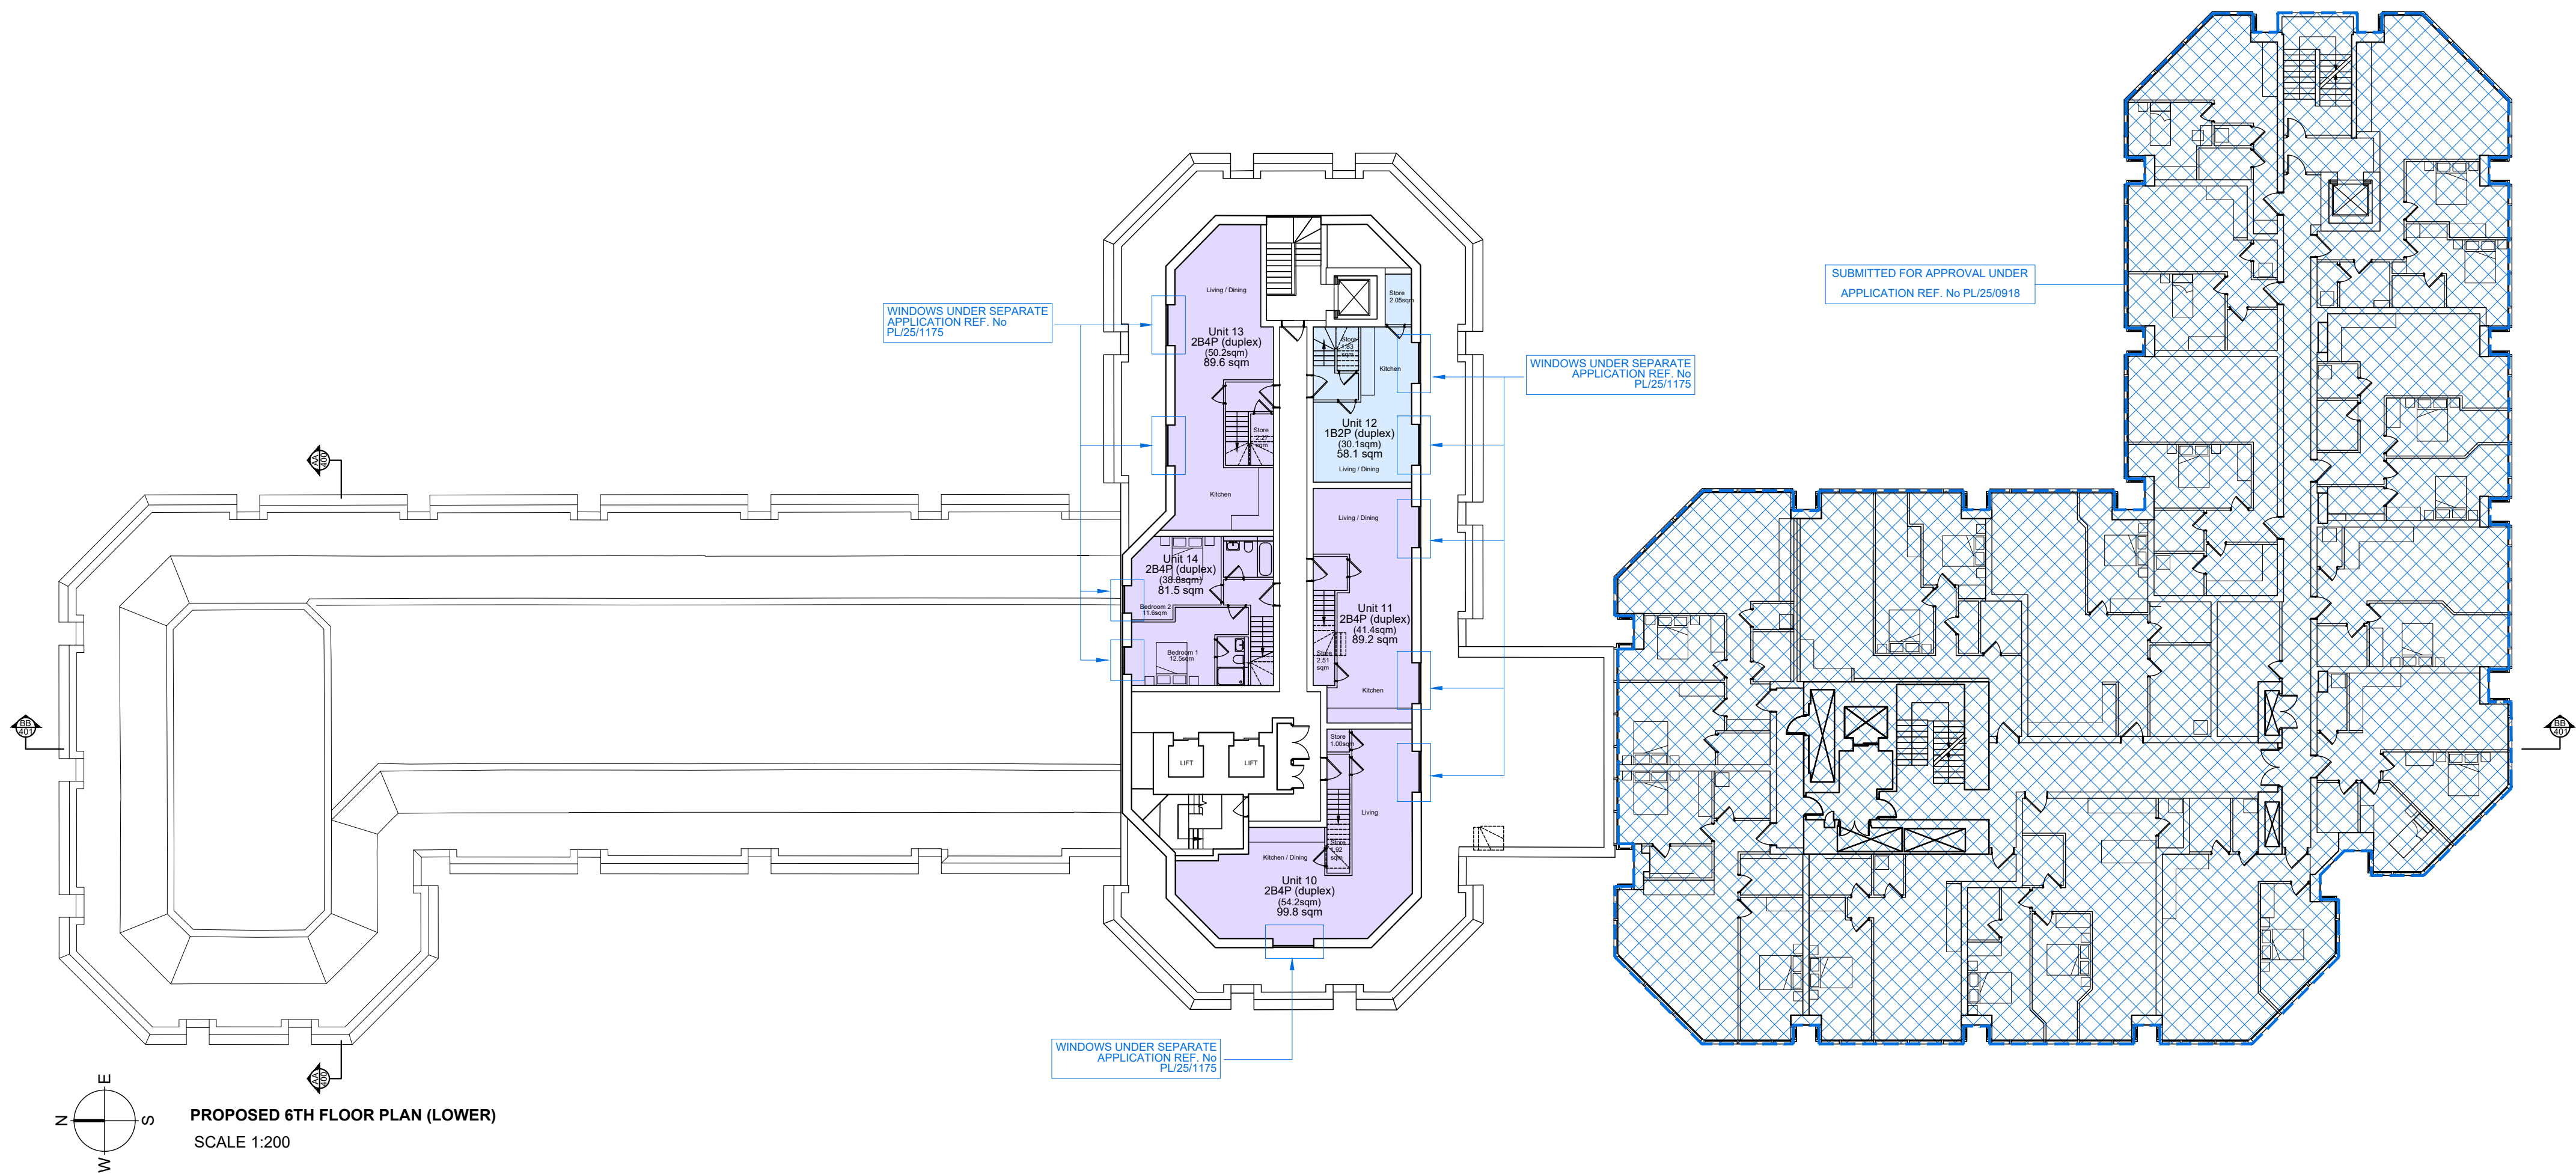

**NOTES**

DO NOT SCALE - USE FIGURED DIMENSIONS ONLY.

ALL DIMENSIONS TO BE CHECKED ON SITE PRIOR TO CONSTRUCTION AND ANY DISCREPANCIES TO BE HIGHLIGHTED BY CONTRACTOR.

THIS DRAWING IS TO BE READ IN CONJUNCTION WITH ALL RELEVANT SPECIFICATIONS AND DRAWINGS.

ALL LEVELS ARE TO FINISHED LEVELS UNLESS OTHERWISE INDICATED.

|  |      |  |                                   |  |                                                |
|--|------|--|-----------------------------------|--|------------------------------------------------|
|  | 1B2P |  | CIRCULATION                       |  | PARKING ASSOCIATED WITH THE APPLICATION        |
|  | 2B3P |  | CYCLE STORE                       |  | PREVIOUSLY APPROVED/<br>SUBMITTED FOR APPROVAL |
|  | 2B4P |  | SERVICING / BACK OF HOUSE         |  |                                                |
|  | 3B5P |  | OUTSIDE SCOPE OF THIS APPLICATION |  |                                                |

|                 |                        |          |  |
|-----------------|------------------------|----------|--|
| Drawing Status: | P L A N N I N G        |          |  |
|                 |                        |          |  |
| Revision:       | Description:           | Date:    |  |
| P.01            | Issued for Information | 24.07.25 |  |
| P.02            | Issued for Information | 26.08.25 |  |
|                 |                        |          |  |
|                 |                        |          |  |
| P L A N N I N G |                        |          |  |

**SADAarchitecture**

P : 26C George Street, St Albans, AL3 4ES

E : [letterbox@sada-architecture.com](mailto:letterbox@sada-architecture.com)

W : [www.sada-architecture.com](http://www.sada-architecture.com)

T : 01 727 860810


Project: 24-013 Abbey Gardens

Drawing: Proposed 6th Floor Plan (lower)

Date: 24.10.2024 drawn by: YY check: CC

Scale: 1:200@A1 drwg no.: 316(a) rev. no.: P.02

© Copyright: This drawing or design may not be reproduced without permission.

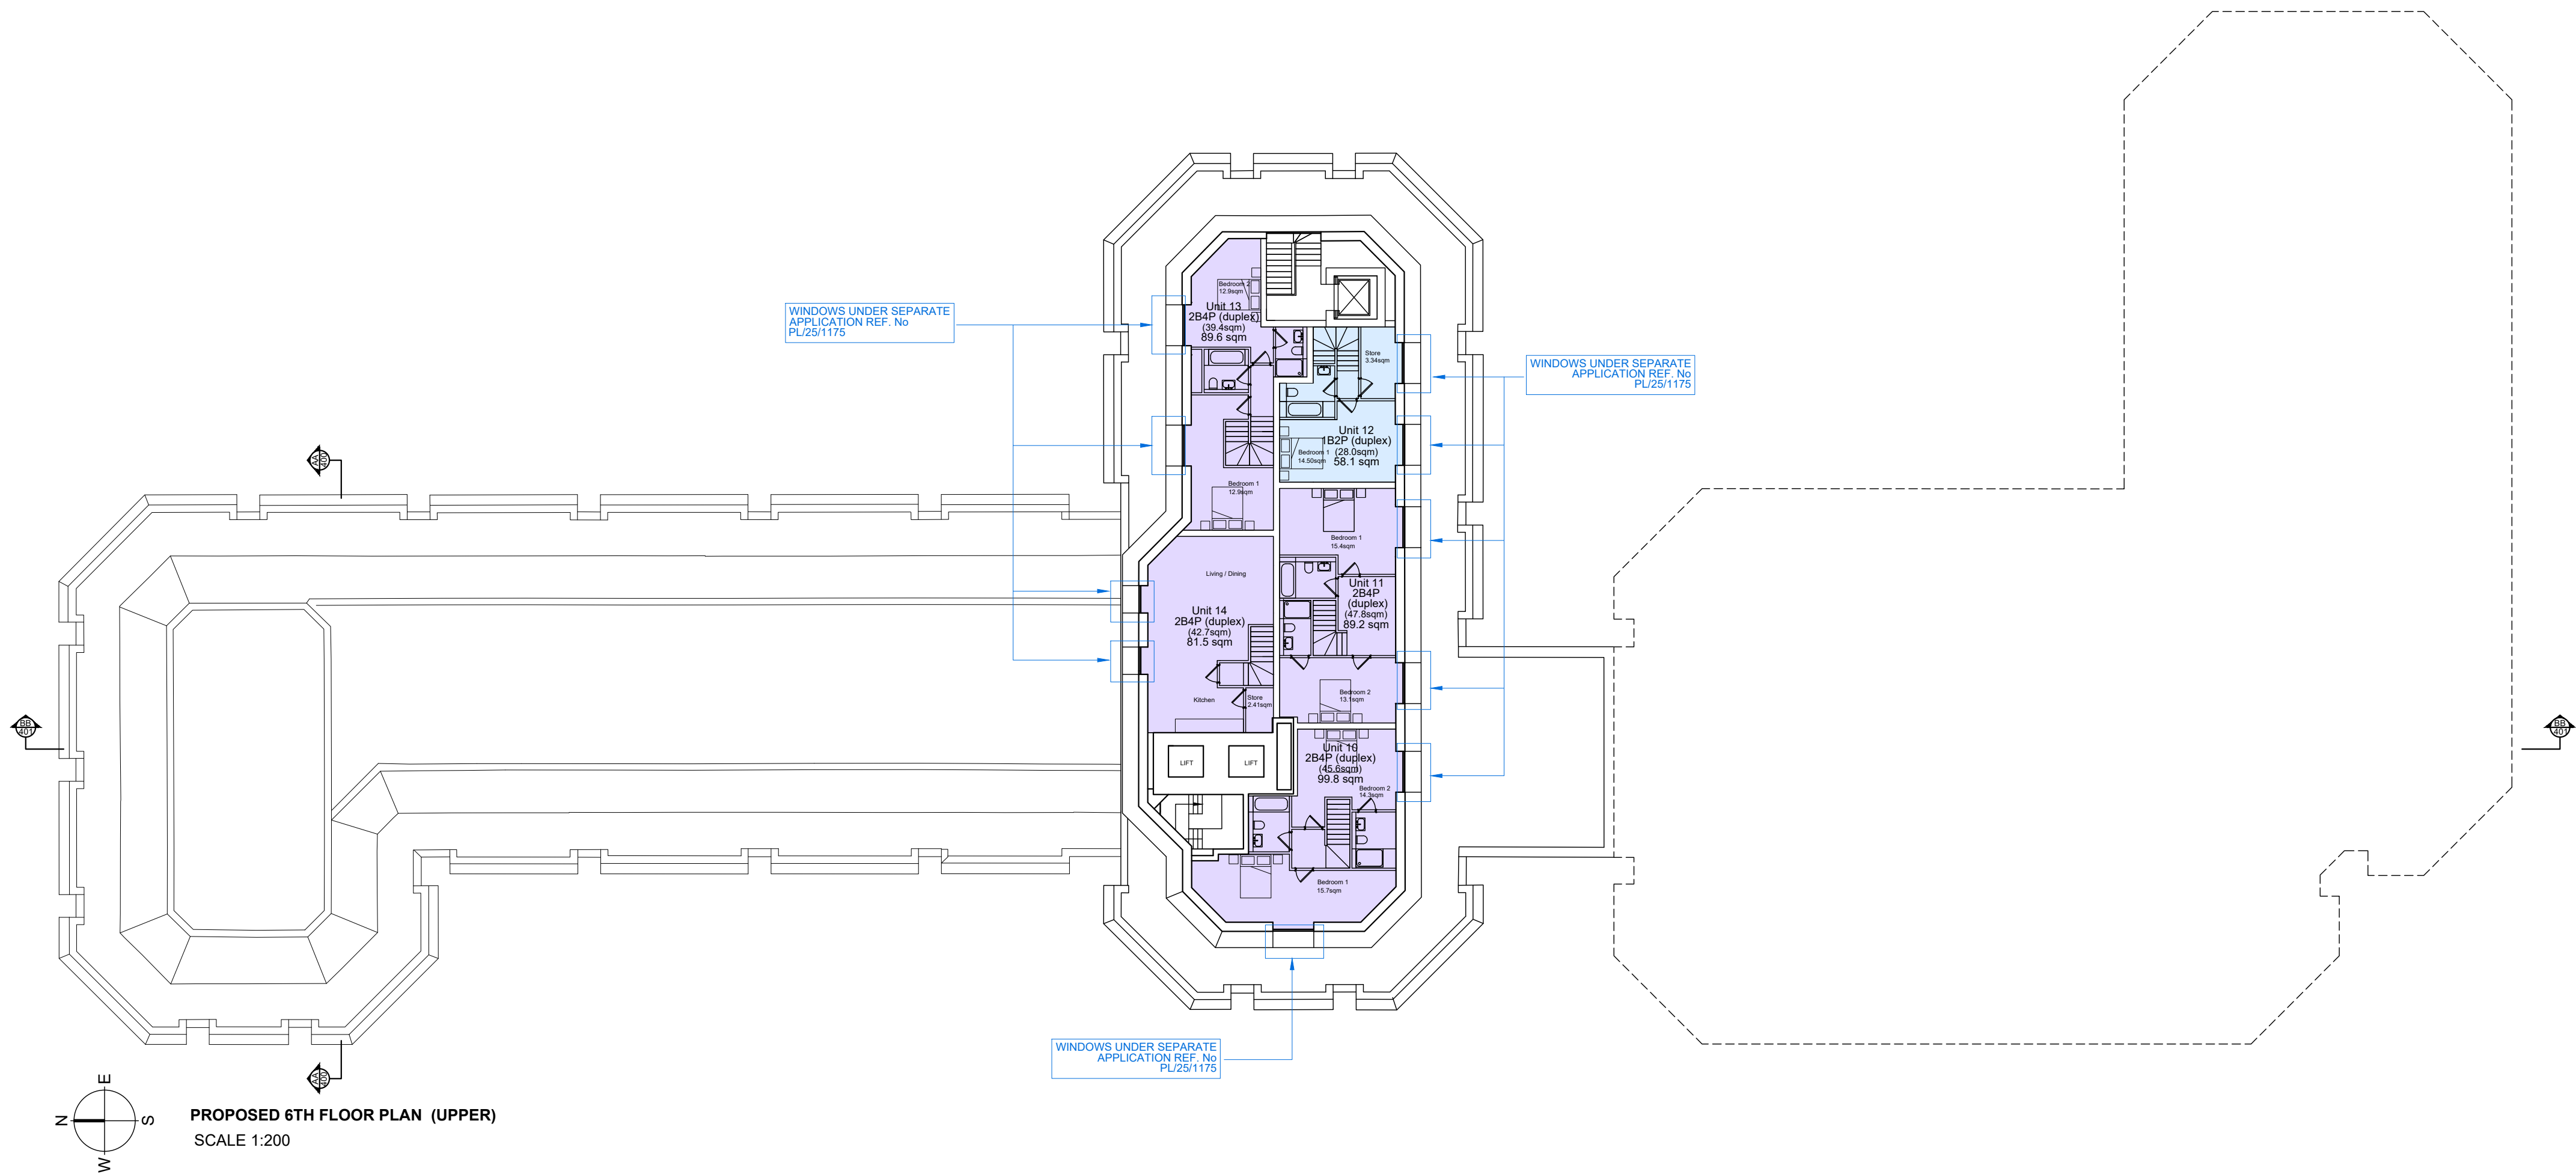



**NOTES**

DO NOT SCALE - USE FIGURED DIMENSIONS ONLY.

ALL DIMENSIONS TO BE CHECKED ON SITE PRIOR TO CONSTRUCTION AND ANY DISCREPANCIES TO BE HIGHLIGHTED BY CONTRACTOR.

THIS DRAWING IS TO BE READ IN CONJUNCTION WITH ALL RELEVANT SPECIFICATIONS AND DRAWINGS.

ALL LEVELS ARE TO FINISHED LEVELS UNLESS OTHERWISE INDICATED.

 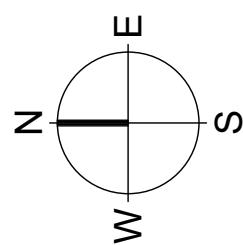

- |      |                                   |
|------|-----------------------------------|
| 1B2P | CIRCULATION                       |
| 2B3P | CYCLE STORE                       |
| 2B4P | SERVICING / BACK OF HOUSE         |
| 3B5P | OUTSIDE SCOPE OF THIS APPLICATION |

- |  |                                             |
|--|---------------------------------------------|
|  | PARKING ASSOCIATED WITH THE APPLICATION     |
|  | PREVIOUSLY APPROVED/ SUBMITTED FOR APPROVAL |

|                 |                        |          |
|-----------------|------------------------|----------|
| Drawing Status: | P L A N N I N G        |          |
| Revision:       | Description:           | Date:    |
| P.01            | Issued for Information | 24.07.25 |
| P.02            | Issued for Information | 26.08.25 |
|                 |                        |          |
|                 |                        |          |
| P L A N N I N G |                        |          |

**SADAarchitecture**

P : 26C George Street, St Albans, AL3 4ES

E : letterbox@sada-architecture.com

W : www.sada-architecture.com

T : 01 727 860810


Project: 24-013 Abbey Gardens

Drawing: Proposed 6th Floor Plan (upper)

Date: 24.10.2024 drawn by: YY check: CC

Scale: 1:200@A1 dwg no.: 316(b) rev. no.: P.02


© Copyright: This drawing or design may not be reproduced without permission.

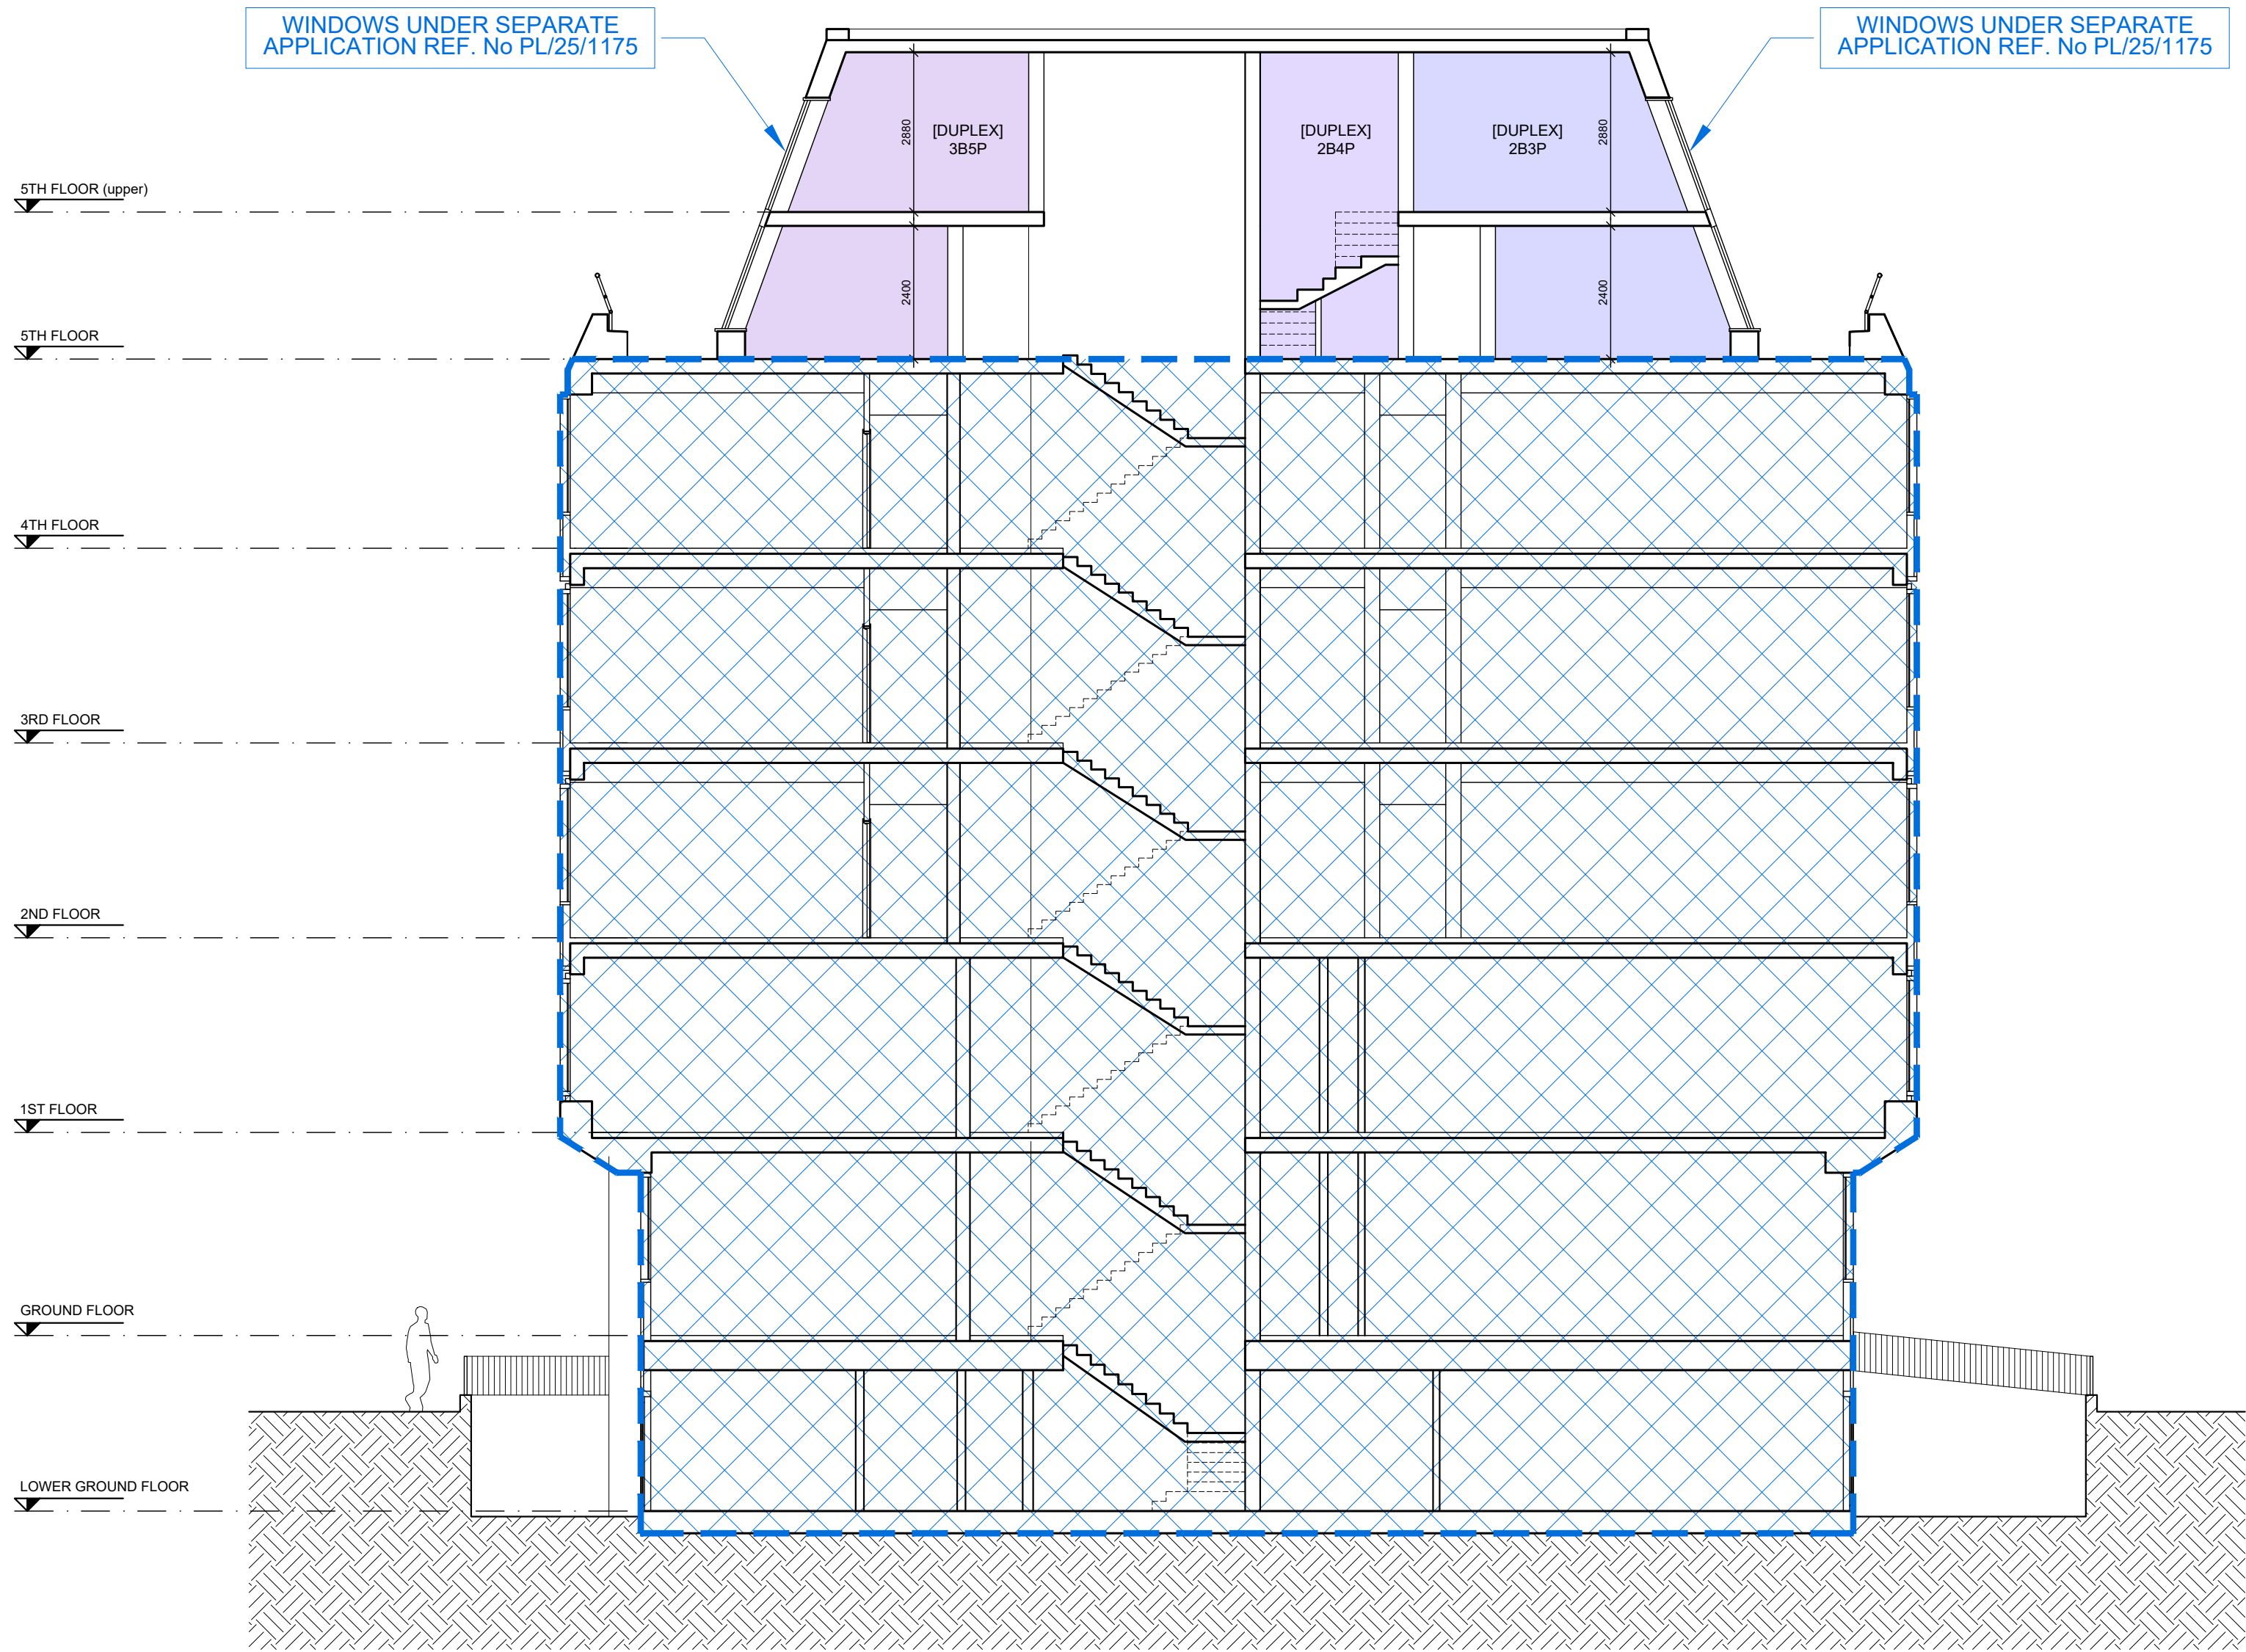

SECTION AA (North Block)  
SCALE 1:100

#### NOTES

DO NOT SCALE - USE FIGURED DIMENSIONS ONLY.  
ALL DIMENSIONS TO BE CHECKED ON SITE PRIOR TO CONSTRUCTION AND ANY DISCREPANCIES TO BE HIGHLIGHTED BY CONTRACTOR.  
THIS DRAWING IS TO BE READ IN CONJUNCTION WITH ALL RELEVANT SPECIFICATIONS AND DRAWINGS.  
ALL LEVELS ARE TO FINISHED LEVELS UNLESS OTHERWISE INDICATED.

 

|      |                                   |
|------|-----------------------------------|
| 1B2P | CIRCULATION                       |
| 2B3P | CYCLE STORE                       |
| 2B4P | SERVICING / BACK OF HOUSE         |
| 3B5P | OUTSIDE SCOPE OF THIS APPLICATION |


|  |                                             |
|--|---------------------------------------------|
|  | PARKING ASSOCIATED WITH THE APPLICATION     |
|  | PREVIOUSLY APPROVED/ SUBMITTED FOR APPROVAL |

|                 |                        |          |
|-----------------|------------------------|----------|
| Drawing Status: | P L A N N I N G        |          |
| Revision:       | Description:           | Date:    |
| P.01            | Issued for Information | 26.08.25 |
|                 |                        |          |
|                 |                        |          |
| P L A N N I N G |                        |          |

#### SADAarchitecture

P : 26C George Street, St Albans, AL3 4ES  
E : [letterbox@sada-architecture.com](mailto:letterbox@sada-architecture.com)  
W : [www.sada-architecture.com](http://www.sada-architecture.com)  
T : 01 727 860810


Project: 24-013 Abbey Gardens  
Drawing: Proposed Section AA  
Date: 24.10.2024 drawn by: YY check: CC  
Scale: 1:200@A1 drwg no.: 400 rev. no.: P.01  
© Copyright: This drawing or design may not be reproduced without permission.

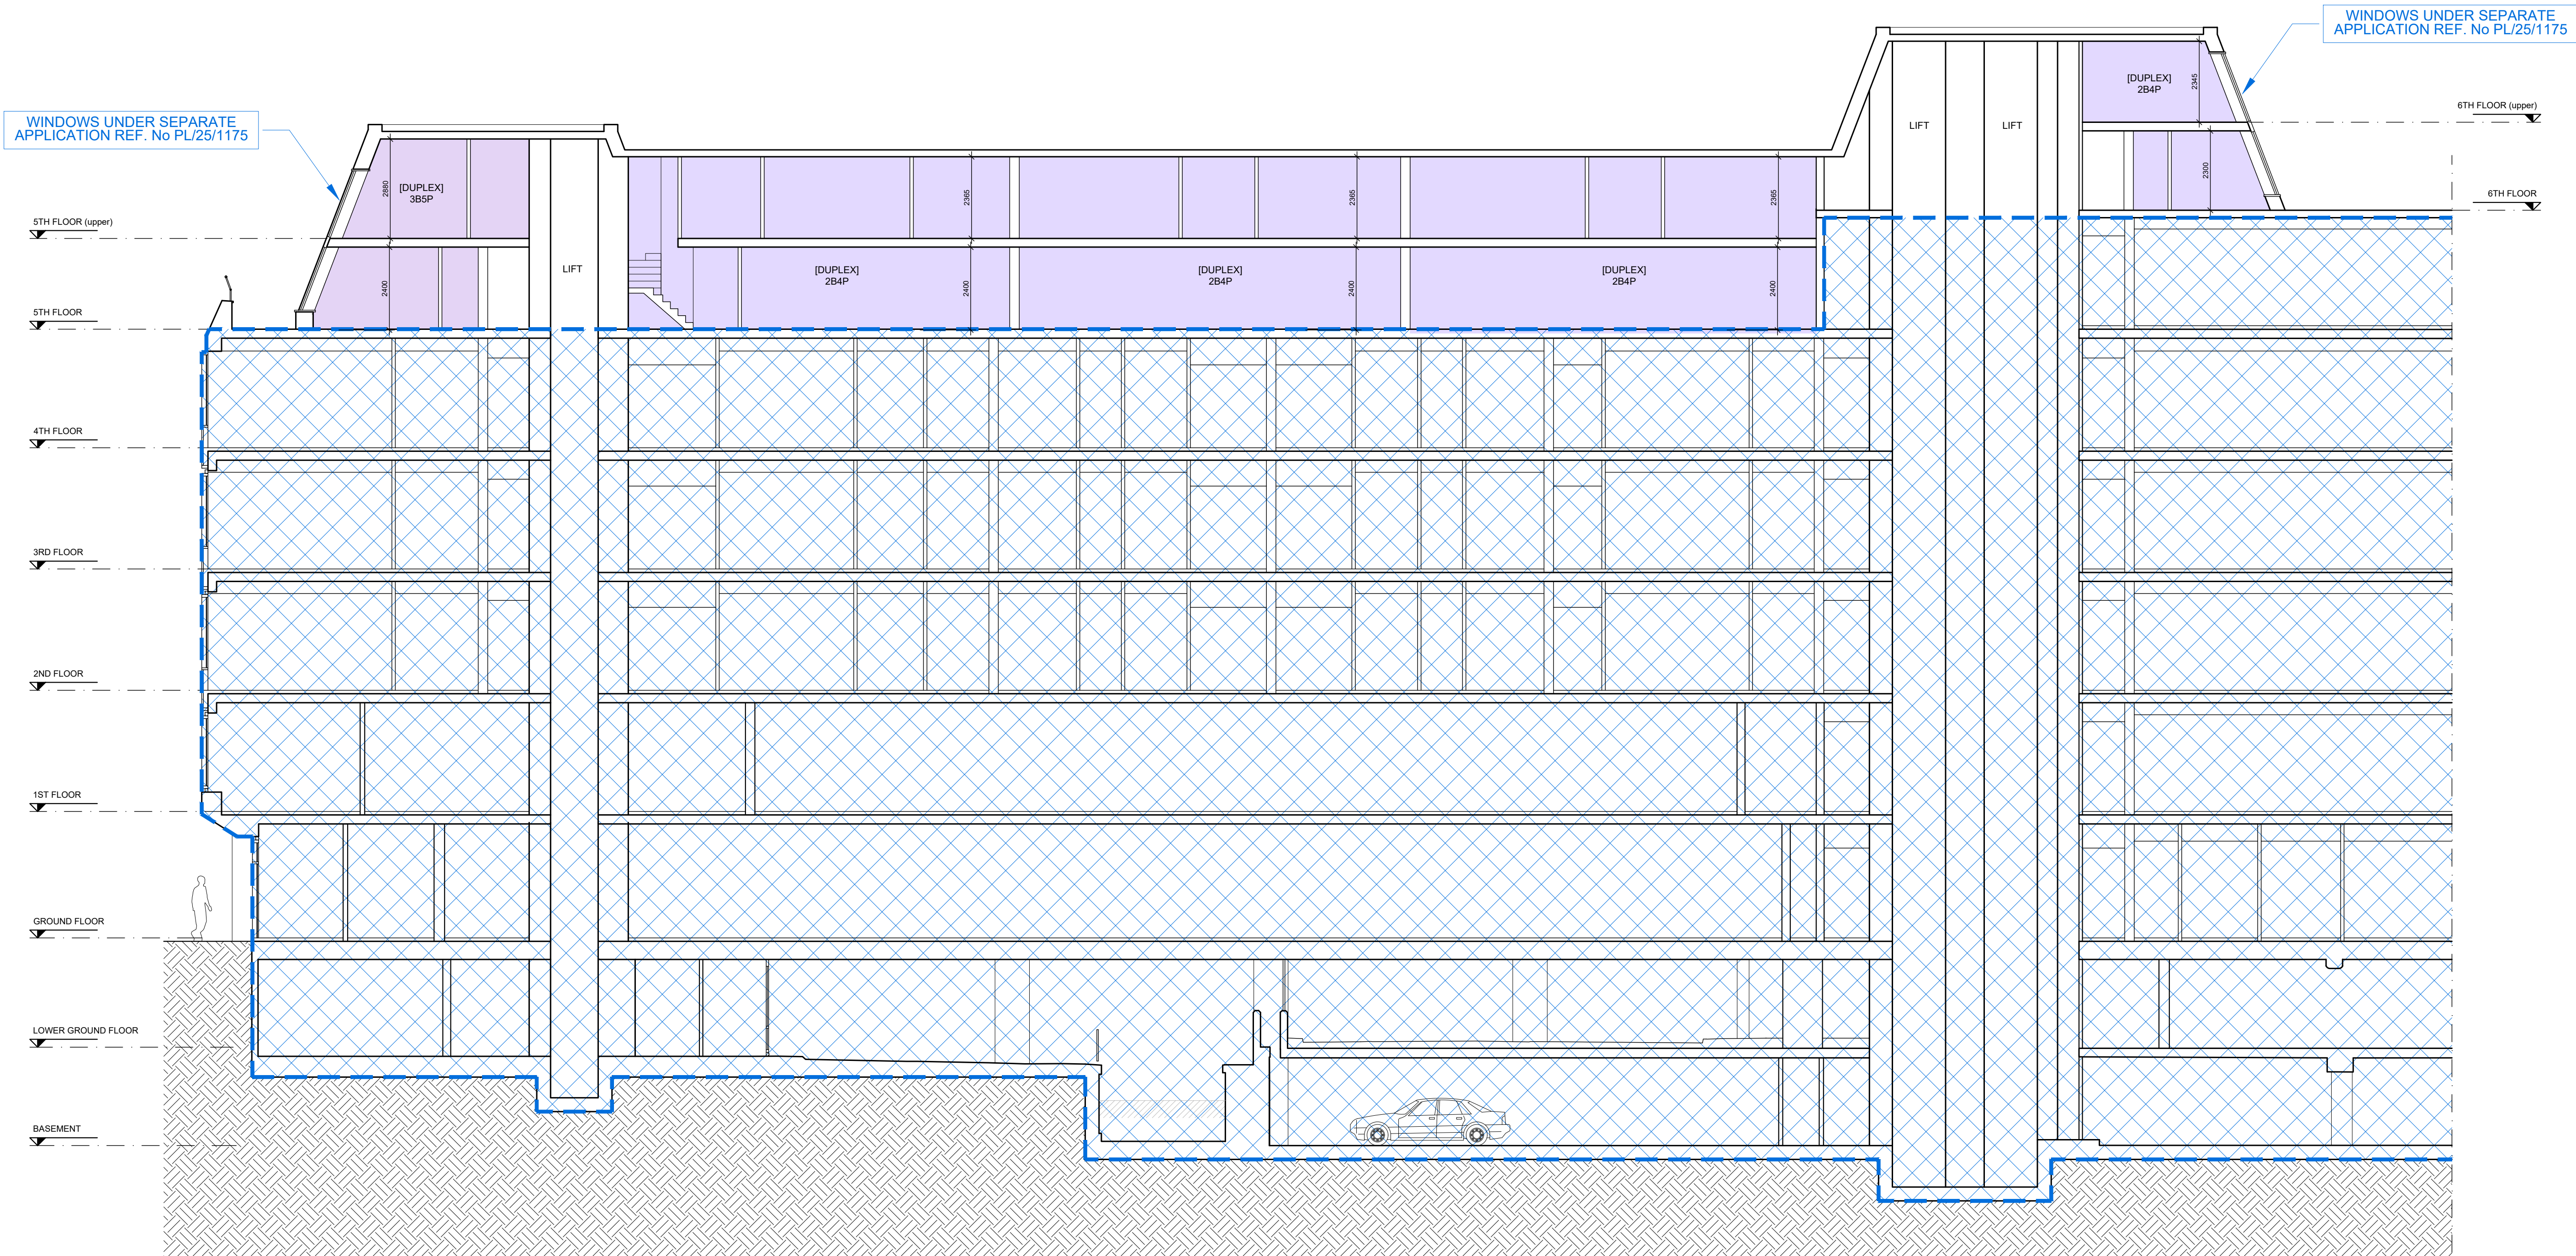

SECTION BB  
SCALE 1:100

NOTES

DO NOT SCALE - USE FIGURED DIMENSIONS ONLY.  
ALL DIMENSIONS TO BE CHECKED ON SITE PRIOR TO CONSTRUCTION AND ANY DISCREPANCIES TO BE HIGHLIGHTED BY CONTRACTOR.  
THIS DRAWING IS TO BE READ IN CONJUNCTION WITH ALL RELEVANT SPECIFICATIONS AND DRAWINGS.  
ALL LEVELS ARE TO FINISHED LEVELS UNLESS OTHERWISE INDICATED.

 

- |      |                                   |
|------|-----------------------------------|
| 1B2P | CIRCULATION                       |
| 2B3P | CYCLE STORE                       |
| 2B4P | SERVICING / BACK OF HOUSE         |
| 3B5P | OUTSIDE SCOPE OF THIS APPLICATION |

- |  |                                              |
|--|----------------------------------------------|
|  | PARKING ASSOCIATED WITH THE APPLICATION      |
|  | PREVIOUSLY APPROVED / SUBMITTED FOR APPROVAL |

|                 |                        |          |
|-----------------|------------------------|----------|
| Drawing Status: | P L A N N I N G        |          |
| Revision:       | Description:           | Date:    |
| P.01            | Issued for Information | 26.08.25 |
|                 |                        |          |
|                 |                        |          |
| P L A N N I N G |                        |          |

**SADAarchitecture**  
P : 26C George Street, St Albans, AL3 4ES  
E : [letterbox@sada-architecture.com](mailto:letterbox@sada-architecture.com)  
W : [www.sada-architecture.com](http://www.sada-architecture.com)  
T : 01 727 860810  
Project: 24-013 Abbey Gardens  
Drawing: Proposed Section BB  
Date: 24.10.2024 drawn by: YY check: CC  
Scale: 1:200@A1 drwg no.: 401 rev. no.: P.01  
© Copyright: This drawing or design may not be reproduced without permission.