



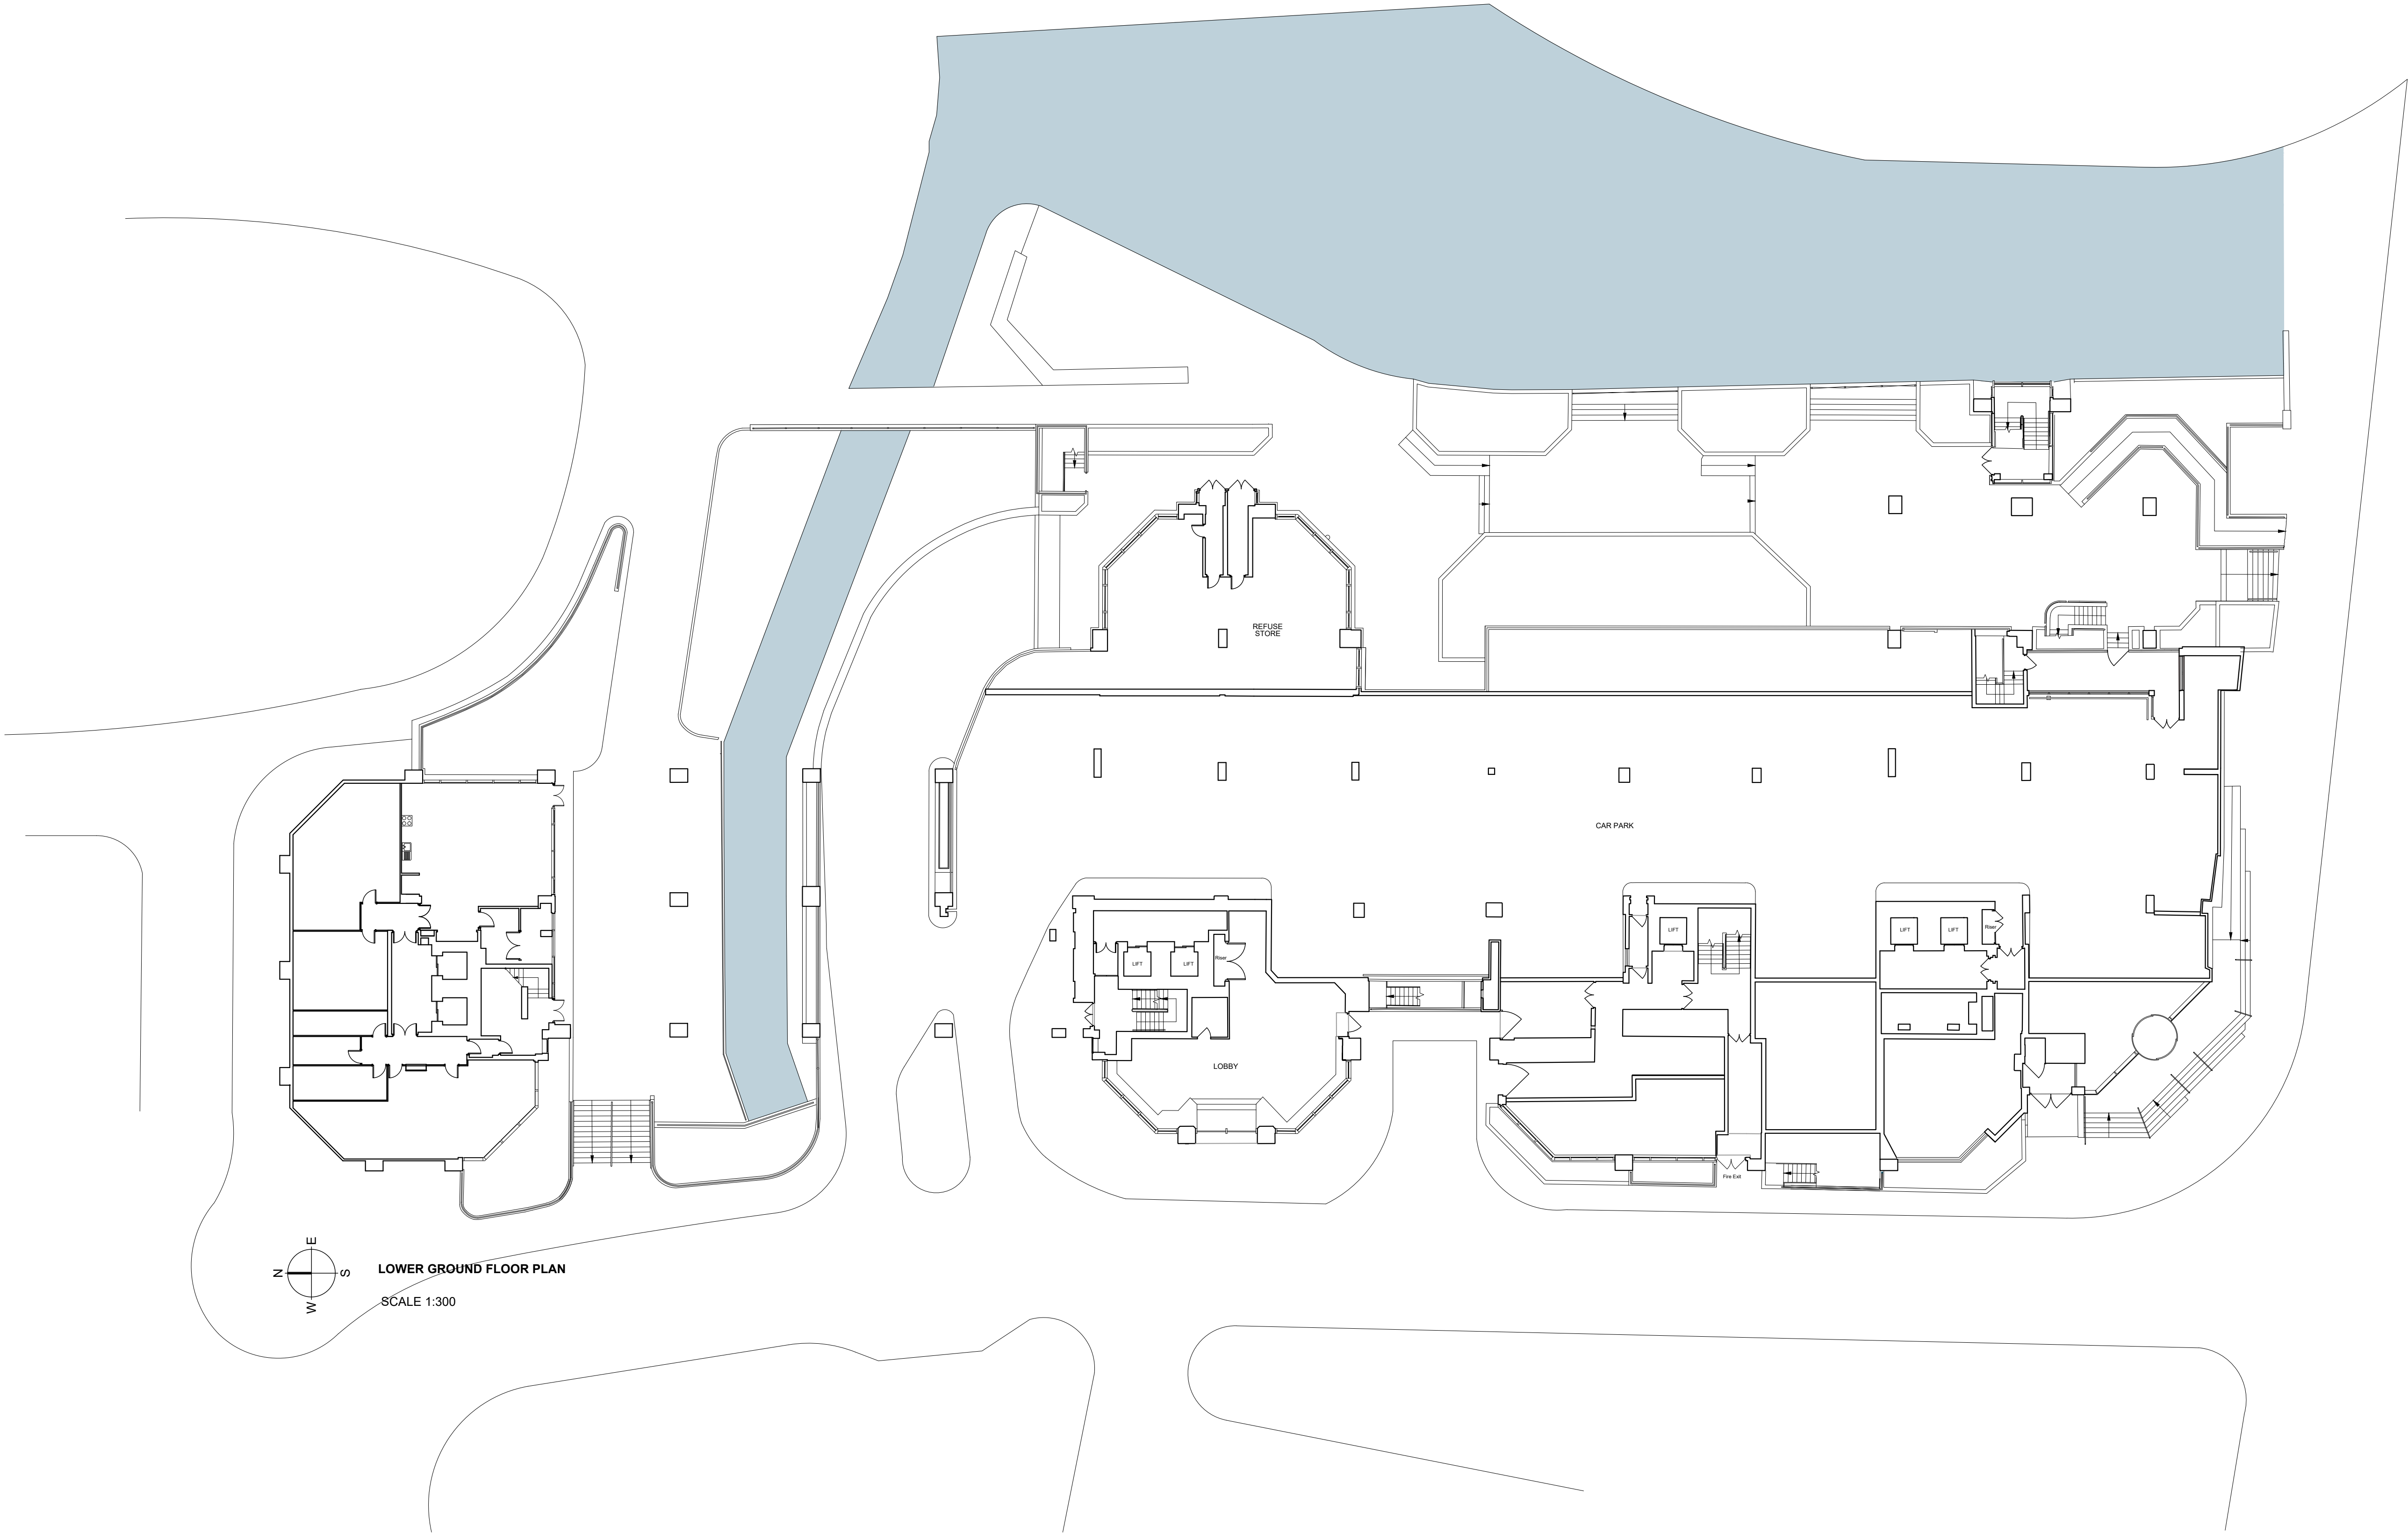

LOWER GROUND FLOOR PLAN
SCALE 1:300


NOTES

DO NOT SCALE - USE FIGURED DIMENSIONS ONLY.
ALL DIMENSIONS TO BE CHECKED ON SITE PRIOR TO CONSTRUCTION AND ANY DISCREPANCIES TO BE HIGHLIGHTED BY CONTRACTOR.
THIS DRAWING IS TO BE READ IN CONJUNCTION WITH ALL RELEVANT SPECIFICATIONS AND DRAWINGS.
ALL LEVELS ARE TO FINISHED LEVELS UNLESS OTHERWISE INDICATED.

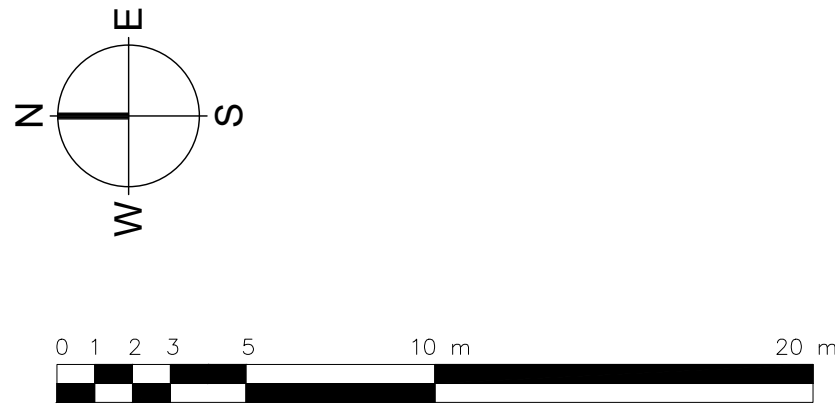

Drawing Status:	P L A N N I N G	
Revision:	Description:	Date:
P.01	Issued for Information	24.07.25
P L A N N I N G		


SADAarchitecture
P : 26C George Street, St Albans, AL3 4ES
E : letterbox@sada-architecture.com
W : www.sada-architecture.com
T : 01 727 860810
Project: 24-013 Abbey Gardens
Drawing: Existing Lower Ground Floor Plan
Date: 30.06.2025 drawn by: YY check: CC
Scale: 1:200@A1 drwg no.: 209 rev. no.: P.01
© Copyright: This drawing or design may not be reproduced without permission.

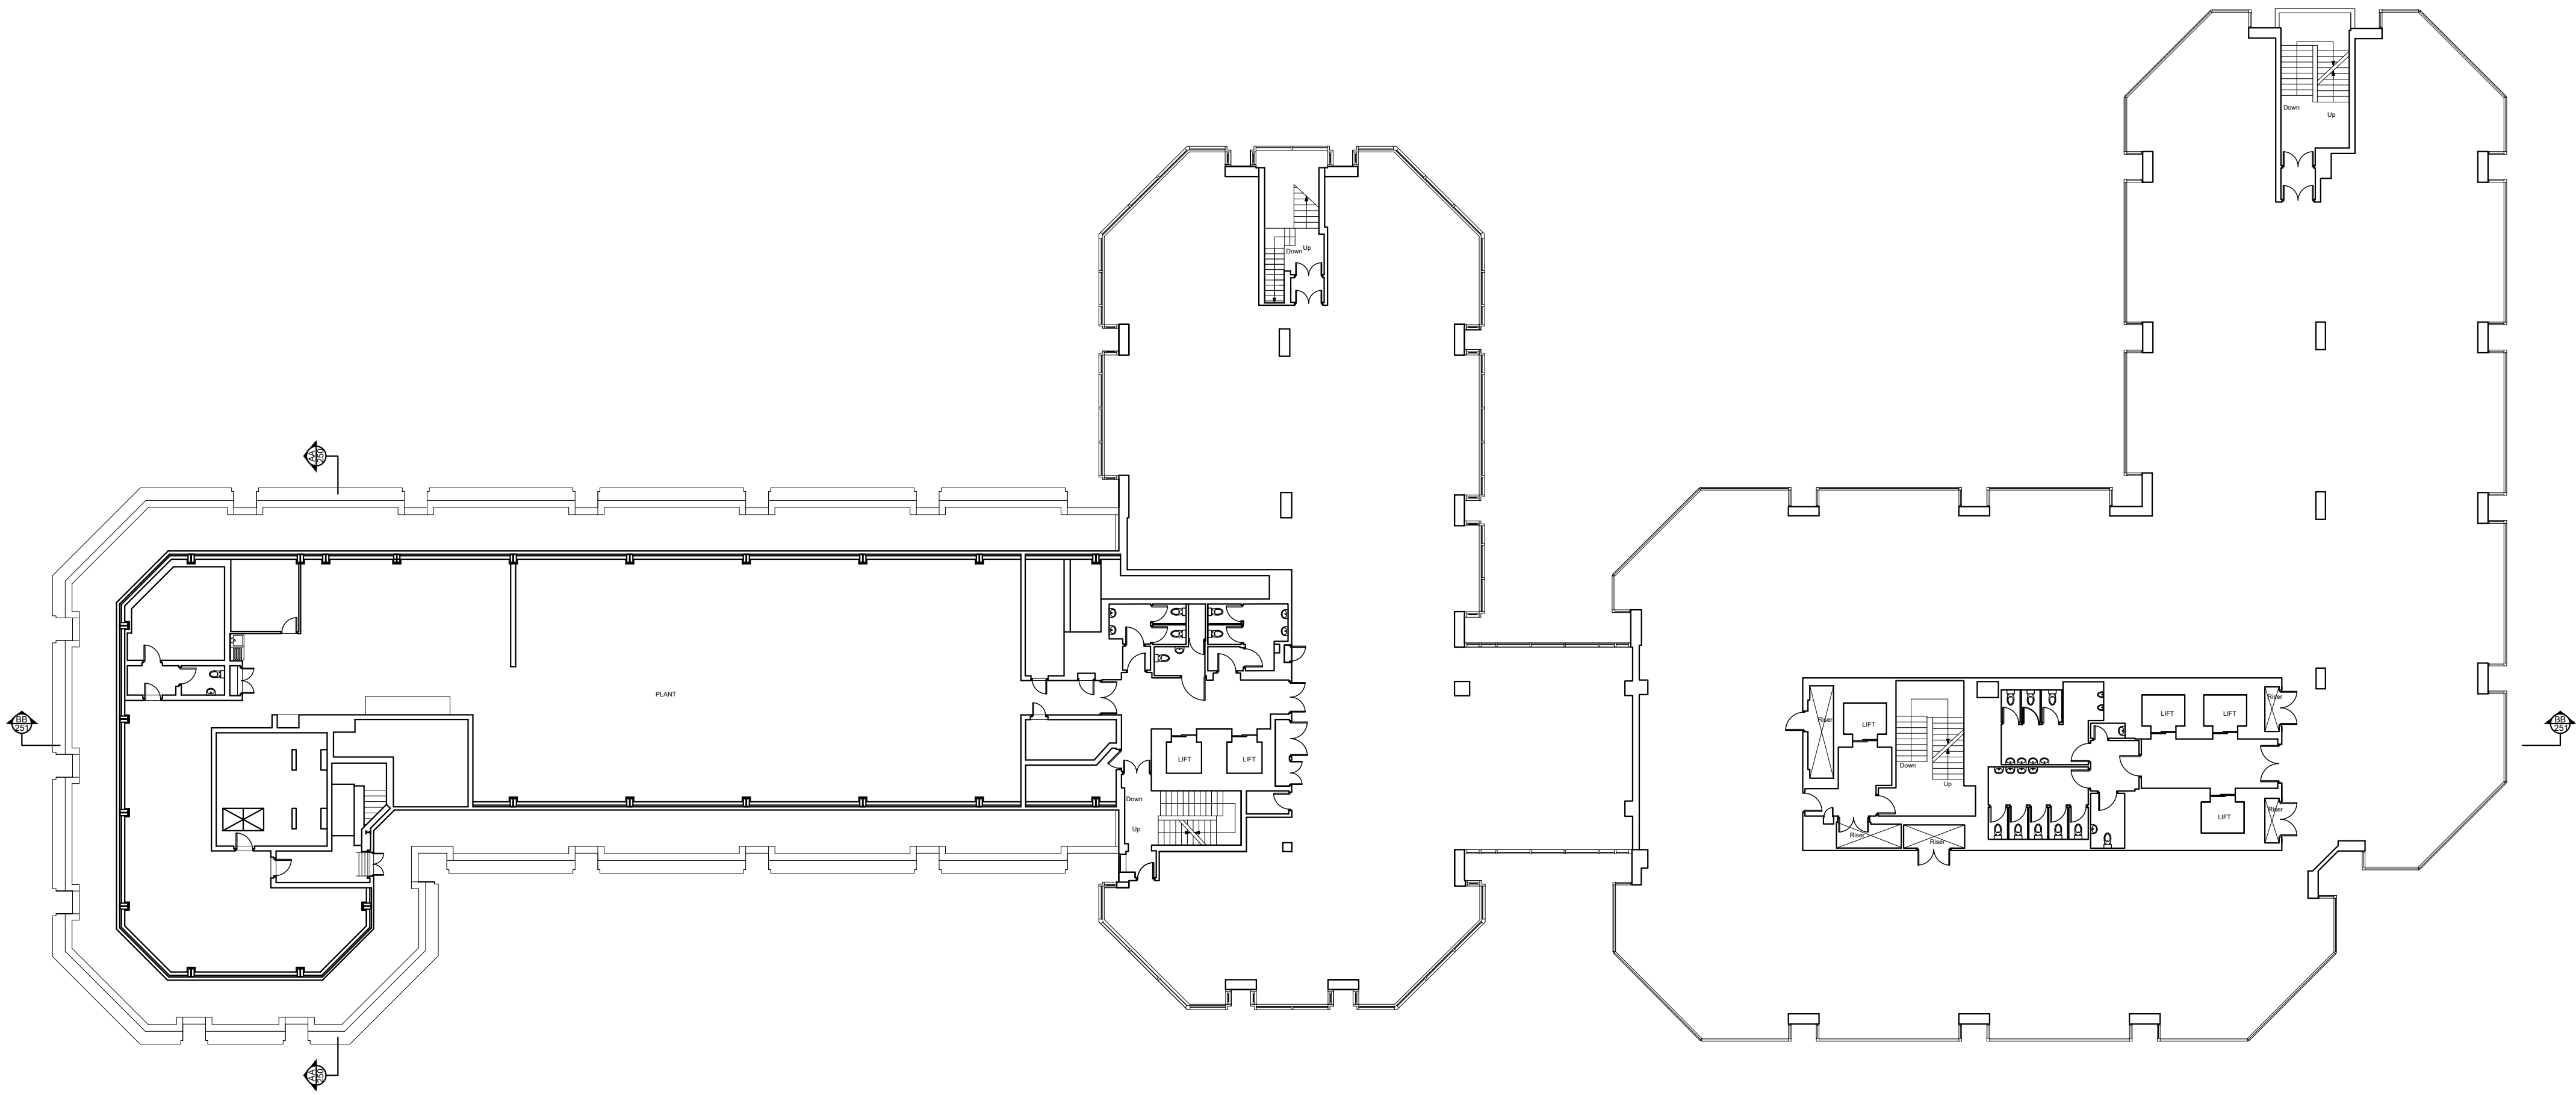

EXISTING 5TH FLOOR PLAN
SCALE 1:200

NOTES

DO NOT SCALE - USE FIGURED DIMENSIONS ONLY.
ALL DIMENSIONS TO BE CHECKED ON SITE PRIOR TO CONSTRUCTION AND ANY DISCREPANCIES TO BE HIGHLIGHTED BY CONTRACTOR.
THIS DRAWING IS TO BE READ IN CONJUNCTION WITH ALL RELEVANT SPECIFICATIONS AND DRAWINGS.
ALL LEVELS ARE TO FINISHED LEVELS UNLESS OTHERWISE INDICATED.

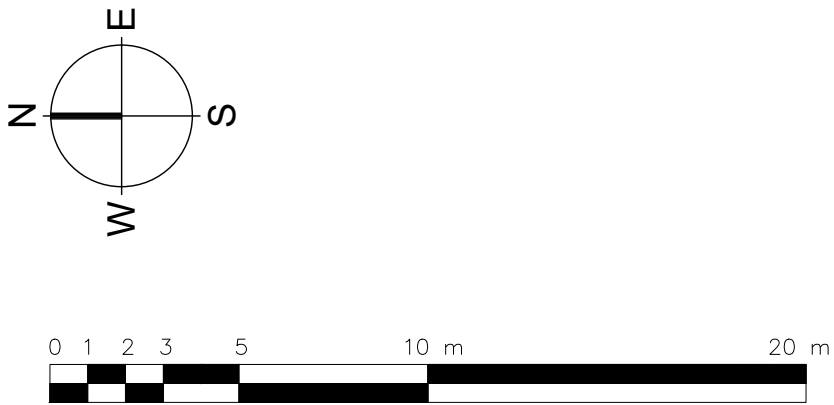


Drawing Status:	P L A N N I N G	
Revision:	Description:	Date:
P.01	Issued for Information	24.07.25
P L A N N I N G		

SADAarchitecture


P : 26C George Street, St Albans, AL3 4ES
E : letterbox@sada-architecture.com
W : www.sada-architecture.com
T : 01 727 860810

Project: 24-013 Abbey Gardens
Drawing: Existing 5th Floor Plan
Date: 30.06.2025 drawn by: YY check: CC
Scale: 1:200@A1 drwg no.: 215 rev. no.: P.01
© Copyright: This drawing or design may not be reproduced without permission.

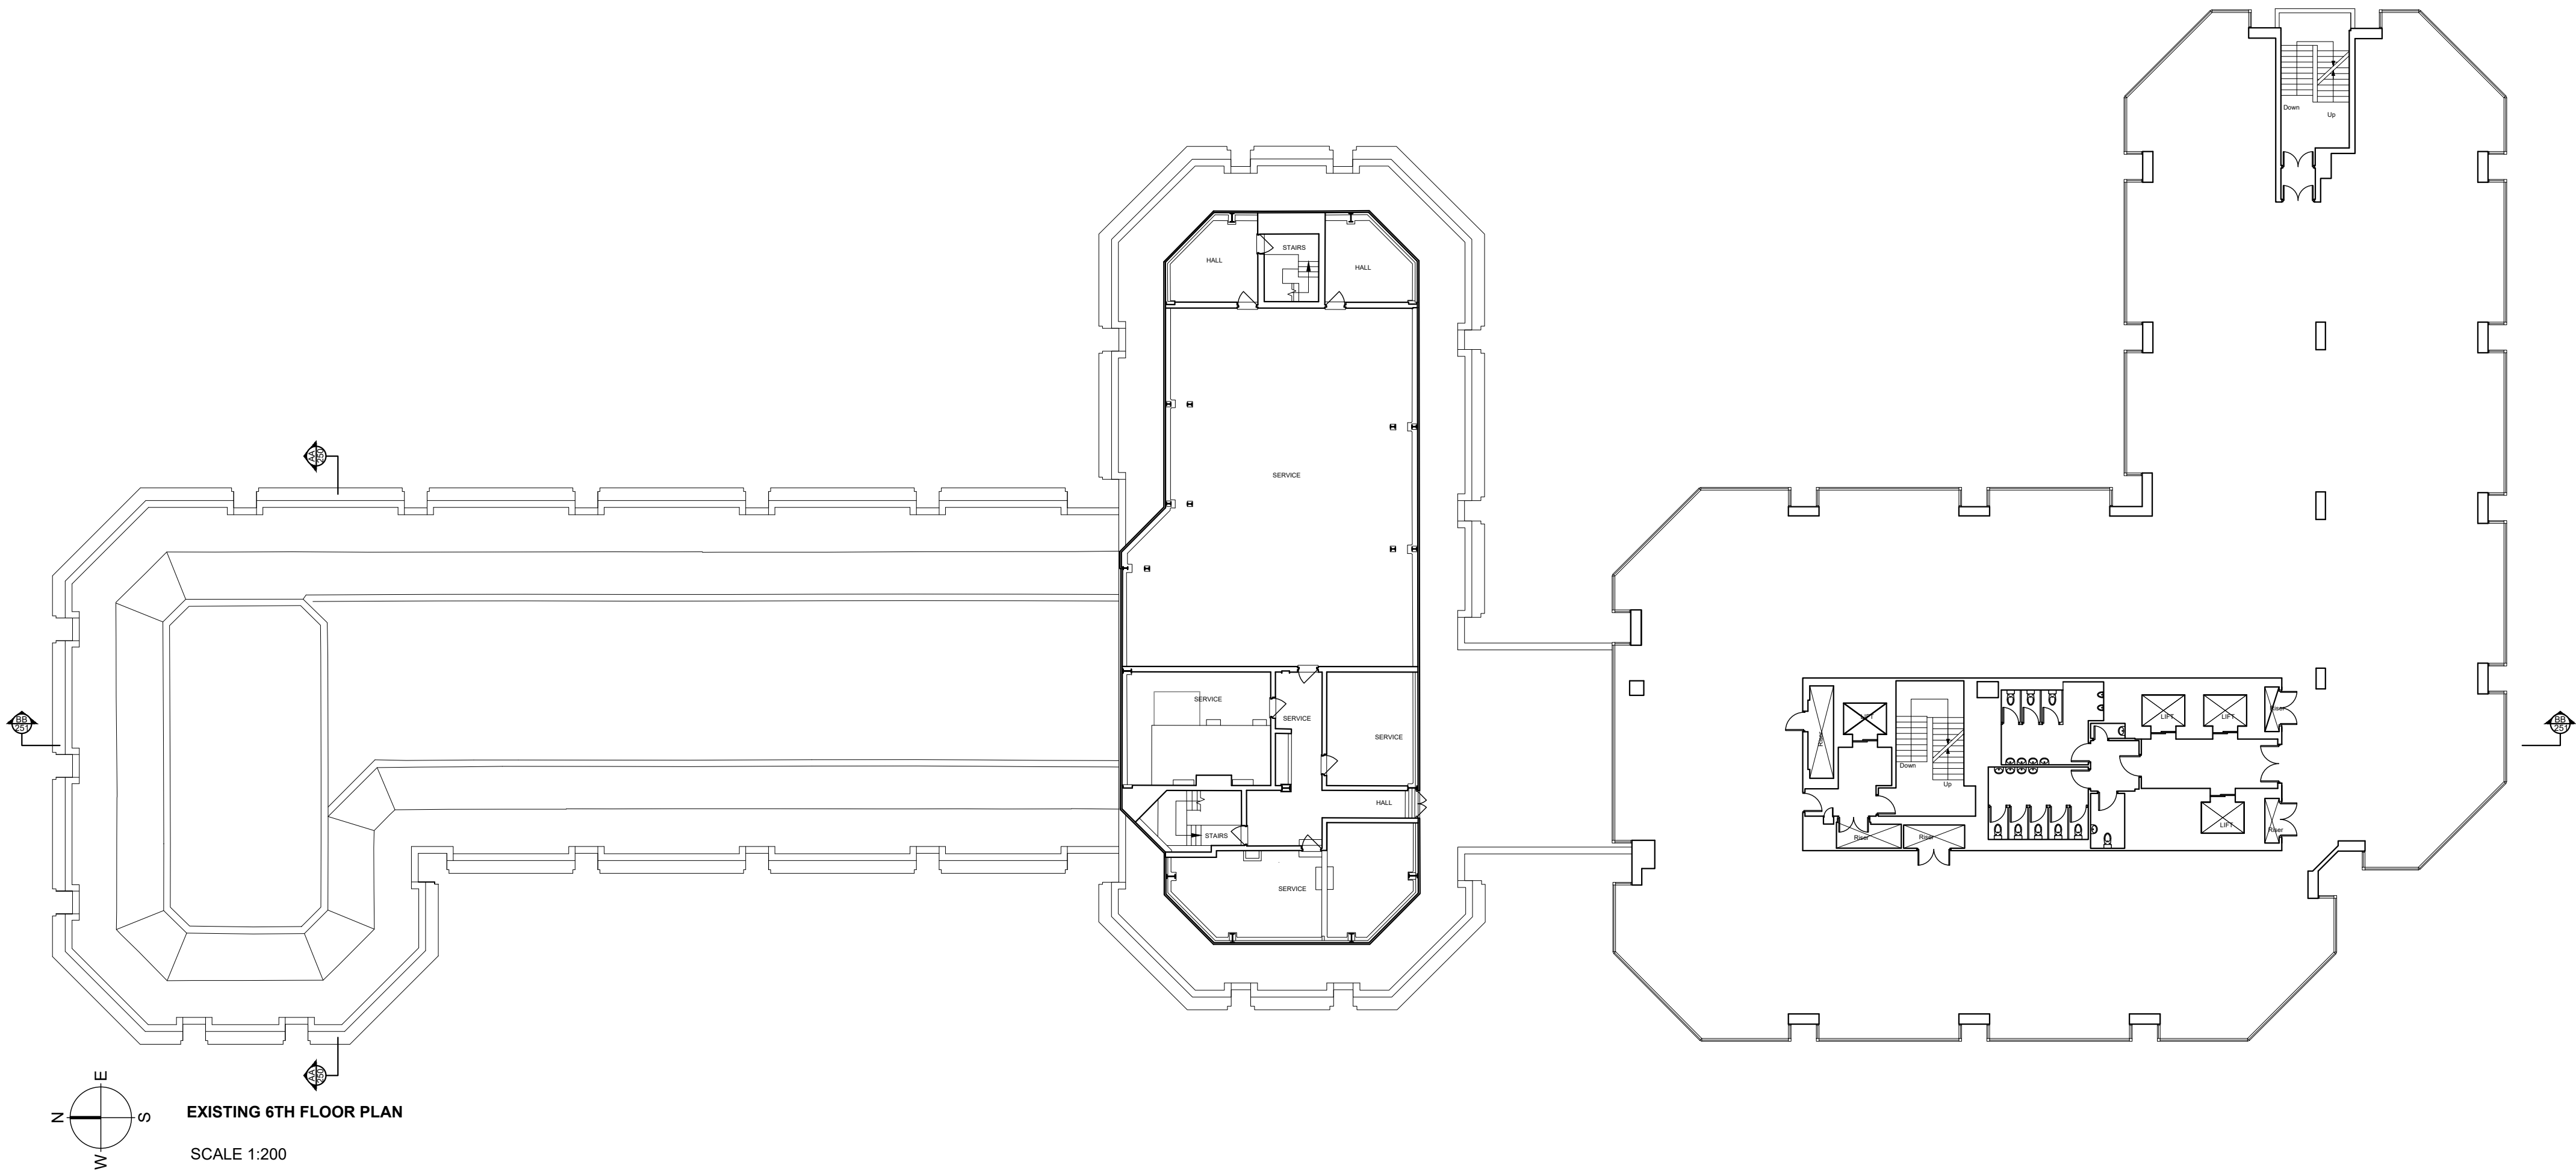

NOTES

DO NOT SCALE - USE FIGURED DIMENSIONS ONLY.
ALL DIMENSIONS TO BE CHECKED ON SITE PRIOR TO CONSTRUCTION AND ANY DISCREPANCIES TO BE HIGHLIGHTED BY CONTRACTOR.
THIS DRAWING IS TO BE READ IN CONJUNCTION WITH ALL RELEVANT SPECIFICATIONS AND DRAWINGS.
ALL LEVELS ARE TO FINISHED LEVELS UNLESS OTHERWISE INDICATED.

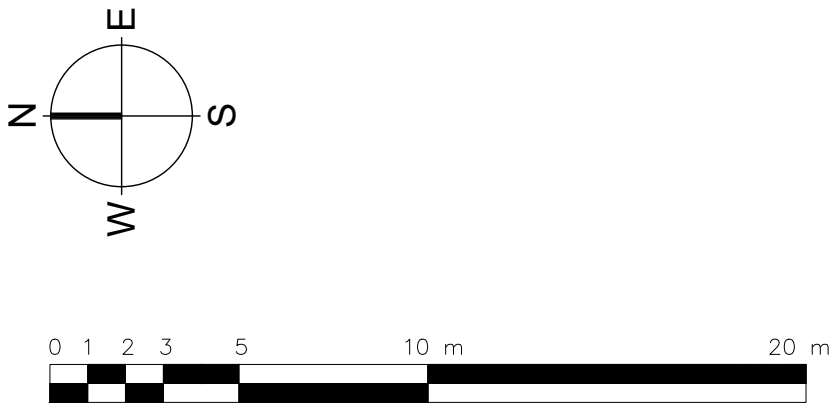


Drawing Status:	P L A N N I N G	
Revision:	Description:	Date:
P.01	Issued for Information	24.07.25
P L A N N I N G		

SADAarchitecture

P : 26C George Street, St Albans, AL3 4ES
E : letterbox@sada-architecture.com
W : www.sada-architecture.com
T : 01 727 860810


Project: 24-013 Abbey Gardens
Drawing: Existing 6th Floor Plan
Date: 30.06.2025 drawn by: YY check: CC
Scale: 1:200@A1 drwg no.: 216 rev. no.: P.01
© Copyright: This drawing or design may not be reproduced without permission.

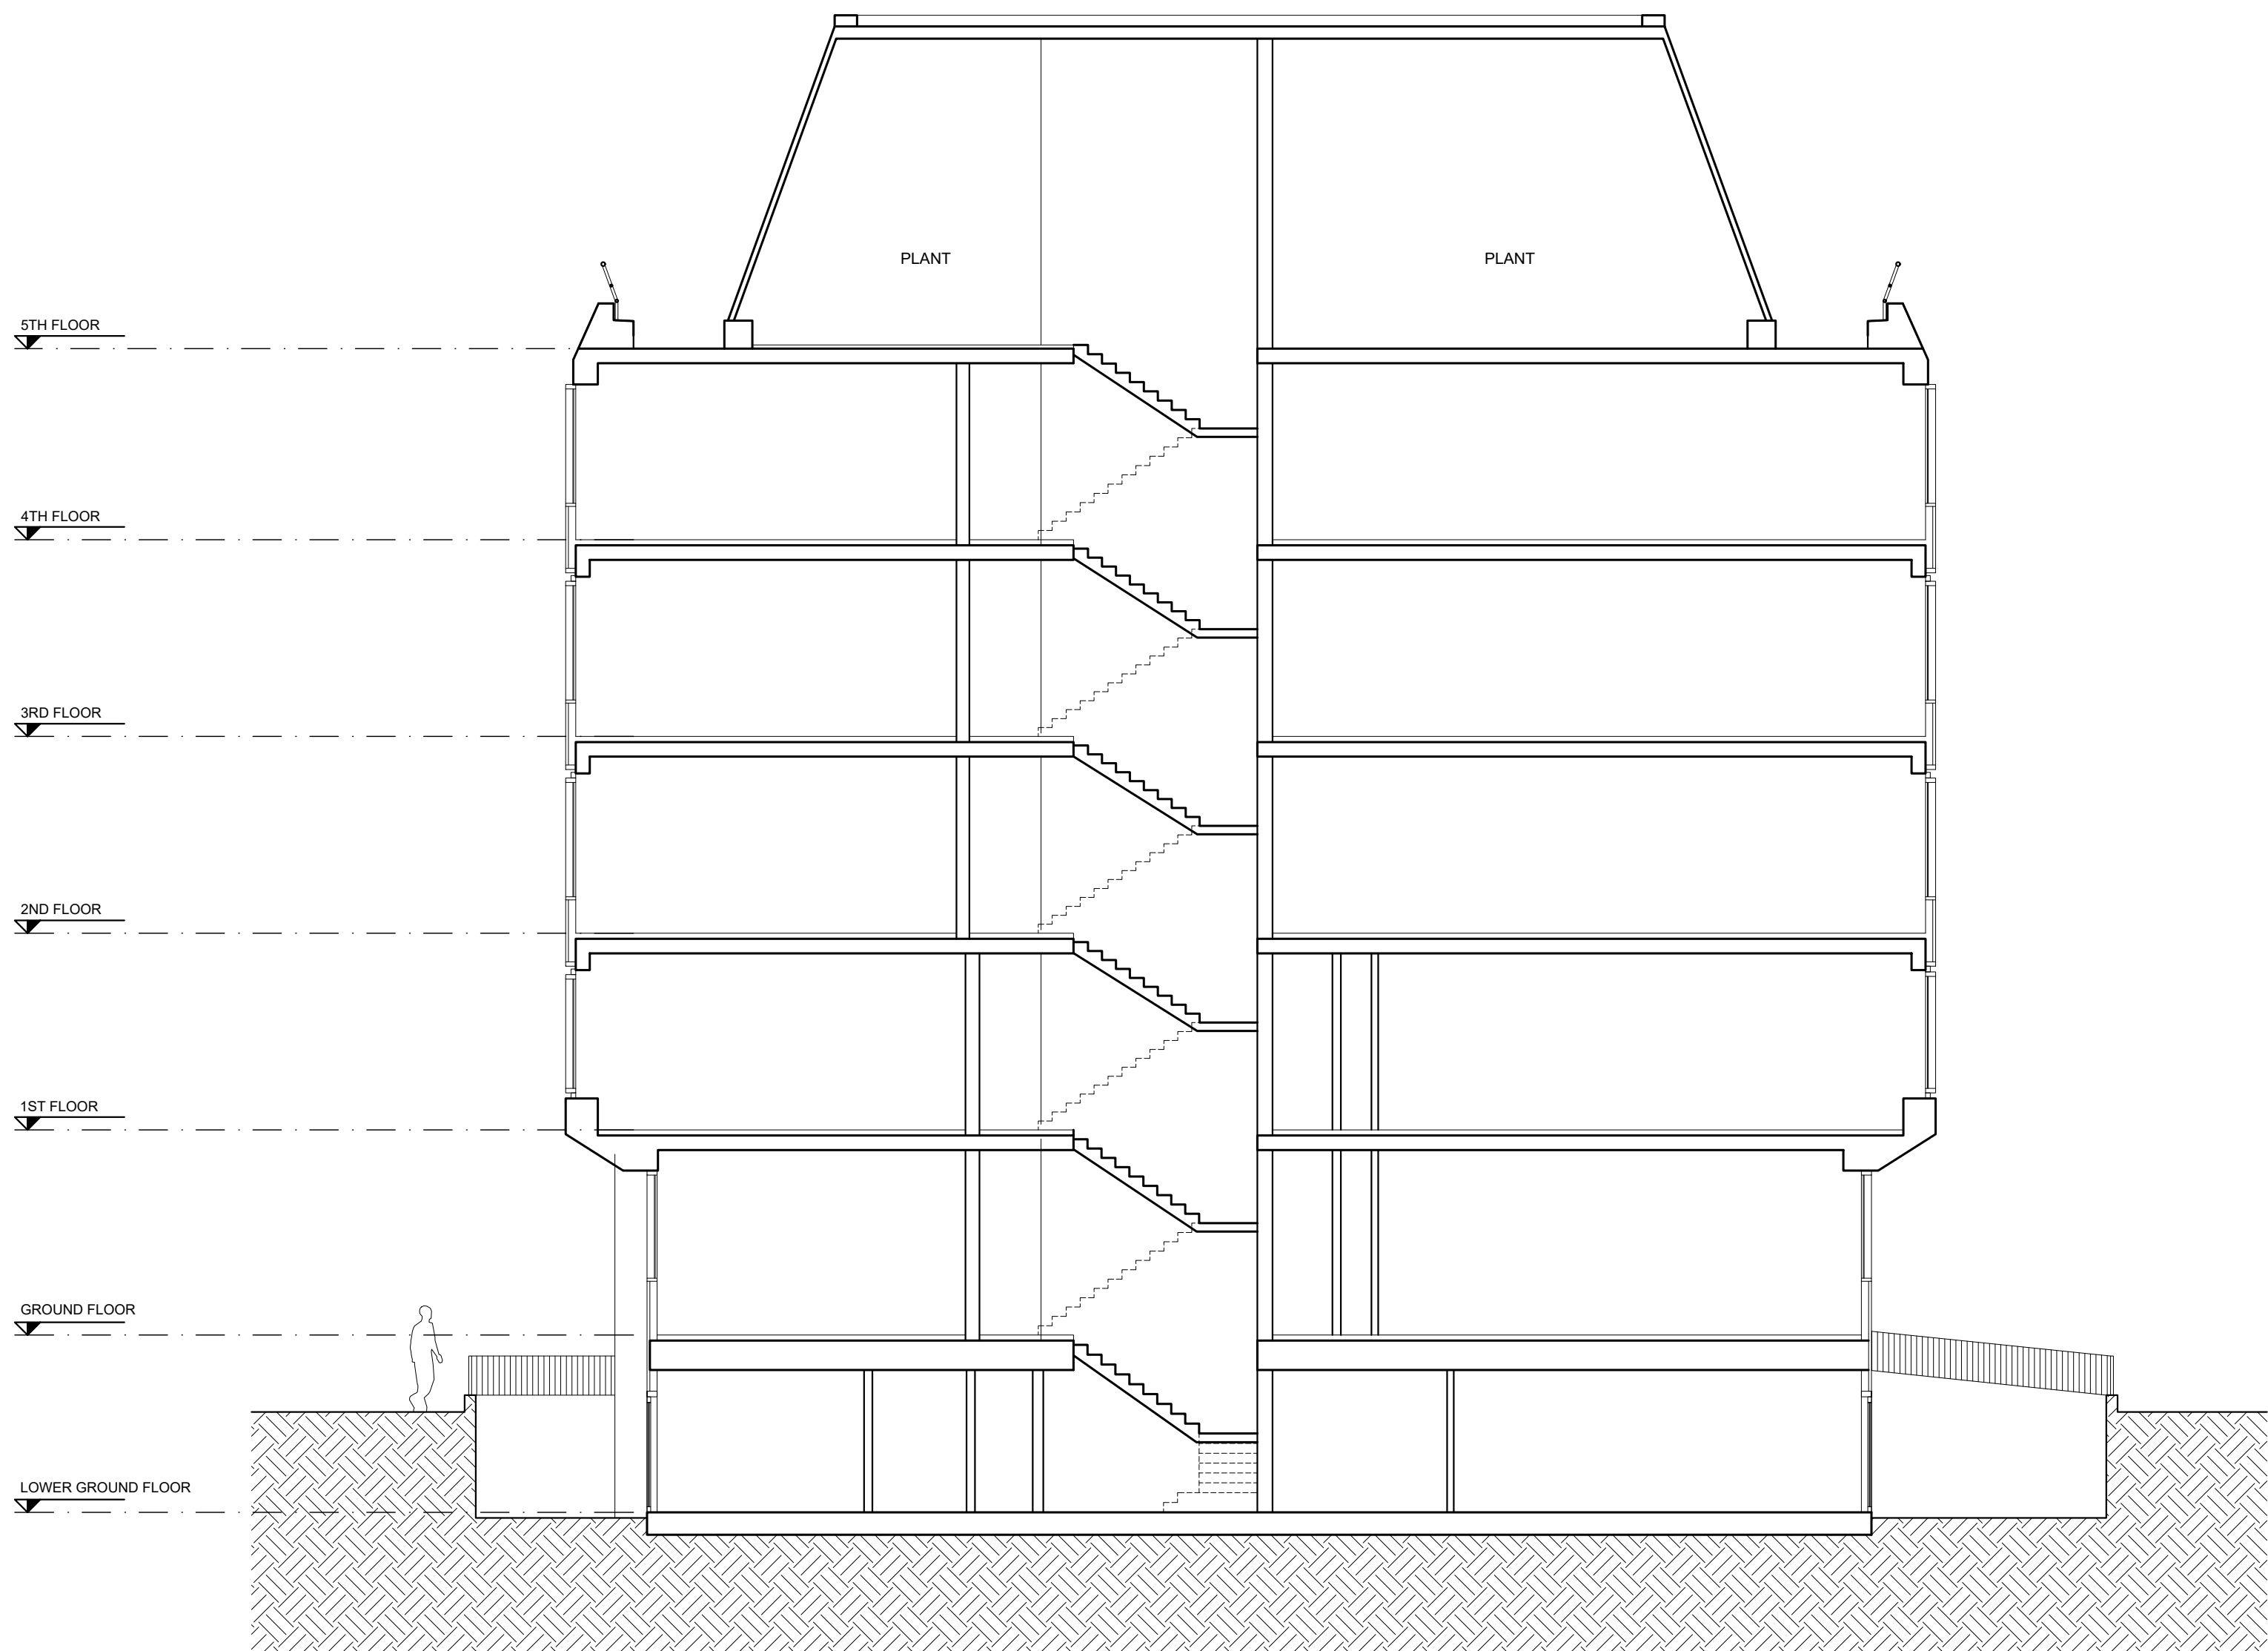

SECTION AA (North Block)
SCALE 1:100

NOTES

DO NOT SCALE - USE FIGURED DIMENSIONS ONLY.
ALL DIMENSIONS TO BE CHECKED ON SITE PRIOR TO CONSTRUCTION AND ANY DISCREPANCIES TO BE HIGHLIGHTED BY CONTRACTOR.
THIS DRAWING IS TO BE READ IN CONJUNCTION WITH ALL RELEVANT SPECIFICATIONS AND DRAWINGS.
ALL LEVELS ARE TO FINISHED LEVELS UNLESS OTHERWISE INDICATED.

 


Drawing Status:	P L A N N I N G	
Revision:	Description:	Date:
P.01	Issued for Information	26.08.25
P L A N N I N G		

SADAarchitecture

P : 26C George Street, St Albans, AL3 4ES
E : letterbox@sada-architecture.com
W : www.sada-architecture.com
T : 01 727 860810


Project: 24-013 Abbey Gardens
Drawing: Existing Section AA
Date: 24.10.2024 drawn by: YY check: CC
Scale: 1:200@A1 drwg no.: 250 rev. no.: P.01
© Copyright: This drawing or design may not be reproduced without permission.

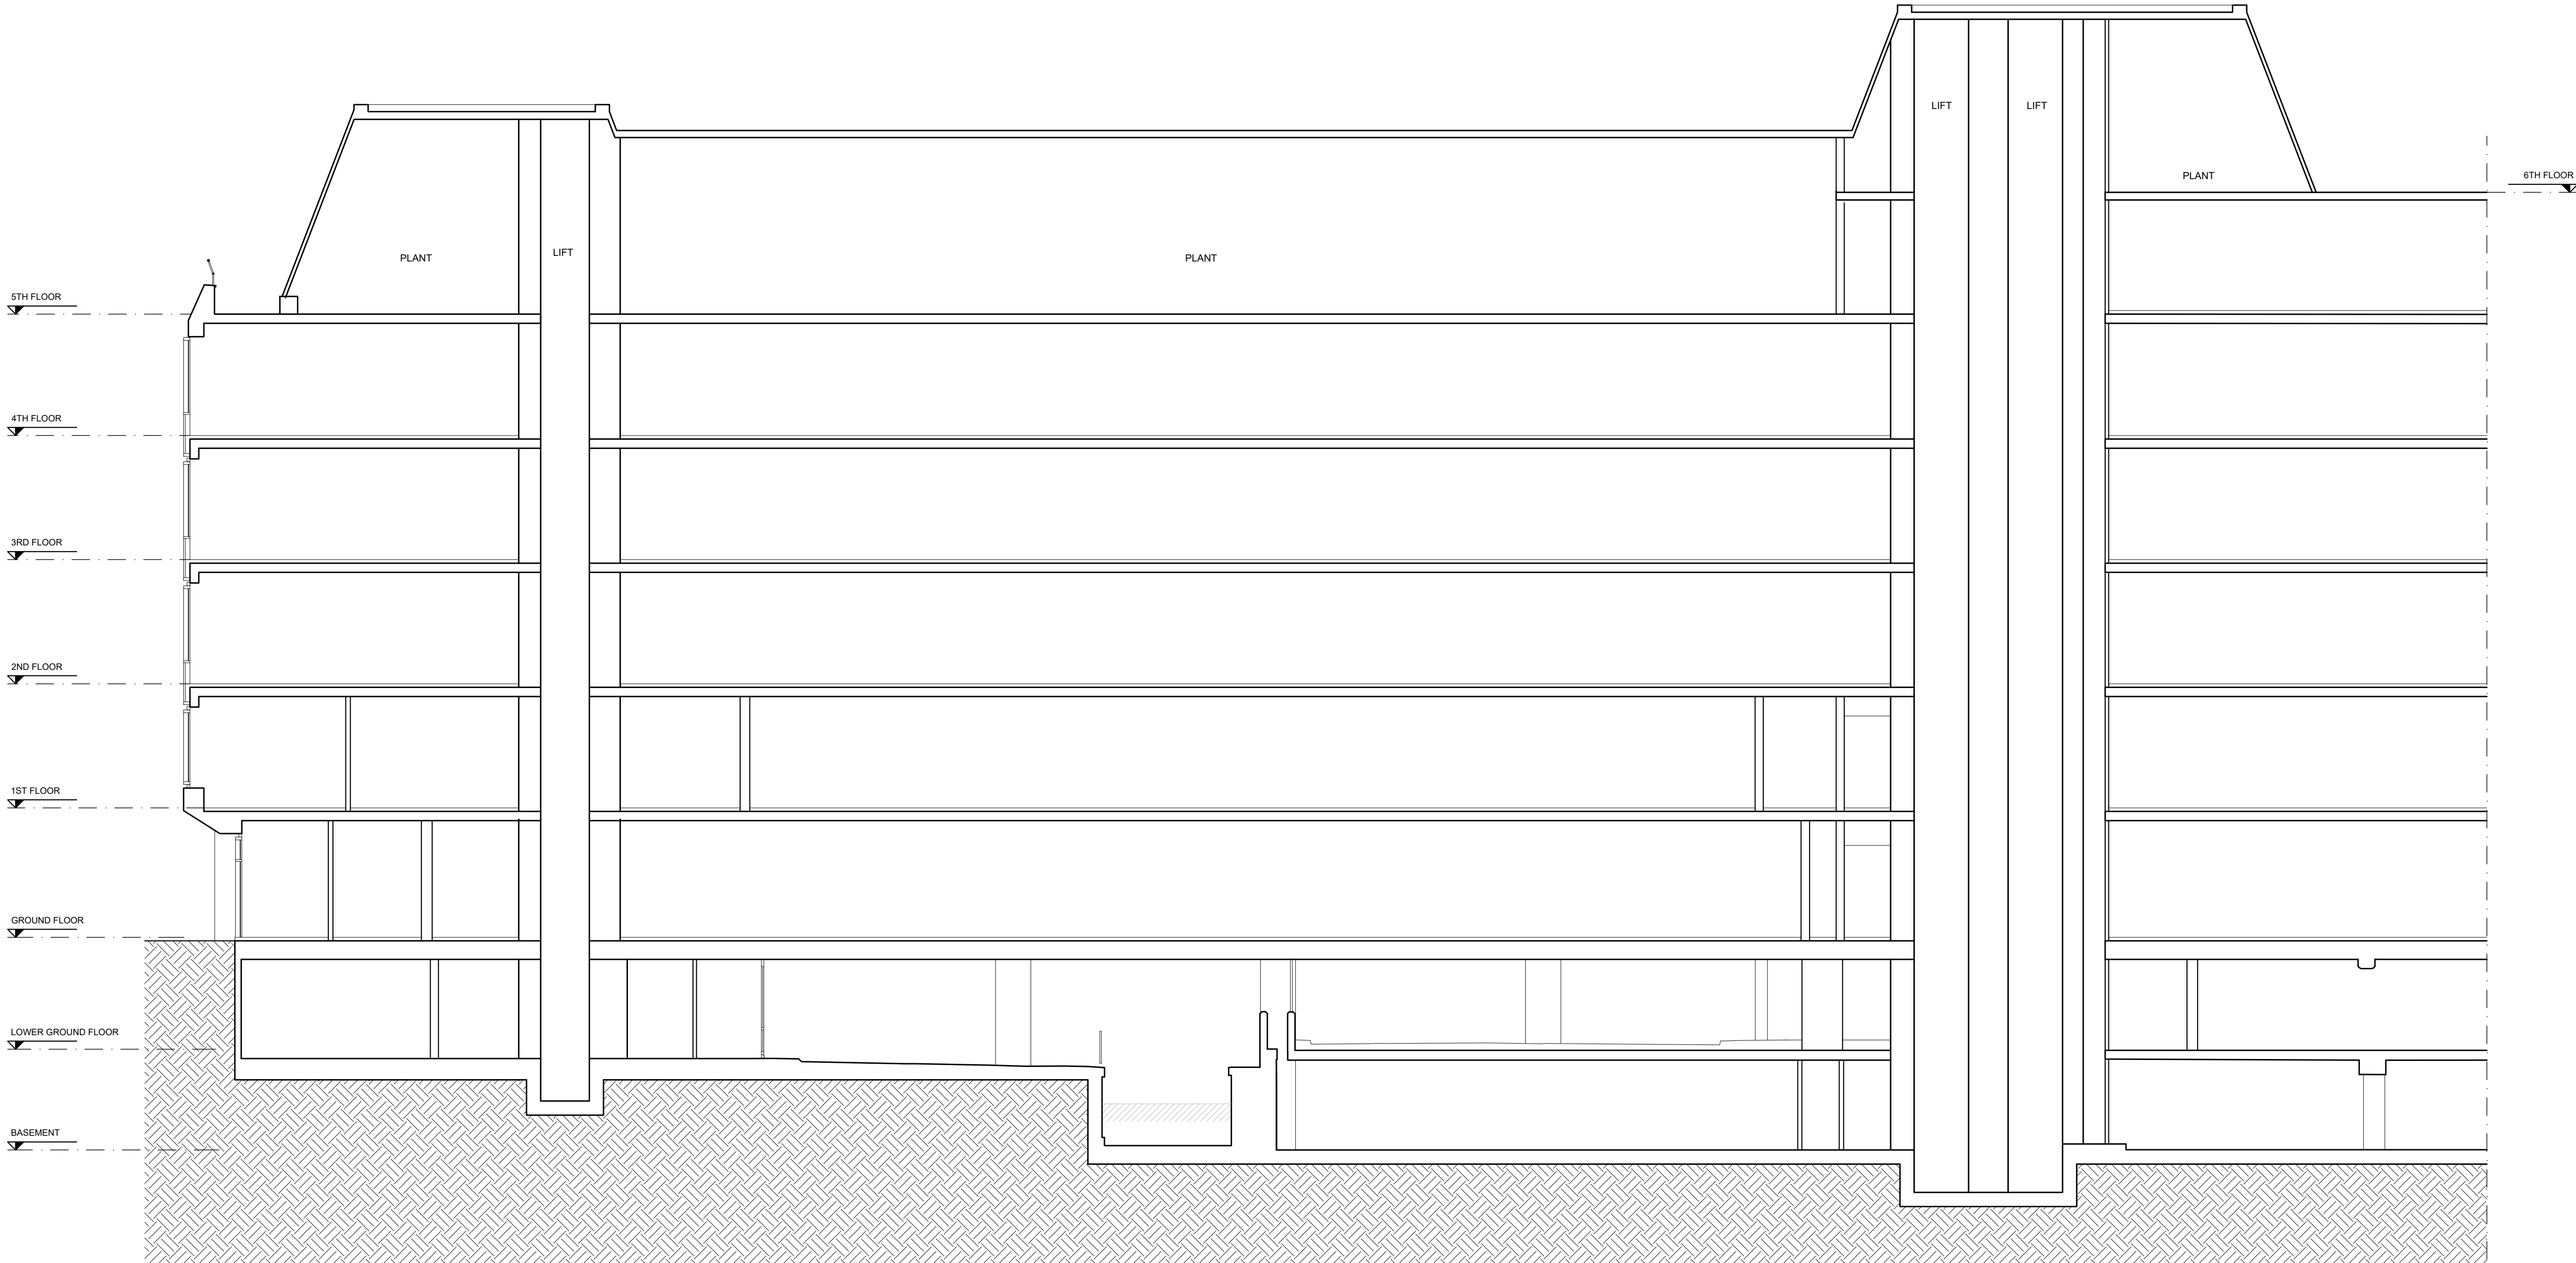

SECTION BB
SCALE 1:100

NOTES

DO NOT SCALE - USE FIGURED DIMENSIONS ONLY.
ALL DIMENSIONS TO BE CHECKED ON SITE PRIOR TO CONSTRUCTION AND ANY DISCREPANCIES TO BE HIGHLIGHTED BY CONTRACTOR.
THIS DRAWING IS TO BE READ IN CONJUNCTION WITH ALL RELEVANT SPECIFICATIONS AND DRAWINGS.
ALL LEVELS ARE TO FINISHED LEVELS UNLESS OTHERWISE INDICATED.

 

Drawing Status:	P L A N N I N G	
Revision:	Description:	Date:
P.01	Issued for Information	26.08.25
P L A N N I N G		

SADAarchitecture
P : 26C George Street, St Albans, AL3 4ES
E : letterbox@sada-architecture.com
W : www.sada-architecture.com
T : 01 727 860810
Project: 24-013 Abbey Gardens
Drawing: Existing Section BB
Date: 24.10.2024 drawn by: YY check: CC
Scale: 1:200@A1 drwg no.: 251 rev. no.: P.01
© Copyright: This drawing or design may not be reproduced without permission.