



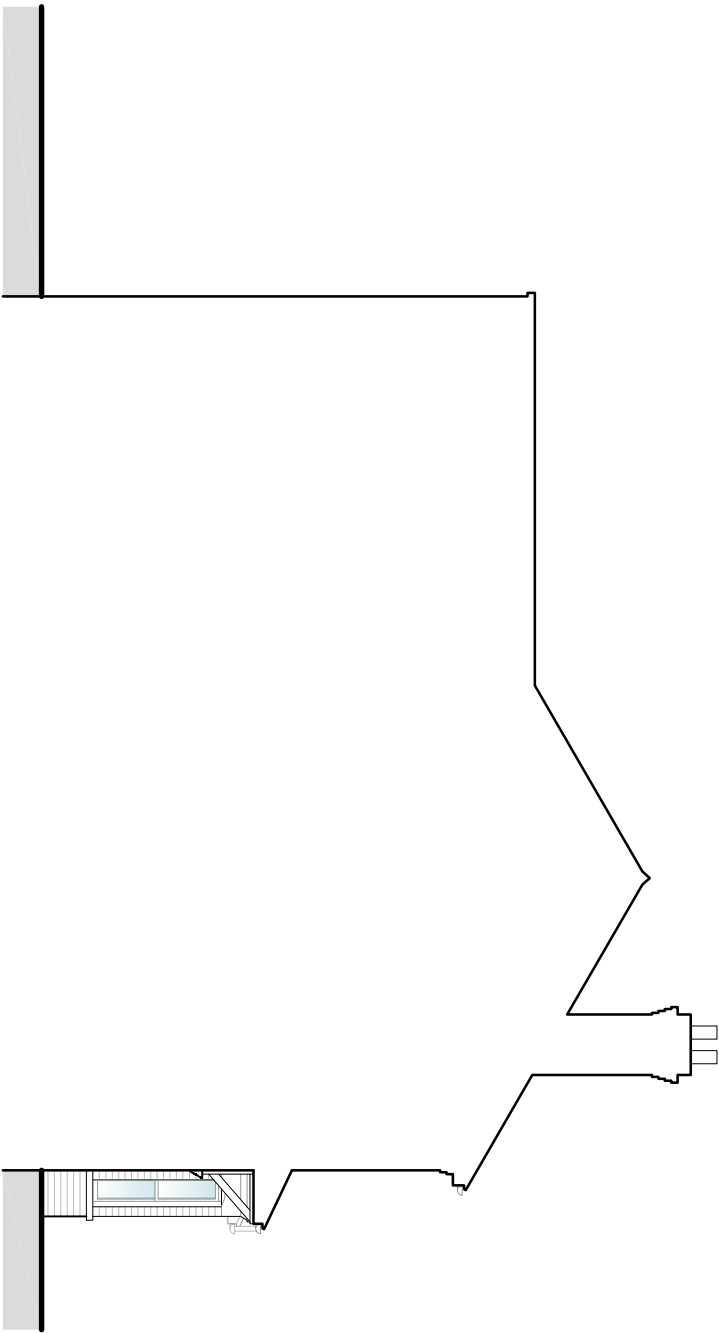


Front Elevation



Sectional Elevation

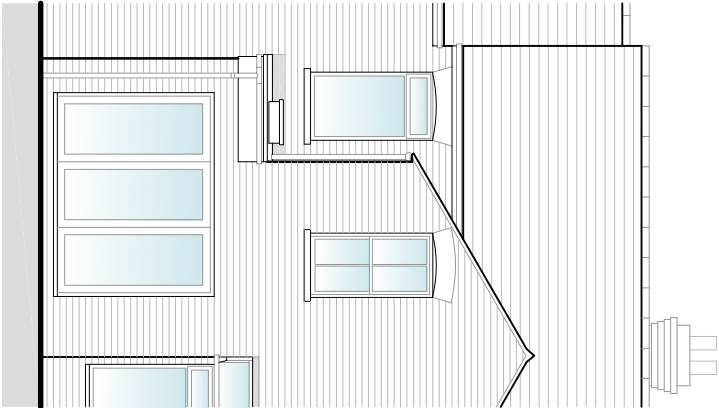

Rear Elevation

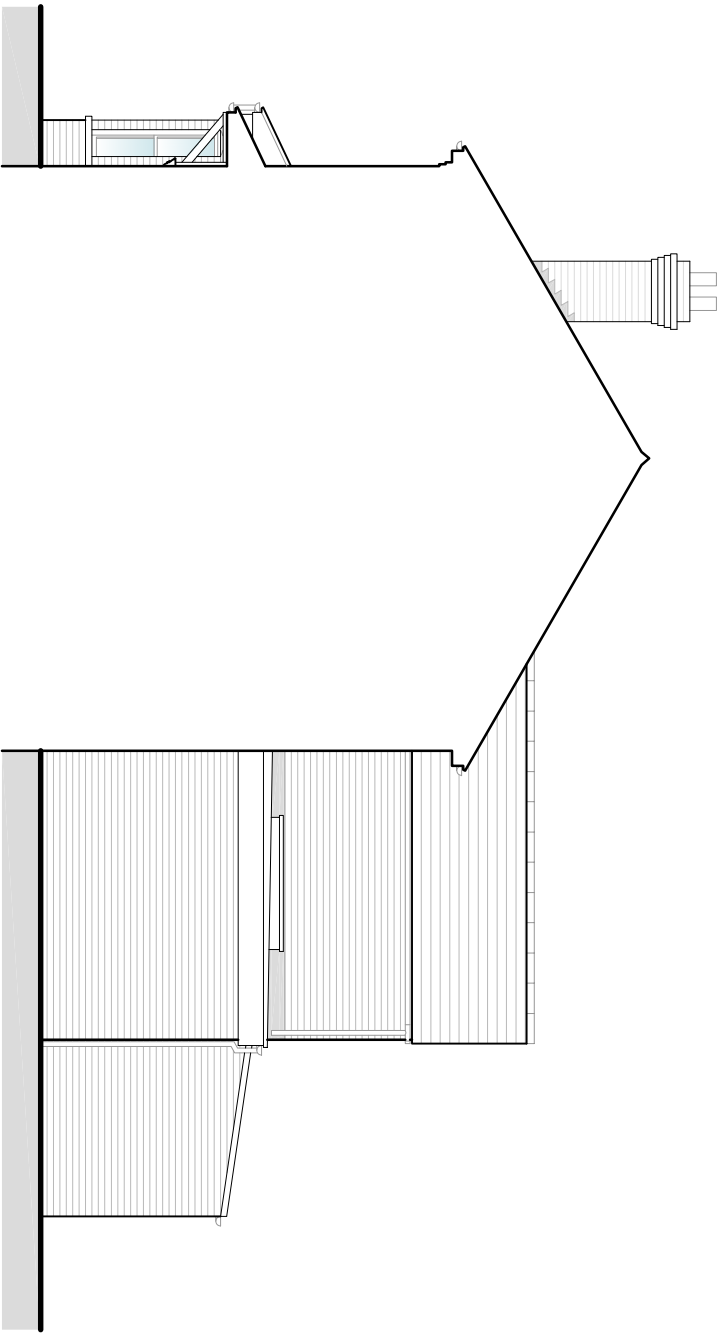

Side Elevation

Original Drawing @ A3

rob learyarchitecture 280 Abbey Road Basingstoke Hampshire RG24 9EQ info@roblearyarchitecture.co.uk 07919 070760		0m1m2m3m4m5m Scale 1:100 0m10m25m Scale 1:500 0m20m50m Scale 1:1250				<table><tr><th>Rev:</th><th>Date:</th><th>Description:</th><th>Drawn:</th></tr><tr><td>A</td><td>01.08.25</td><td>Eaves raised to 3m as per client request.</td><td>RL</td></tr><tr><td></td><td></td><td></td><td></td></tr><tr><td></td><td></td><td></td><td></td></tr><tr><td></td><td></td><td></td><td></td></tr><tr><td></td><td></td><td></td><td></td></tr></table>	Rev:	Date:	Description:	Drawn:	A	01.08.25	Eaves raised to 3m as per client request.	RL																	Project: Proposed single-storey Rear at 5 Cromwell Road, Caversham, Reading, Berkshire, RG4 5EA. Client: Mr Otter and Ms Williams Drawing: Proposed Elevations	Status: Planning (Not For Construction) Date: June 2025 Scale: 1:100 Drawing No: 2516 - P105	Drawn: RL Rev: A
Rev:	Date:	Description:	Drawn:																														
A	01.08.25	Eaves raised to 3m as per client request.	RL																														