



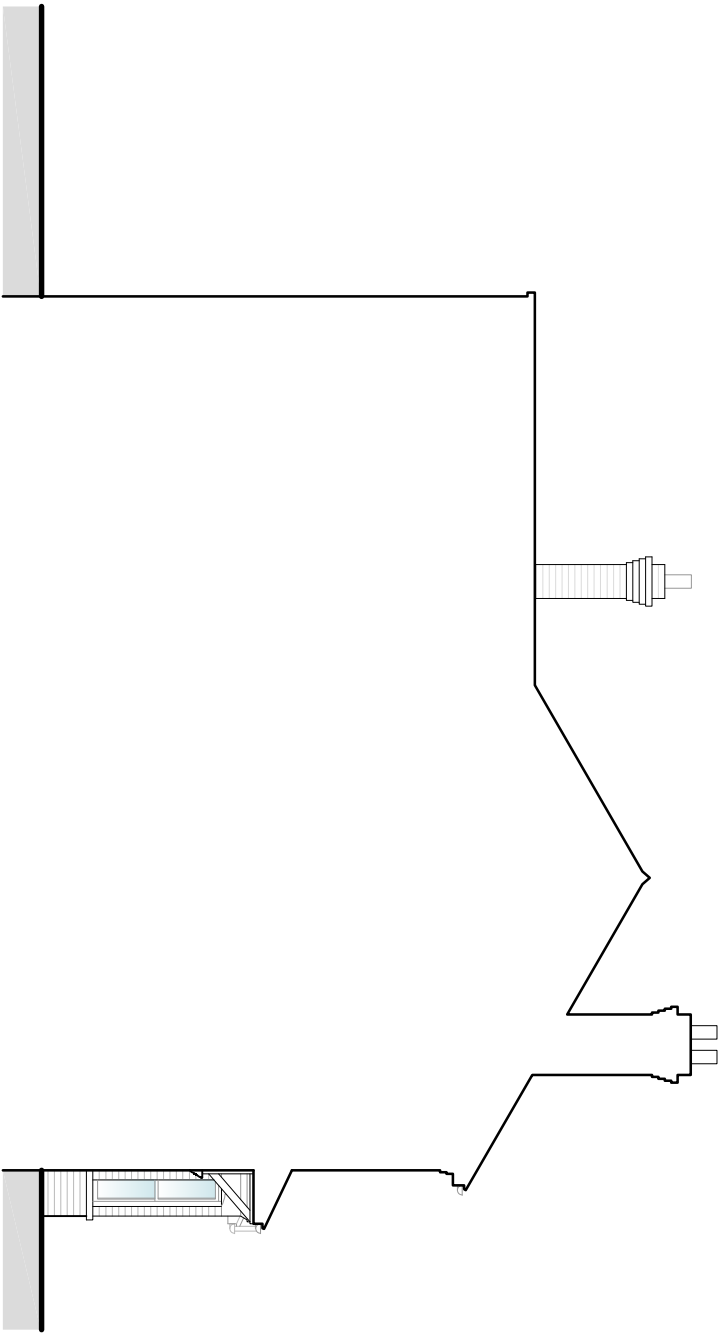


Front Elevation



Sectional Elevation

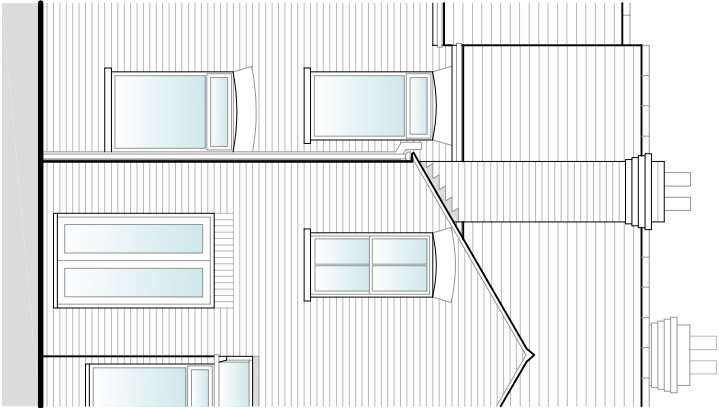

Rear Elevation

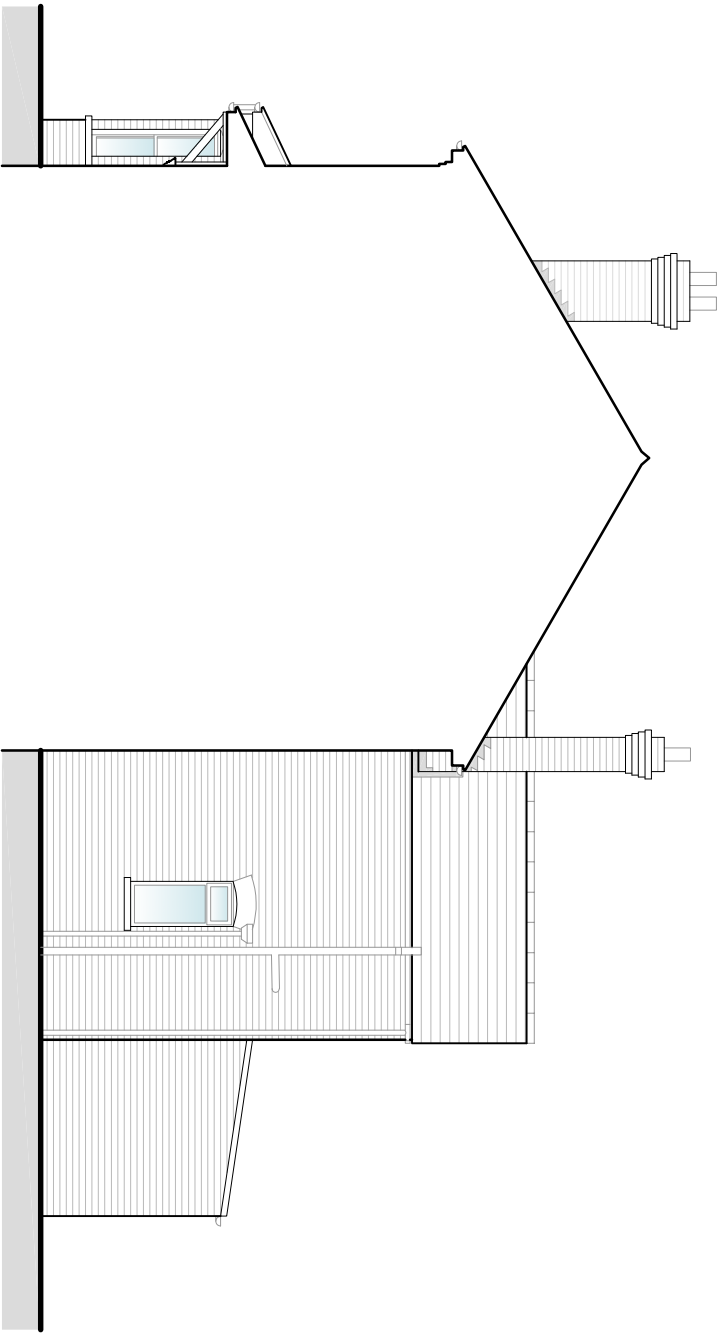

Side Elevation

Original Drawing @ A3

rob leary
architecture

280 Abbey Road
Basingstoke
Hampshire
RG24 9EQ
info@roblearyarchitecture.co.uk
07919 070760

0m1m2m3m4m5m
Scale 1:100

0m10m25m
Scale 1:500

0m20m50m
Scale 1:1250

Rev:	Date:	Description:	Drawn:	Project:	Status:		
-	-	-	-	Proposed Single-Storey Rear at 5 Cromwell Road, Caversham, Reading, Berkshire, RG4 5EA.	Planning (Not For Construction)		
				Client: Mr Otter and Ms Williams	Date: June 2025		
				Drawing: Existing Elevations		Scale: 1:100	Drawn: RL
						Drawing No: 2516 - P103	Rev: -