



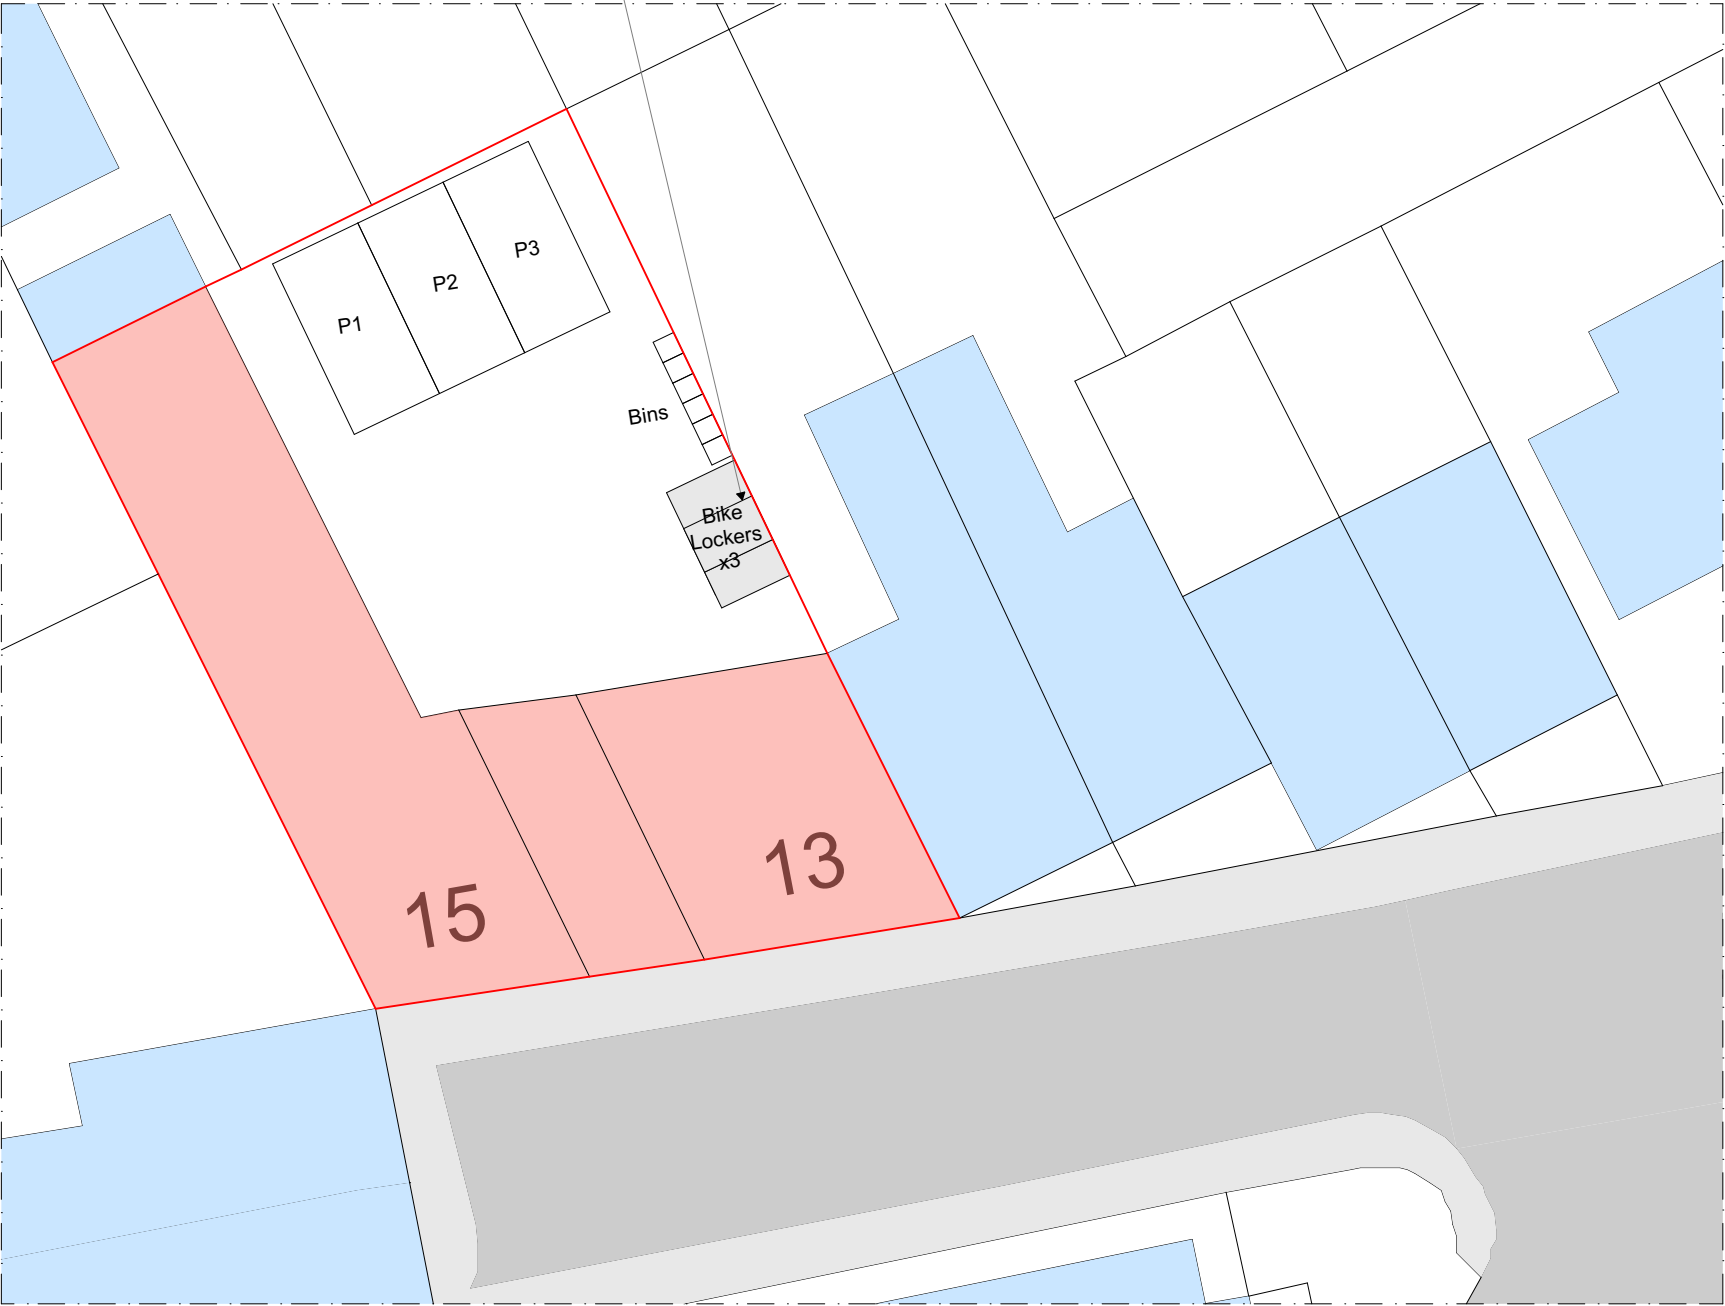

1:200

Site Plan

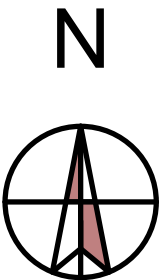

metroSTOR PCL
Proposed single bike lockers

© This drawing remains the property of The Keen Partnership and shall not be copied without prior written consent.

All dimensions to be checked on site and any discrepancies to be reported before work commences.

Notes:

Date	Rev	Comments	By	Chk'd

1:200



THE KEEN PARTNERSHIP
The Courtyard
Edinburgh Road
Reading RG30 2UA
Tel: 0118 9510 855
Fax: 0118 9510 866
chris@keenpartnership.co.uk
www.keenpartnership.co.uk



Client:

Job Title:

13-15 Boulton St Reading RG14RD

Drawing Title:

Proposed Site Plan

Drawing Date:

22/07/2025

Status:

Proposed

Issue Date:

01/08/2025

Drawn By:

HBH

Scale:

1:200@A3

Job No:

9458

Drawing No:

9458 PL-04.01

Rev: