



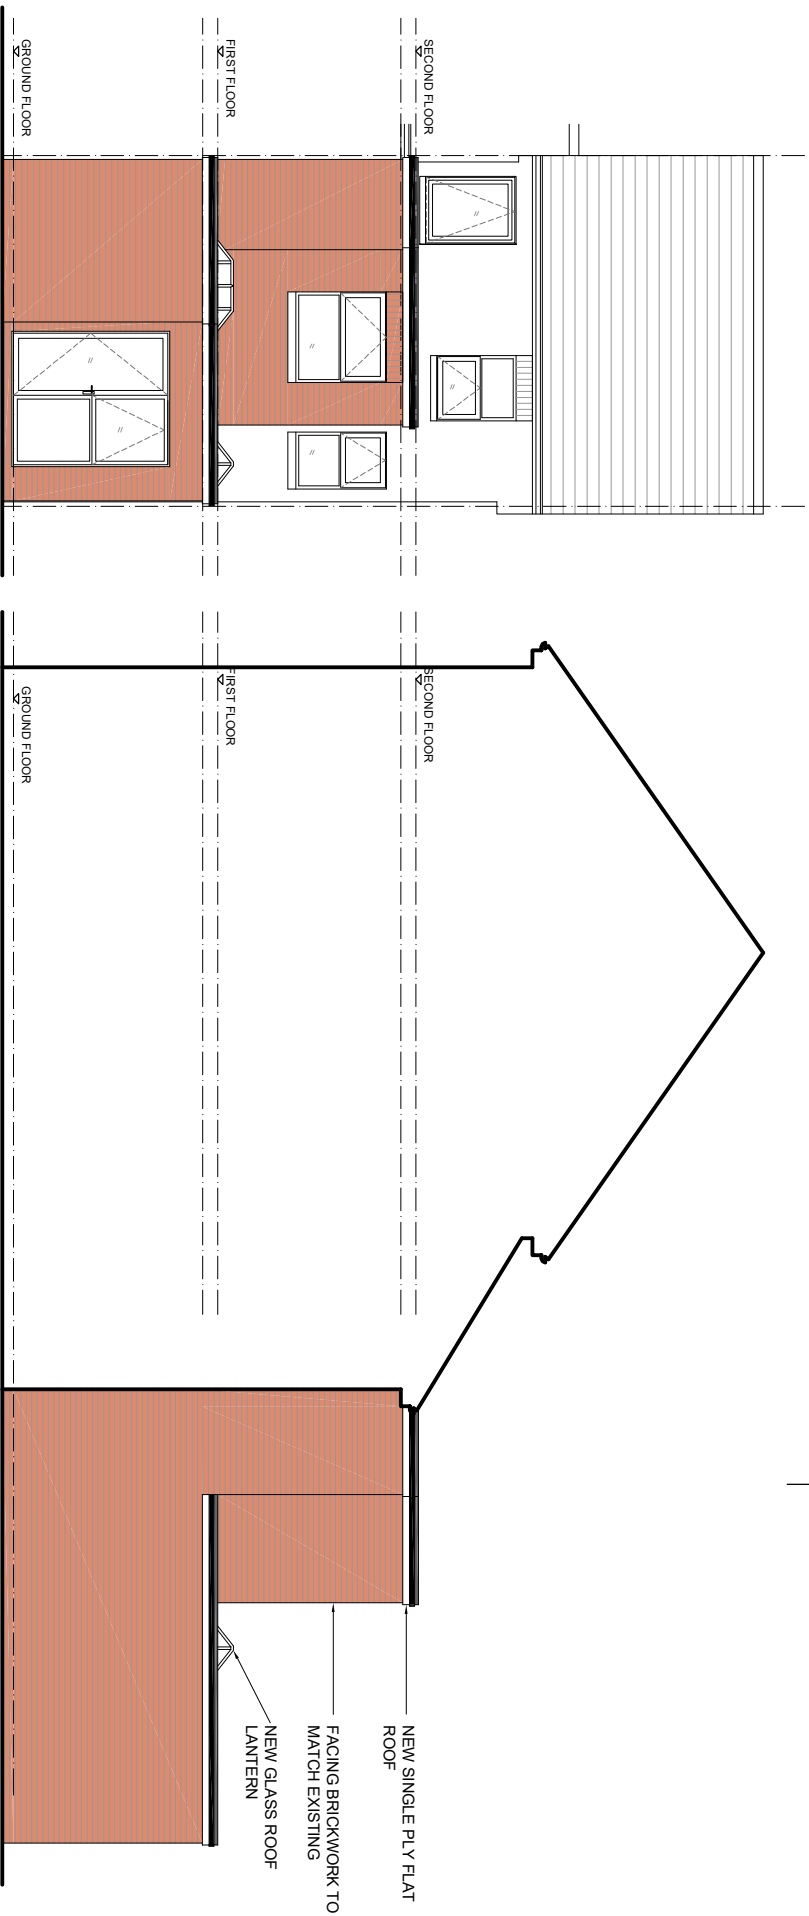

REAR ELEVATION  
AS PROPOSED


SIDE ELEVATION 2  
AS PROPOSED

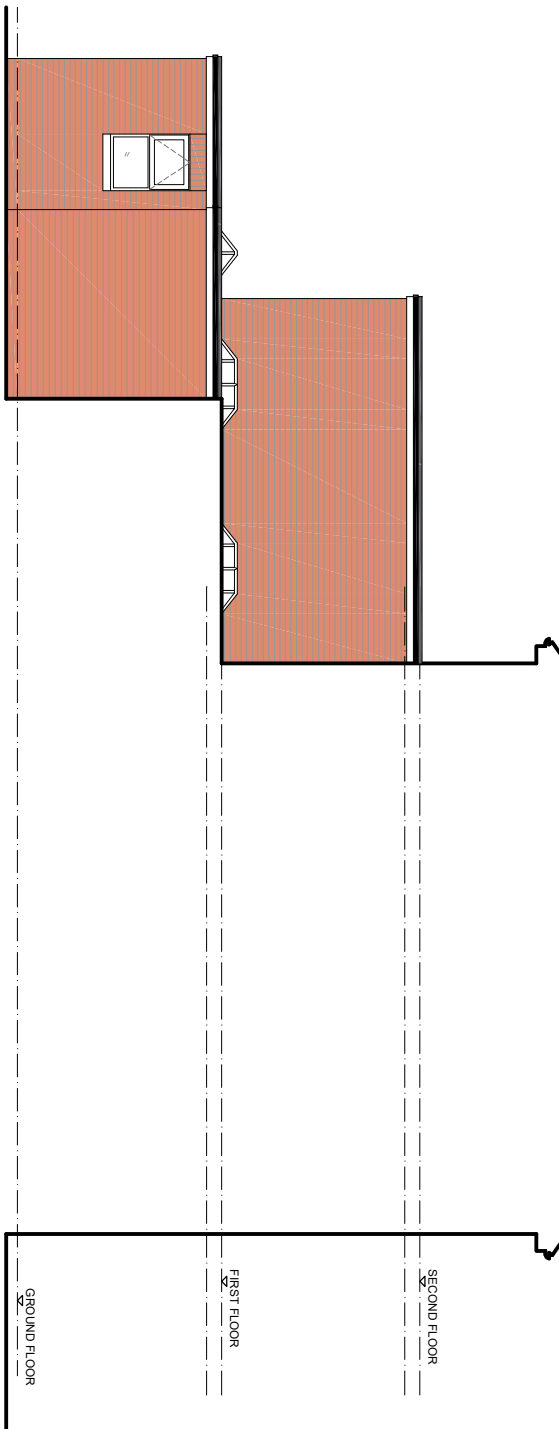

SIDE ELEVATION 1  
AS PROPOSED



EXISTING LAUREL & WALNUT TREES

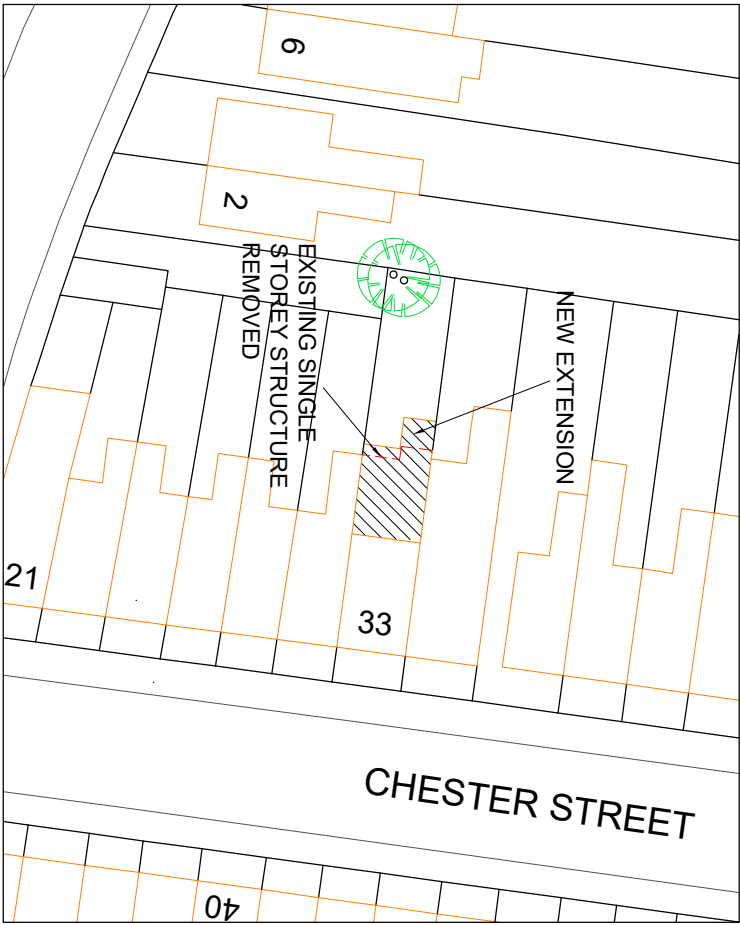

BLOCK PLAN AS PROPOSED 1:500



REVISION NOTES

A 08-08-2025 JD TREE INFO ADDED

**SIMPLE PLANS**

PLANNING & DESIGN SERVICES

e: simpleplans76@gmail.com m: 07715 707733

www.simpleplans.net

© COPYRIGHT

No part of this drawing may be reproduced without written consent.  
All contractors must visit site and be responsible for taking and checking all  
dimensions relating to this work.  
Do not scale from this drawing.

STATUS

**PLANNING**

PROJECT

REAR EXTENSION  
33 CHESTER STREET, READING, RG30 1LL

|                         |    |            |          |
|-------------------------|----|------------|----------|
| DATE DRAWN BY           | JD | SCALE      | 1:100@A3 |
| DRAWING TIME            |    | PROJECT NO |          |
| ELEVATIONS & BLOCK PLAN |    | DRAWING NO | PL03     |
| AS PROPOSED             |    | REV        | A        |