

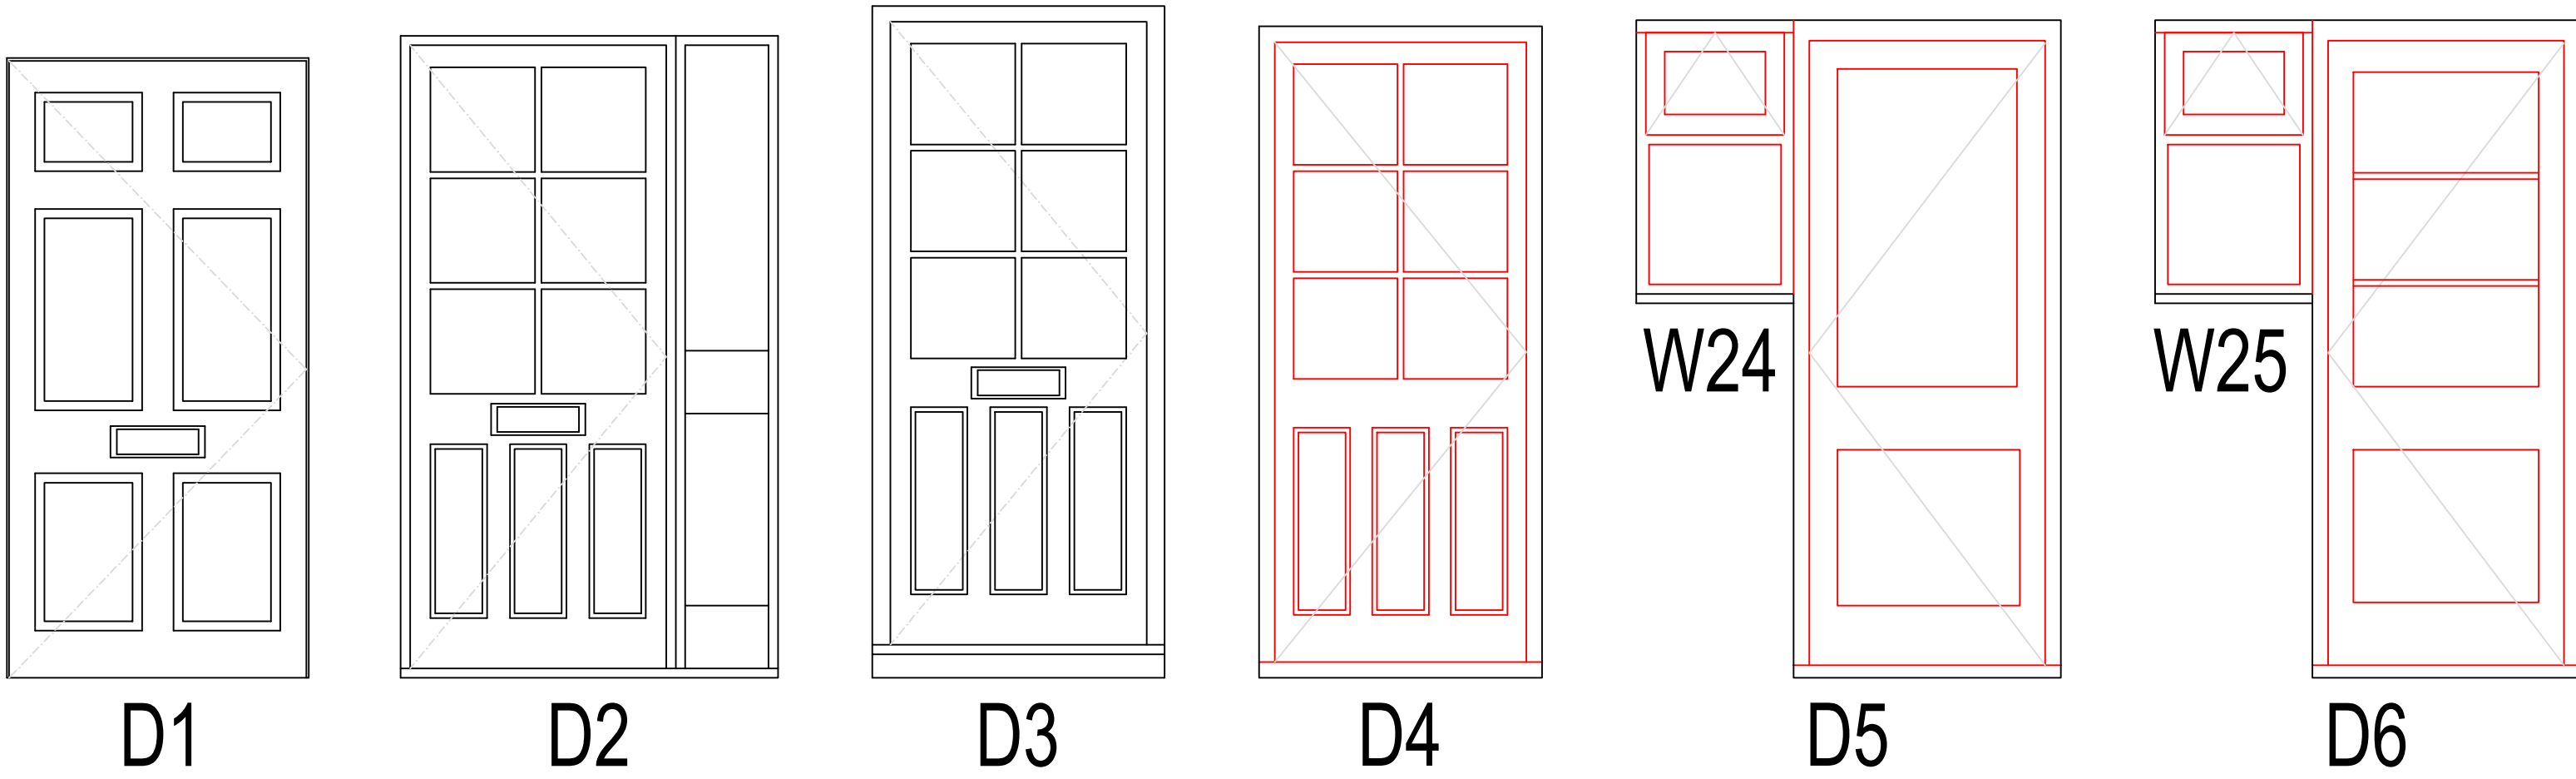
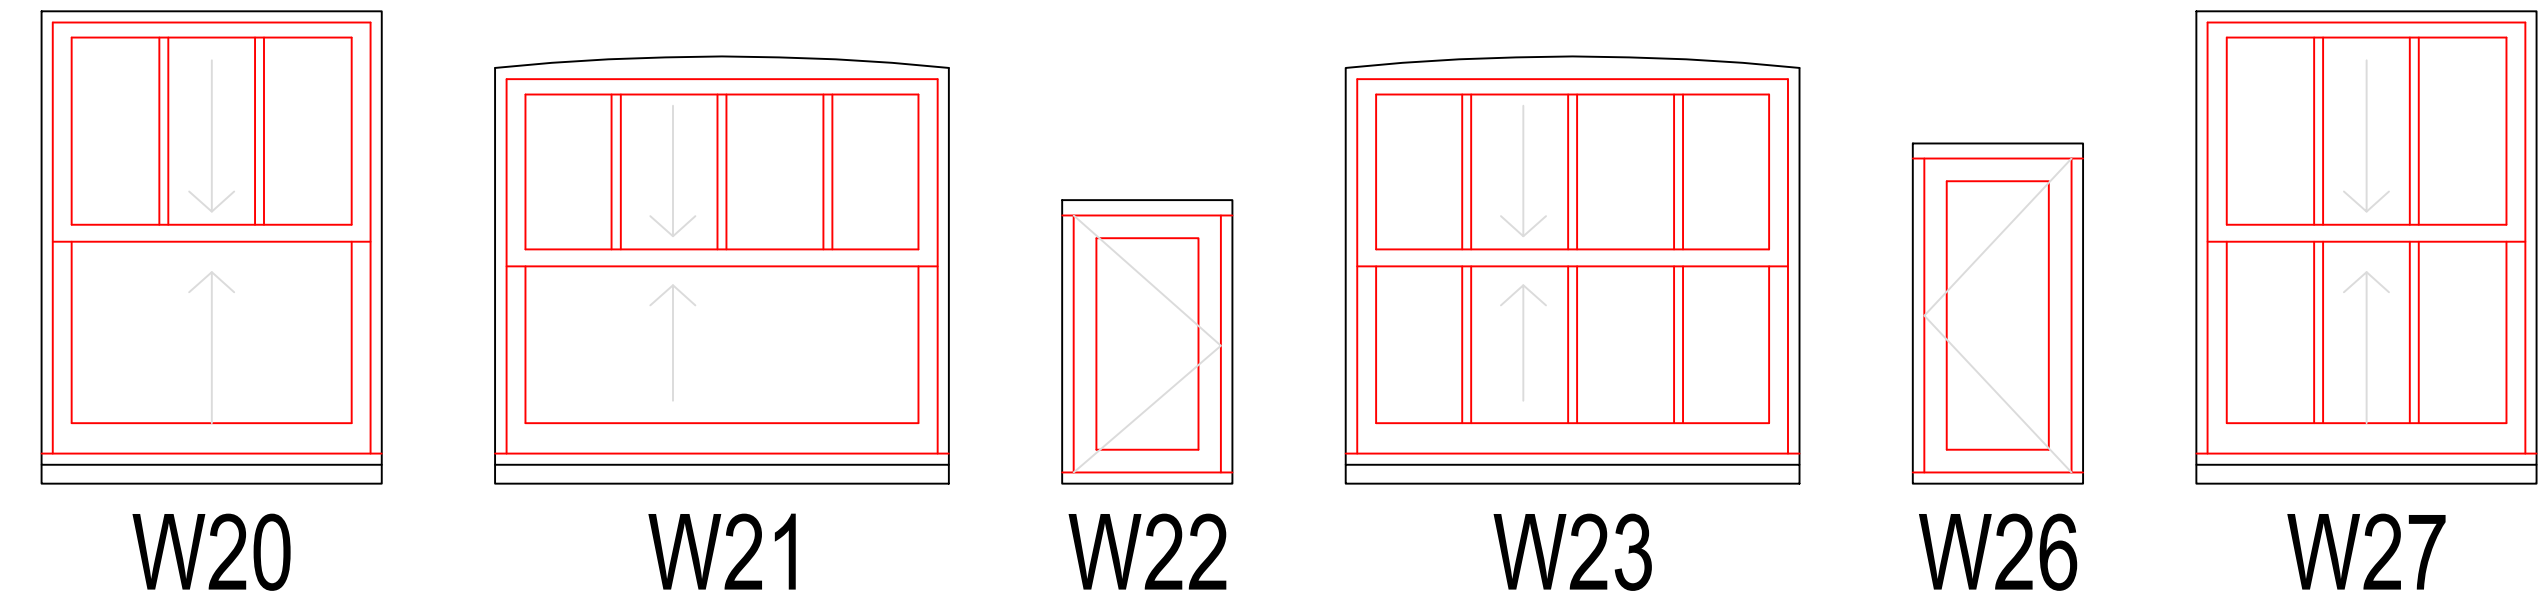
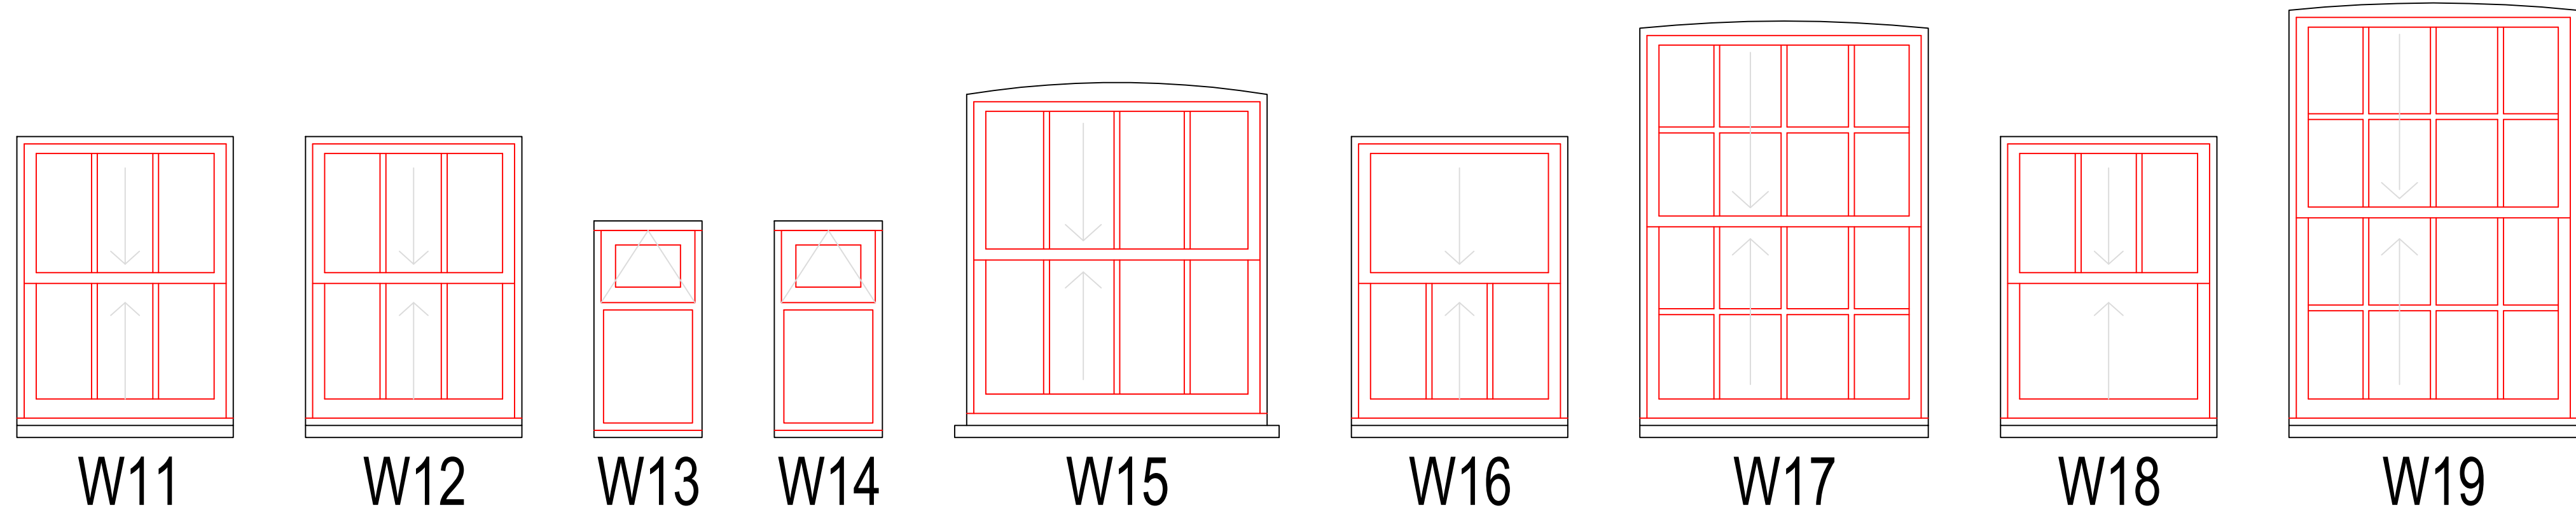


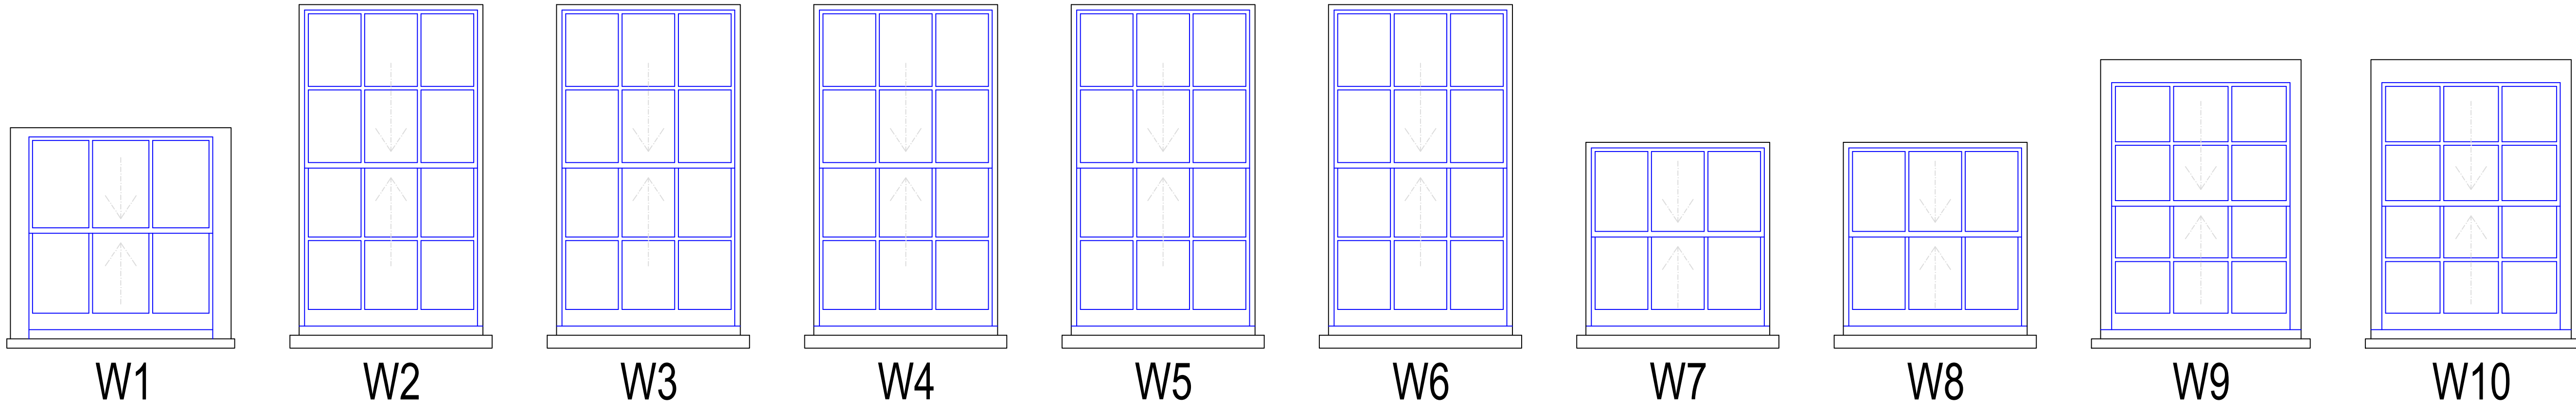

Proposed Window and Door Schedule		
WINDOW/DOOR TYPE	QUANTITY TO BE REPAIRED	QUANTITY TO BE REPLACED
W1	1	0
W2	1	0
W3	1	0
W4	1	0
W5	1	0
W6	1	0
W7	1	0
W8	1	0
W9	1	0
W10	1	0
W11	0	1
W12	0	1
W13	0	1
W14	0	1
W15	0	1
W16	0	1
W17	0	1
W18	0	1
W19	0	1
W20	0	1
W21	0	1
W22	0	1
W23	0	1
W24	0	1
W25	0	1
W26	0	1
W27	0	1
D1	0	0
D2	0	0
D3	0	0
D4	0	1
D5	0	1
D6	0	1
TOTAL	10	20

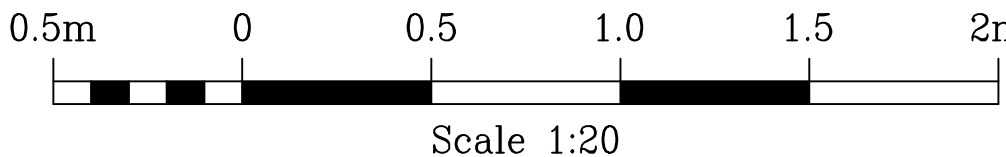

NOTES

ALL EXISTING SINGLE GLAZED TIMBER SASH WINDOWS TO THE FRONT TO BE REPAIRED.

ALL EXISTING DOUBLE GLAZED TIMBER SASH AND CASEMENT WINDOWS TO THE REAR AND SIDE ELEVATIONS TO BE REPLACED WITH NEW DOUBLE GLAZED TIMBER SASH AND CASEMENT WINDOWS.

EXISTING TIMBER FRONT DOORS ARE NOT TO BE REPLACED. EXISTING TIMBER DOORS FOUND ON THE REAR AND SIDE ELEVATIONS ARE TO BE REPLACED WITH NEW TIMBER DOORS.

WINDOWS AND DOORS SHOWN IN RED ARE TO BE REPLACED AND WINDOWS SHOWN IN BLUE ARE TO BE REPAIRED.

SECONDARY GLAZING TO BE INSTALLED INTERNALLY BEHIND SINGLE GLAZED WINDOWS.

A.	WINDOW AND DOOR SCHEDULE AMENDED	31/07/25
Rev.	Description.	Date.

Do not scale from this drawing. Dimensions to be verified on site by contractor prior to commencement of work.

This drawing is the copyright of the practice and may not be reproduced in part or in whole without the prior written consent of the practice.

©2023 Faithorn Farrell Timms LLP



Faithorn Farrell Timms
Central Court
1 Knoll Rise
ORPINGTON
Kent BR6 0JA
T 01689 885080
F 01689 885081

Client
METROPOLITAN THAMES VALLEY HOUSING

Project
193 OXFORD ROAD
READING
RG1 7UZ

Drawing Title
PROPOSED WINDOW AND DOOR SCHEDULE

Date 31/07/2025	Scale 1:20 @ A1
Drawn By LB	Checked By EK
Project No. T1-7039	Drawing No. 5
	Rev. A