



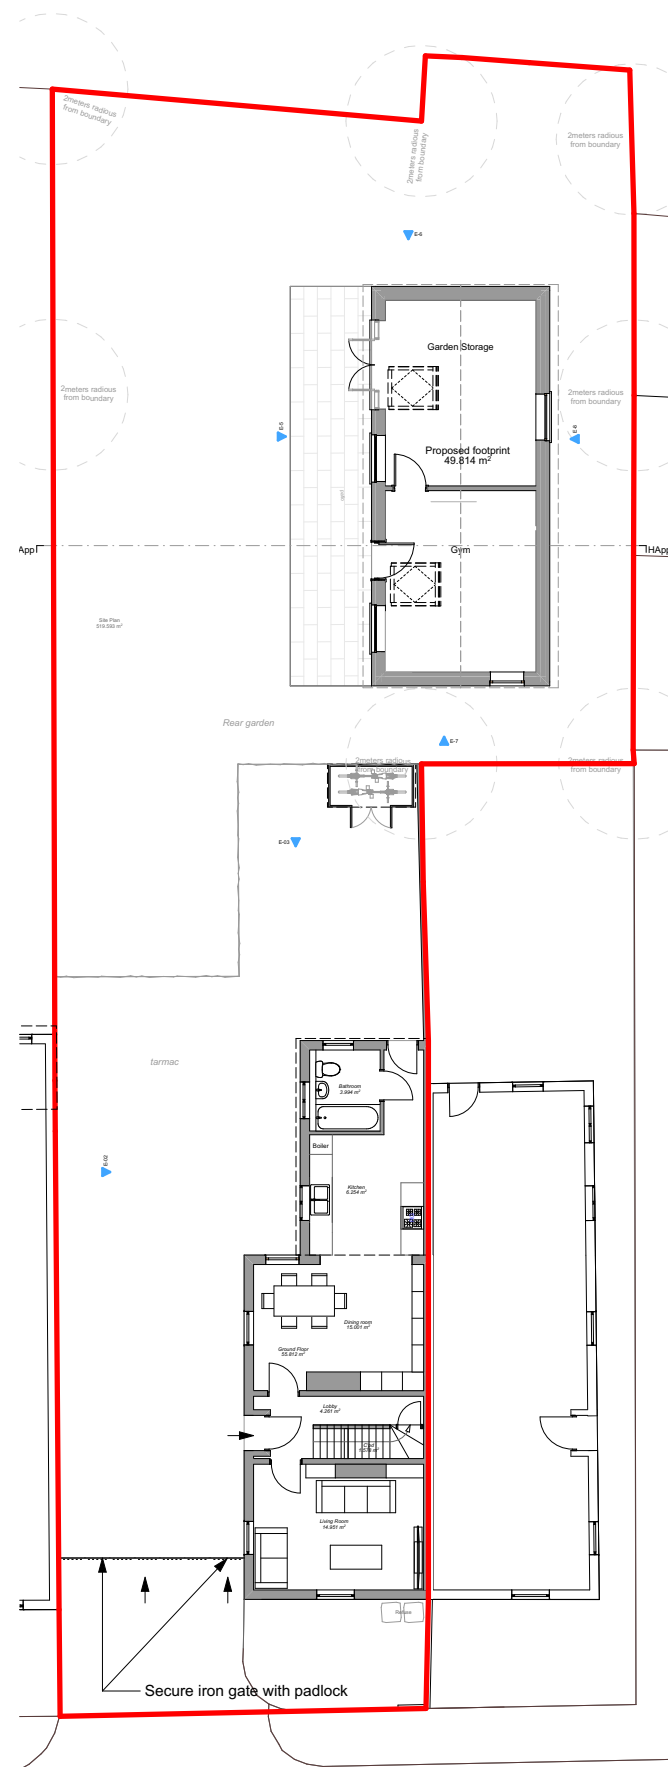

Cumberland Road

0.1 Proposed Ground Floor Plan 1:200

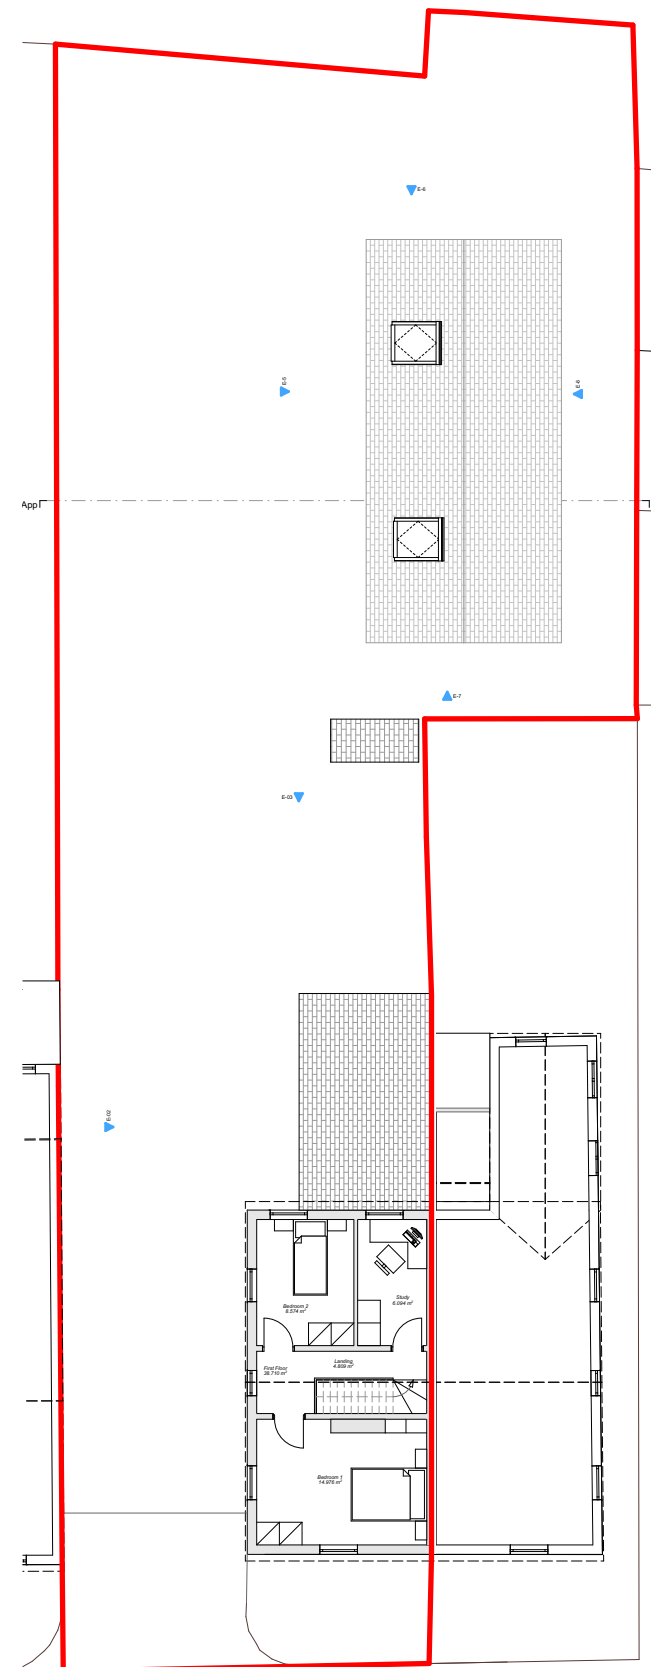

Cumberland Road

1.1 Proposed First Floor Plan 1:200

© This drawing remains the property of Christos & Sons Building Solutions and shall not be copied without prior written consent.

All dimensions to be checked on site and any discrepancies to be reported before work commences.


Notes:

Plot Area (red line): 519.593m²

Existing Building: 94.522m²


Proposed Outbuilding: 49.814m² <50m²

1:100

 

Christos & Sons
Building Solutions

Christos Papadopoulos
169 Oxford Road
Reading RG1 7UZ
email: christosandsons@gmail.com
mobile: 07919280260

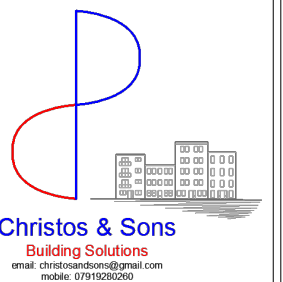

Client:

Khan & Khan Lettings Limited

Job Title:

**New Outbuilding for Garden Storage/ Gym HouseHolder
App at 117 Cumberland Road Reading RG1 3JY**

Drawing Title:

Proposed Ground and First Floor Plans

Drawing Date:

03-09-2025

Status:

**Householder App -
Outbuilding**

Issue Date:

03/09/2025

Drawn By:

C.P.

Scale:

1:200@A3

Job No:

2025-33

Drawing No:

HApp04

Rev: