



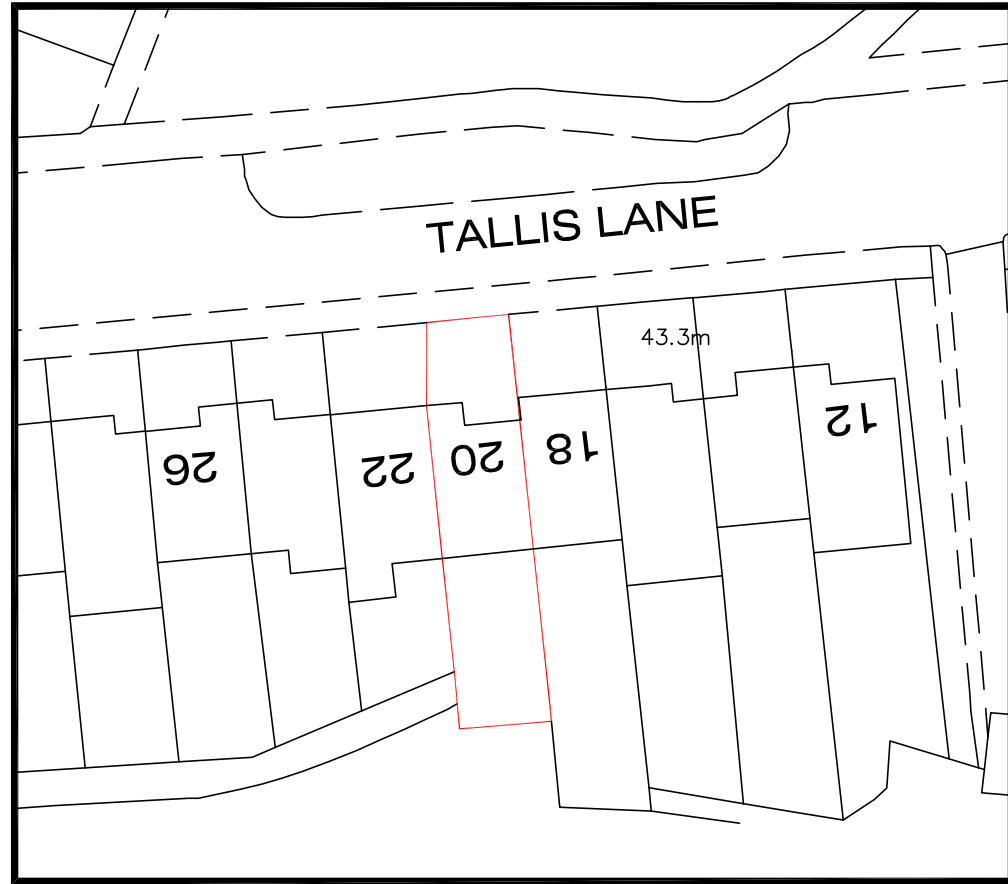

Existing Site Plan (1:500)

0 METRES 20
SCALE 1:500

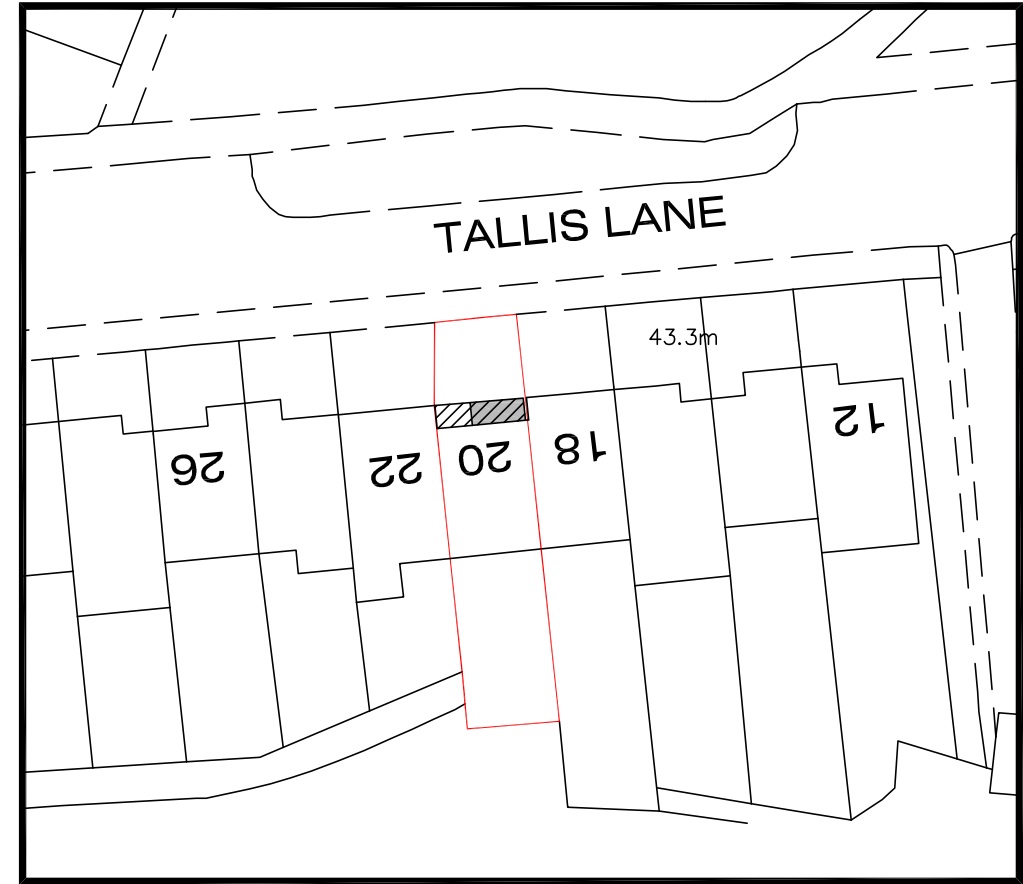

Proposed Site Plan (1:500)

0 METRES 20
SCALE 1:500

-  Indicates proposed extension
-  Indicates proposed new roof over existing and proposed extension

General Notes



Drawing Status
For Planning Submission

Rev.	Remarks	Date
------	---------	------

Project no.	25139	Scale	1:500 @ A3
Drawing no.	004	By	NY
		Date	Sept 25

Project
20 Tallis Lane
Reading
RG30 3EB

Title
**Existing and Proposed
Site Plans**



architectural design

White Young Design Ltd
19 Love Lane Watlington
Oxfordshire OX49 5RA

01491 612915
07860 313875
mail@whiteyoungdesign.com

www.whiteyoungdesign.com