




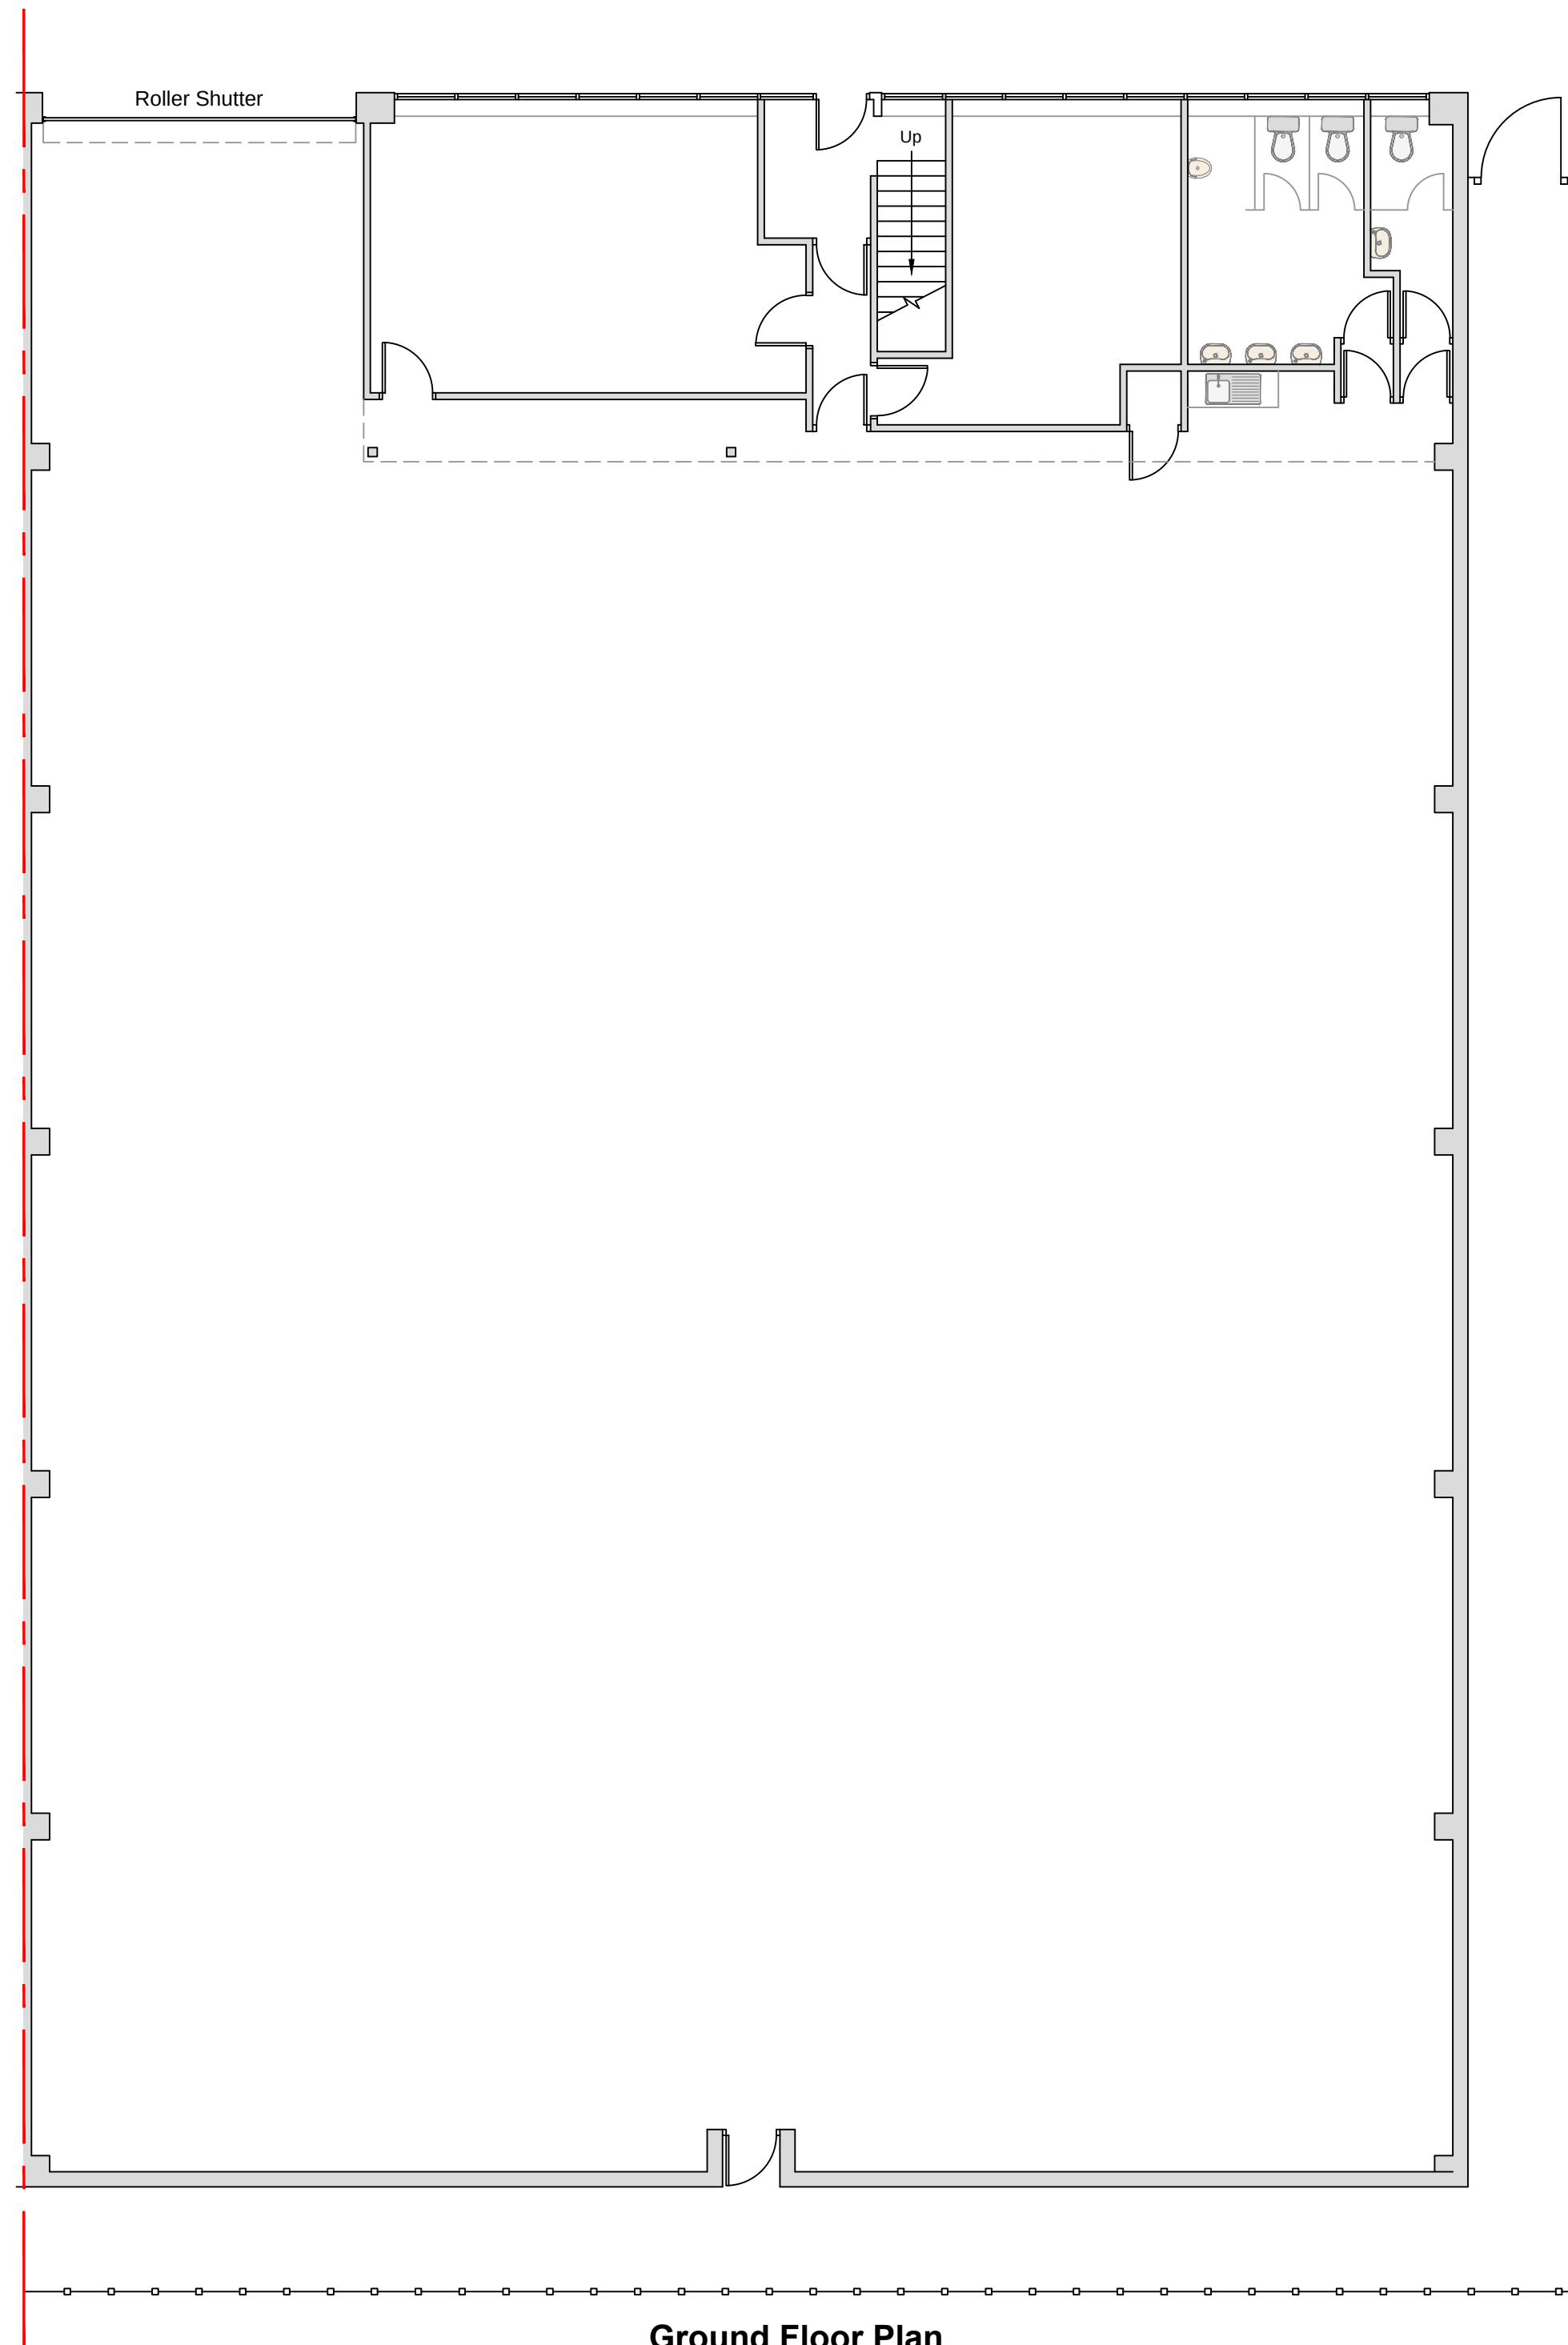

Ground Floor Plan

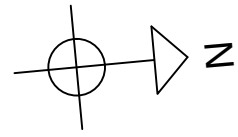

First Floor Plan

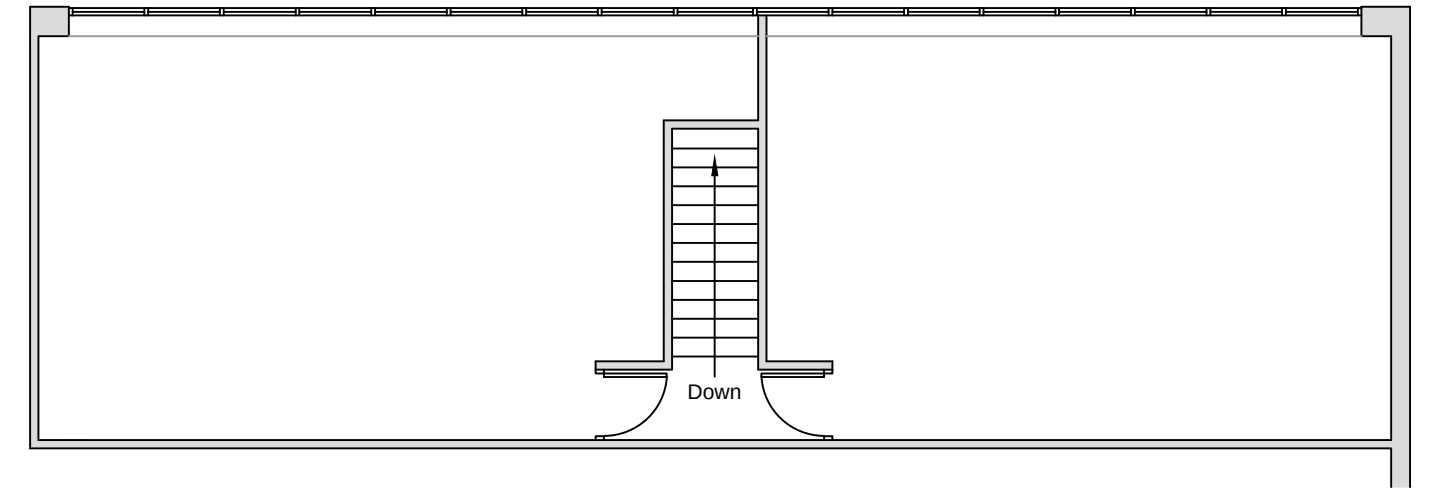

52 Milford Road
Reading

Ground Floor Plan
As Existing

Drawing No
JHP RS435 - 001

Scale A2@1:100

Date July 2025

Revision

0 1 2 3 4 5 6m
SCALE BAR 1:100