


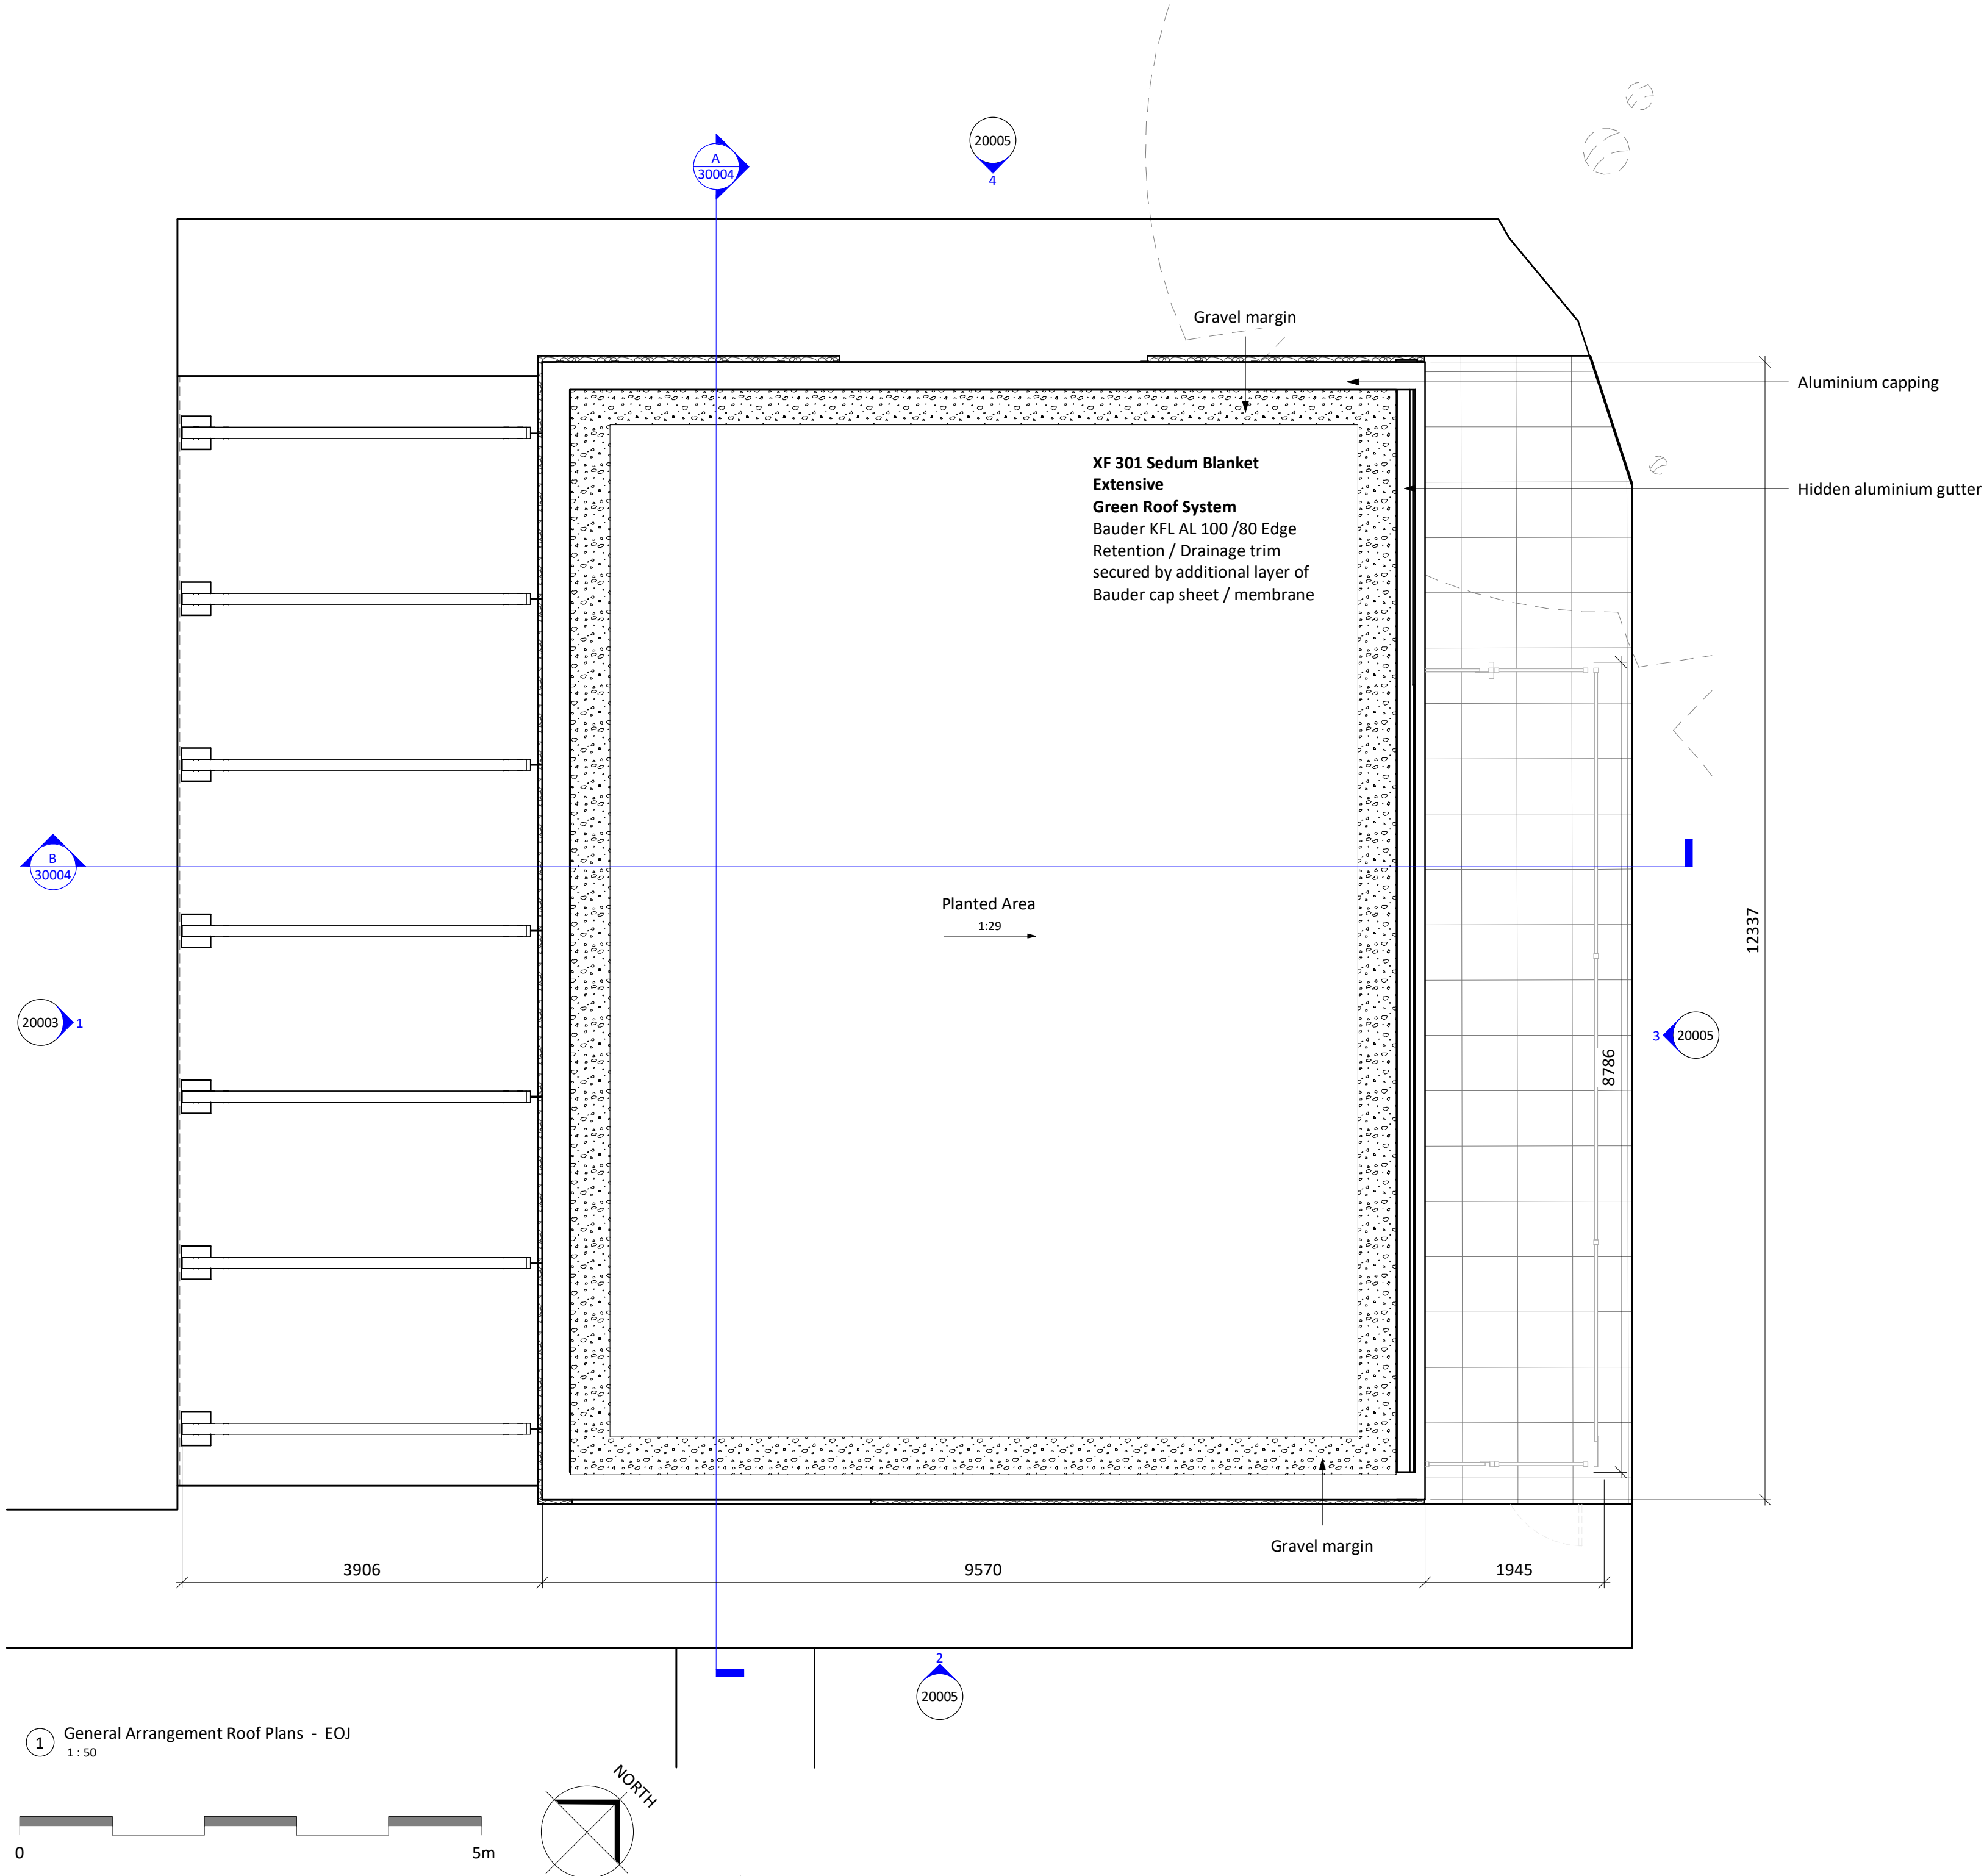

Responsibility is not accepted for errors made by others in scaling from this drawing.
All construction information should be taken from figured dimensions only.

Tender Stage Notes:

1. This drawing has been produced based on information provided by others.
2. The works should be carried out in accordance with the approved planning/listed building consents.
3. This drawing is subject to fire strategy review and building control approval.
4. This drawing is to be read in conjunction with all other tender stage drawings and specifications.
5. All MEP information should be taken from the MEP Engineer's information.
6. All structural/civil information should be taken from the Structural/Civil Engineer's information.
7. All existing dimensions and levels are subject to confirmation on site.
8. All areas and dimensions quoted are subject to sub-contractor design and on site verification.
9. Design information should be taken from annotated dimensions only.
10. All junctions shown on drawings of 1:50, 1:100, 1:200...etc are superseded by relevant drawings at larger scales.
11. The Contractor should inform the Architect if a relevant detail has not been provided.
12. Any DWG files for this drawing have been automatically generated and Consultants/(Sub)Contractors rely upon these at their own risk.
13. All details are subject to manufacturer's recommendations. This drawing has been produced to show design intent and is subject to sub-contractor development. Any variations between this drawing and recommendations/sub-contractor design should be drawn to the attention of the Architect.
14. All elements should be constructed to the relevant British Standards and Building Regulations.
15. Any Contractor substitutions to the specified products should be equal and approved and should be brought to the attention of the Architect.

H&S Risk Notes:

The proposed works have been assessed on the basis that the appointed Contractor shall be reasonably competent in regards to carrying out the works and where necessary will provide their own risk assessments/method statements.

General Notes:

Drawing information has been based on existing record drawings. Stride Treglown accept no responsibility for omissions and errors made in the production of this base line information or errors in new construction information deriving from the existing drawings.

All figured dimensions should be checked on site and any discrepancies reported to Stride Treglown immediately.

This drawing is to be read in conjunction with all other relevant drawings and information prepared by consultants and sub-contractors.

A1	P32	19/03/25	TENDER ISSUE
STATUS	REV	DATE	DESCRIPTION
CLIENT			REVISED BY
Mapletree Investments			CS
			CHECKED BY
			GW
			ORIGINATOR NO
			156210

CONSULTANT
STRIDE TREGLOWN
www.stridetreglown.com © Stride Treglown Limited 2020_
PROJECT
300 Brook Drive
Green Park, Reading RG2 6UB

DRAWING TITLE
EOJF - Proposed GA Roof Plan

SUITABILITY STATUS	SCALE
A1 : Authorized and accepted	As indicated@A2
DRAWING USAGE: STAGE 3+ TENDER	
PROJECT - ORIGINATOR - VOLUME - LEVEL - TYPE - ROLE - CLASS - NUMBER	STATUS_REVISION
156210-STL-XX-RF-DR-A-XXXX-11008	A1_P32