

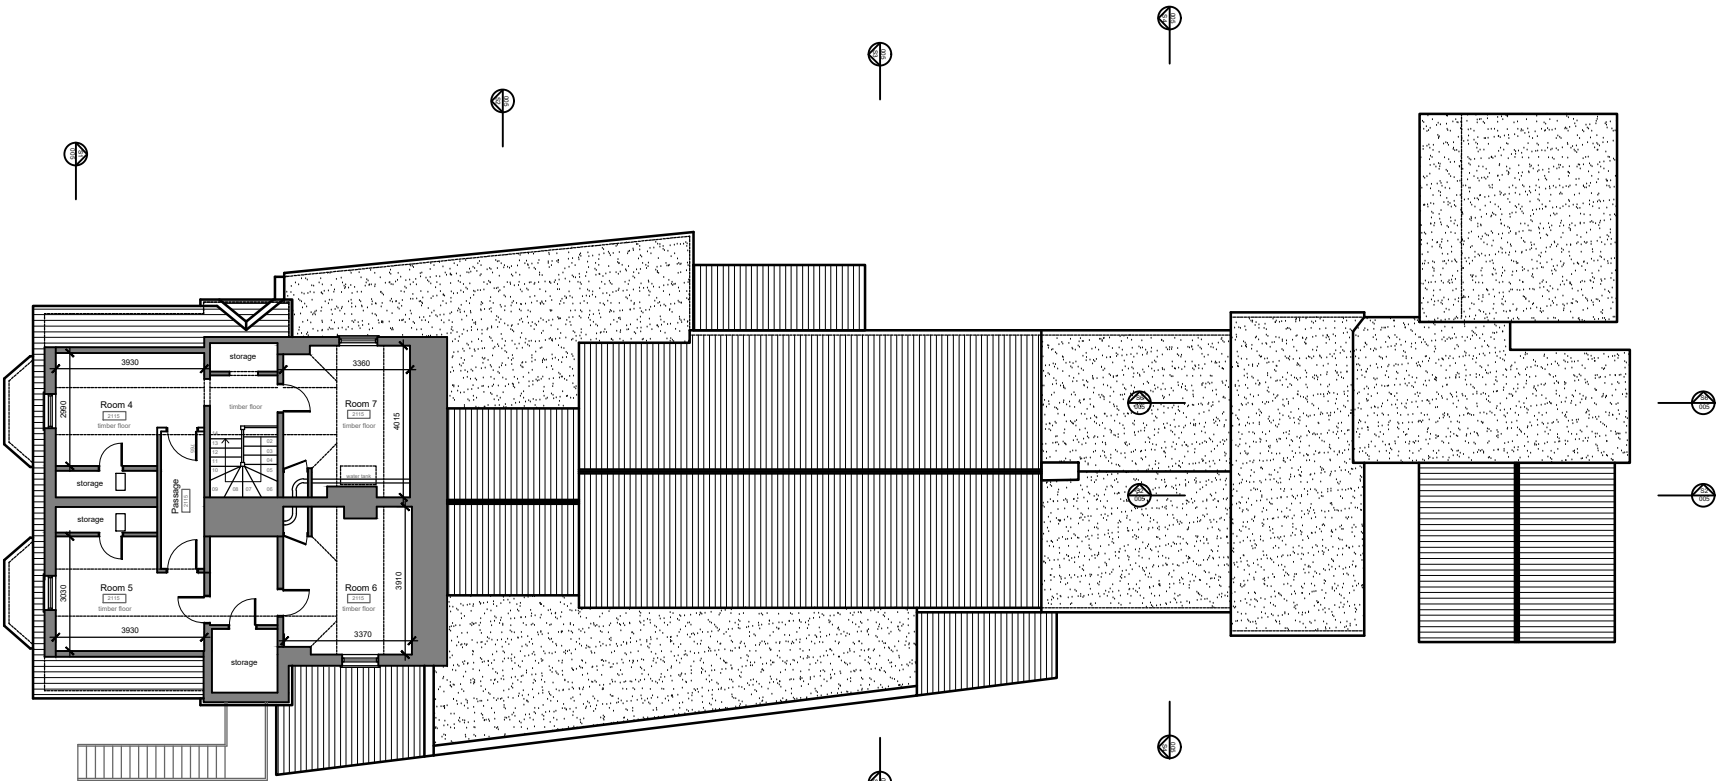
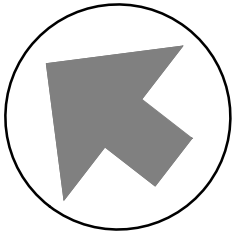


Loft Plan

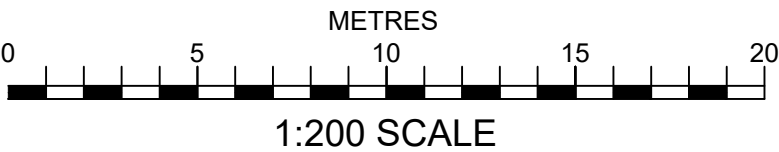

Roof Plan

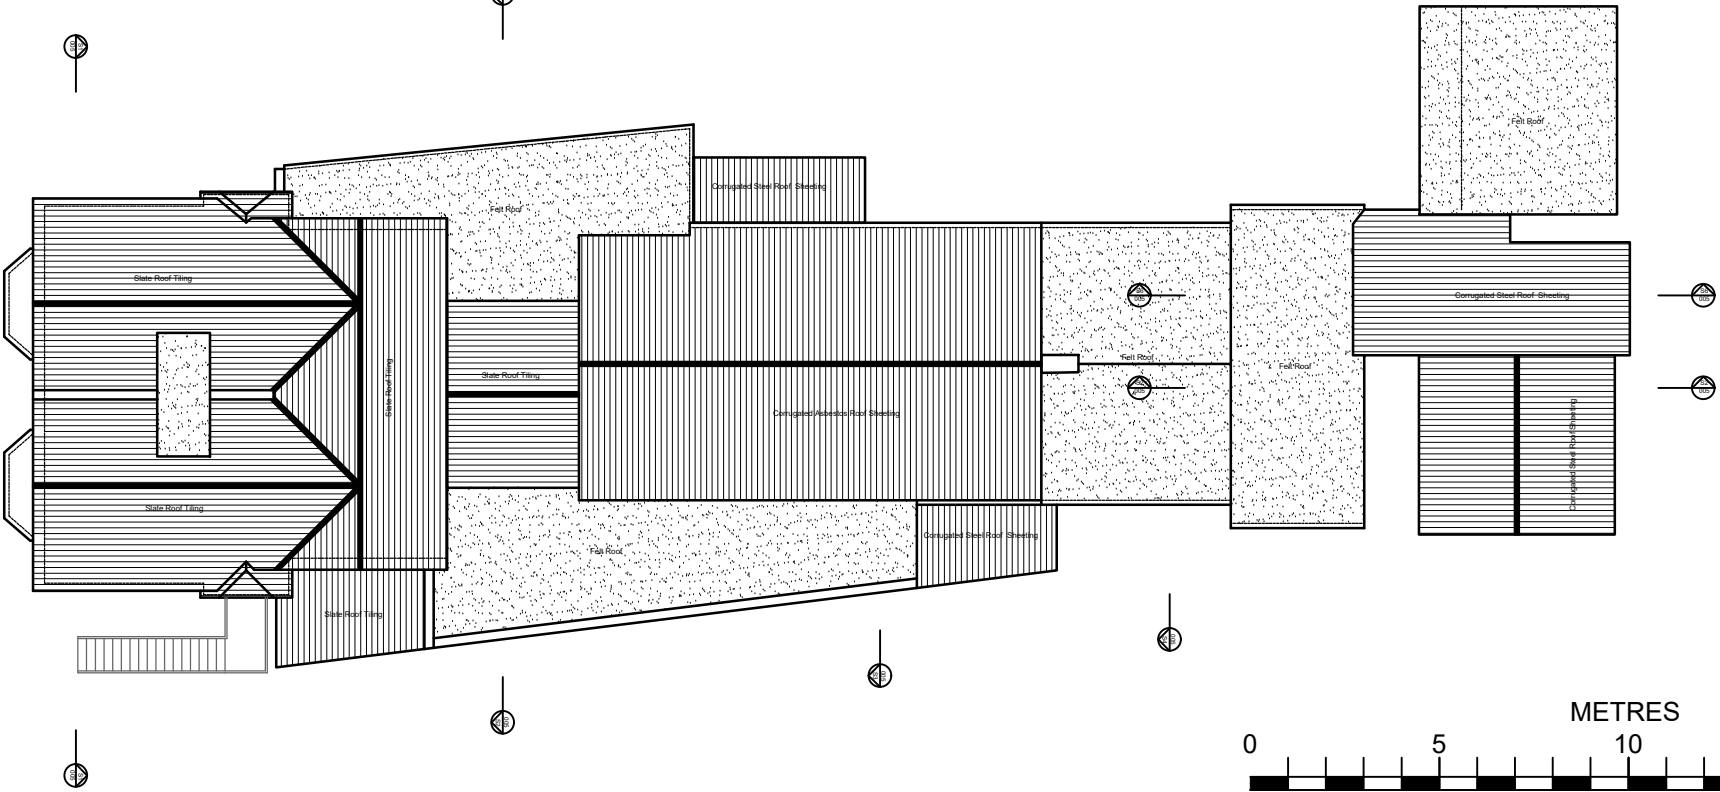

IAN HUNT ASSOCIATES



Oakwood House
14 High Tree Drive Earley
Reading Berkshire RG6 1EU
0118 935 3655
info@ihaltd.co.uk

Project
Proposed Change of Use
at:12-14 Kentwood Hill,
Tilehurst, Reading RG31 6DE

Client
Berachah International Christian Fellowship

Title
Existing Loft & Roof Plan

Revision

Drawn NA	Scale 1:200	Date April 2025
Drawing No 1605.03		Rev

All dimensions to be checked on site prior
to the commencement of any construction.
This drawing may not be reproduced in
any part or form without the written
consent of Ian Hunt Associates Ltd.

ALL COPYRIGHTS RESERVED