



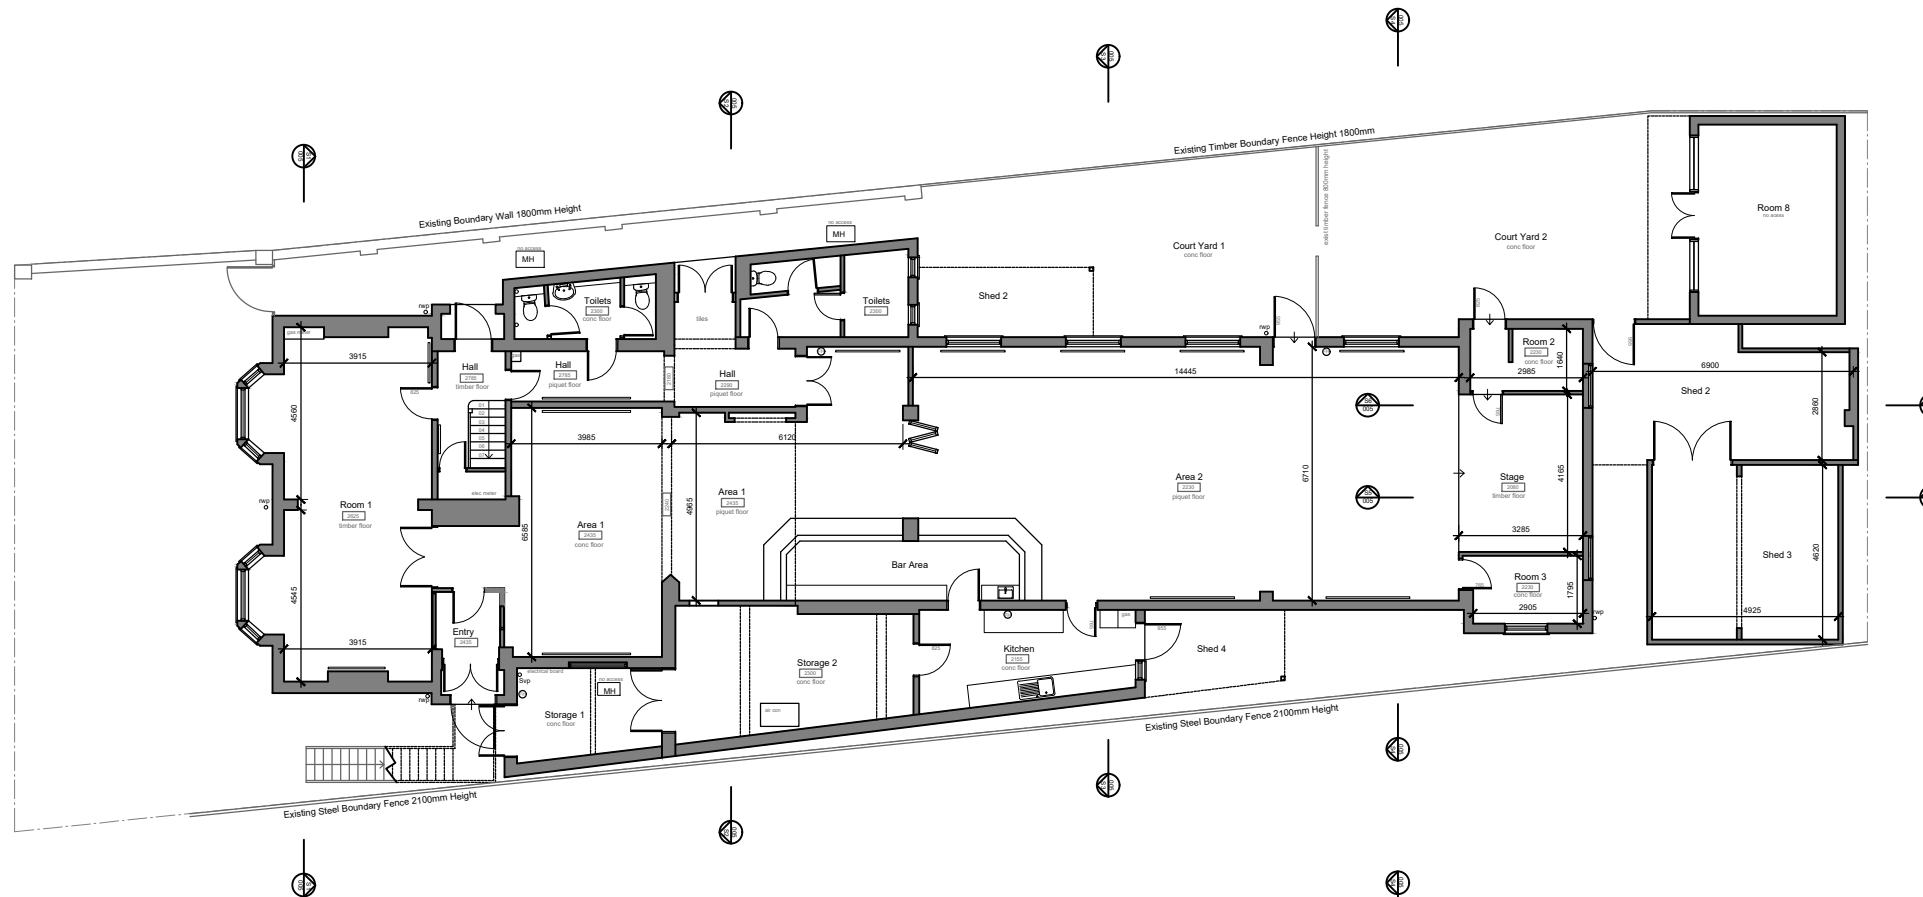

Ground Floor Plan

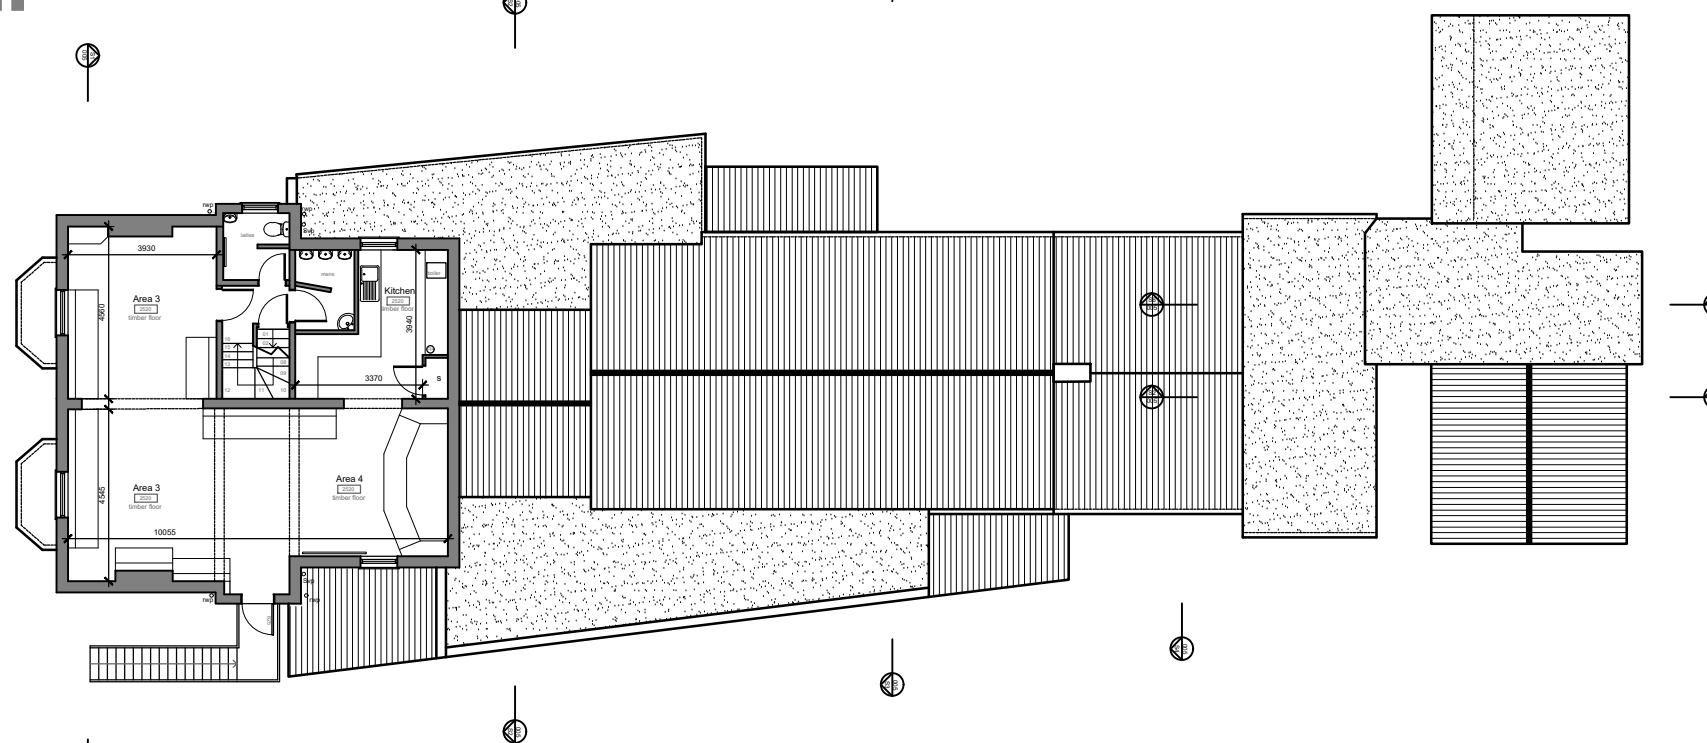

First Floor Plan

IAN HUNT ASSOCIATES



Oakwood House
14 High Tree Drive Earley
Reading Berkshire RG6 1EU
0118 935 3655
info@ihalt.co.uk

Project
 Proposed Change of Use
 at:12-14 Kentwood Hill,
 Tilehurst, Reading RG31 6DE

Client
 Berachah International Christian Fellowship

Title
 Existing Ground & First Floor Plans

Revision

Drawn
 NA

Scale
 1:200

Date
 April 2025

Drawing No

1605.02

Rev

All dimensions to be checked on site prior
 to the commencement of any construction.
 This drawing may not be reproduced in
 any part or form without the written
 consent of Ian Hunt Associates Ltd.

ALL COPYRIGHTS RESERVED

A3

