



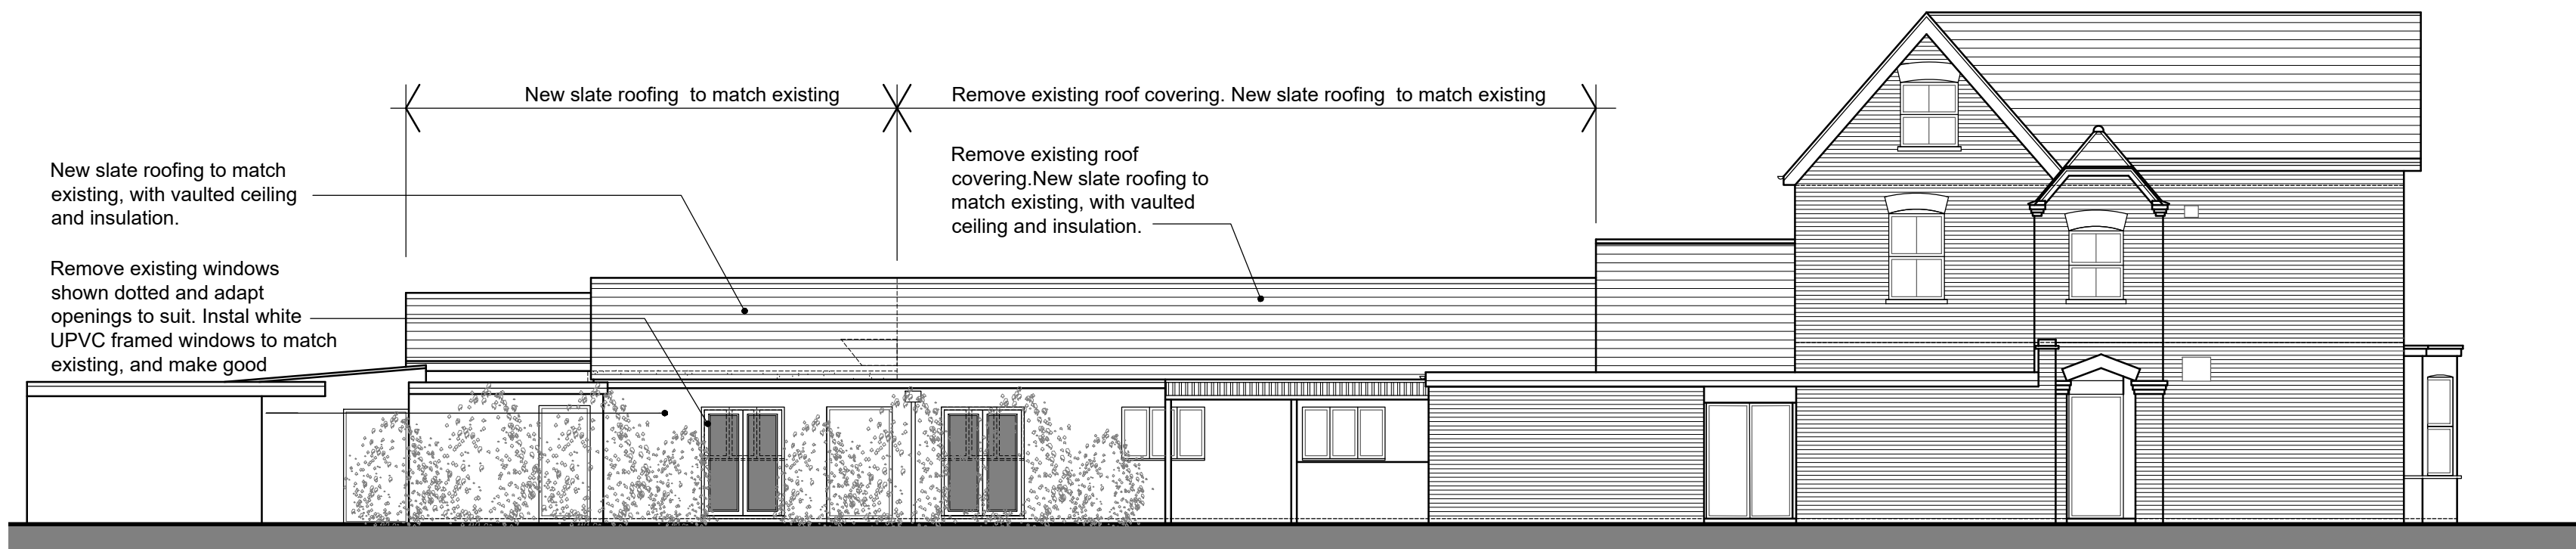

North East Elevation

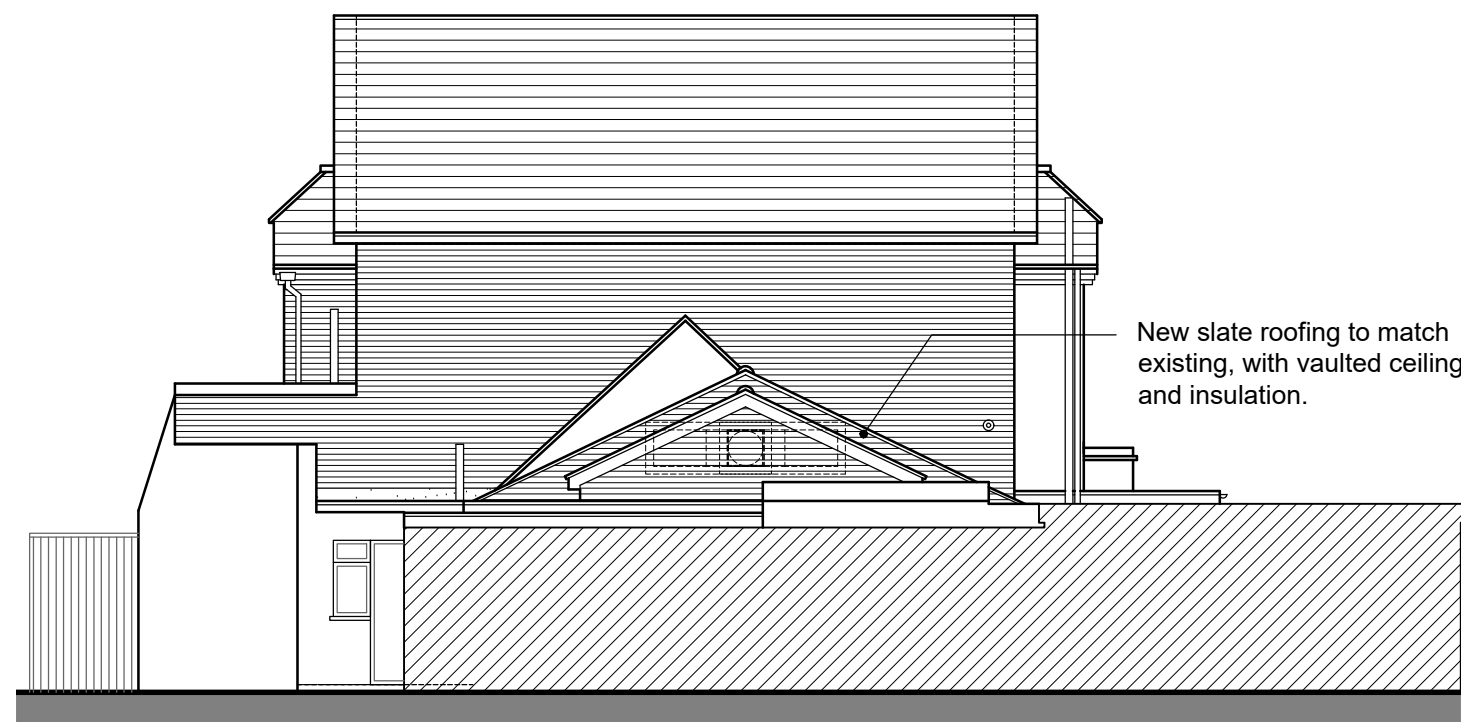


North West Elevation





South East Elevation



Section through Main Hall

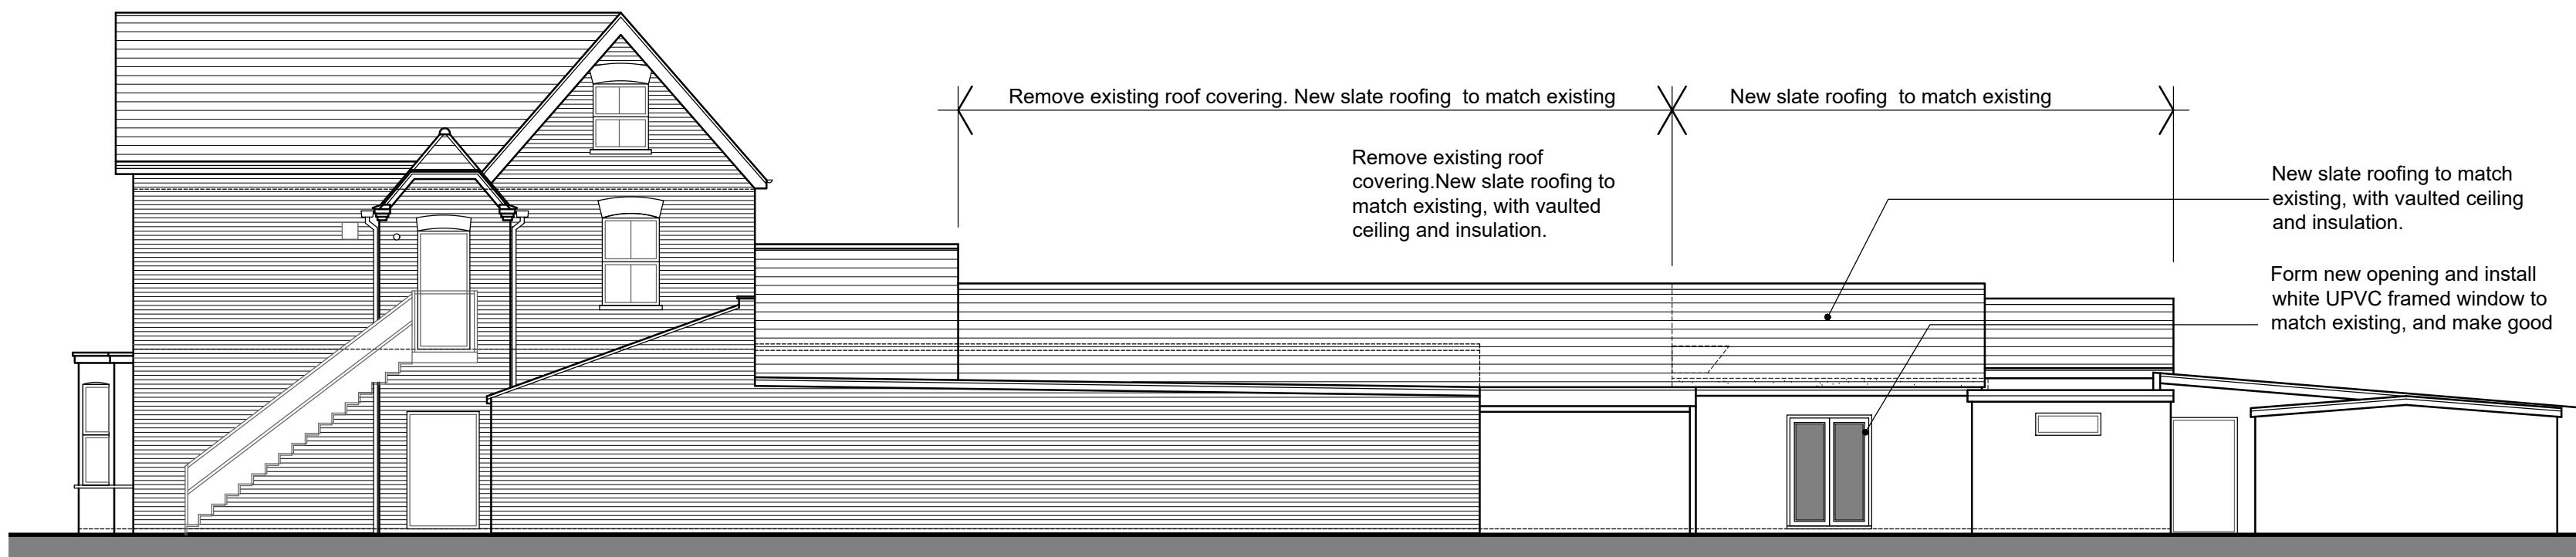

South West Elevation

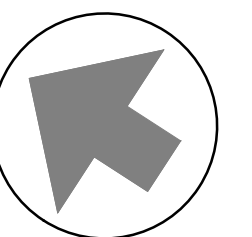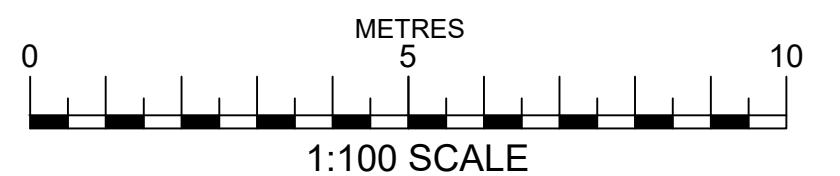

IAN HUNT ASSOCIATES



Oakwood House
14 High Tree Drive Earley
Reading Berkshire RG6 1EU
0118 935 3655
info@ihaltld.co.uk

Project Proposed Change of Use
at: 12-14 Kentwood Hill,
Tilehurst, Reading RG31 6DE

Client Berachah International Christian Fellowship

Title Proposed Elevations

Revision

Drawn IRH

Scale 1:100

Date July 2025

Drawing No **1605.12**

Rev

All dimensions to be checked on site prior to the commencement of any construction. This drawing may not be reproduced in any part or form without the written consent of Ian Hunt Associates Ltd.

ALL COPYRIGHTS RESERVED