


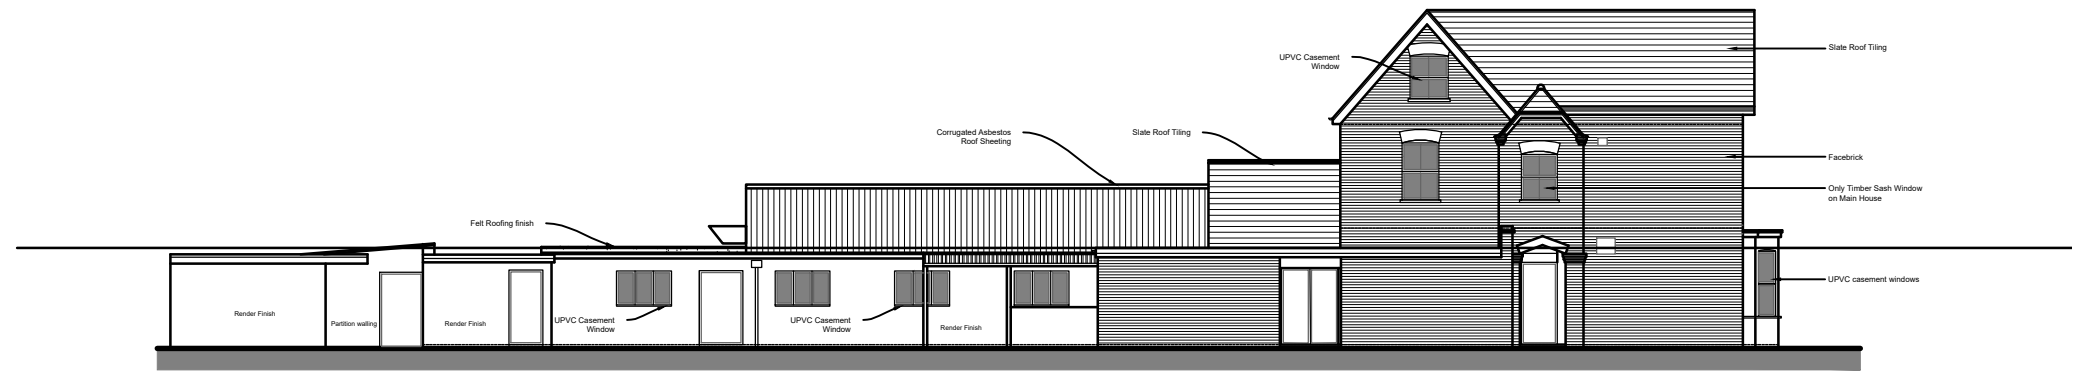


North West Elevation




North East Elevation



South East Elevation

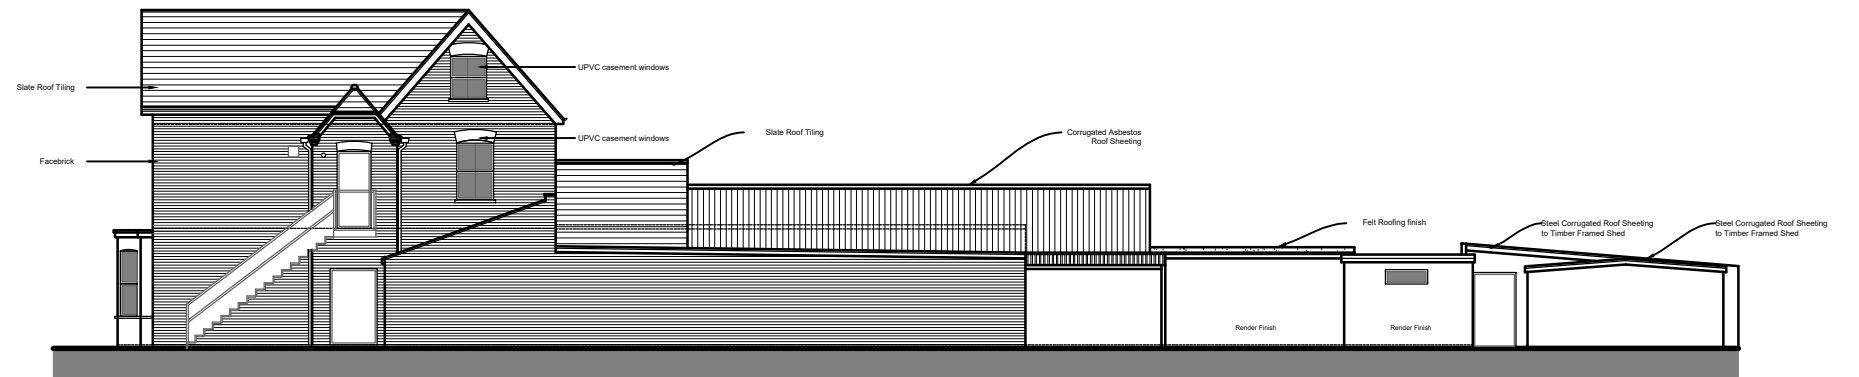

South West Elevation

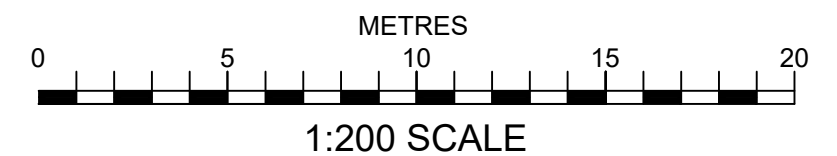

IAN HUNT ASSOCIATES



Oakwood House
14 High Tree Drive Earley
Reading Berkshire RG6 1EU
0118 935 3655
info@ihaltld.co.uk

Project
Proposed Change of Use
at:12-14 Kentwood Hill,
Tilehurst, Reading RG31 6DE

Client
Berachah International Christian Fellowship

Title
Existing Elevations Sheet 1

Revision

Drawn
NA

Scale
1:200

Date
April 2025

Drawing No
1605.04

Rev

All dimensions to be checked on site prior to the commencement of any construction. This drawing may not be reproduced in any part or form without the written consent of Ian Hunt Associates Ltd.

ALL COPYRIGHTS RESERVED

A3