


Figured dimensions only are to be taken from this drawing. All dimensions are to be checked on site before any work is put in hand.

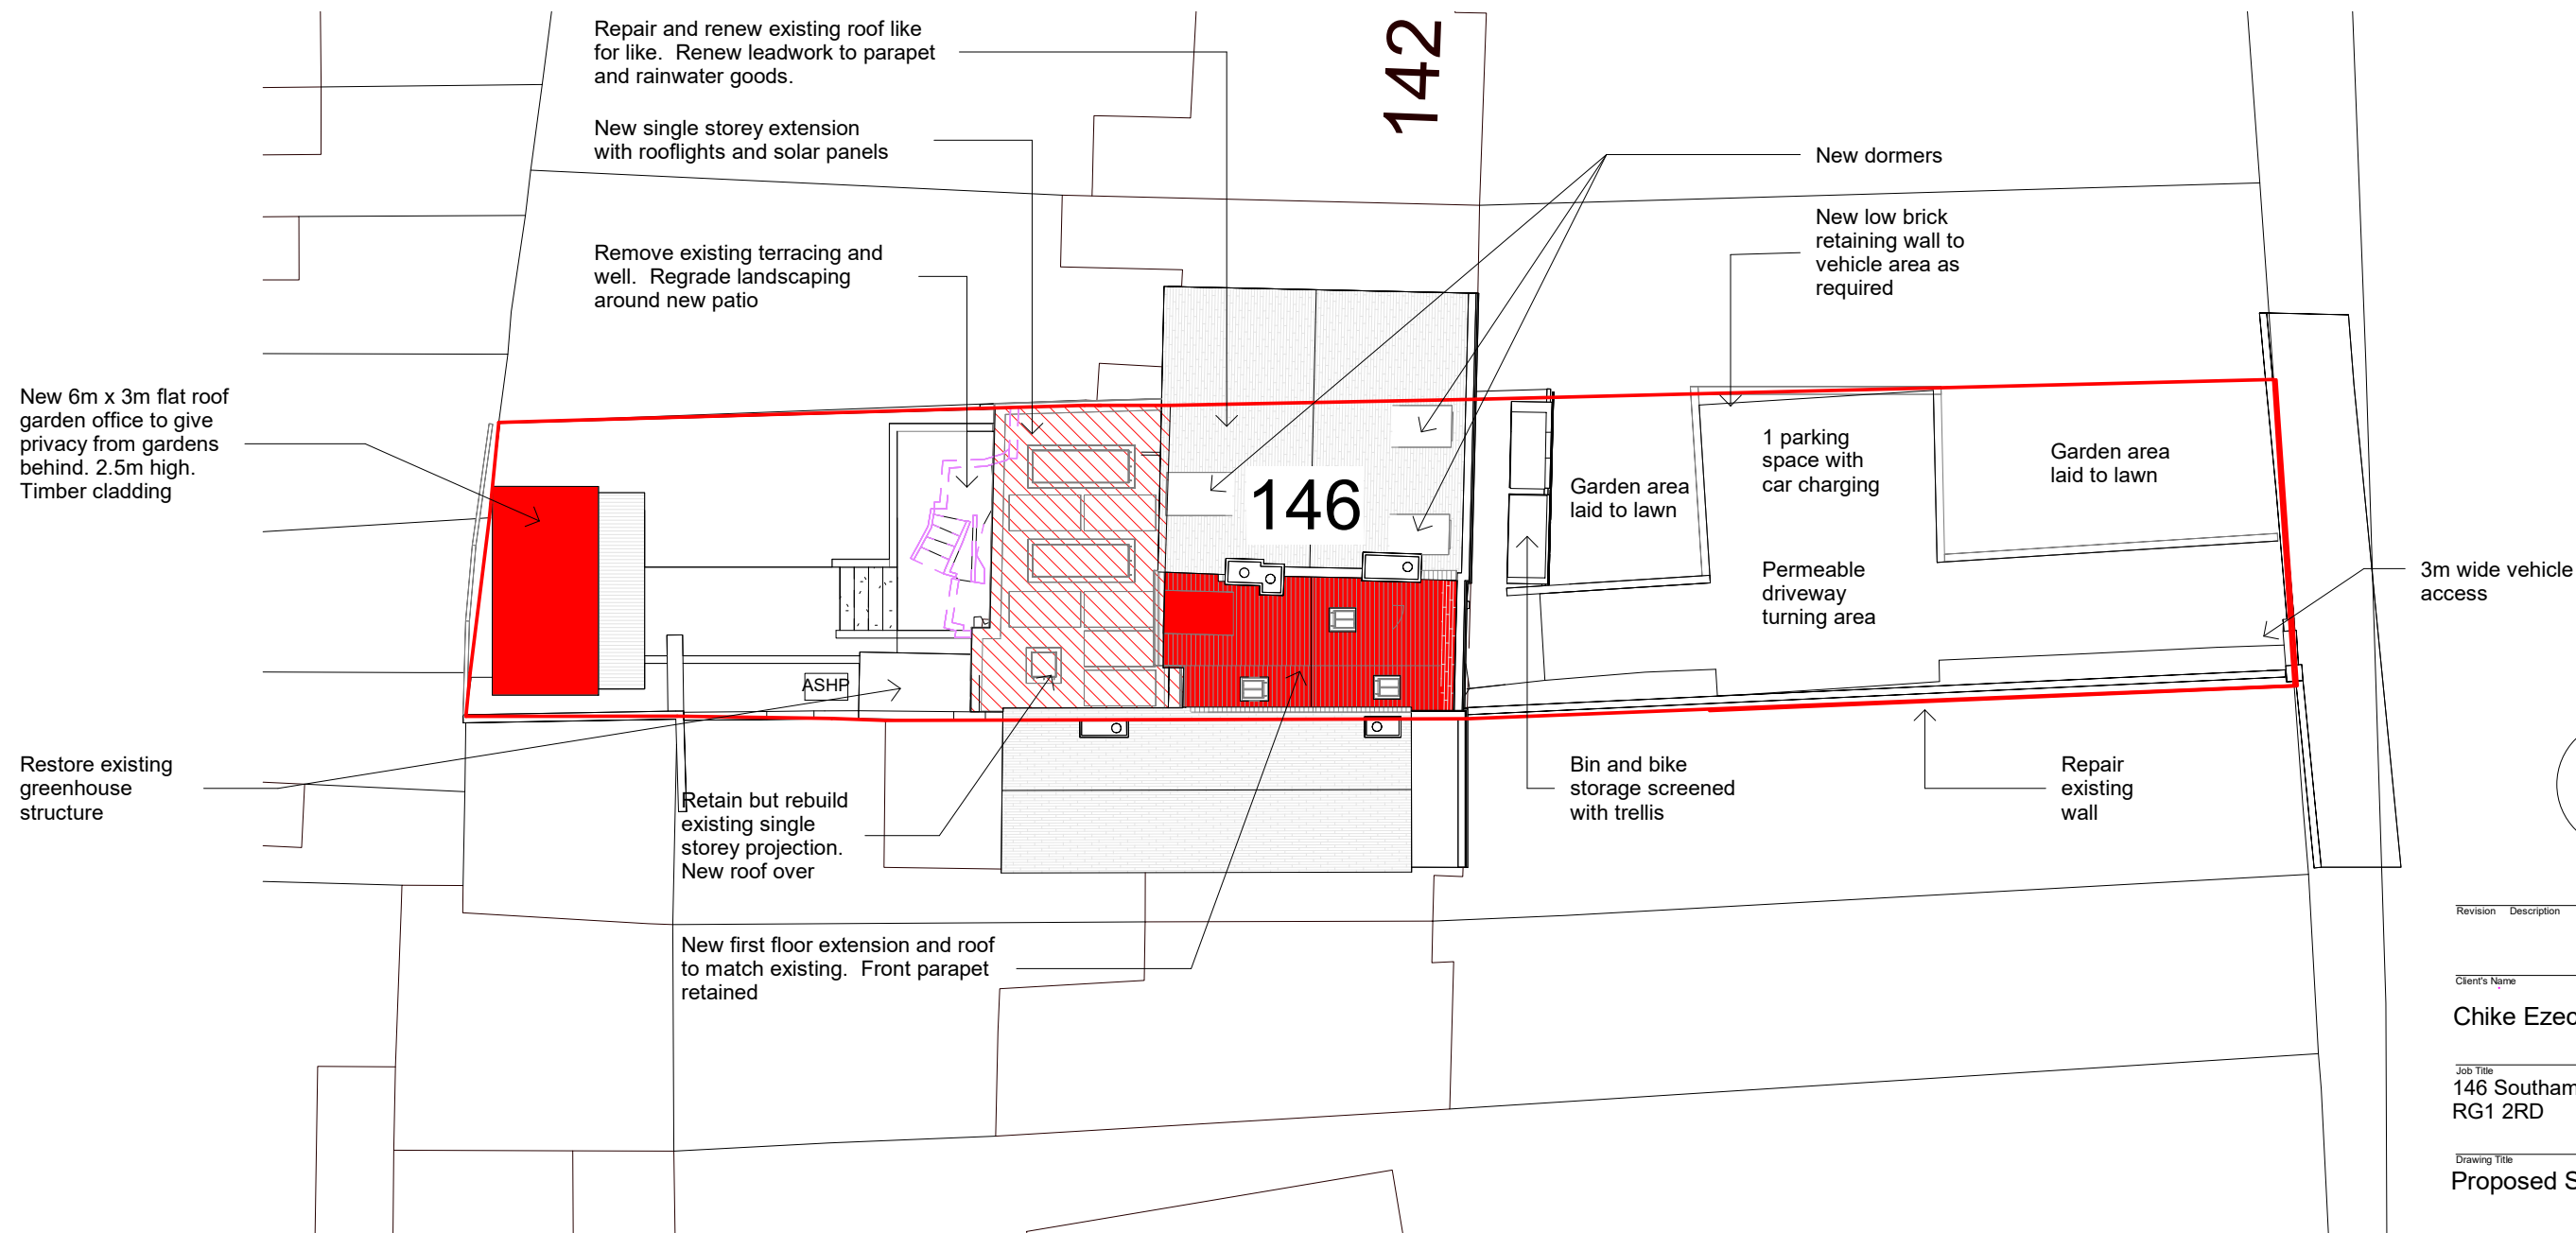

Revision	Description	Drawn	Date	Checked
----------	-------------	-------	------	---------

Client's Name

Chike Ezechukwu

Job Title
146 Southampton Street, Reading,
RG1 2RD

Drawing Title
Proposed Site Plan


Scale
1 : 200 @A3

Job No	Drawing No
2138	P100

Status	Rev
--------	-----

Site Block Plan Proposed

1 : 200

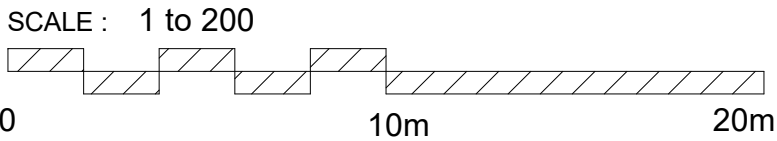

Note: This maybe a reduced sized print, check scales below