

NOTES:

All dimensions must be checked on site and not scaled from this drawing

Revisions	
A	Date

KEEN

Chartered Building Surveyors

Odd Fellows Hall,
118b, Oxford Road,
Reading.

Berkshire

RG1 7ND

Tel : (01734) 510855

Fax : (01734) 510866

Client

Job Title

First floor addition and
associated alterations at :

77, School Road,

Tilehurst,

Reading,

Berks.

Drawing Title

EXISTING & RM 09-06-98

Proposed ground

floor plan:

03 JUN 1998
HS
SS

Scale 1:50

Date March 1995


Drawn by P.R.O.F.

A2

Drp. No.

1174-95-4

Rev

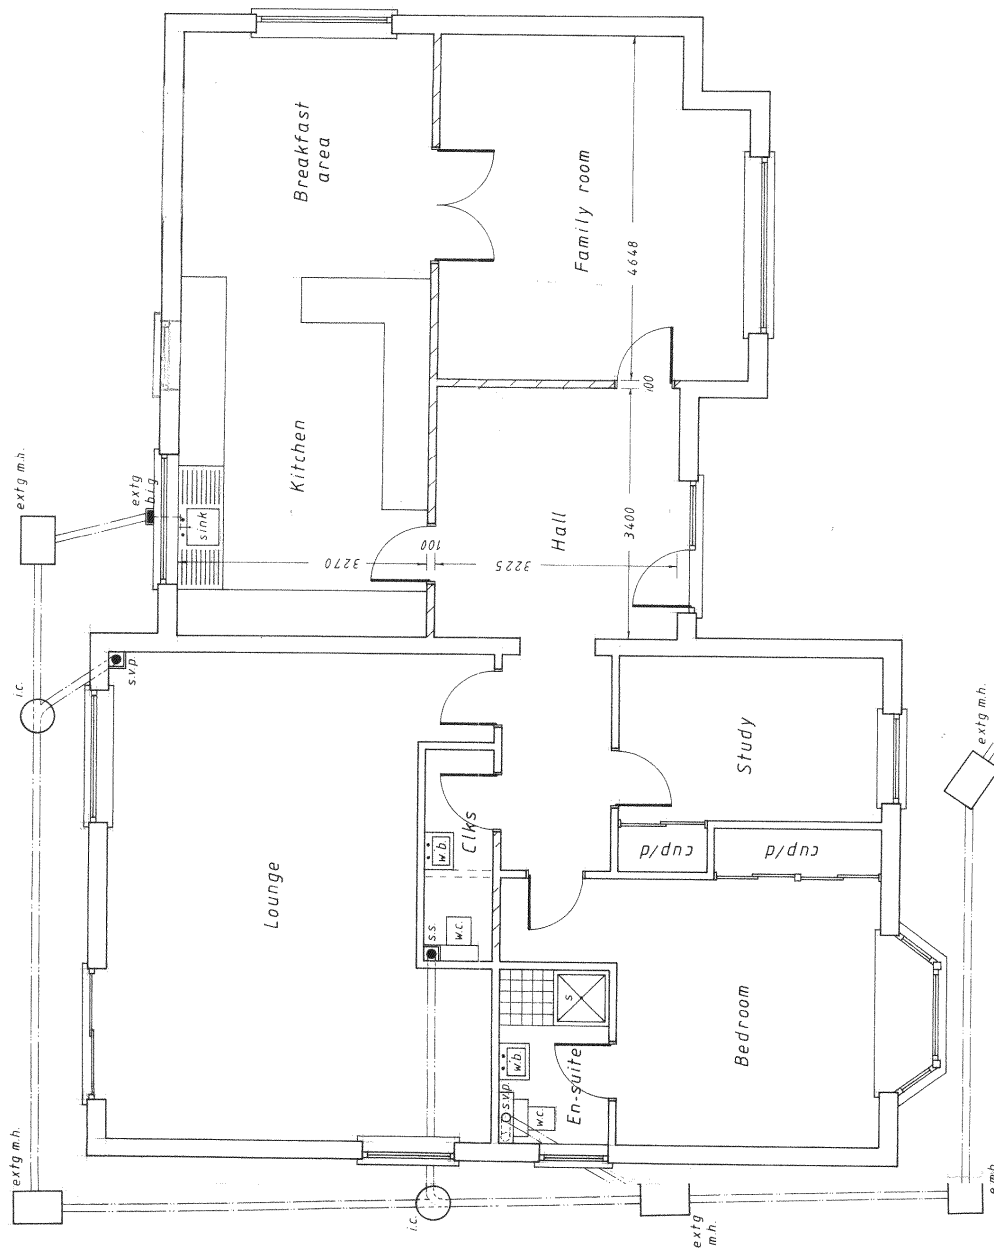


Proposed ground floor plan

03 JUN 1998
HS
SS

NOTES:

Revisions must be checked

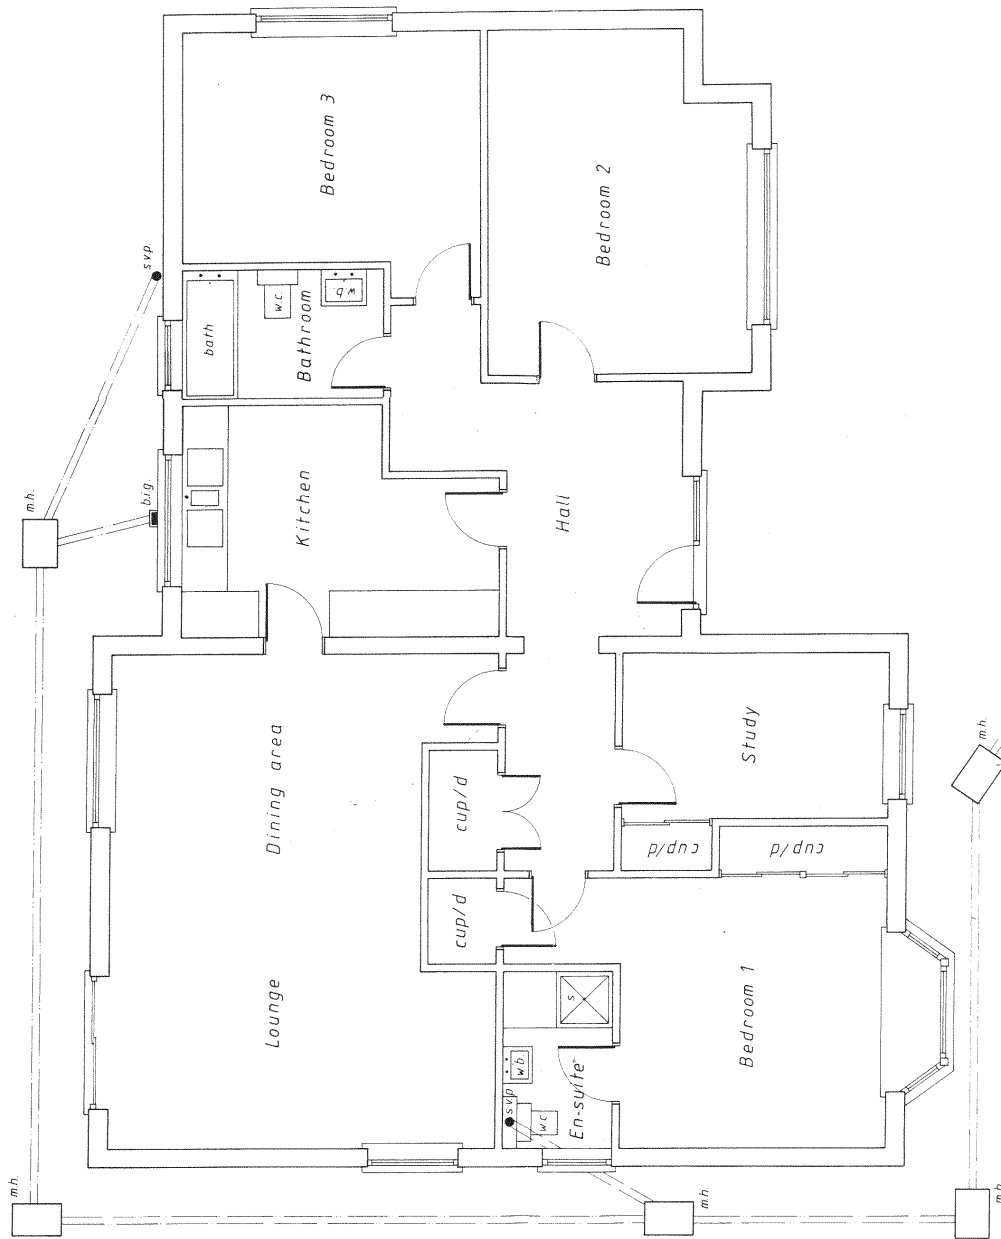

Existing ground floor plan

Revisions	
A	Date

KEEN
Chartered Building Surveyors
Old Fellows Hall,
118b, Oxford Road,
Reading,
Berkshire,
RG1 7ND
Tel : (01734) 510855
Fax : (01734) 510866

Client

Job Title
First floor addition and
associated alterations at:
77 A School Road,
Tilehurst,
Reading,
Berks.

Drawing Title
**Existing ground
floor plan**

Scale
1:50

Date
March 1995

Drawn by
PRO.F


A2

Dwg. No.
1174-95-4


Rev

NOTES:


All dimensions must be checked on site and not scaled from this drawing.

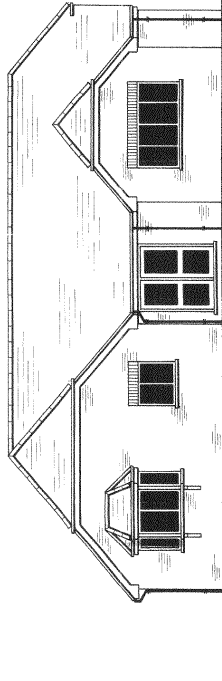


Existing front elevation

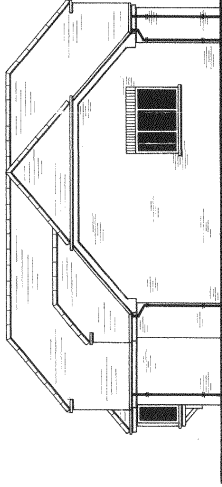


Existing side elevation

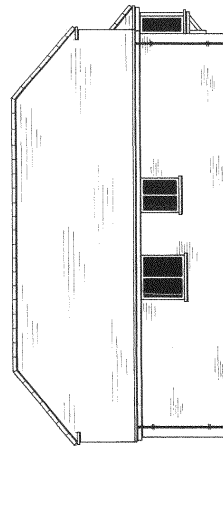

Existing side elevation

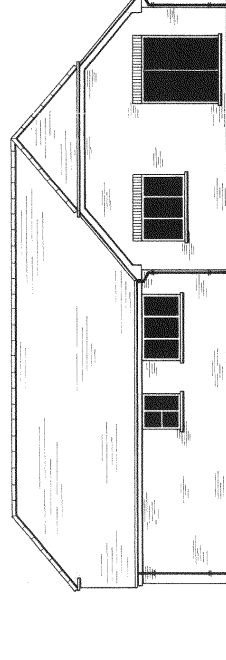

Existing rear elevation

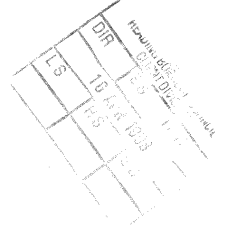

Revisions

Date

KEEN

Chartered Building Surveyors

Old Fellows Hall,
118b, Oxford Road,
Reading,
Berkshire.

RG1 7NQ

Tel: (01734) 510855

Fax: (01734) 510866

Client

Job Title

First floor addition and
associated alterations at:

77, School Road,
Tilehurst,
Reading,
Berks.

Drawing Title

Existing
elevations

Scale 1:100

Date March 1995

Drawn by P.R.O.F.

A2

Orig. No.

1774-95-1

Rev

1785-98-3

NOTES:
All dimensions must be checked on site and
not scaled from this drawing.

Revisions	
A	Date

© copyright

KEEN

Chartered Building Surveyors

Old Fellows Hall,
118b, Oxford Road,
Reading,
Berkshire. RG1 7NQ

Tel: (0734) 510855 / Fax: (0734) 510866

Client

GRK Construction

Job Title

Proposed after school
club at:

77a School Road,
Tilehurst,
Reading,
Berks.

Drawing Title

Site plan

Scale 1:200

Date APRIL 1998



Drawn by P.R.O.F

Orig No.


1785-98-02

Rev


420x594mm A2

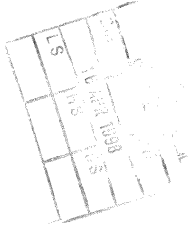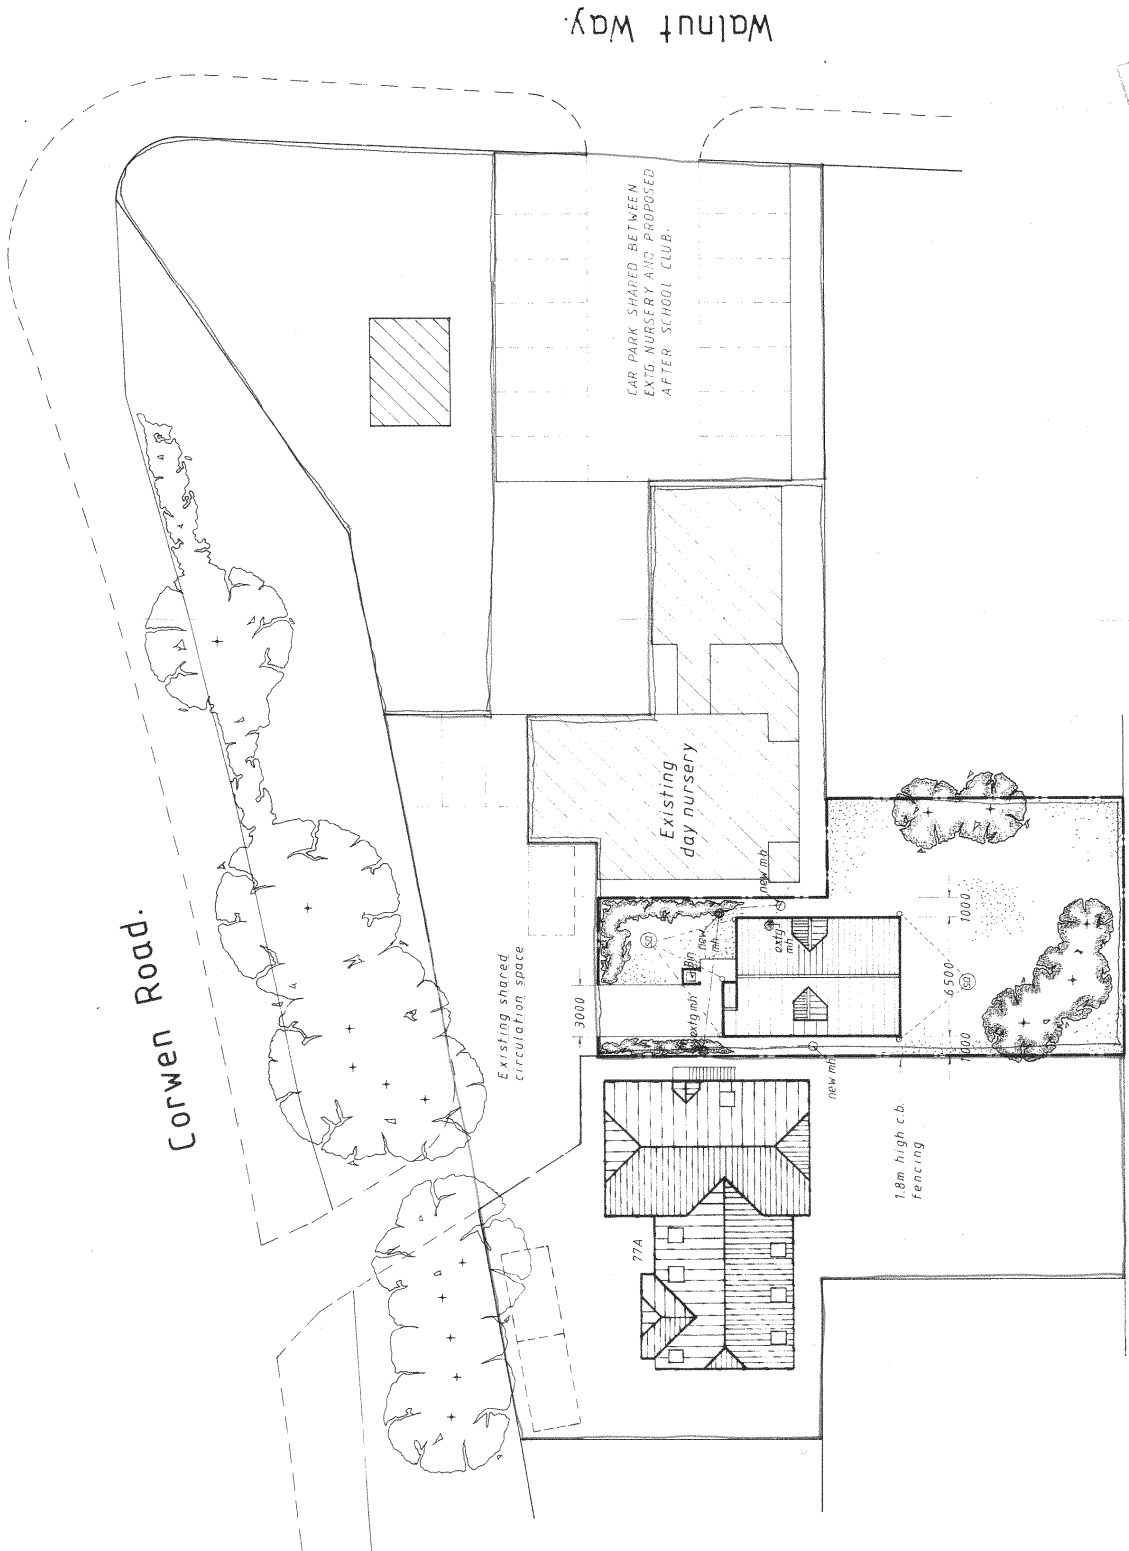


Site plan
(1:200)

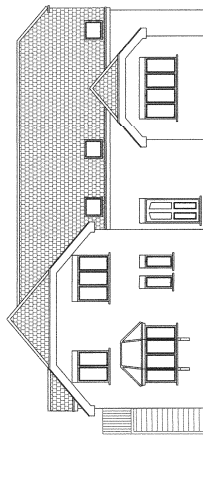


FRONT ELEVATION

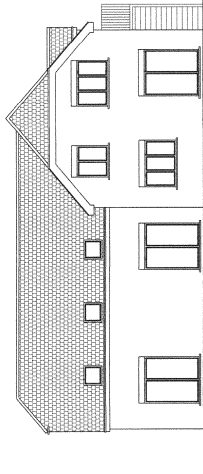


REAR ELEVATION

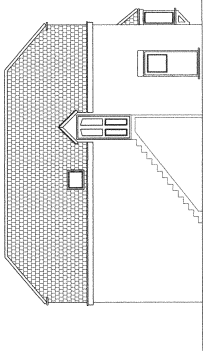


SIDE ELEVATION

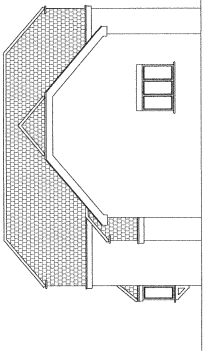

SIDE ELEVATION

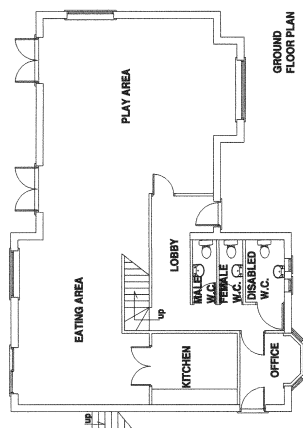

GROUND FLOOR PLAN

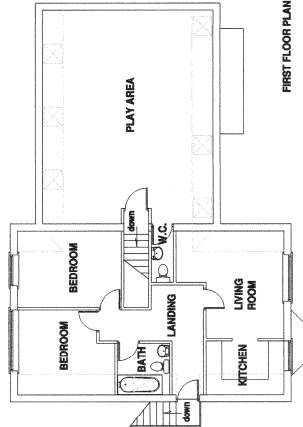

FIRST FLOOR PLAN



98 0547

 KEEN Commercial Building Services Architectural Design Consultants & Building Engineers		Culham House 122 Castle Street READING RG1 7RJ Tel: 0118 9510855 Fax: 0118 9510866	
 G.R.K. CONSTRUCTION		Proposed after school club and childrens activity centre at: 77A School Road, Tilehurst, Berks.	
Client		Job Title	
Scale 1/100			
Date April 98		Drawn by P.J.M.	
Drawing No. 1785-98-01			

PROPOSED
PLANS
AND
ELEVATIONS