


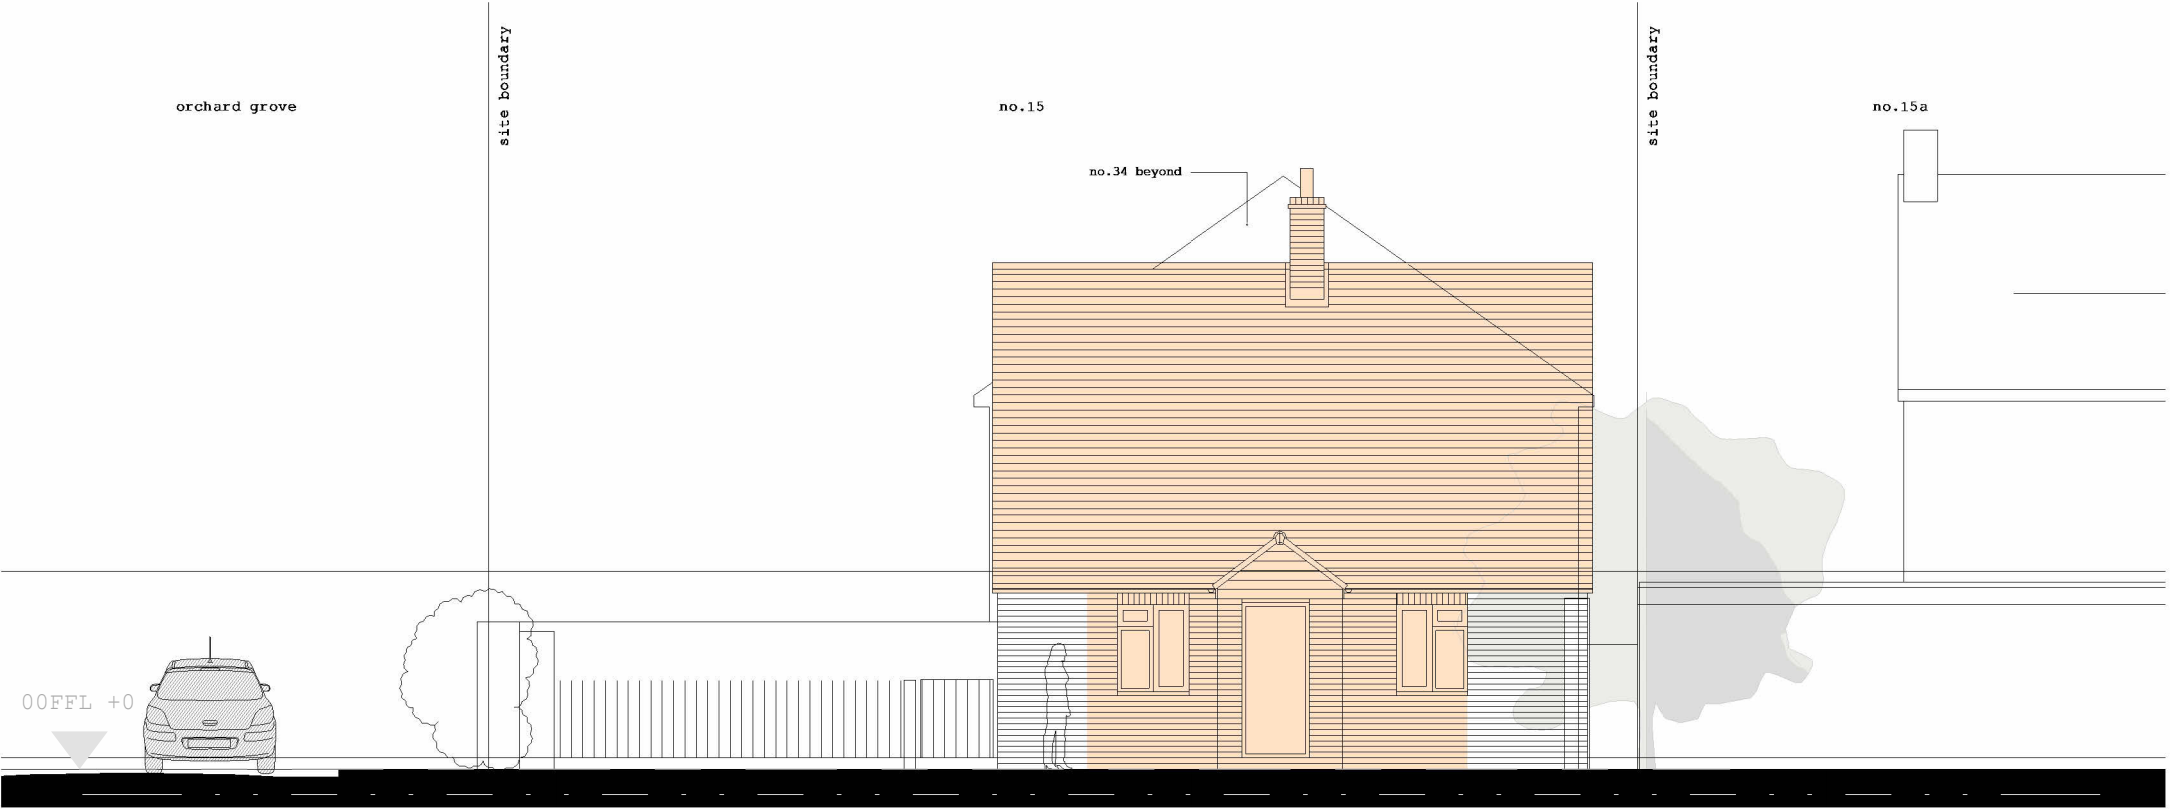


- LEGEND**
- Application Boundary
 - Ownership Boundary
 - Existing (Retained)
 - Demolished

1 Existing - East Elevation
1 : 100



2 Existing - West Elevation
1 : 100

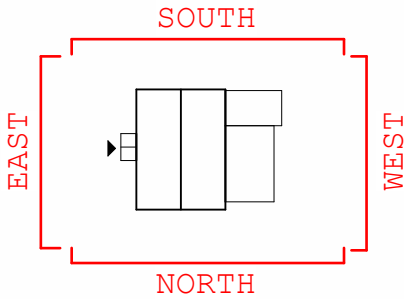

REVISION	DATE	DESCRIPTION			Project: 15 Woods Road Reading, RG4 6NA			
P1	19.03.25	Issue for co-ordination	Collaborating with: Simon Knight		Drawing: Existing Elevations - Sheet 2		Colony Architects Ltd.	
P2	23.04.25	Issue for co-ordination	Job: 915		Date: 04.25		The Wine Store, Brewery Court, Theale, Reading, RG7 5AJ	
P3	21.05.25	updates to drawings	Drawing: 05-01		Status: REVIEW		+44 (0)118 380 0328	
P4	15.08.25	updates for planning	Revision: P4		Drawn By: DF		hello@colonyarchitects.com	
					Checked By: EM		colonyarchitects.com	