


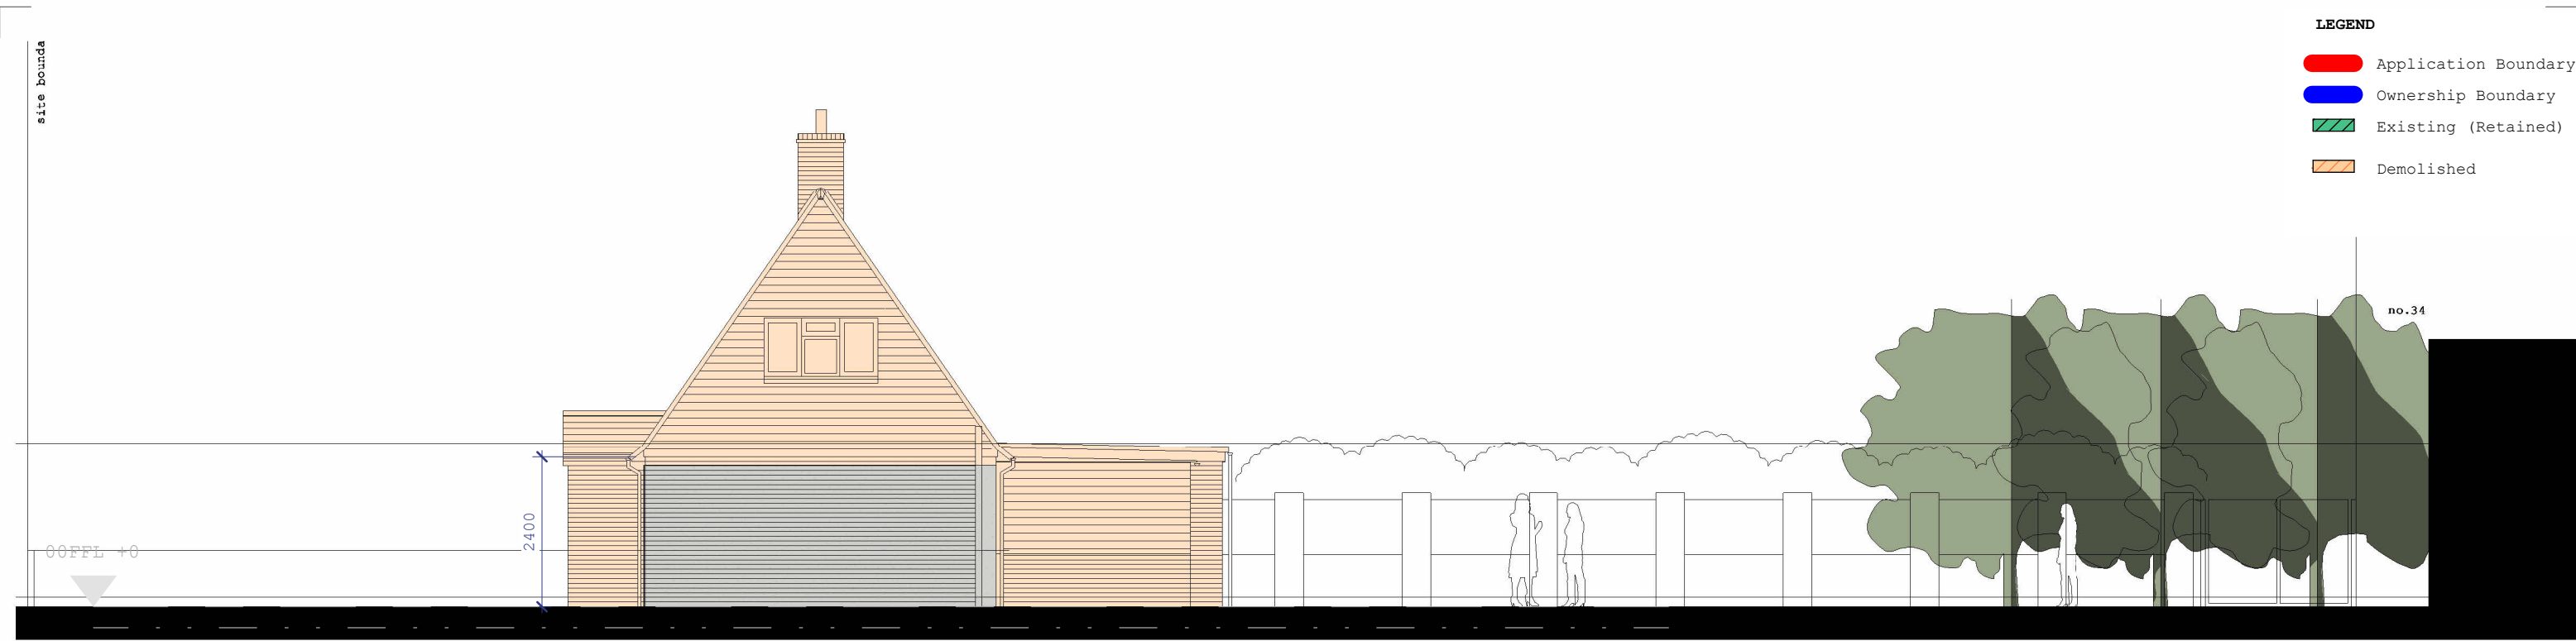

1 Existing - North Elevation

1 : 100



2 Existing - South Elevation

1 : 100

As indicated

2m

4m

6m

8m

10m

1:100

SOUTH

EAST

WEST

NORTH

REVISION	DATE	DESCRIPTION
P1	19.03.25	Issue for co-ordination
P2	23.04.25	issue for co-ordination
P3	21.05.25	updates to drawings
P4	15.08.25	updates for planning

colony

Collaborating with:
Simon Knight

Job: 915
Drawing: 05-00
Revision: P4

Project:
15 Woods Road
Reading, RG4 6NA

Drawing:
Existing Elevations -
Sheet 1

Date: 04.25
Status: REVIEW

Drawn By: DF
Checked By: EM

RIBA

Chartered Practice

Colony Architects Ltd.
The Wine Store, Brewery
Court, Theale, Reading, RG7 5AJ
+44 (0)118 380 0328
hello@colonyarchitects.com
colonyarchitects.com