


LEGEND

- Application Boundary
- Ownership Boundary
- Existing (Retained)
- Demolished

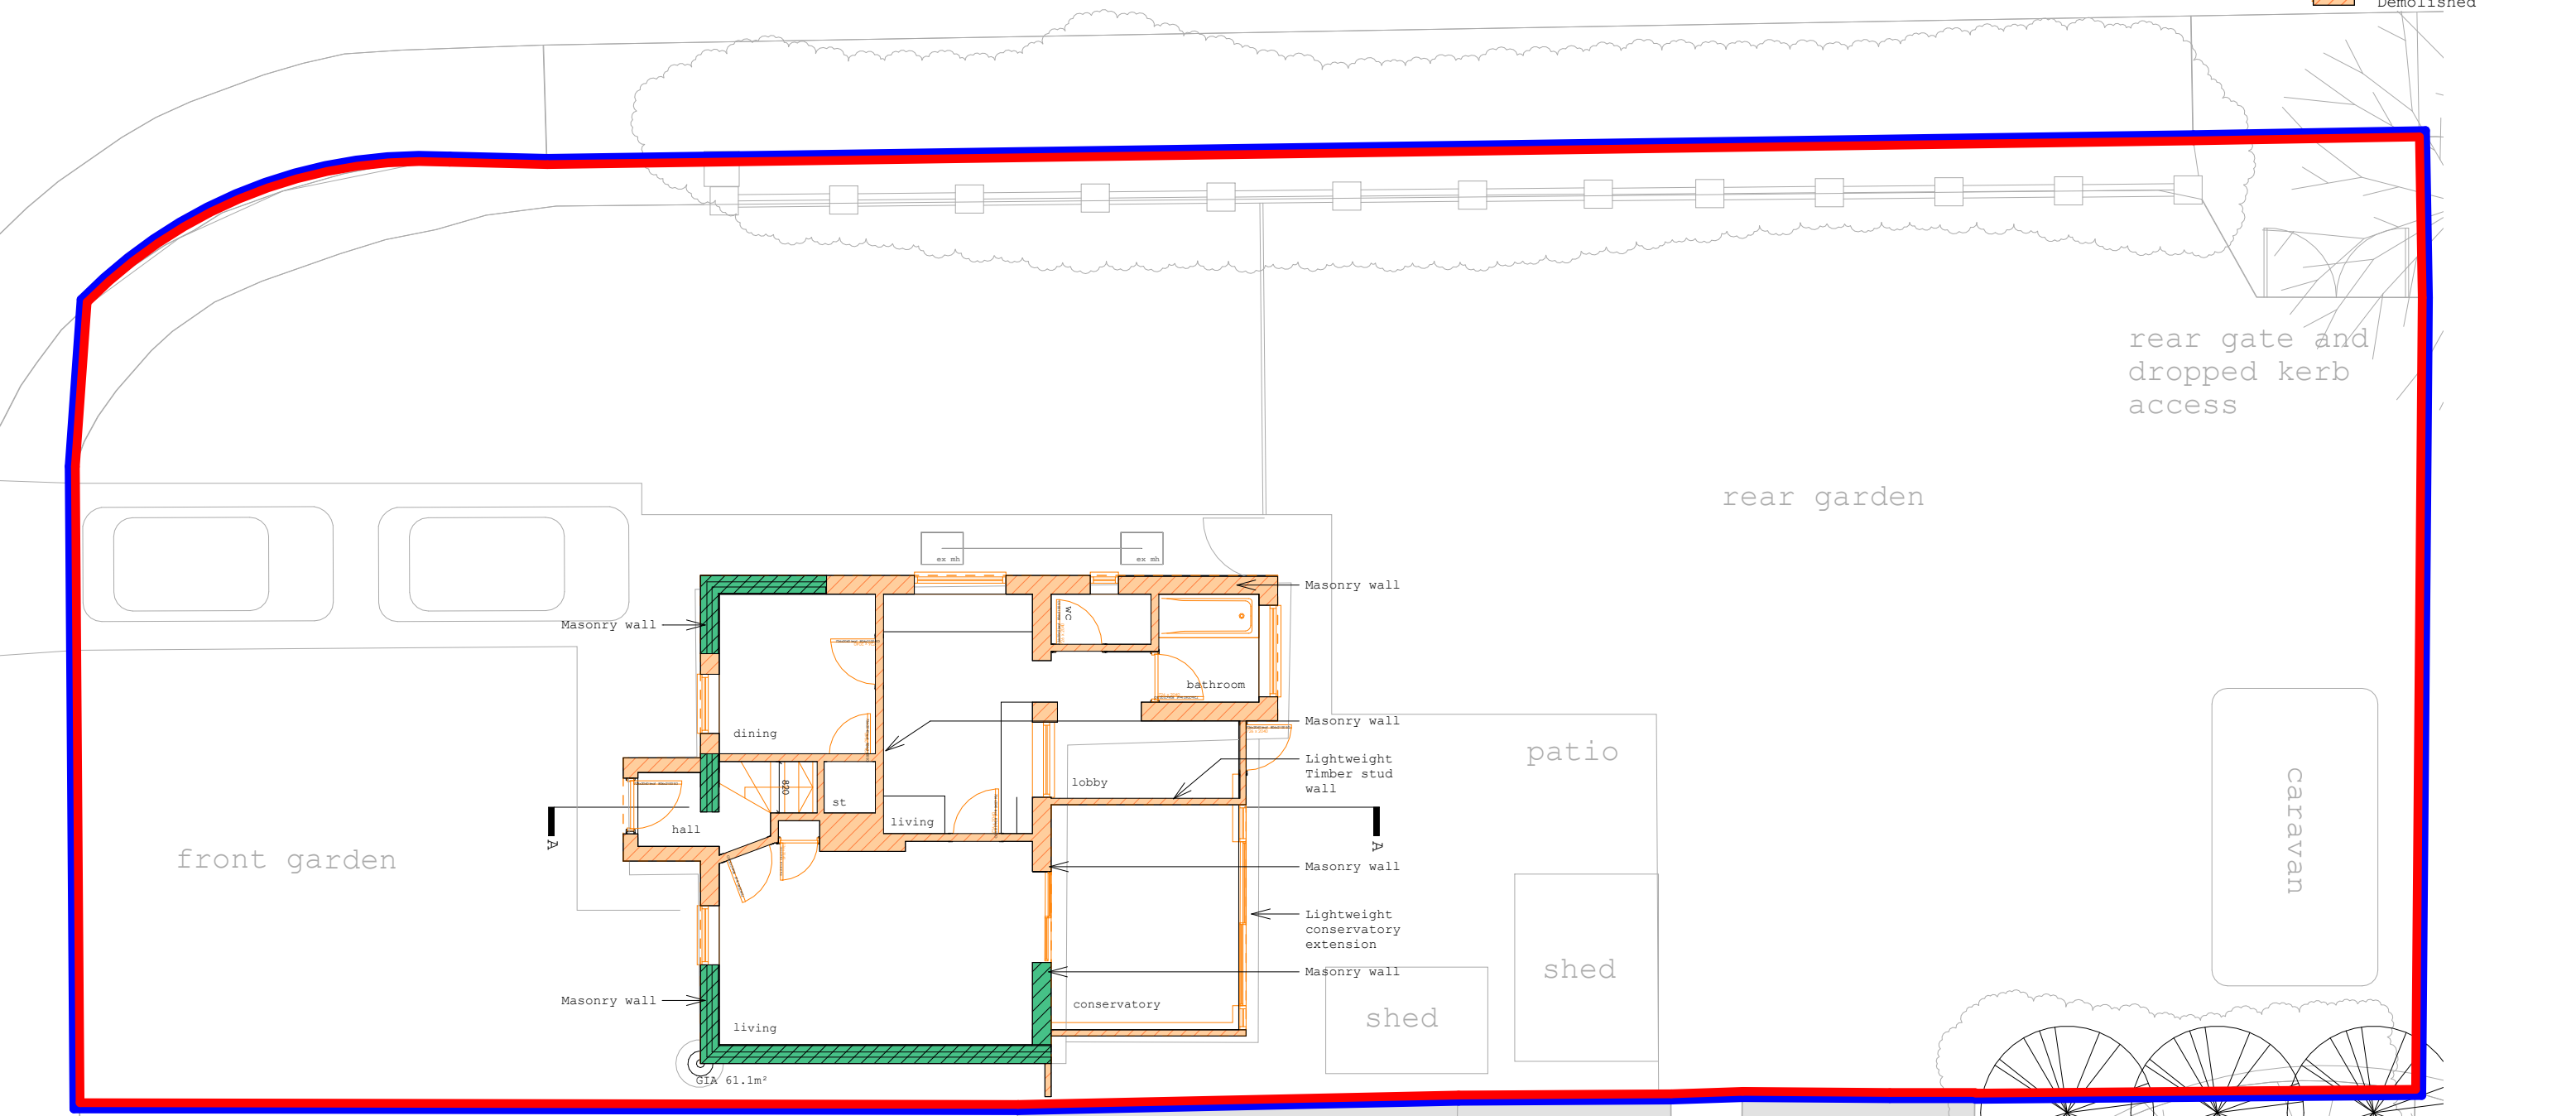

REVISION	DATE	DESCRIPTION
P1	19.03.25	Issue for co-ordination
P2	23.04.25	issue for co-ordination
P3	21.05.25	updates to drawings
P4	15.08.25	updates for planning

Collaborating with:
Simon Knight

Job: 915 Drawing: 03-00 Revision: P4

Project:
**15 Woods Road
Reading, RG4 6NA**

Drawing:
Existing Ground Floor Plan

Date:
04.25

Drawn By:
DF

Status:
REVIEW

Checked By:
EM

colony

RIBA Chartered Practice

Colony Architects Ltd.
The Wine Store, Brewery Court, Theale, Reading, RG7 5AJ
+44 (0)118 380 0328
hello@colonyarchitects.com
colonyarchitects.com



1 Existing Ground Floor Plan
1 : 100

