

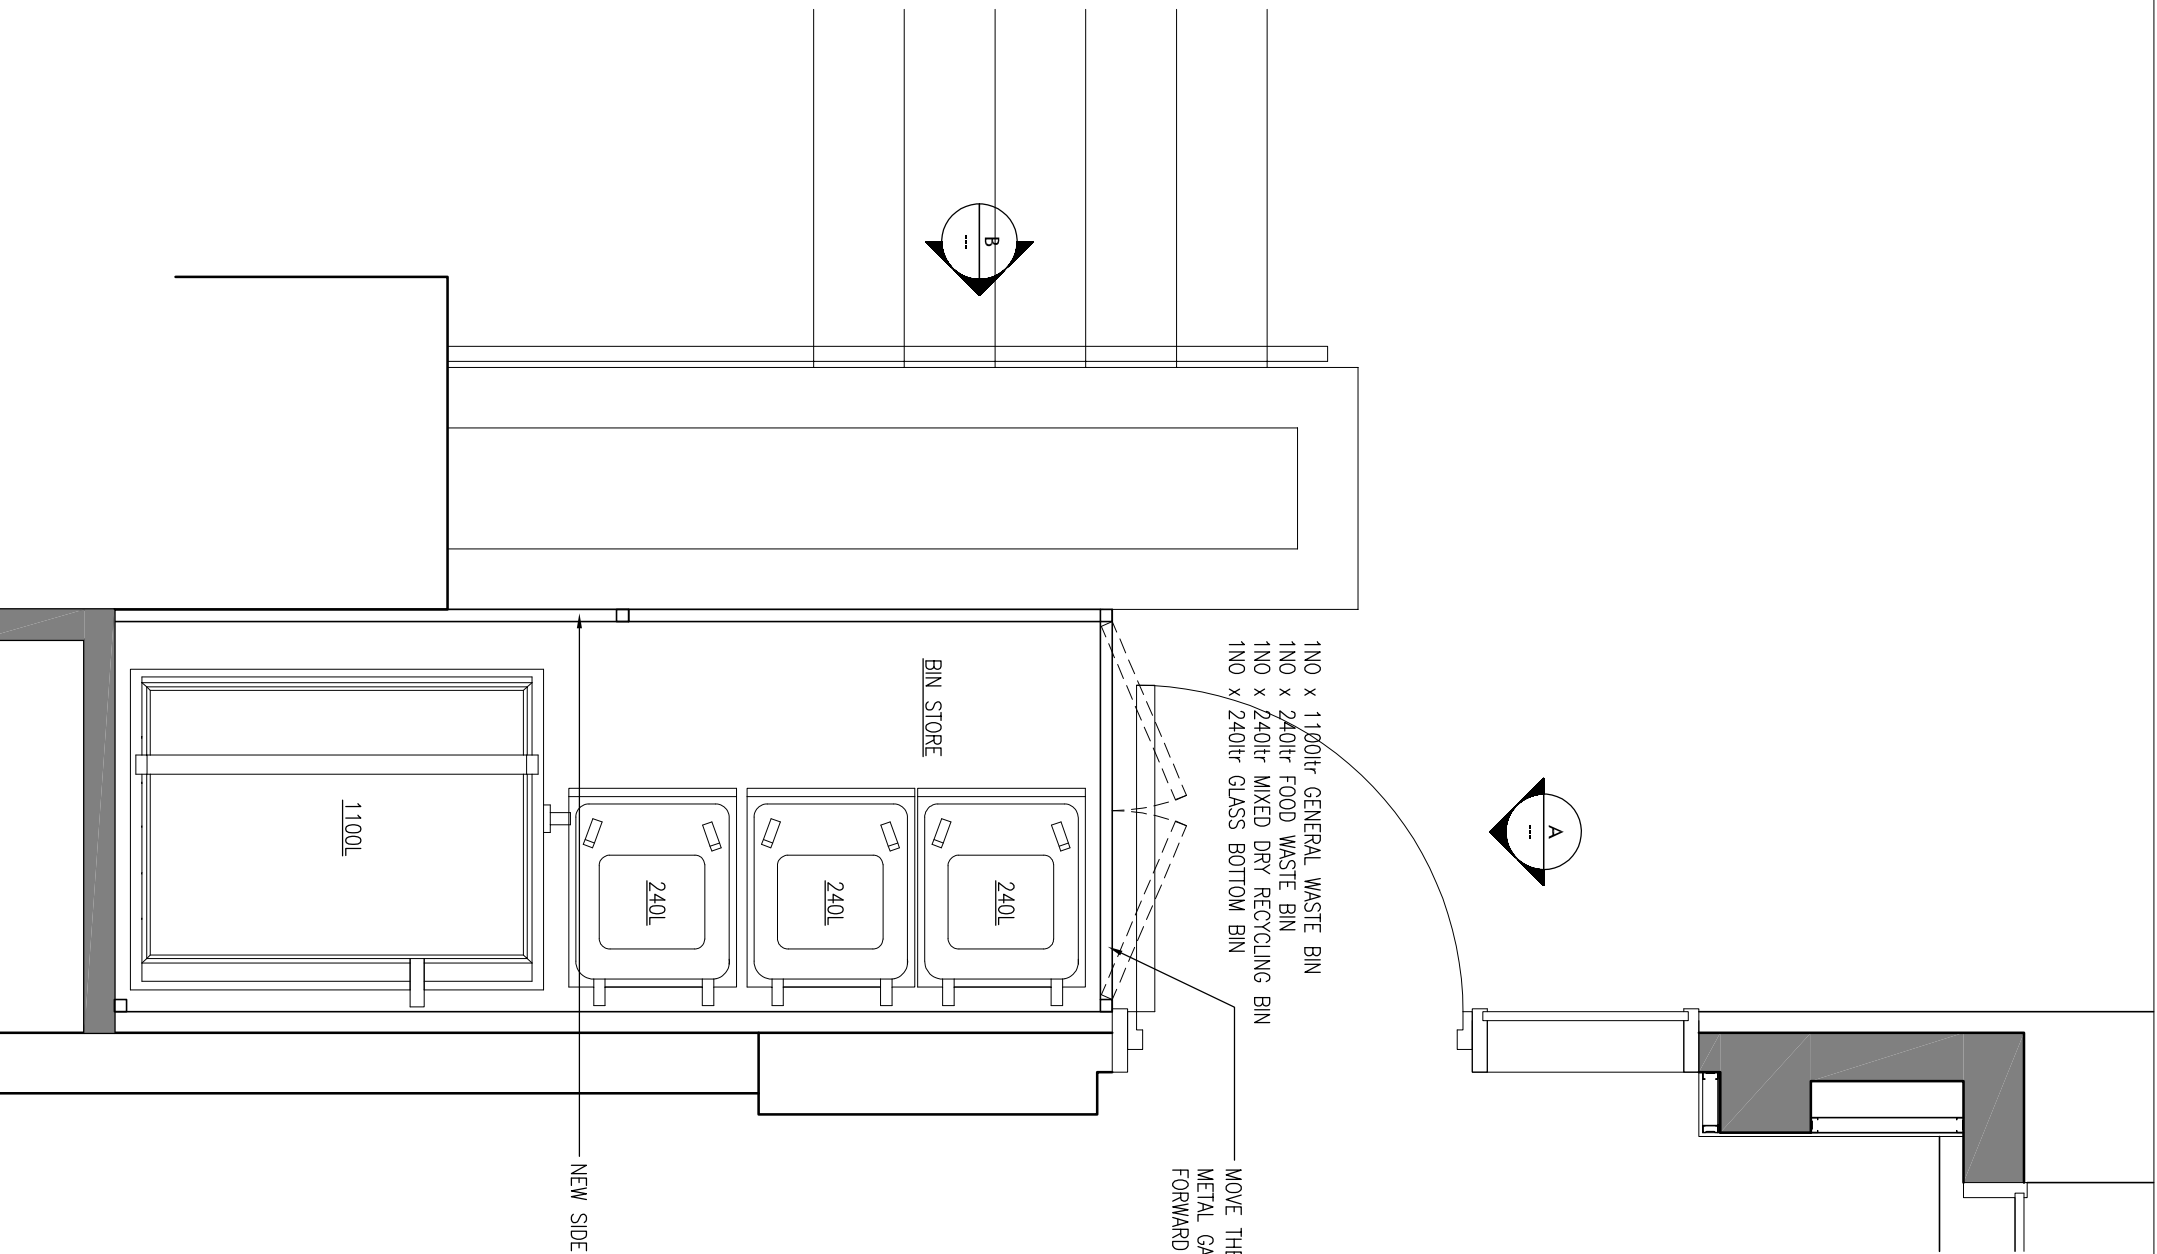
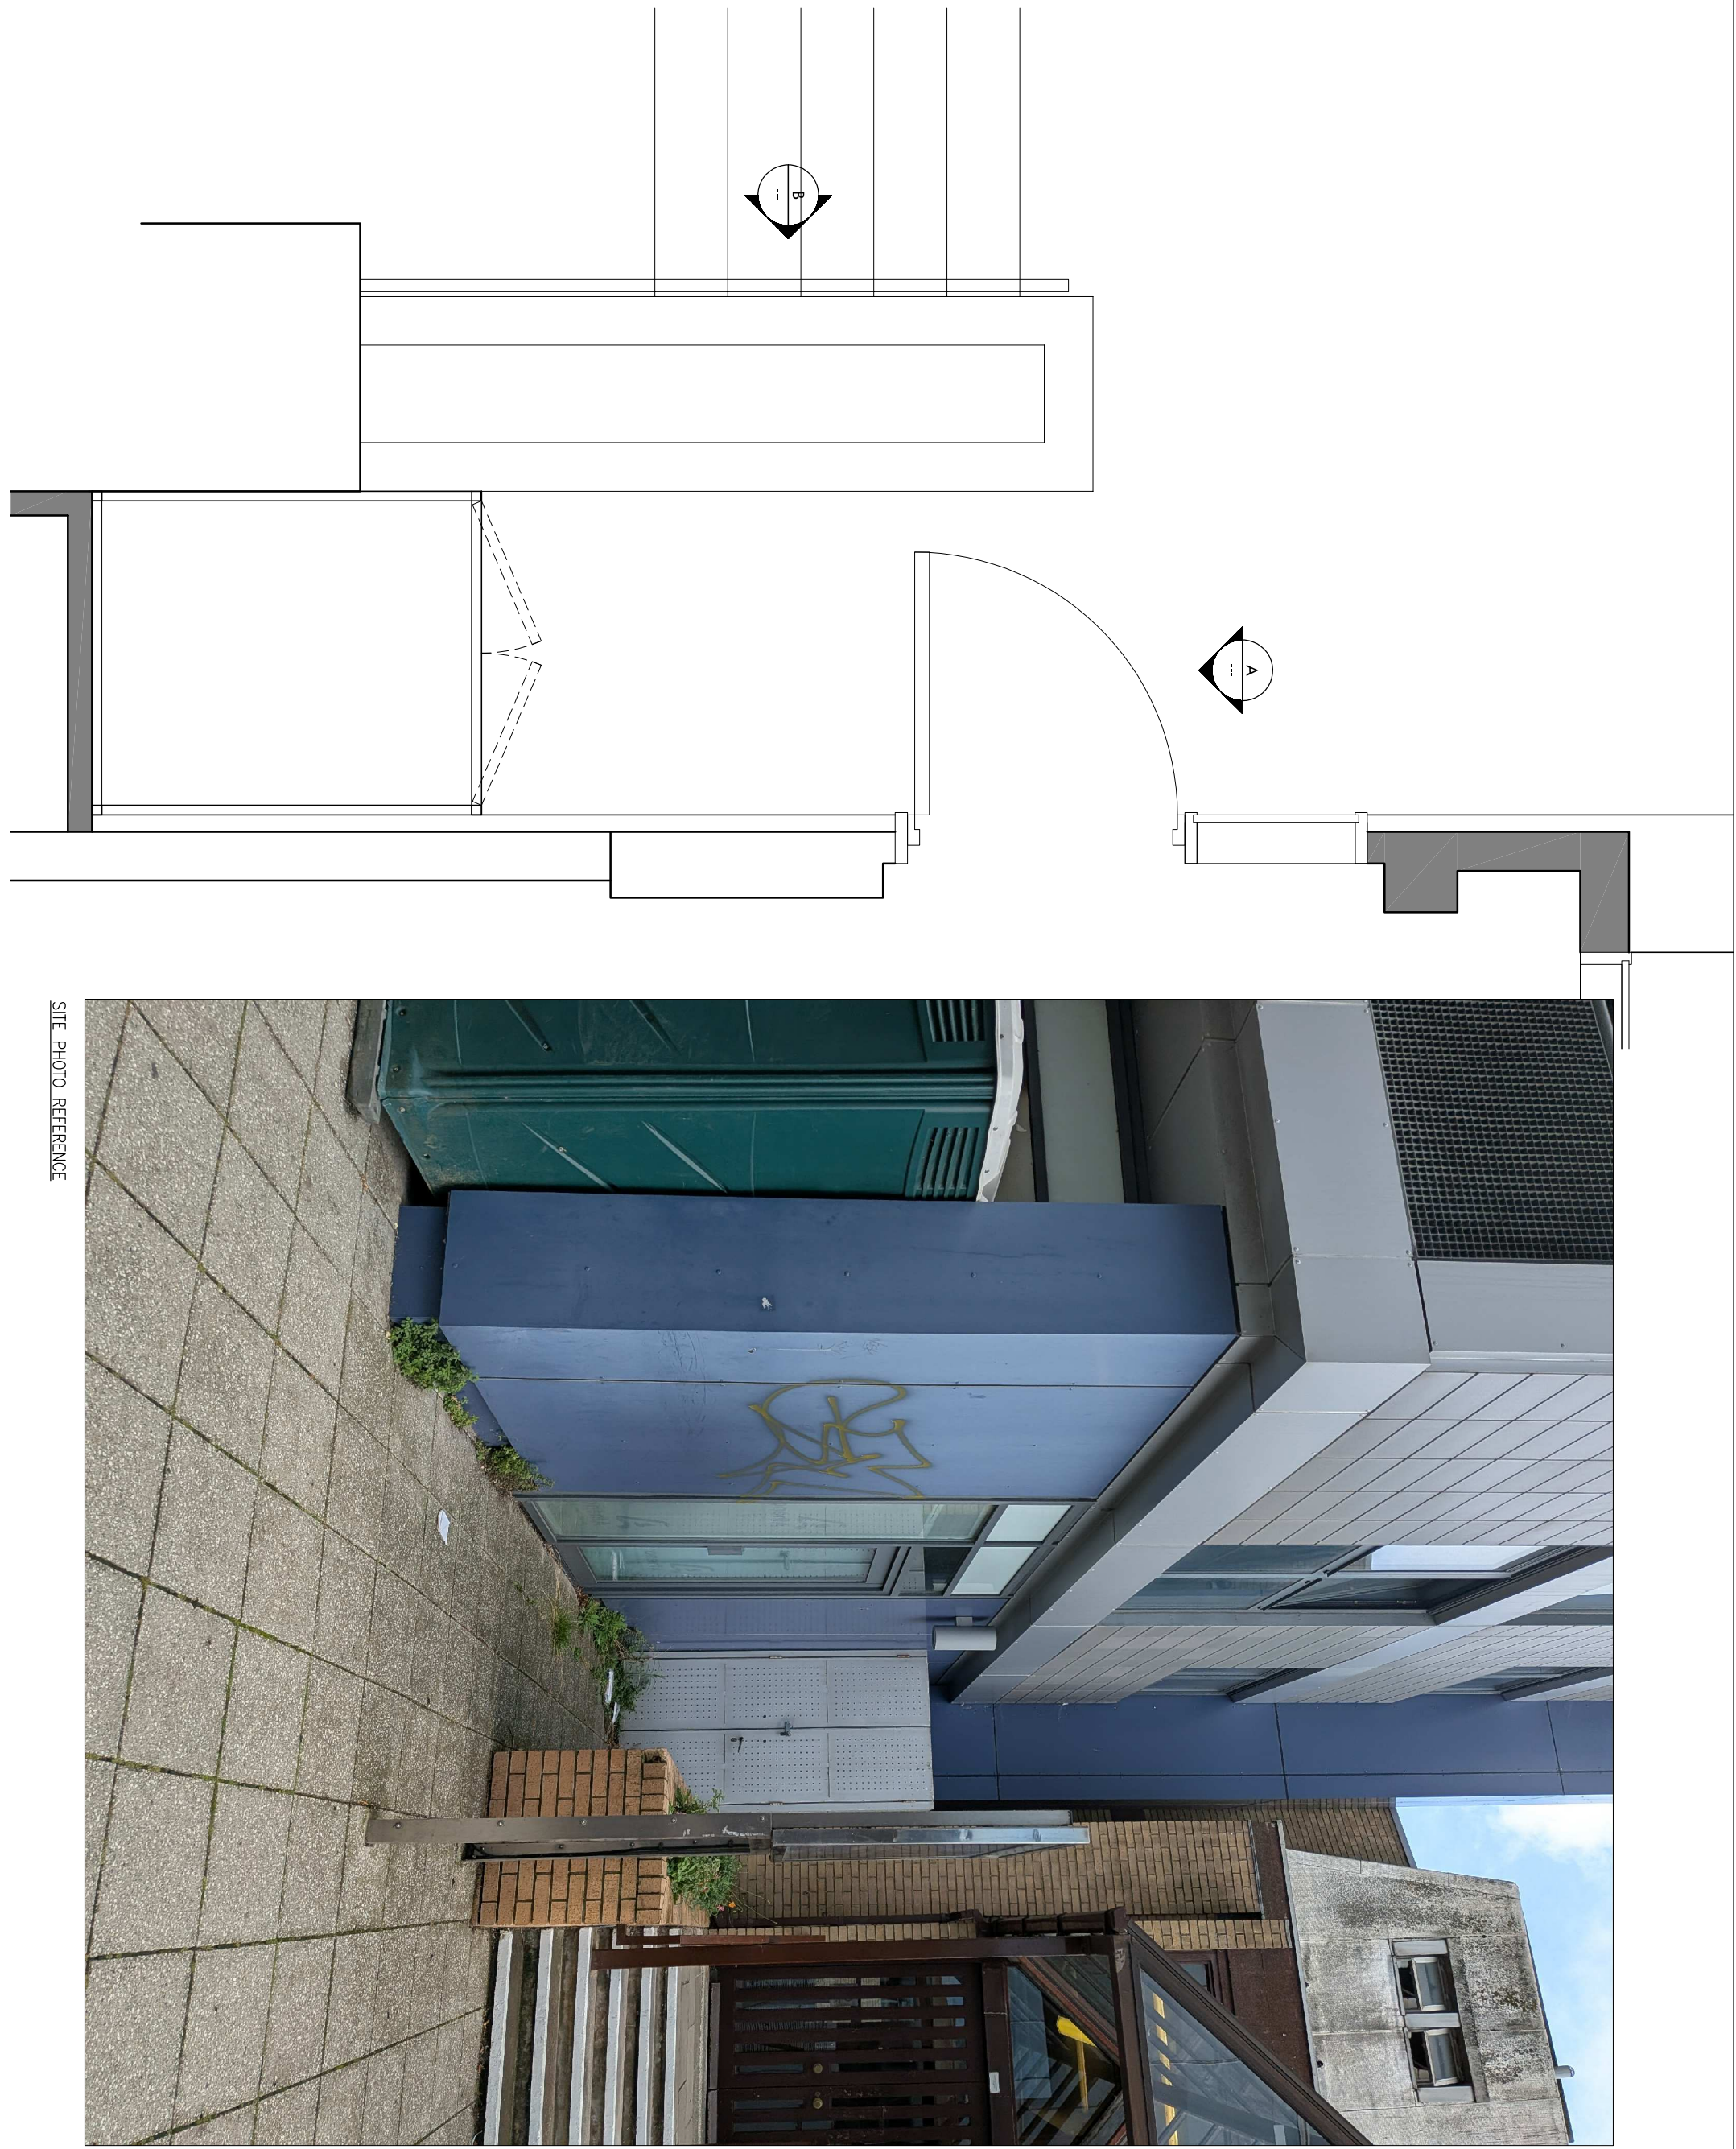


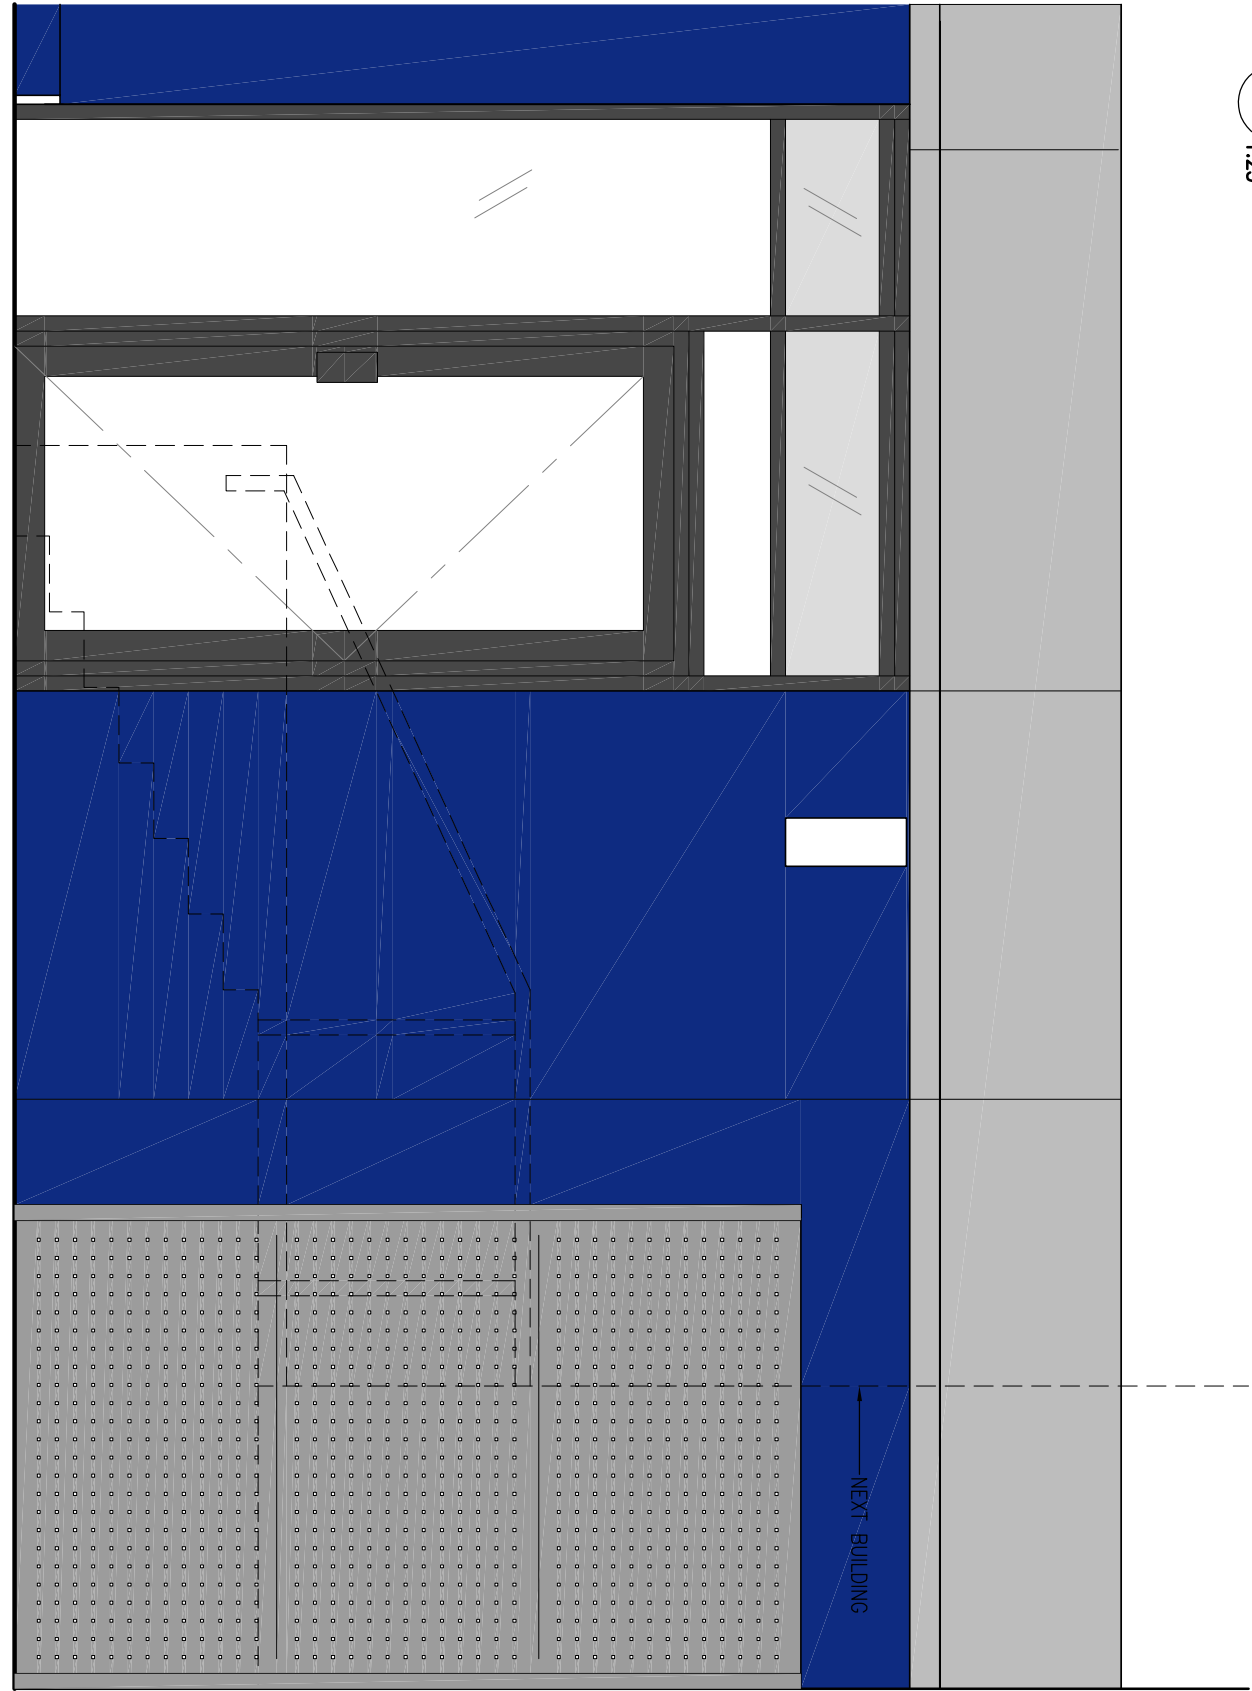

A EXISTING
1:25

B PROPOSED BIN STORE FLOOR PLAN
1:25



A EXISTING
1:25

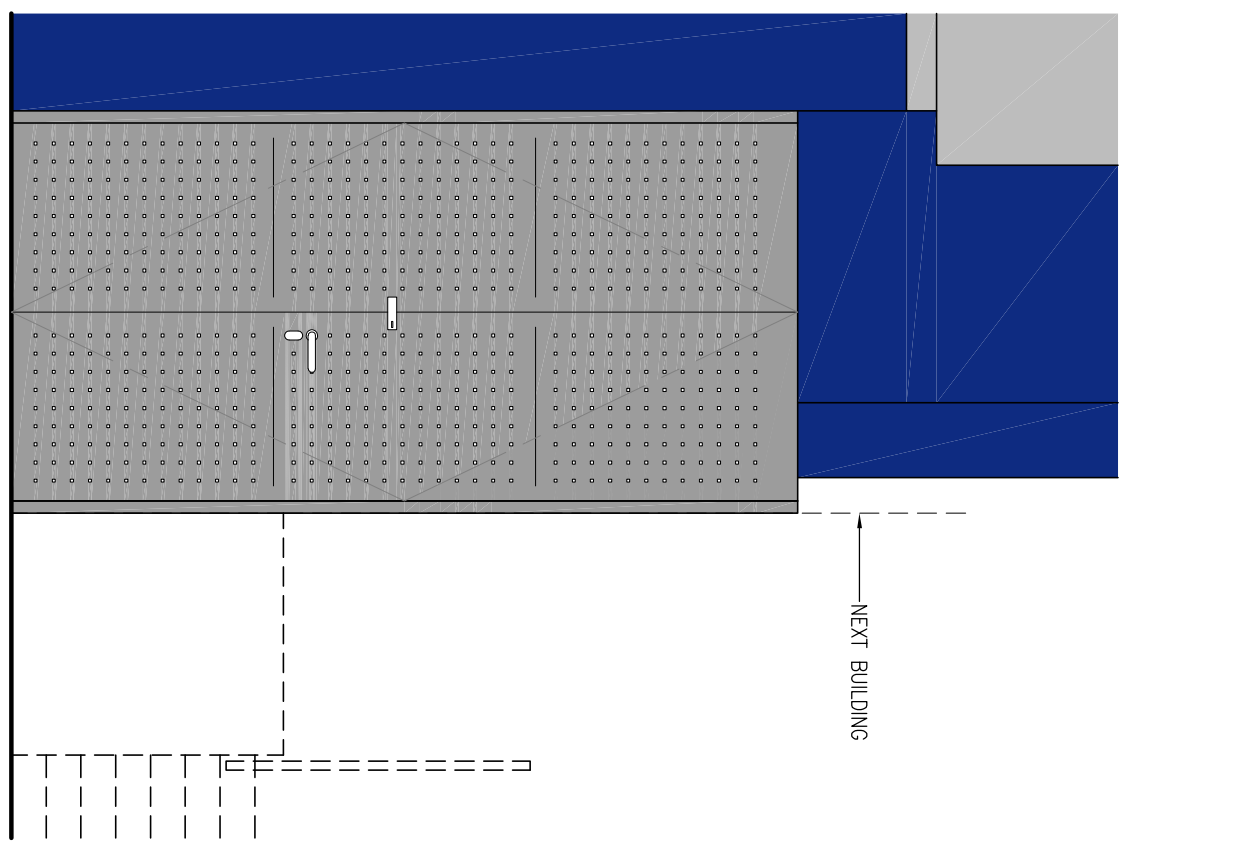

A EXISTING
1:25

B PROPOSED BIN STORE FLOOR PLAN
1:25


A EXISTING
1:25

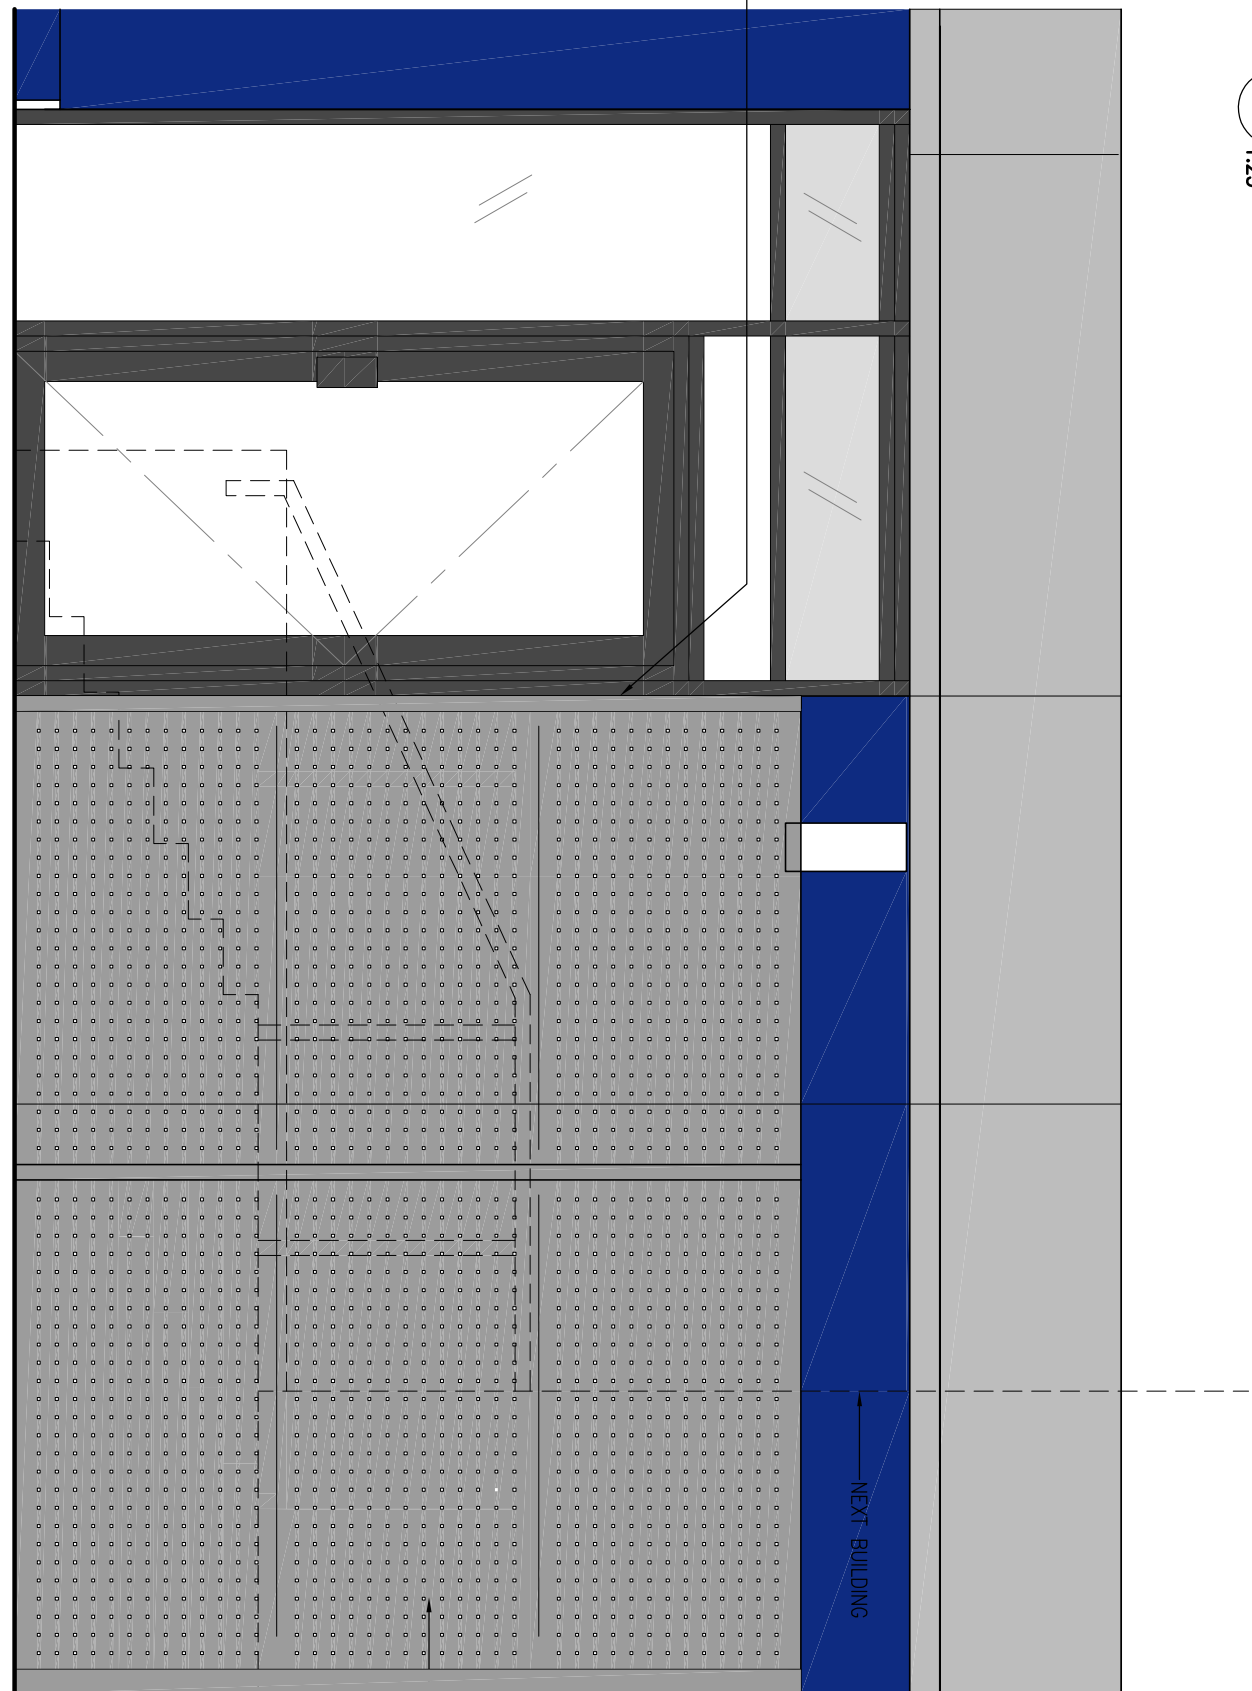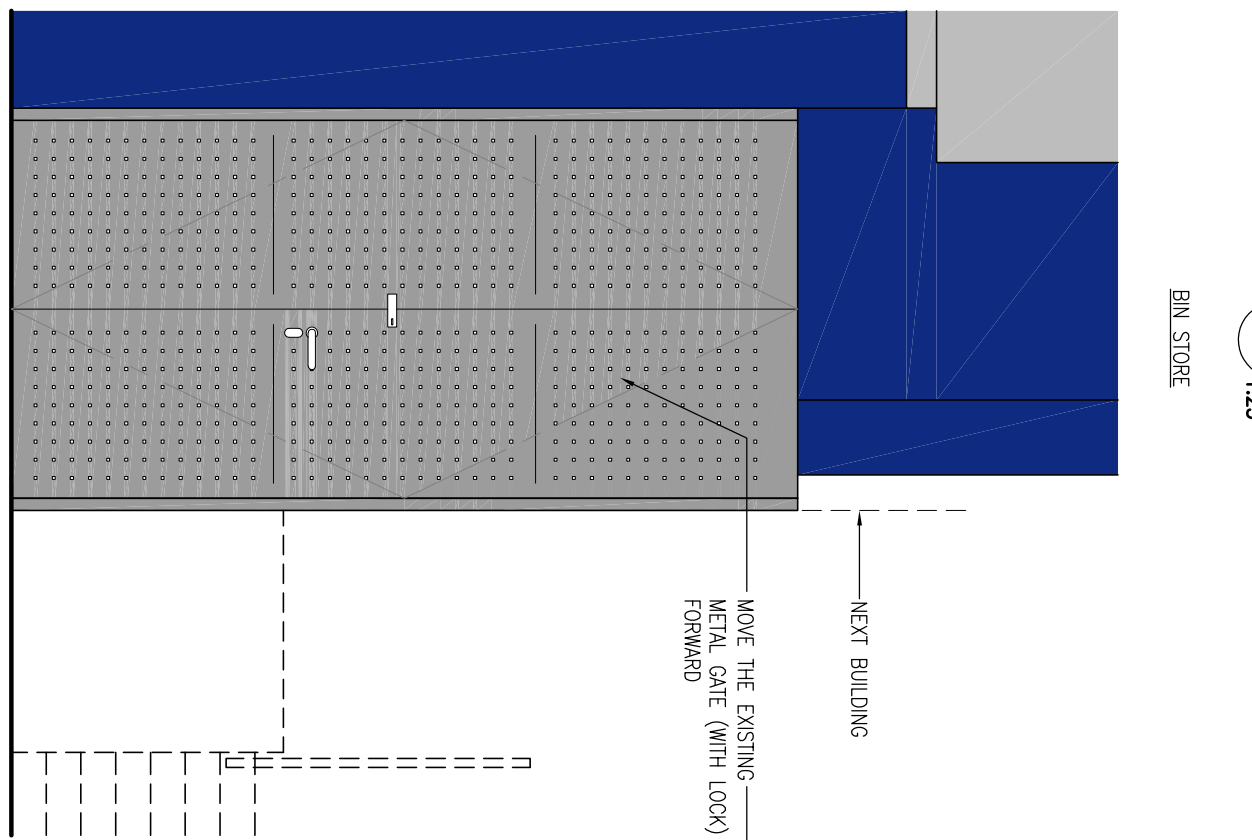

B PROPOSED BIN STORE FLOOR PLAN
1:25

A EXISTING
1:25

0 0.5 1 2 M
1:25 @ A3

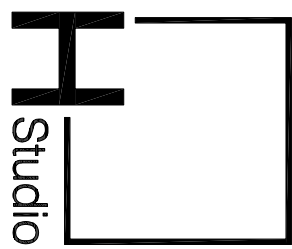

H SQUARE STUDIO LIMITED

PLANNING SUBMISSION

Revision/Submission
No. Date Description

- This drawing and the contents herein are the copyright of H Studio.
- No part of this drawing and the design contained herein may be reproduced without the prior written consent of Designer.
- Do not take measurements directly from this drawing.
- Check and verify all dimensions on site.
- Read this drawing in conjunction with the specifications and all other drawings.
- Notify the Architect immediately of any discrepancy found herein.

Drawing Title
PROPOSED – BIN STORE

Project
Lower Ground and Ground Floor,
St Lawrence House, Abbey Square,
Reading, RG1 3AG

Scale
1:25 (A1)
Drawn
AF
Project no.

Date
29.07.2025
Drawing No.
EL-14
Revision
