




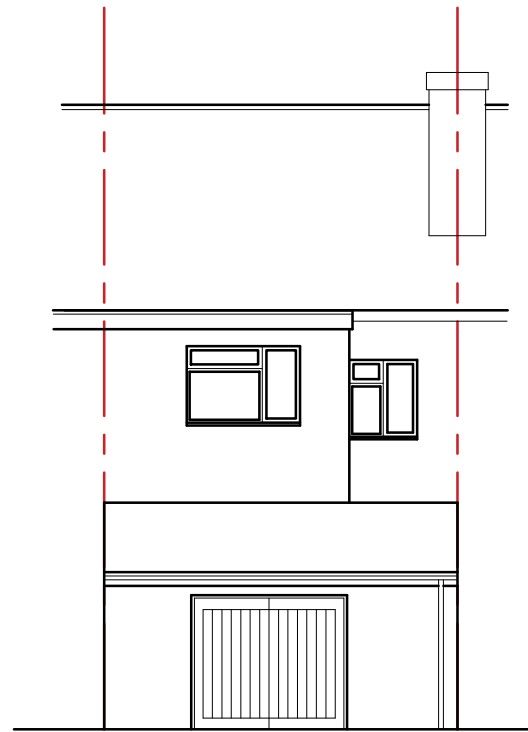

PROPOSED REAR ELEVATION

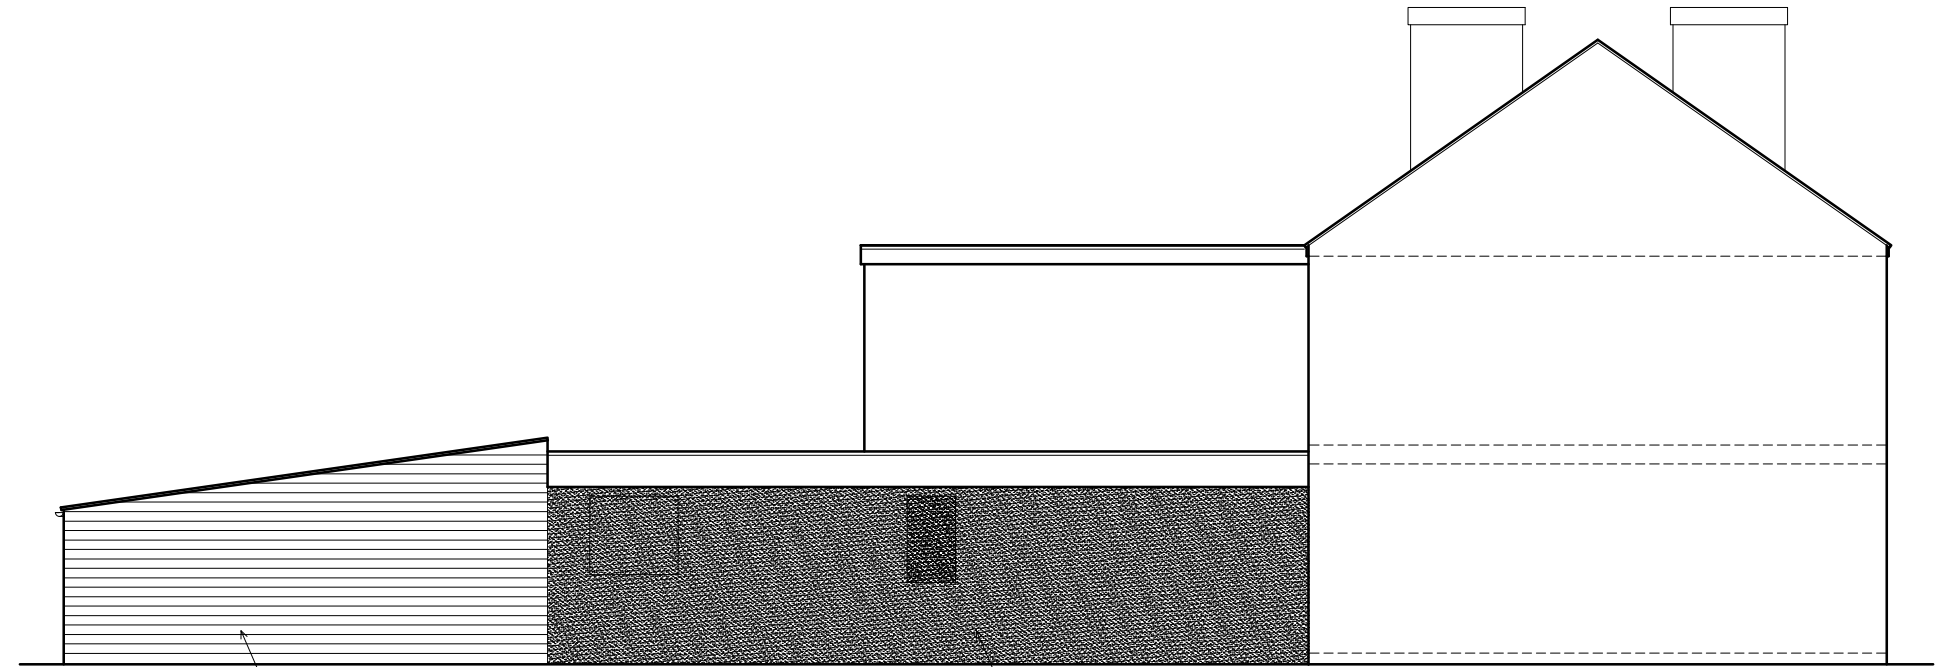

PROPOSED SIDE ELEVATION

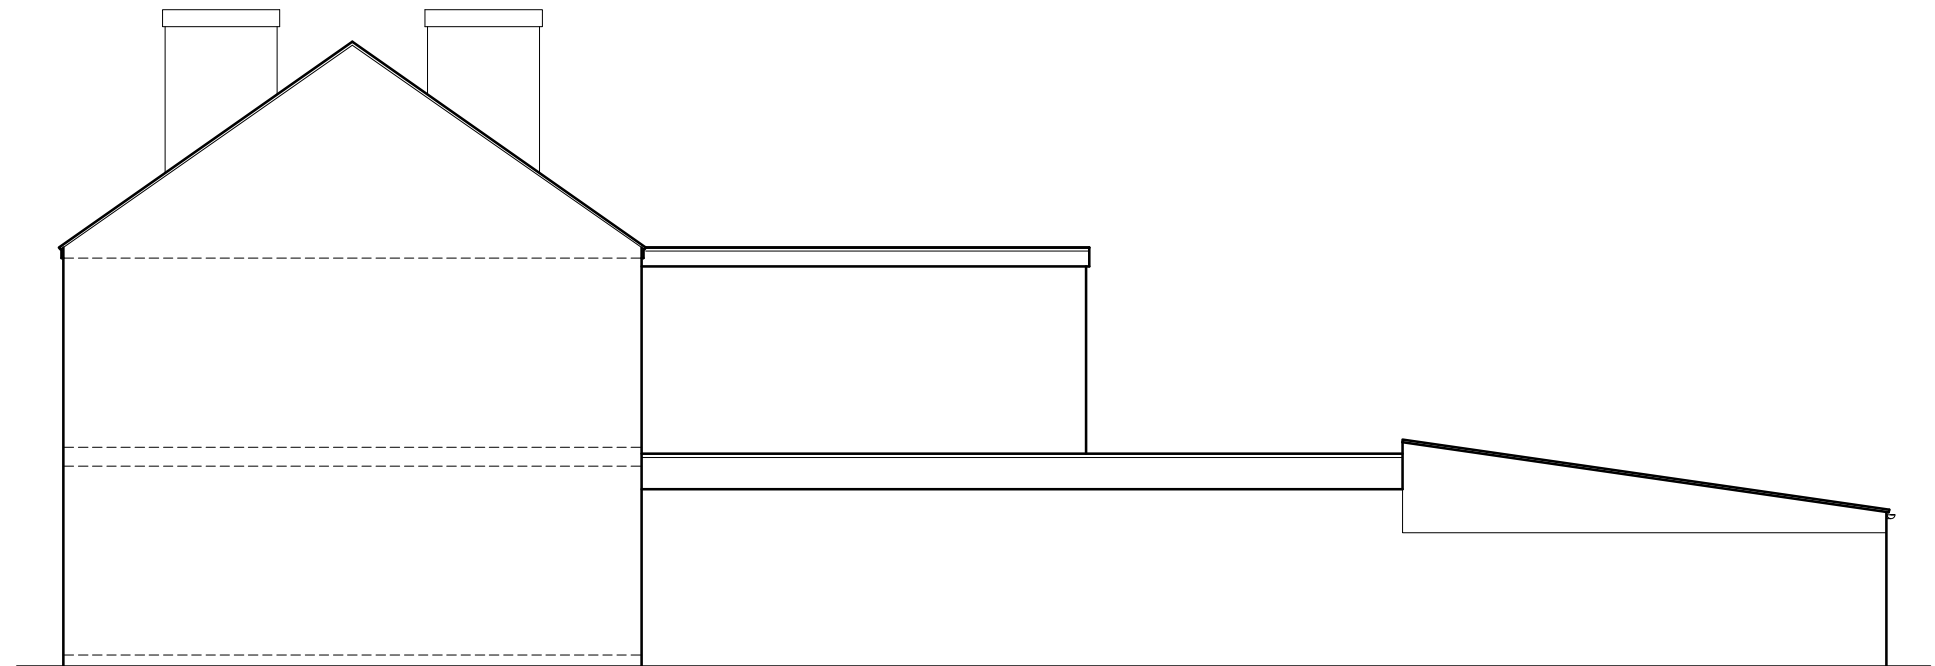

PROPOSED SIDE ELEVATION

0 1 2 3 4 5m
SCALE 1:100

PROJECT:
126 GREAT KNOLLYS STREET
READING
RG1 7HL

DRAWING TITLE:
PROPOSED ELEVATIONS



CREATIVE DESIGN
& STRUCTURE

UNIT 1, HENSON HOUSE, NEWTOWN ROAD
HENLEY-ON-THAMES, RG9 1HG
TEL: 01491411922

DRAWN: E.B
SCALE: 1:100 @ A3
DATE: AUGUST 2025
STATUS: PLANNING

DRAWING NO. REV.
15725-04