
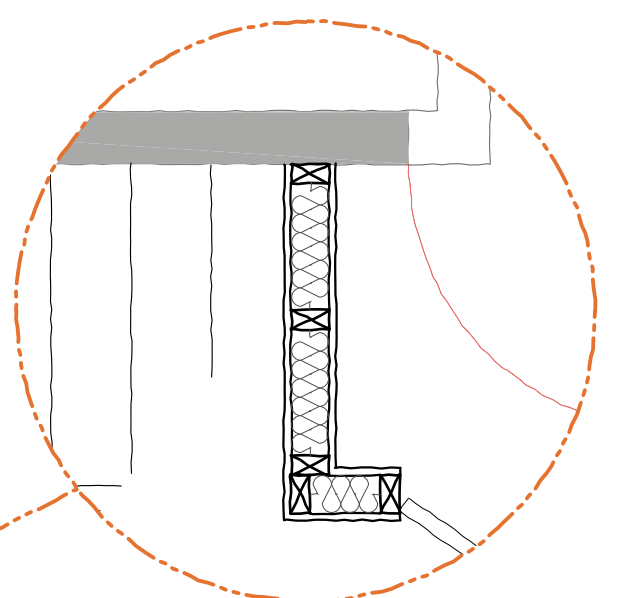
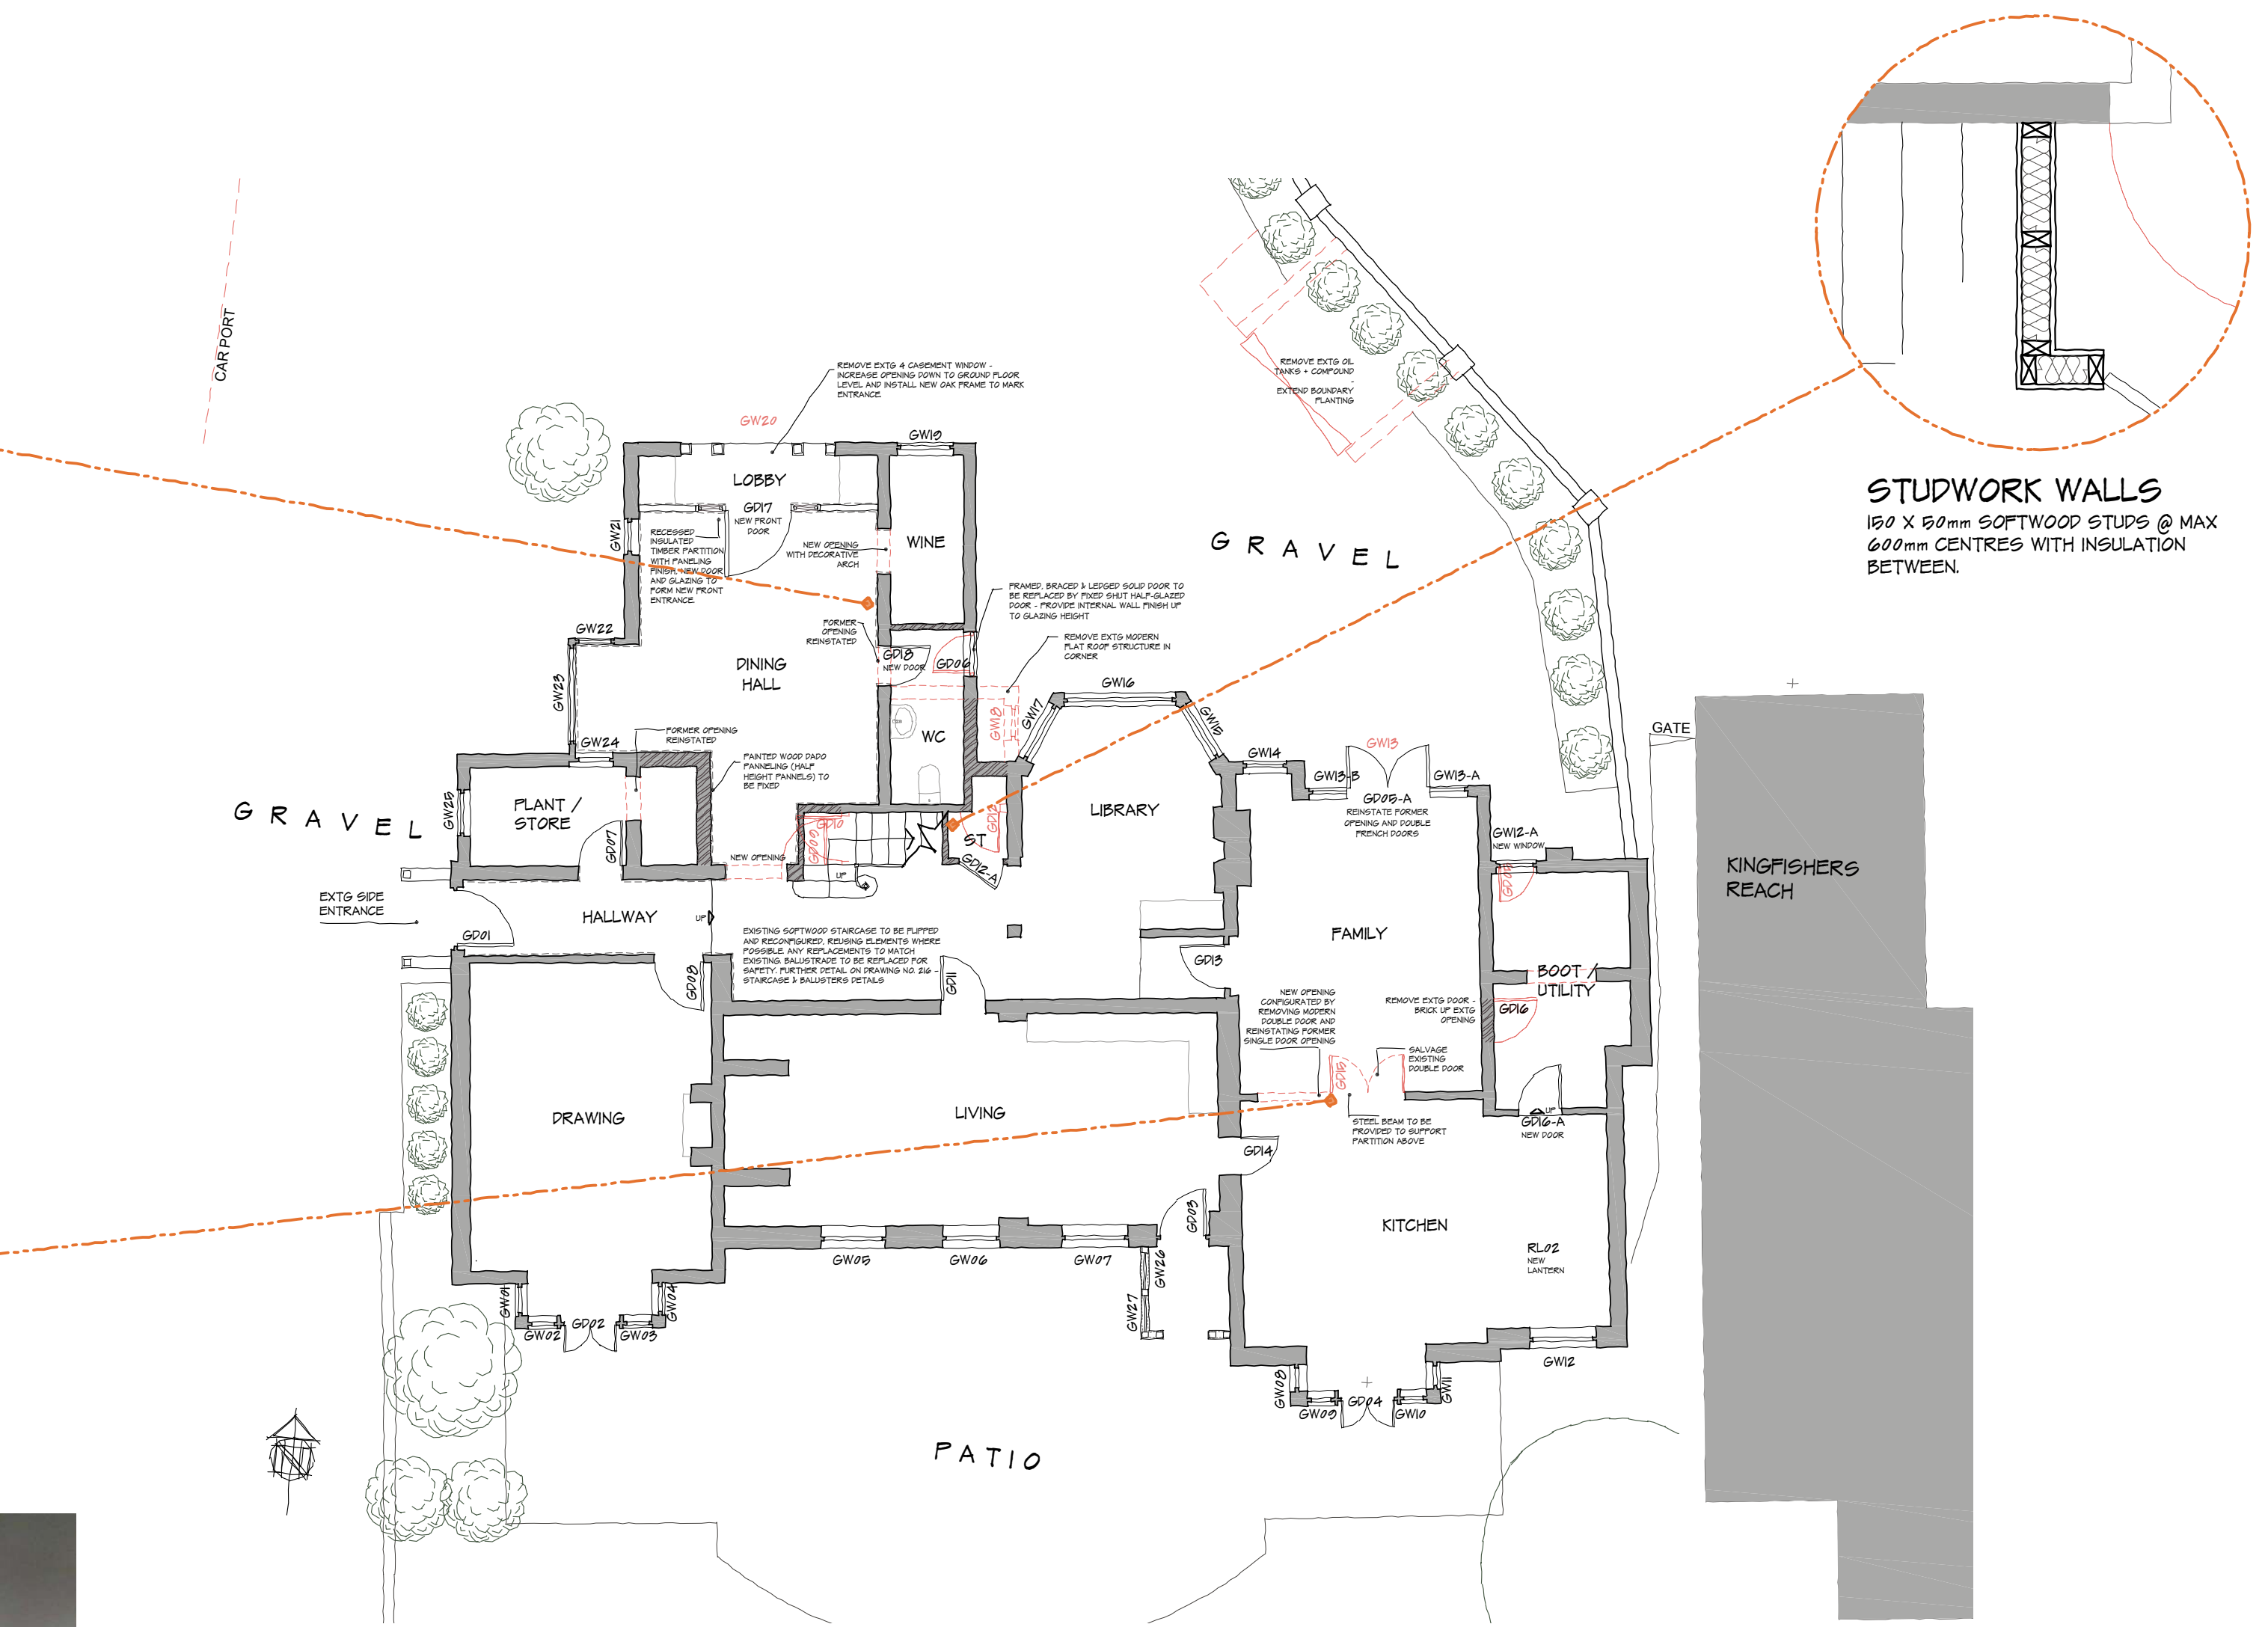


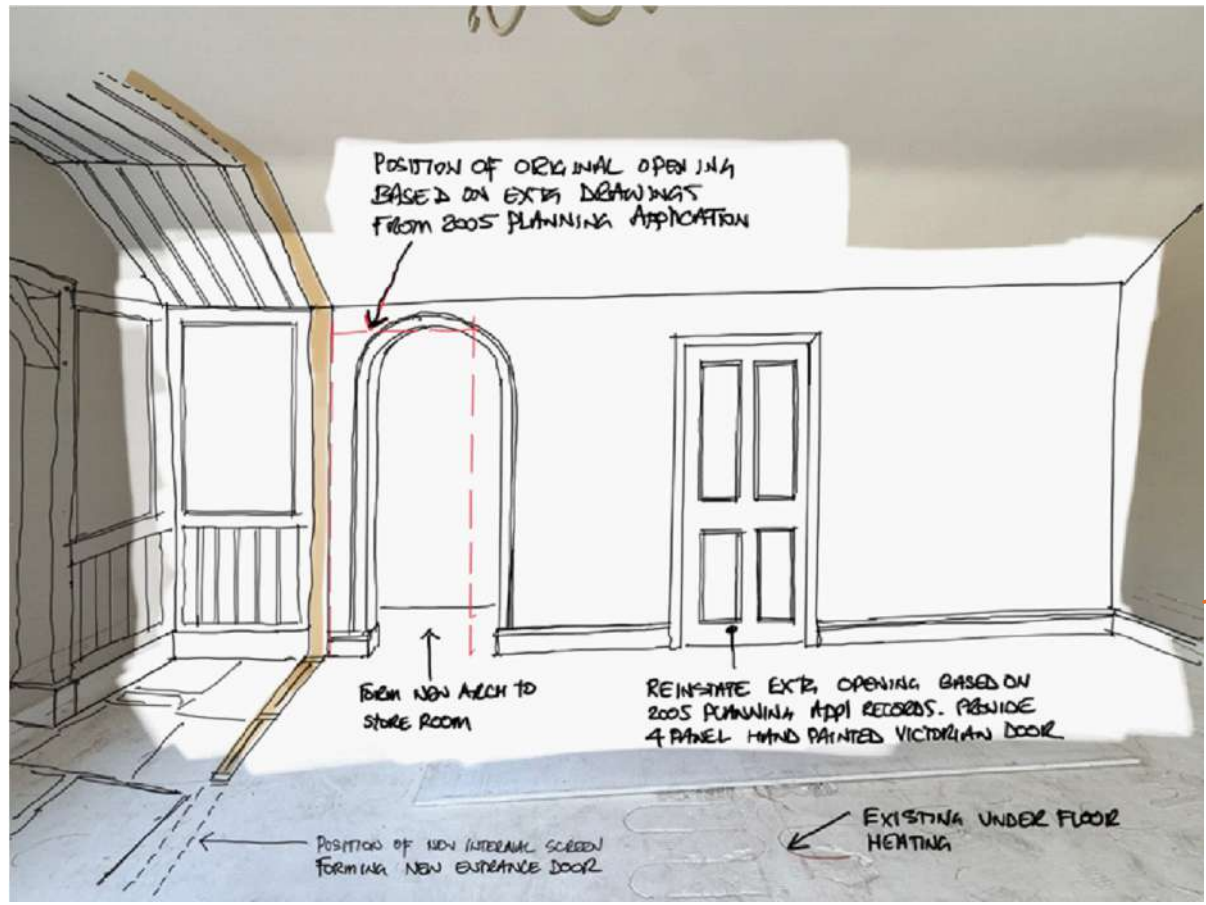

STUDWORK WALLS
150 X 50mm SOFTWOOD STUDS @ MAX 600mm CENTRES WITH INSULATION BETWEEN.

GROUND FLOOR PLAN

This Drawing has been produced for printing onto A2 size paper.
If printing on A3 please use the scale below for reference.

0m 1m 2m 4m 8m
0.5m

1:100 on A2

HATCH REPRESENTING NEW WALLS -
INTERNAL WALLS STRUCTURE TO BE TIMBER
STUDS AS DETAIL.

K	Information and 3D sketches included.	08/25
REV	COMMENTS	DATE



CLIENT Mr & Mrs N. Topham
PROJECT The Fishery
The Warren, Caversham, Reading - RG4 7TQ
DRAWING Main House - Ground Floor Plan

STATUS Planning **DATE** Jul 2024
SCALE 1:100 @ A2 **DRAWN** RC **CHECKED** NO **3940/202** **REV** K

THIS DRAWING MUST NOT BE SCALED UNLESS ISSUED FOR PLANNING PURPOSES. ALL DIMENSIONS ARE TO BE VERIFIED PRIOR TO SETTING OUT. COMMENCING WORK OR PRODUCTION OF FABRICATION DRAWINGS. REPORT ANY DISCREPANCIES TO THE SUPERVISING OFFICER IMMEDIATELY. ©