


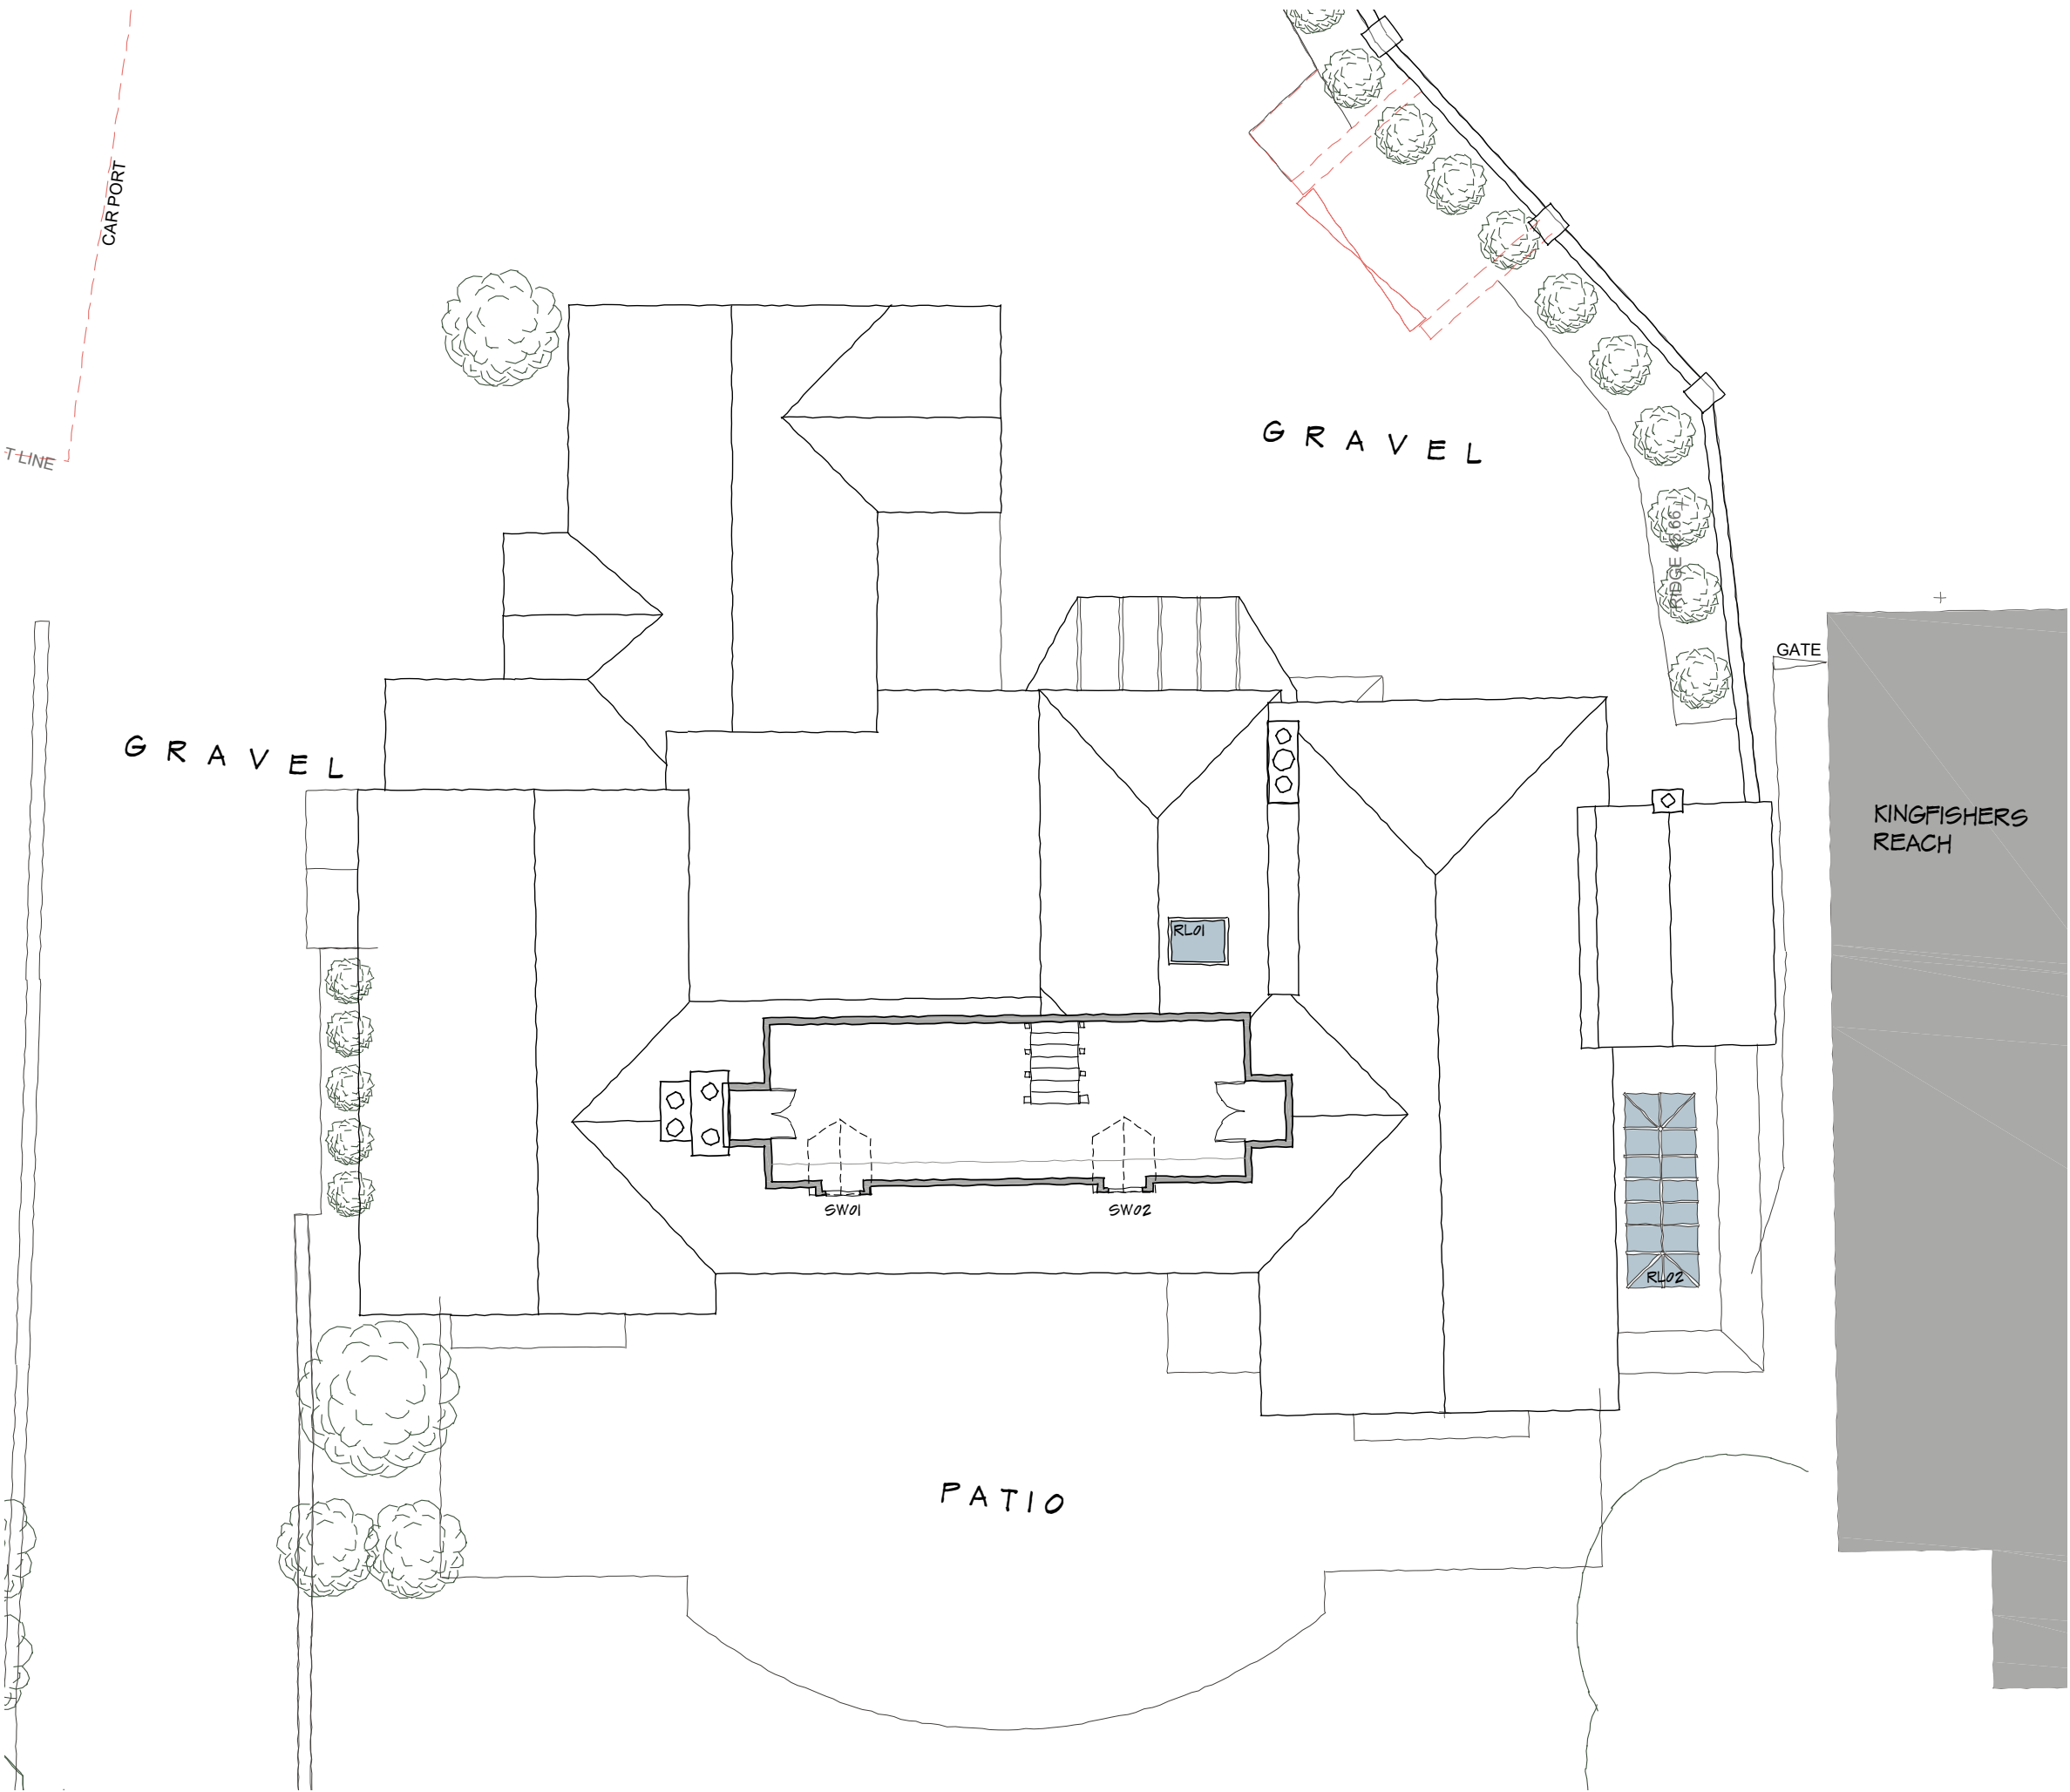

1:100 scale Bar
This Drawing has been produced for printing onto A3 size paper,
0m 0.5m 1m 2m 4m 8m

1:100 on A3

F	Proposal amended - Front entrance changed; Extg rooflight RL01 amended accord.	08/2025
REV	COMMENTS	DATE



SHAUN TANNER
ARCHITECTURE & PLANNING
www.stlarchitecture.co.uk studio@stlarchitecture.co.uk 0118 989 0808

CLIENT Mr & Mrs N. Topham
PROJECT The Fishery
The Warren, Caversham, Reading - RG4 7TQ
DRAWING Main House - Second Floor Plan

STATUS Planning **DATE** Jul 2024
SCALE 1:100 @ A3 **DRAWN** RC **CHECKED** NO **3940/204** **REV** F

THIS DRAWING MUST NOT BE SCALED UNLESS ISSUED FOR PLANNING PURPOSES. ALL DIMENSIONS ARE TO BE VERIFIED PRIOR TO SETTING OUT, COMMENCING WORK, OR PRODUCTION OF FABRICATION DRAWINGS. REPORT ANY DISCREPANCIES TO THE SUPERVISING OFFICER IMMEDIATELY. ©