




GW12-A

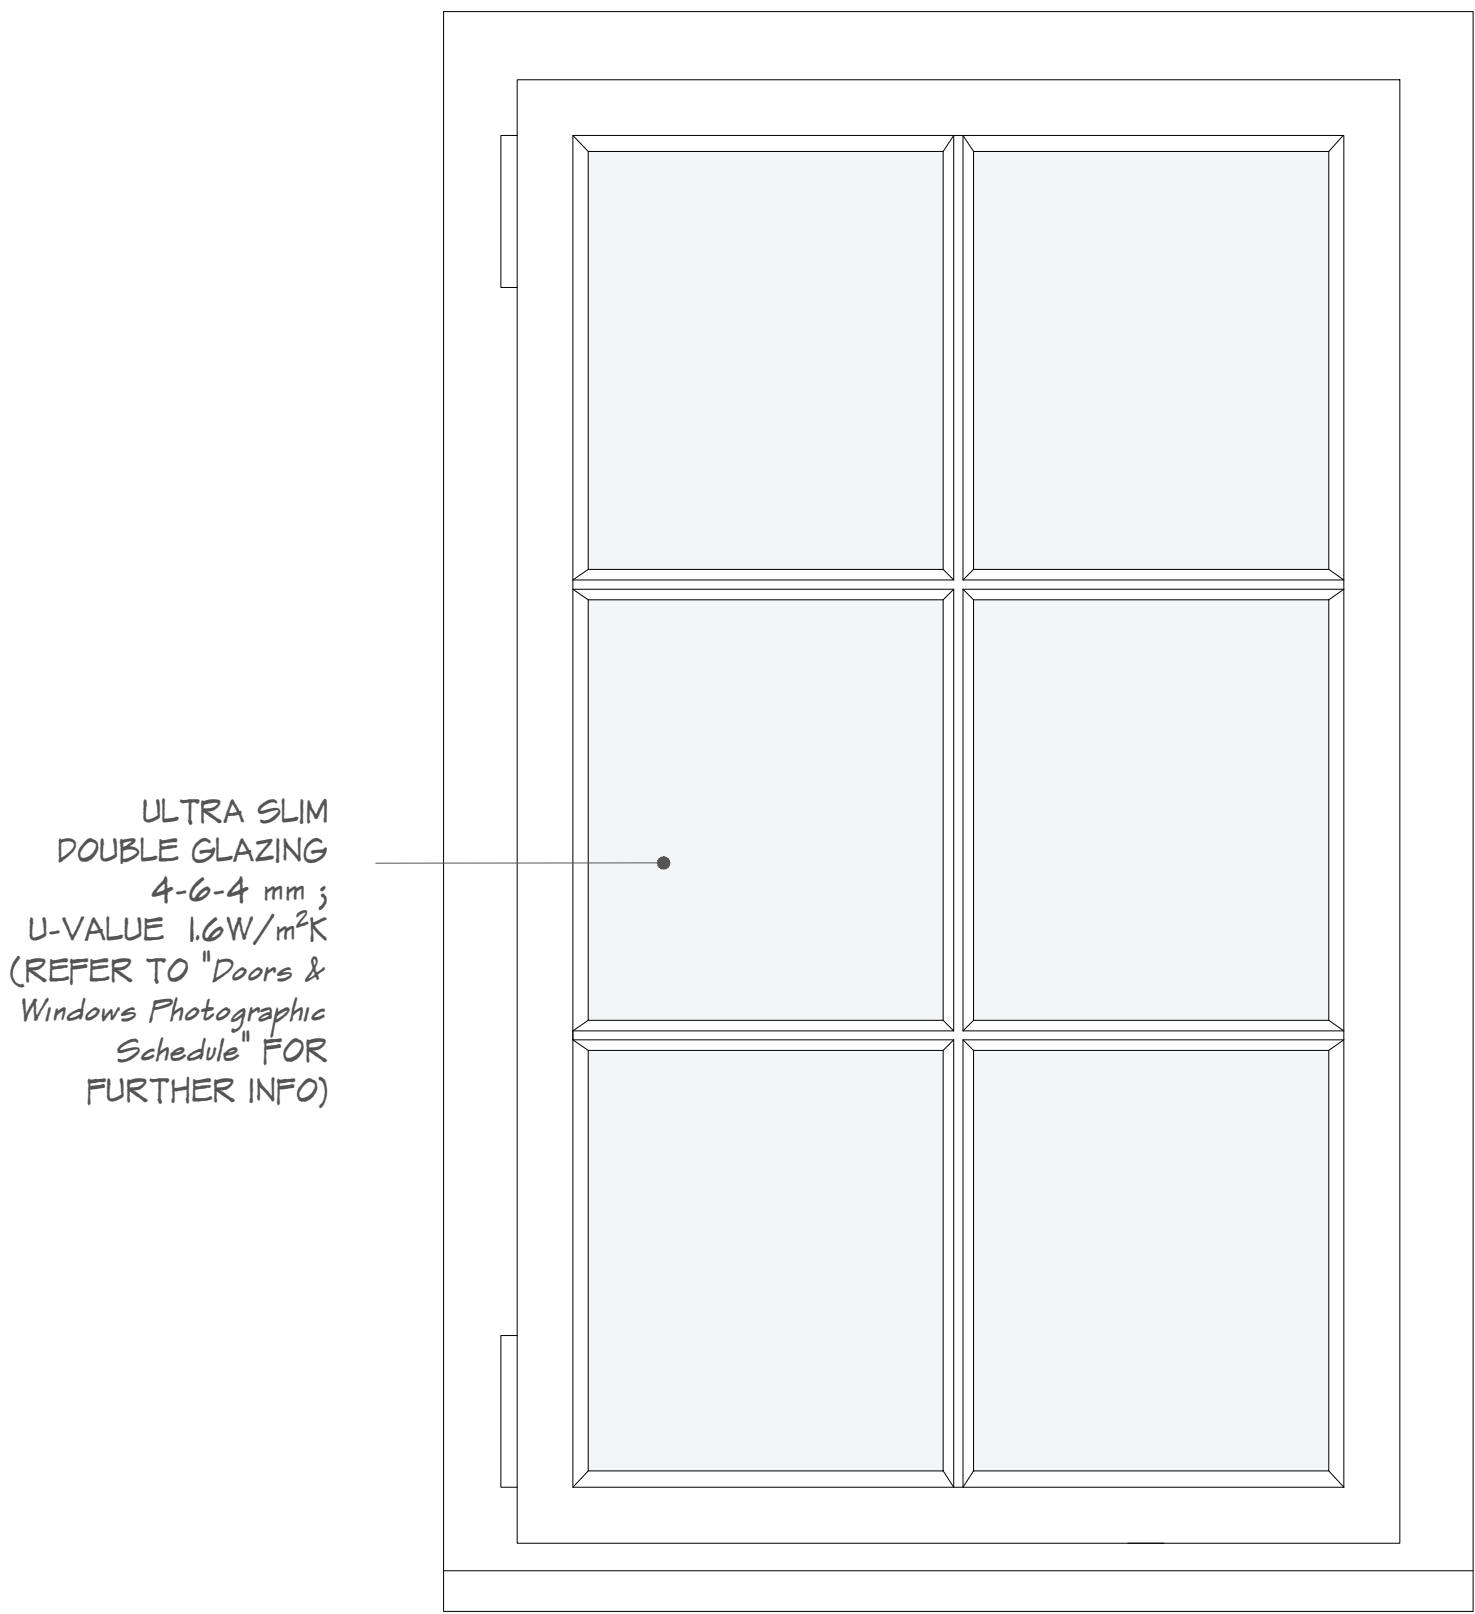

EXTERIOR ELEVATION - 1:5

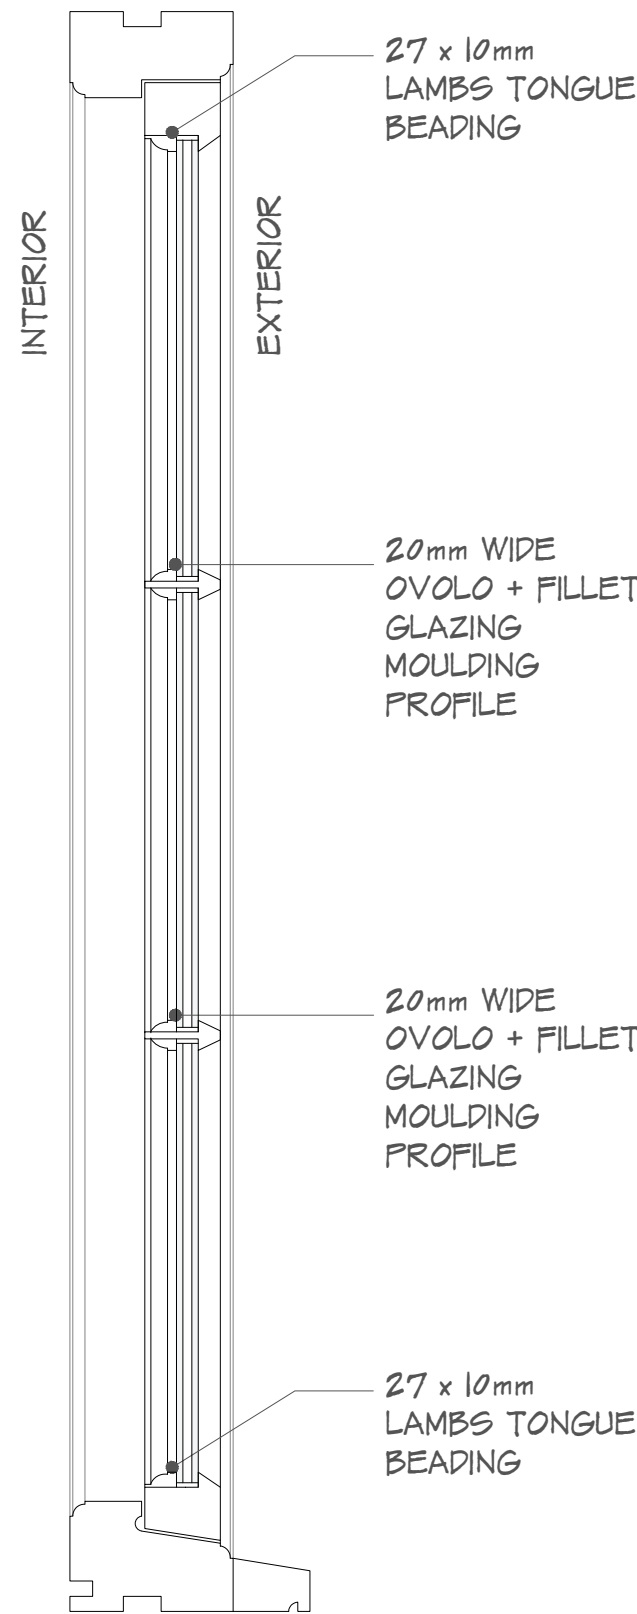


SECTION- 1:5

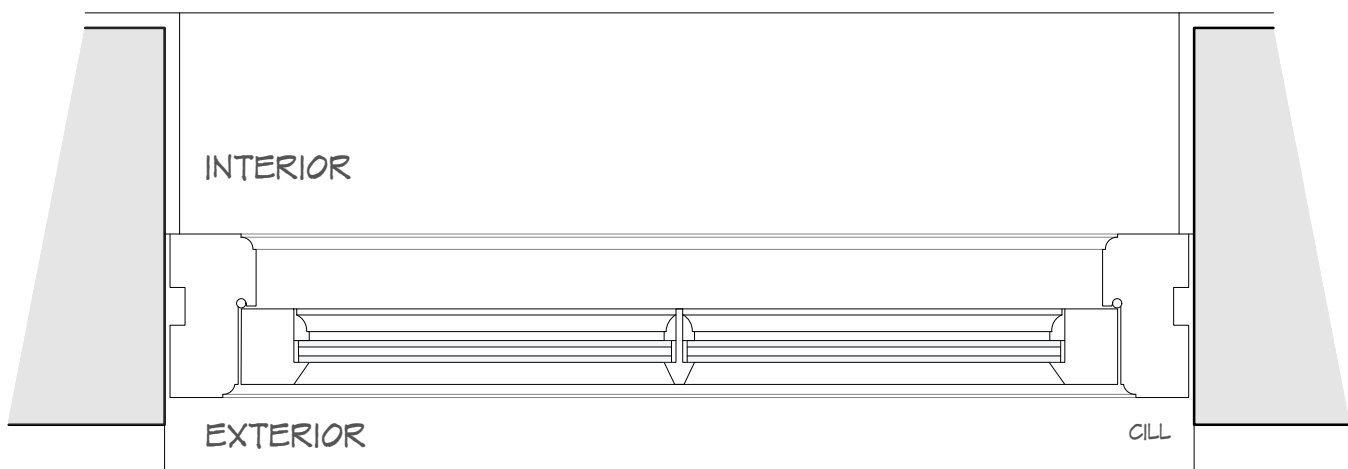


PLAN - 1:5


GW25

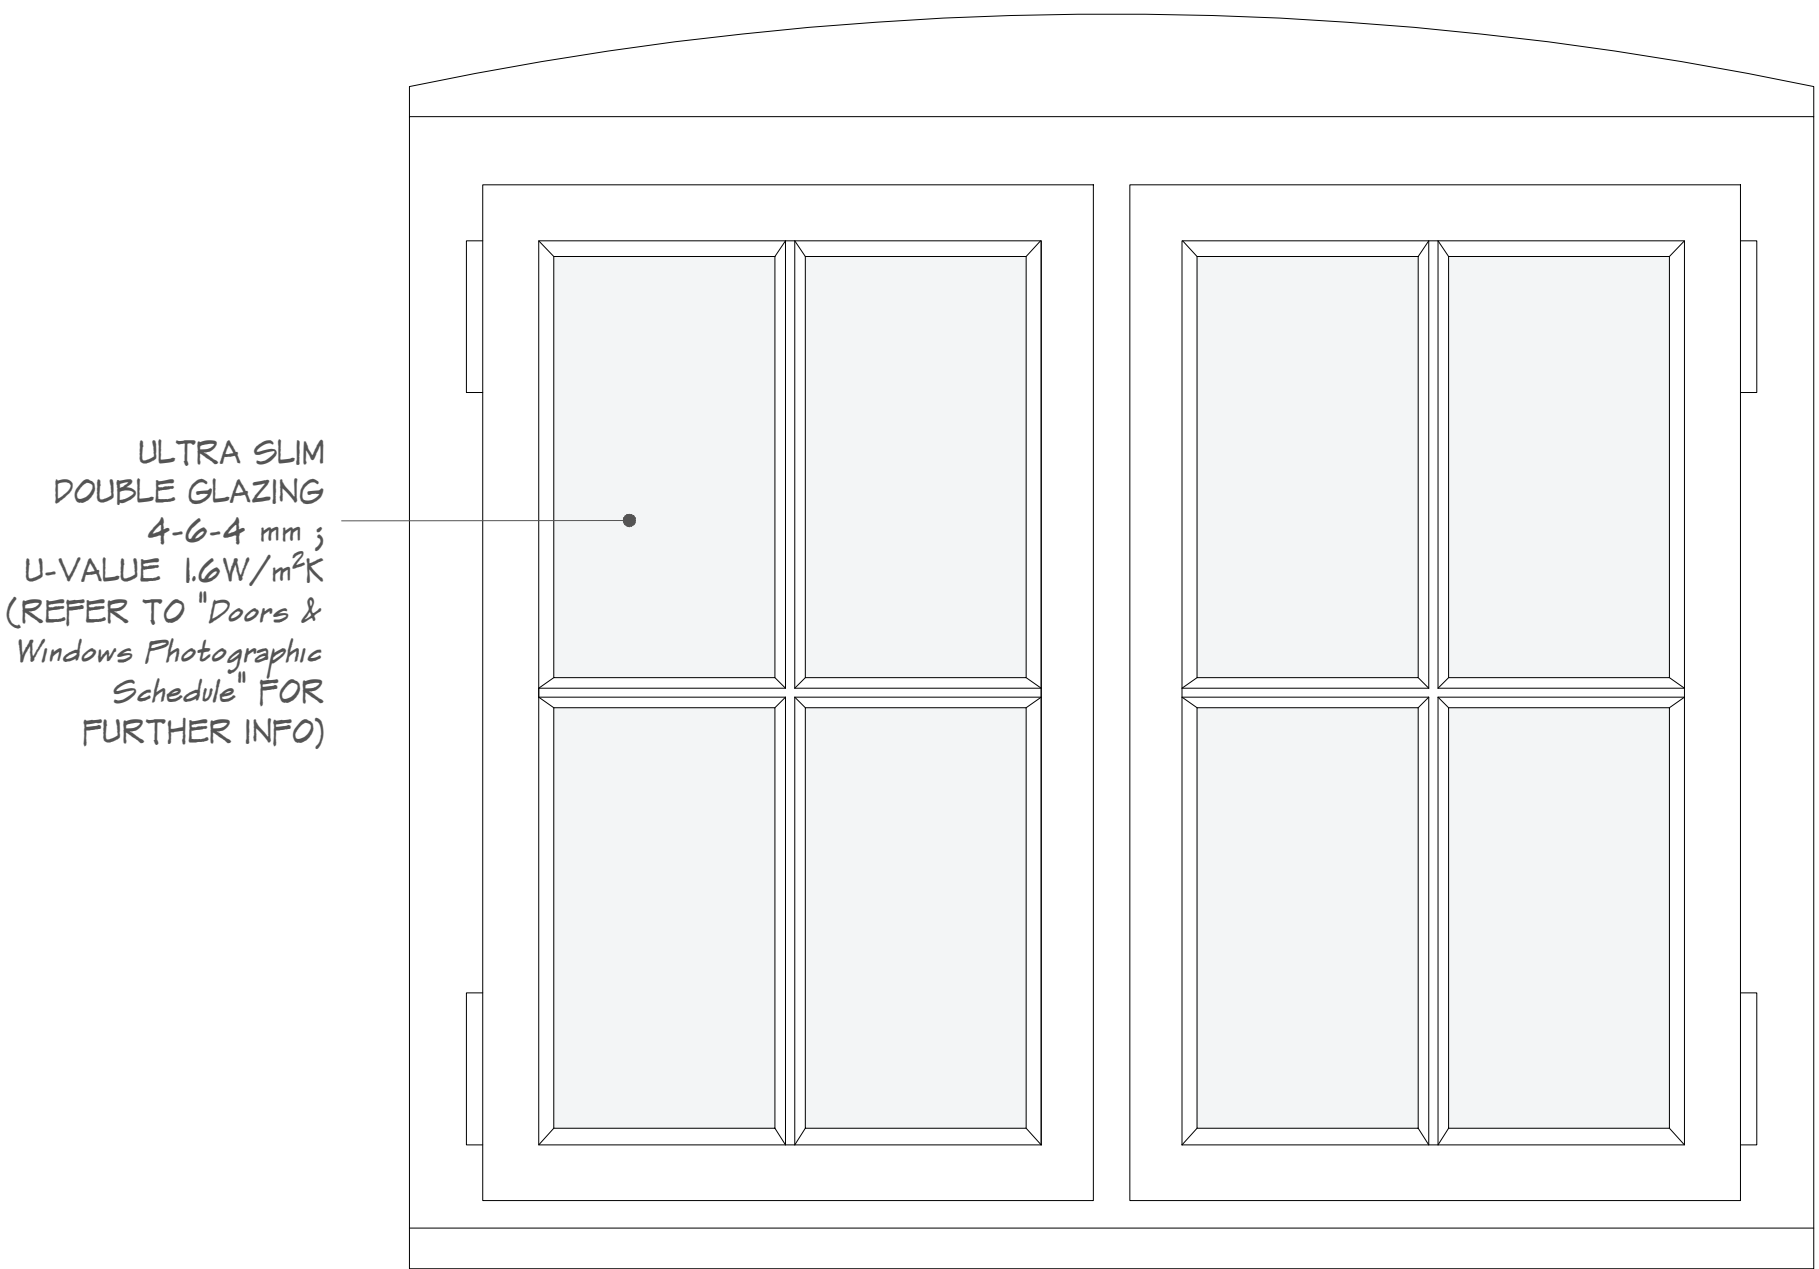

EXTERIOR ELEVATION - 1:5

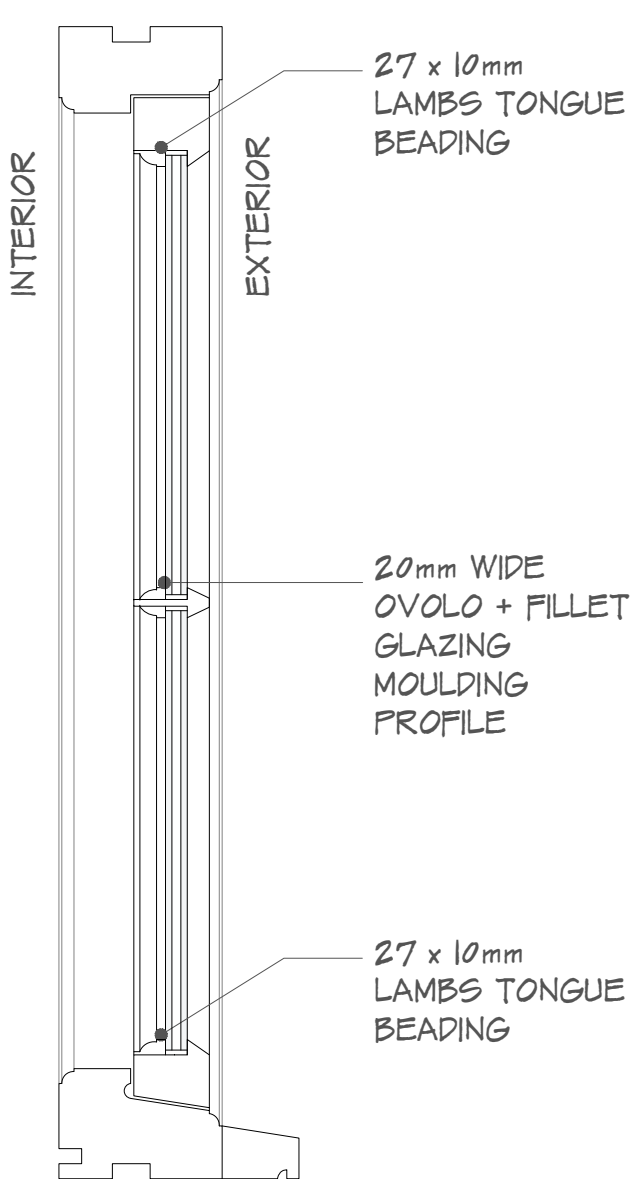

SECTION- 1:5

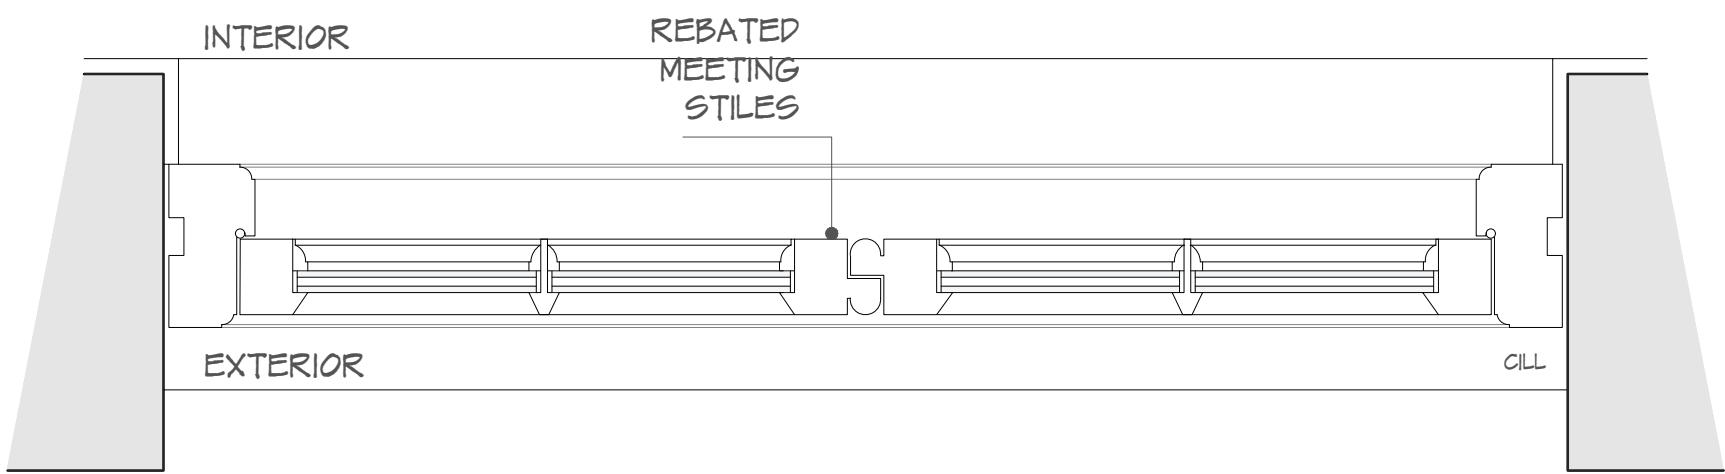

PLAN - 1:5

A	Proposed Glazing details updated.	08/09/25
REV	COMMENTS	DATE



SHAUN TANNER
ARCHITECTURE & PLANNING

www.stlarchitecture.co.uk studio@stlarchitecture.co.uk 0118 989 0808

CLIENT Mr & Mrs N. Topham
PROJECT The Fishery
The Warren, Caversham, Reading - RG4 7TQ
DRAWING Windows details

STATUS Planning DATE Jul 2024
SCALE 1:5 @ A1 DRAWN RC CHECKED NO 3940/214 REV A

THIS DRAWING MUST NOT BE SCALED UNLESS ISSUED FOR PLANNING PURPOSES. ALL DIMENSIONS ARE TO BE VERIFIED PRIOR TO SETTING OUT, COMMENCING WORK, OR PRODUCTION OF FABRICATION DRAWINGS. REPORT ANY DISCREPANCIES TO THE SUPERVISING OFFICER IMMEDIATELY. ©