


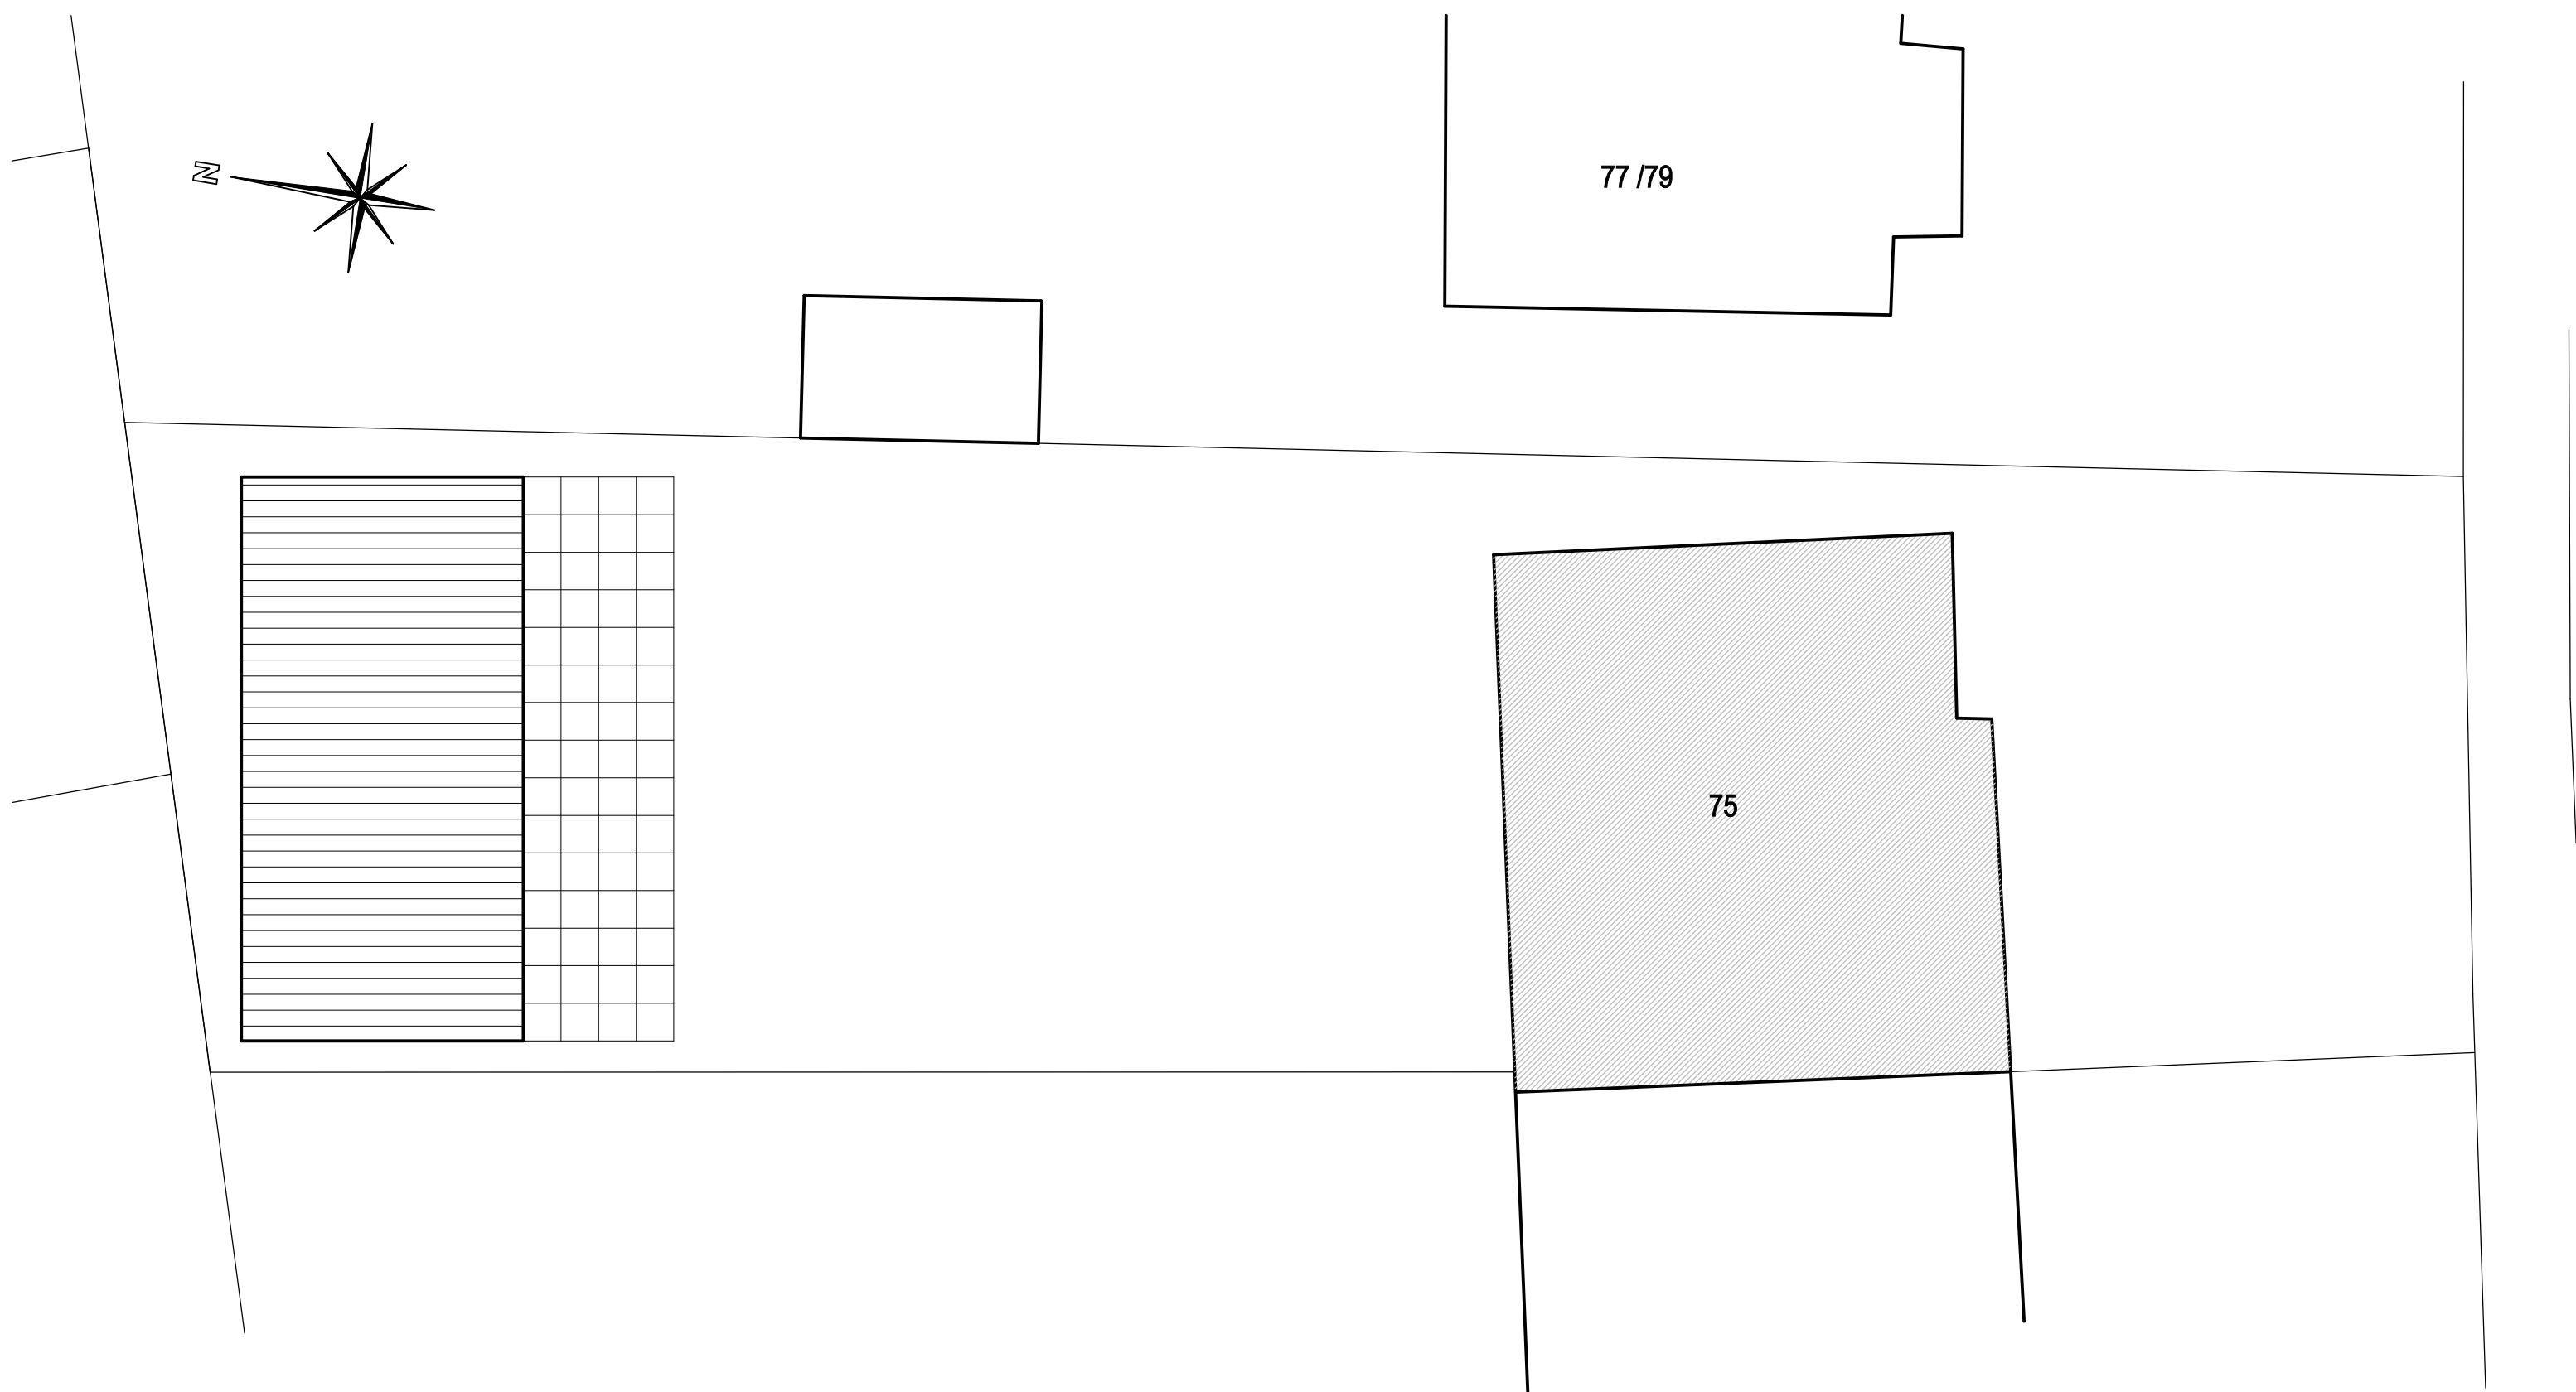

Job			pioneer designs ltd 17 Kingswood Court, Reading RG30 2AU 01183475590 / 07725338742 pioneerdesignsltd@gmail.com
SUMMER HOUSE 75 SILCHESTER ROAD READING RG30 3EJ			
Client			
MR ELIS BAJOLLARI			
Drawing			Date Revisions A 23.05.22 DRAWING UPDATE
SITE PLAN			
Date	Scale	Dwg. No.	
JANUARY 2023	1:100	221002-3	