

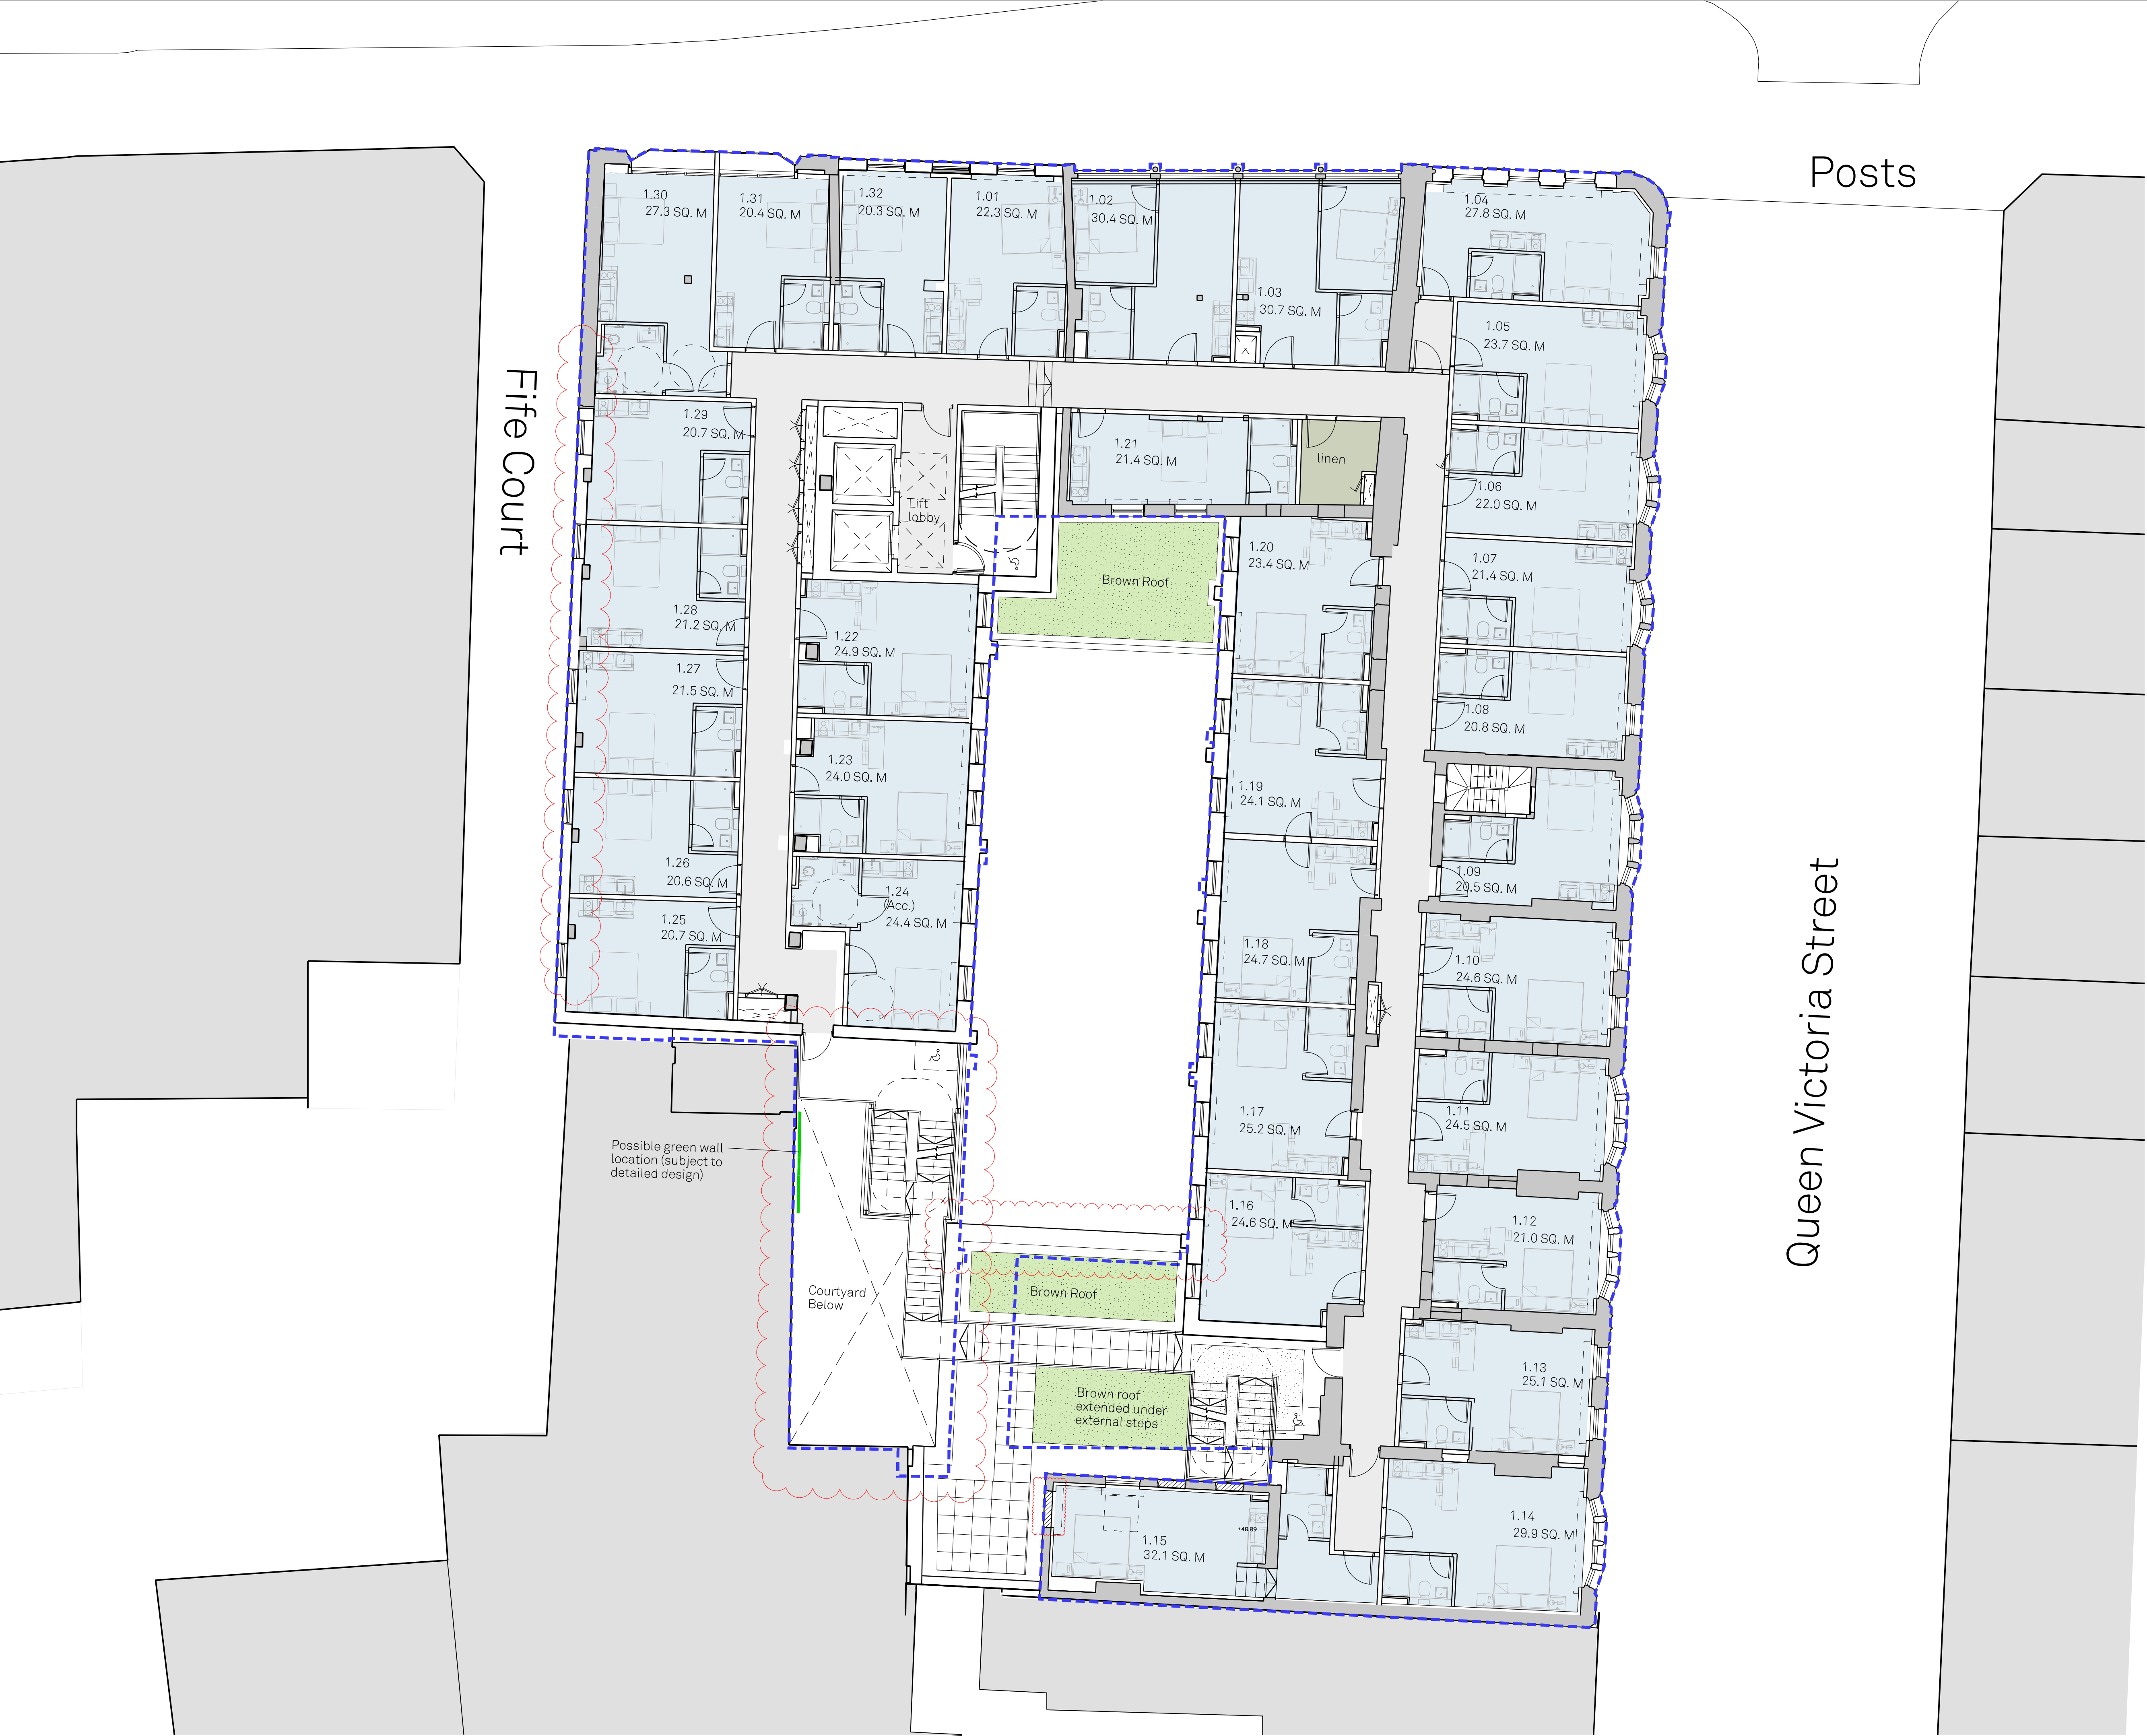


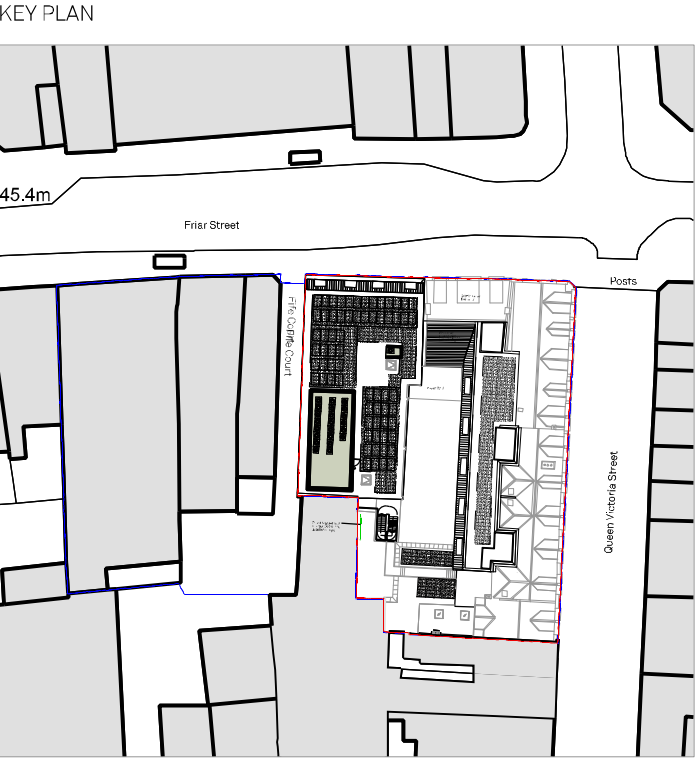

Notes
This document is © Falconer Chester Hall Limited.
All drawing measurements shall not be obtained by scaling. Any discrepancies on this document to be immediately reported to the Architect. Verify all dimensions and levels prior to construction. This document shall be read in conjunction with related documents, specifications and associated models.

 

KEY:

- Extent of consented scheme
- Extent of proposed brown roof

P08	31.07.25	PR	AA	General updates.
P07	15.03.24	AM	AB	General updates.
P06	01.02.24	AB	CC	Updated to client comments
P05	28.11.23	AB	CC	Updated to co-ordination
P04	10.11.23	AAJ	AAJ	Existing structure retained.
P03	09.11.23	AB	CC	Updated to VE option
P02	30.09.22	GB	EF	Window removed south of room 26
P01	09.08.22	EF	CC	First Issue

Rev: | Date: | By: | Chk By: | Rev Note:

**FALCONER
CHESTER
HALL**

London | Liverpool | Manchester | www.fcharchitects.com | +44(0)151 243 5800

Project Title
145-148 Friar Street, 1-15 Queen Victoria Street
Client
Thackeray Group
Drawing Title
Proposed First Floor Plan
Drawing No.
P22018-FCH-BA-01-DR-A-1301
Status
S3
Issue suitable for:
Information
Date
09.08.22
Scale
1:100 @ A1
Rev
P08
Drawn By
EF
Checked By
CC