



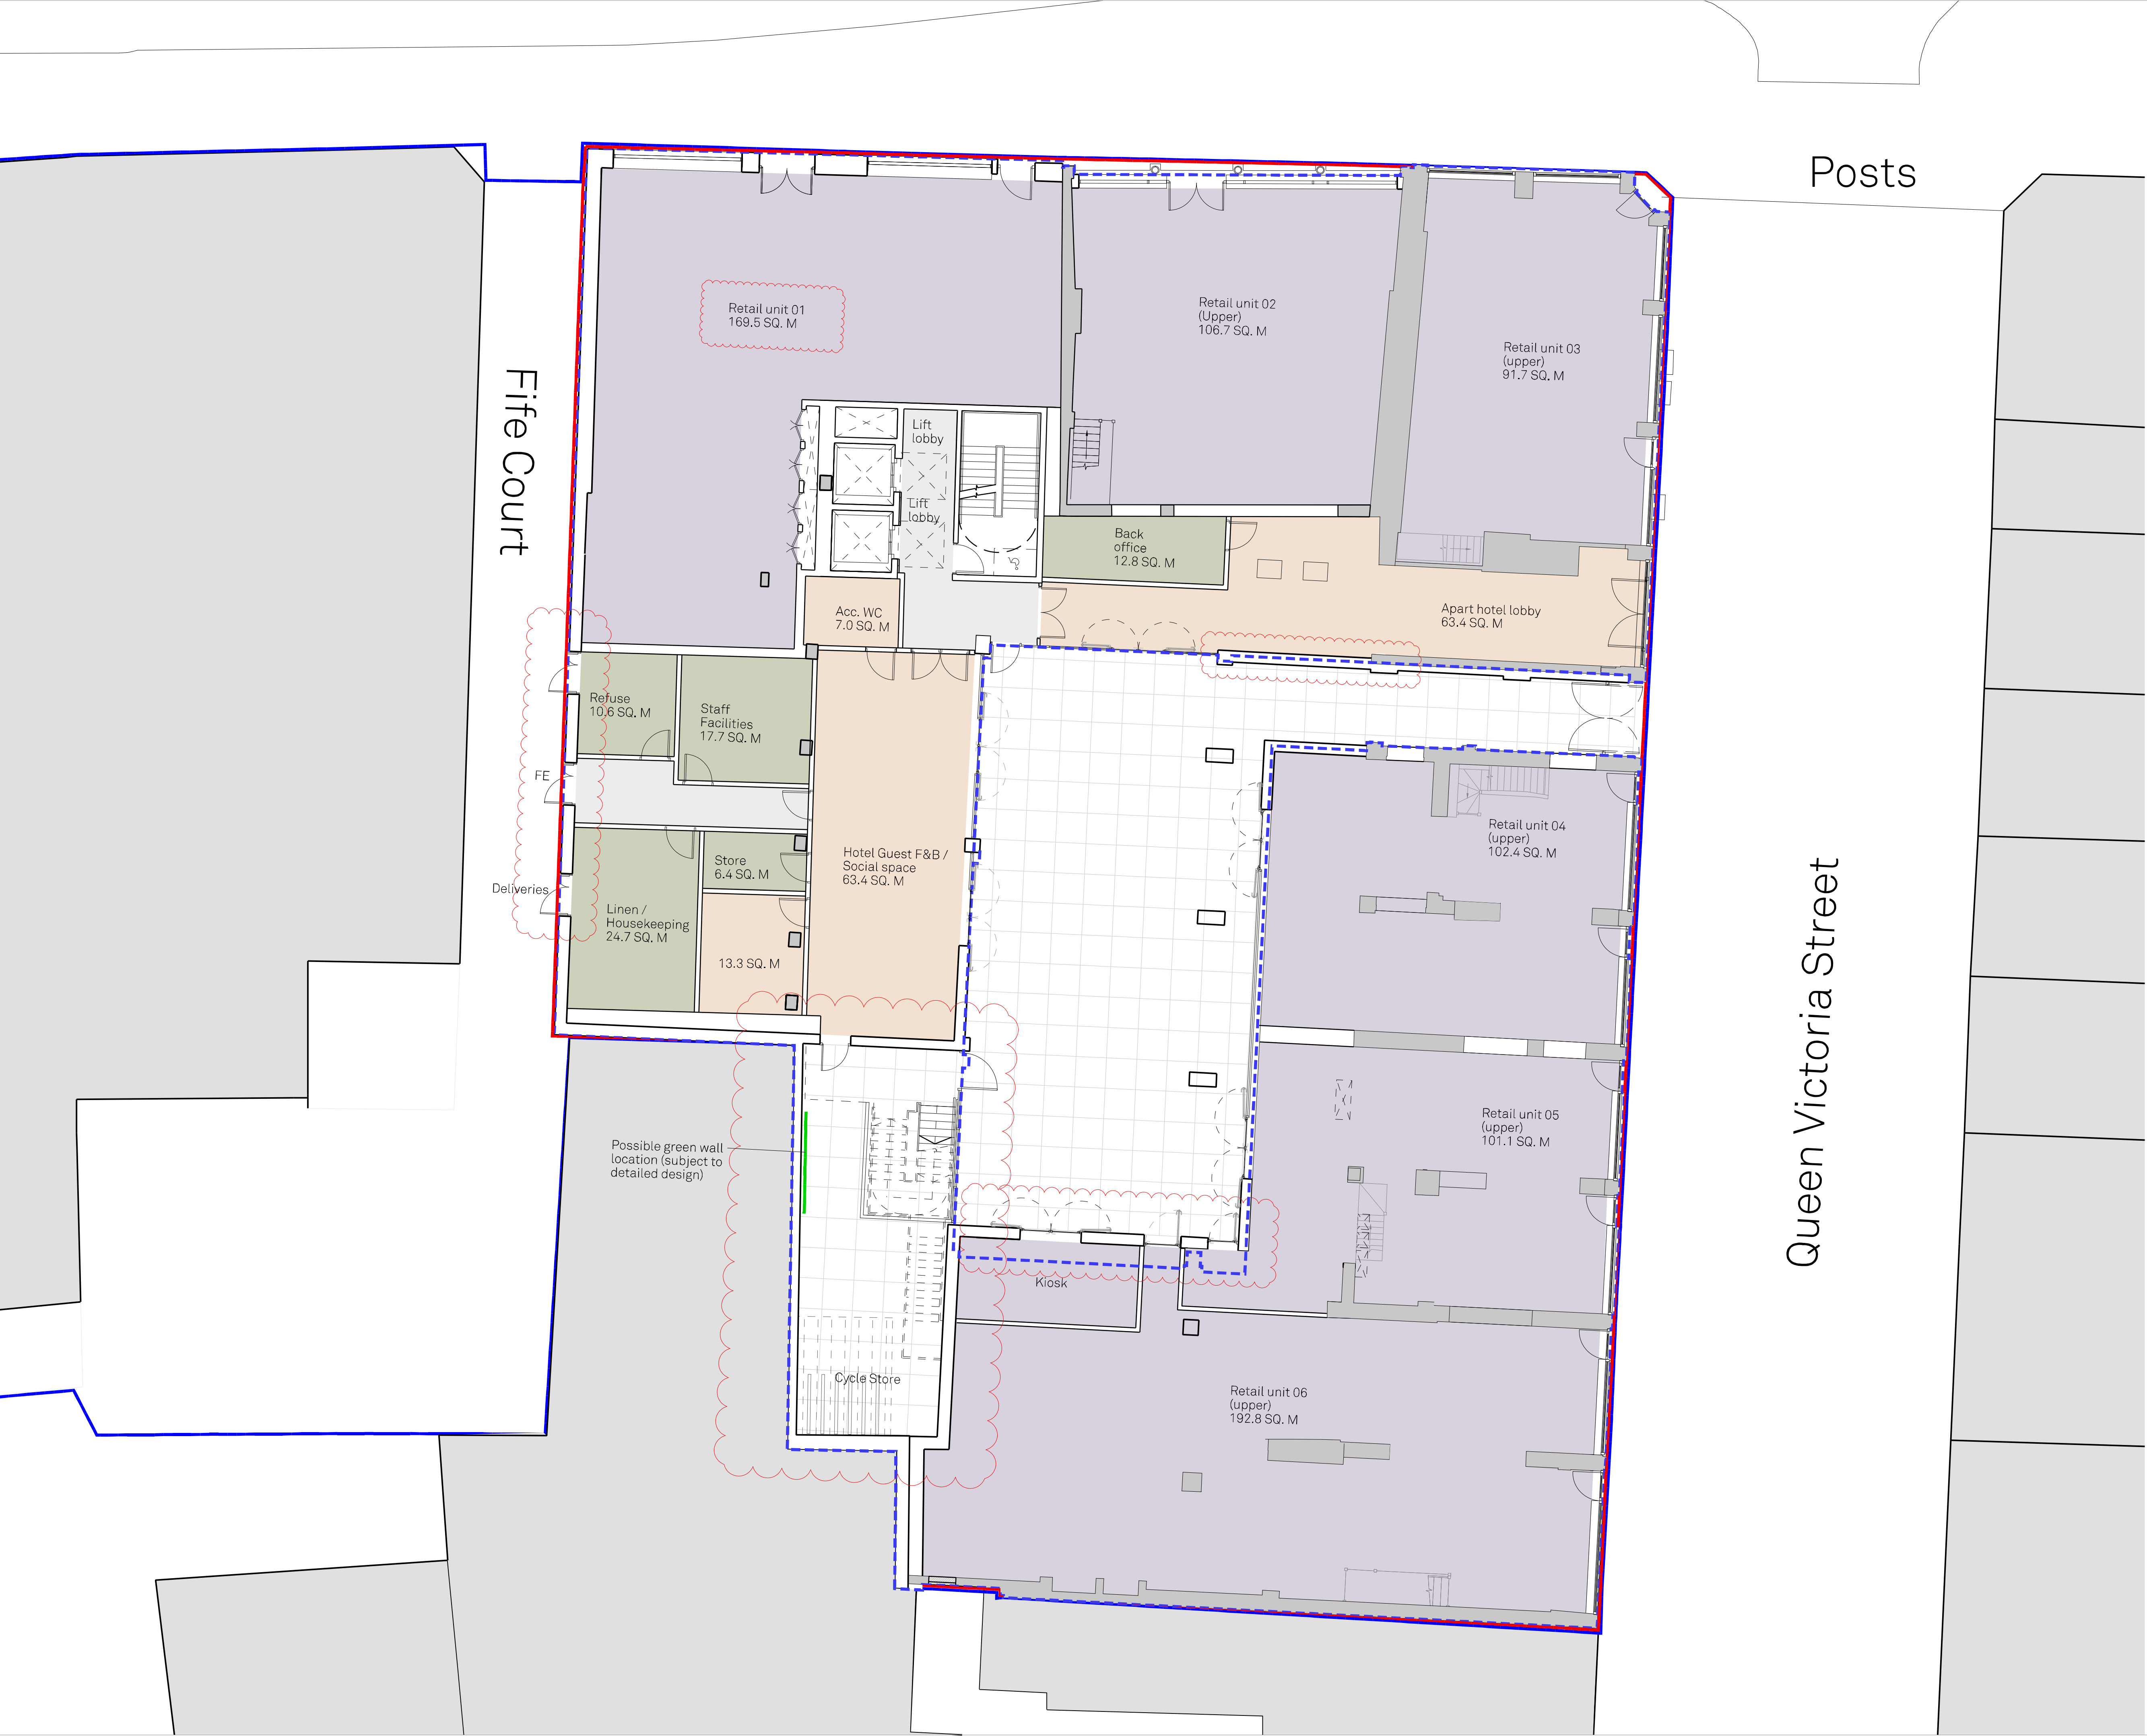

Notes
This document is © Falconer Chester Hall Limited.
All drawing measurements shall not be obtained by scaling. Any discrepancies on this document to be immediately reported to the Architect. Verify all dimensions and levels prior to construction. This Document shall be read in conjunction with related documents, specifications and associated models.

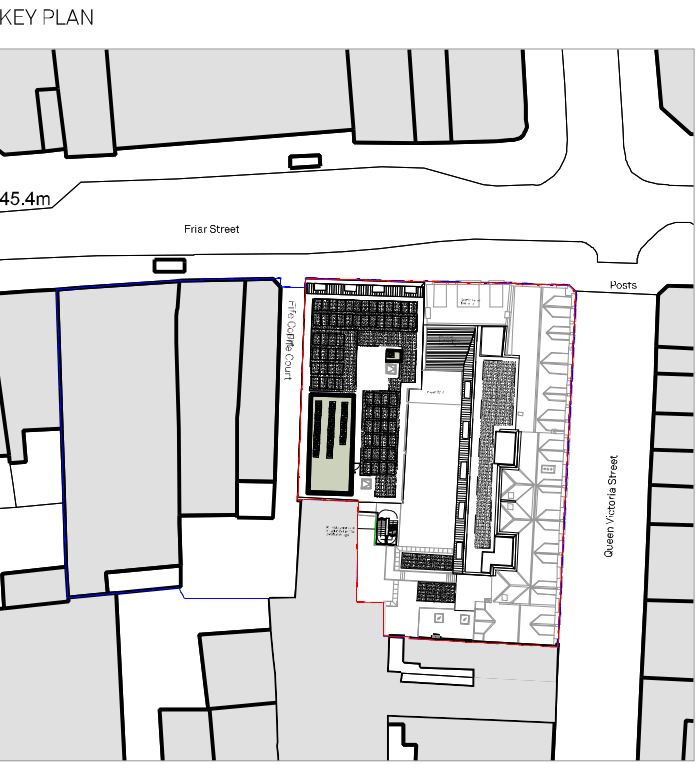

KEY:
— Extent of consented scheme

P10	04.08.25	PR	CC	general updates
P09	24.06.25	PR	CC	Updated to unit 05
P08	03.07.24	CG	PR	Updated to planning comments
P07	14.03.24	AM	AB	General updates
P06	01.02.24	AB	AB	Updated to client comments
P05	28.11.23	AB	AB	Updated to co-ordination
P04	10.11.23	AAJ	AAJ	Existing columns retained
P03	09.11.23	AB	CC	Updated to VE option
P02	25.10.22	EF	CC	Lobby Doors Opening Inwards and Cycle Store Area Increased
P01	08.08.22	EF	CC	First Issue
Rev:	Date:	By:	Chk By:	Rev Note:

**FALCONER
CHESTER
HALL**

London | Liverpool | Manchester | www.fcharchitects.com | +44(0)151 243 5800

FCH

Project Title	145-148 Friar Street, 1-15 Queen Victoria Street	Rev	
Client	Thackeray Group	P10	
Drawing Title	Proposed Ground Floor Plan	Drawn By	
Drawing No.	P22018-FCH-BA-00-DR-A-1300	EF	
Status	Issue suitable for:	Date	
S3	Information	08.08.22	
Job No.	Drawing Stage	Scale	
P22-018	Planning	1:100 @ A1	
		Checked By	
		CC	