




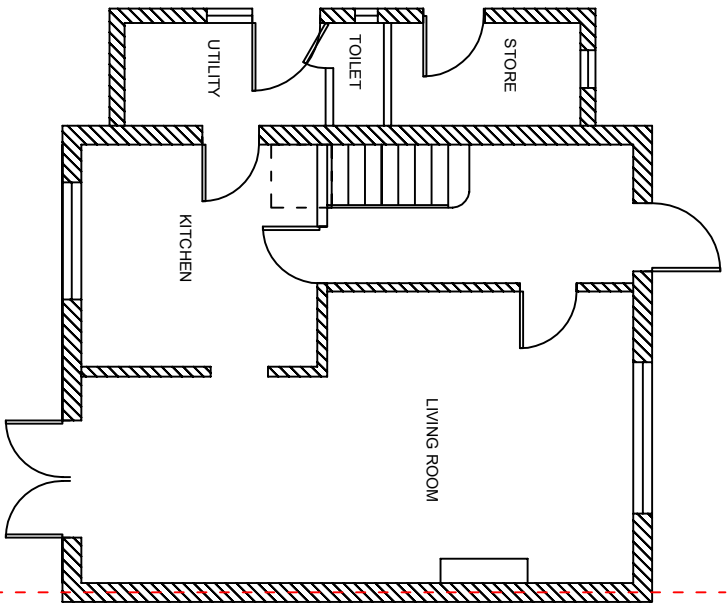


EXISTING GROUND FLOOR PLAN

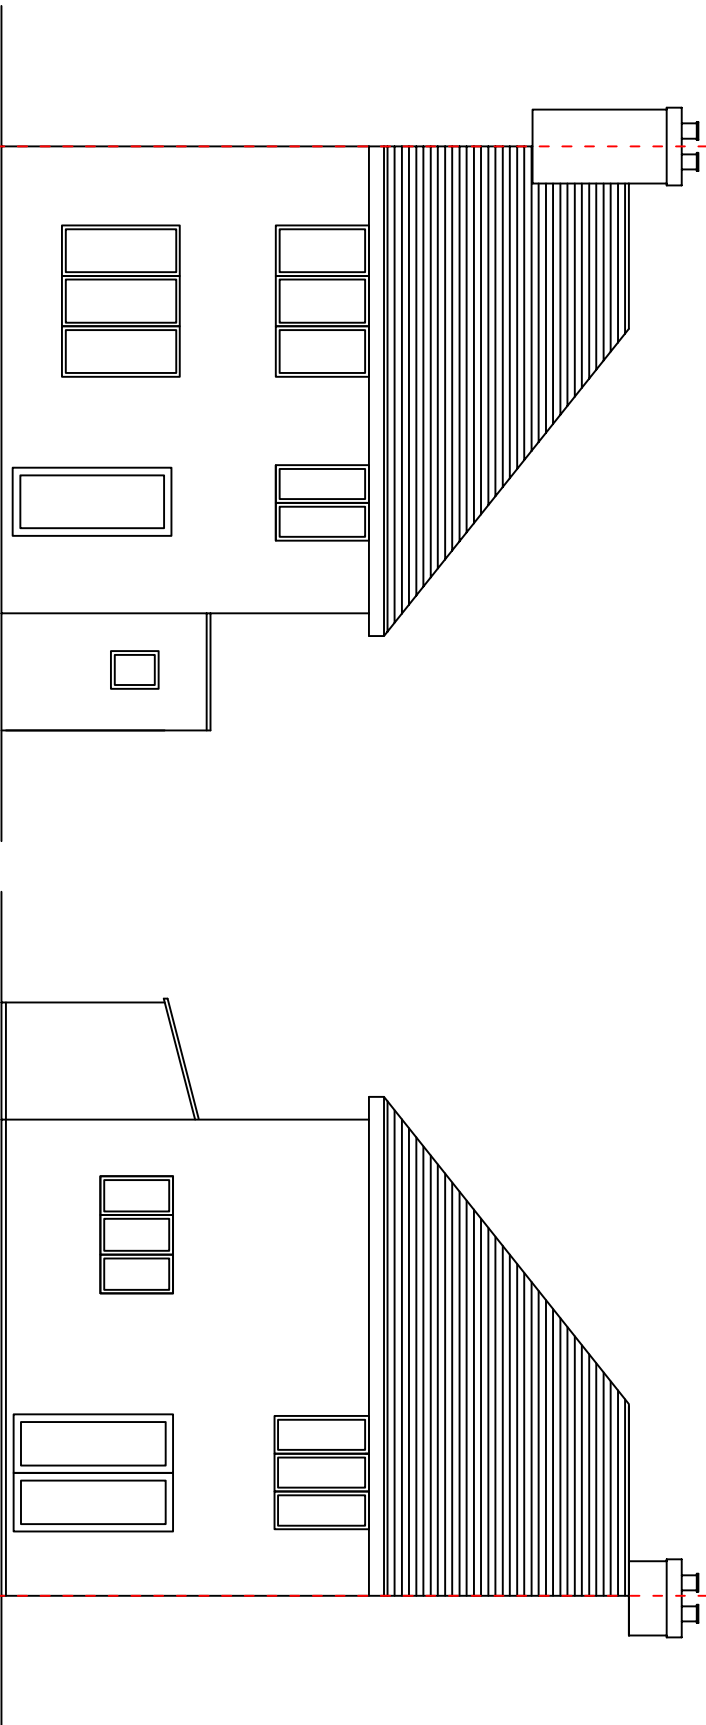


EXISTING FRONT ELEVATION

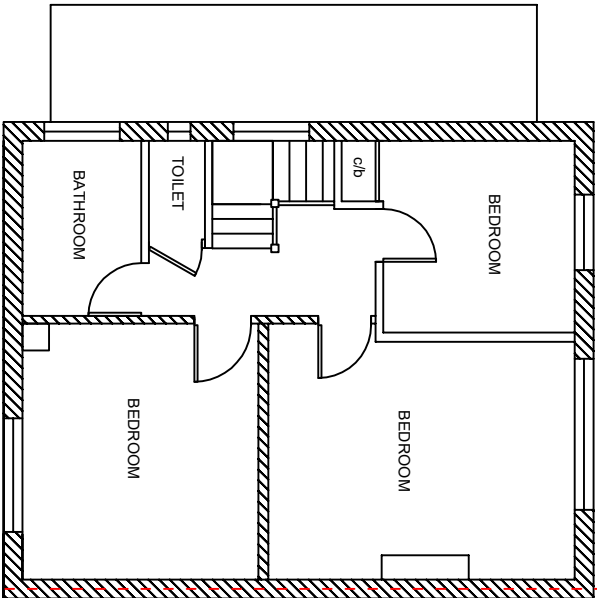

EXISTING FIRST FLOOR PLAN

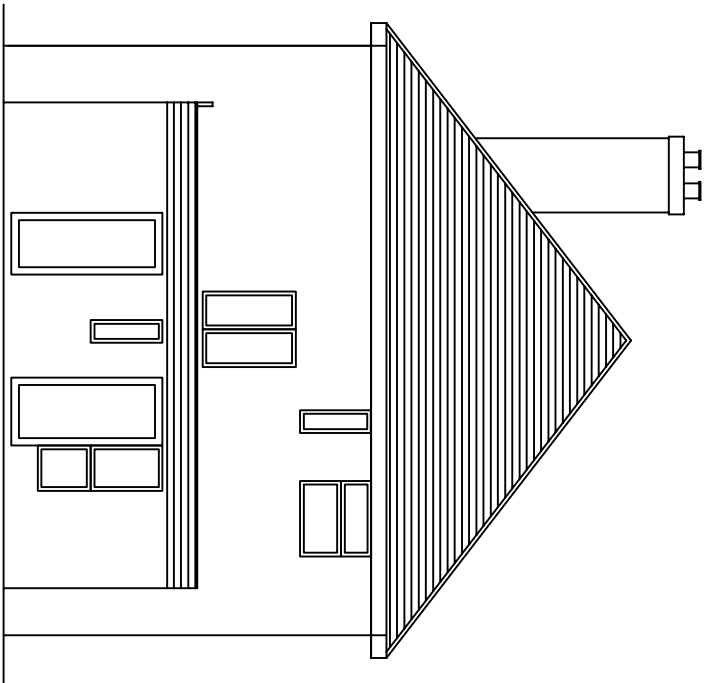

EXISTING SIDE ELEVATION

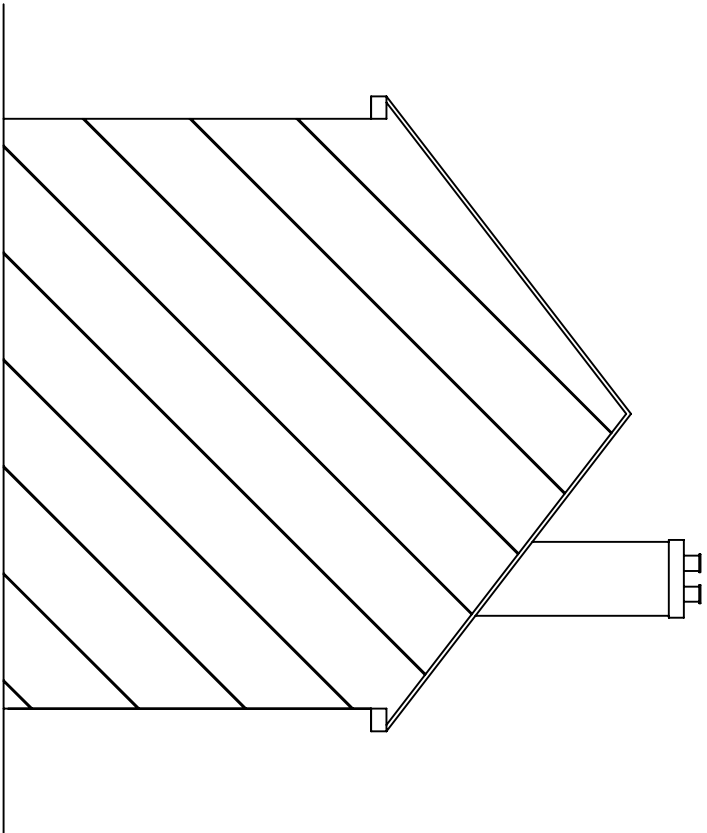

EXISTING SIDE ELEVATION



SEWA
ENTERPRISES LTD
Architectural & Structural Design Consultant
Email: info@sewaenterprises.com
M: 07863106679

NOTES

All setting out dimensions is to be checked and verified on site by contractor before any commencement of the works. Any discrepancies or client instructed changes to be referred to Sewa Enterprises Ltd. All dimensions in millimeters unless otherwise stated. This drawings is copyrighted and no part of it is to be extracted, amended or removed without gaining permission in formal writings.
Copyright © 2025, Sewa Enterprises Ltd.

PROJECT TITLE:

Erection of single storey rear extension.

ADDRESS:

15 Foxhays Road, Reading, RG2 8ND

CLIENT NAME:

Mr. Man Singh

DRAWING TITLE:

Existing Plans and Elevations

PROJECT STAGE:

Planning Drawings

REFERENCE NO.:


**25_32_15 Foxhays Road,
Reading, RG2 8ND**

DRAWING NO.: SW/PLN/25/32/01

REVISIONS

NO	DATE	DETAILS

SCALE: 1:100 @ A3 DATE: SEP 2025

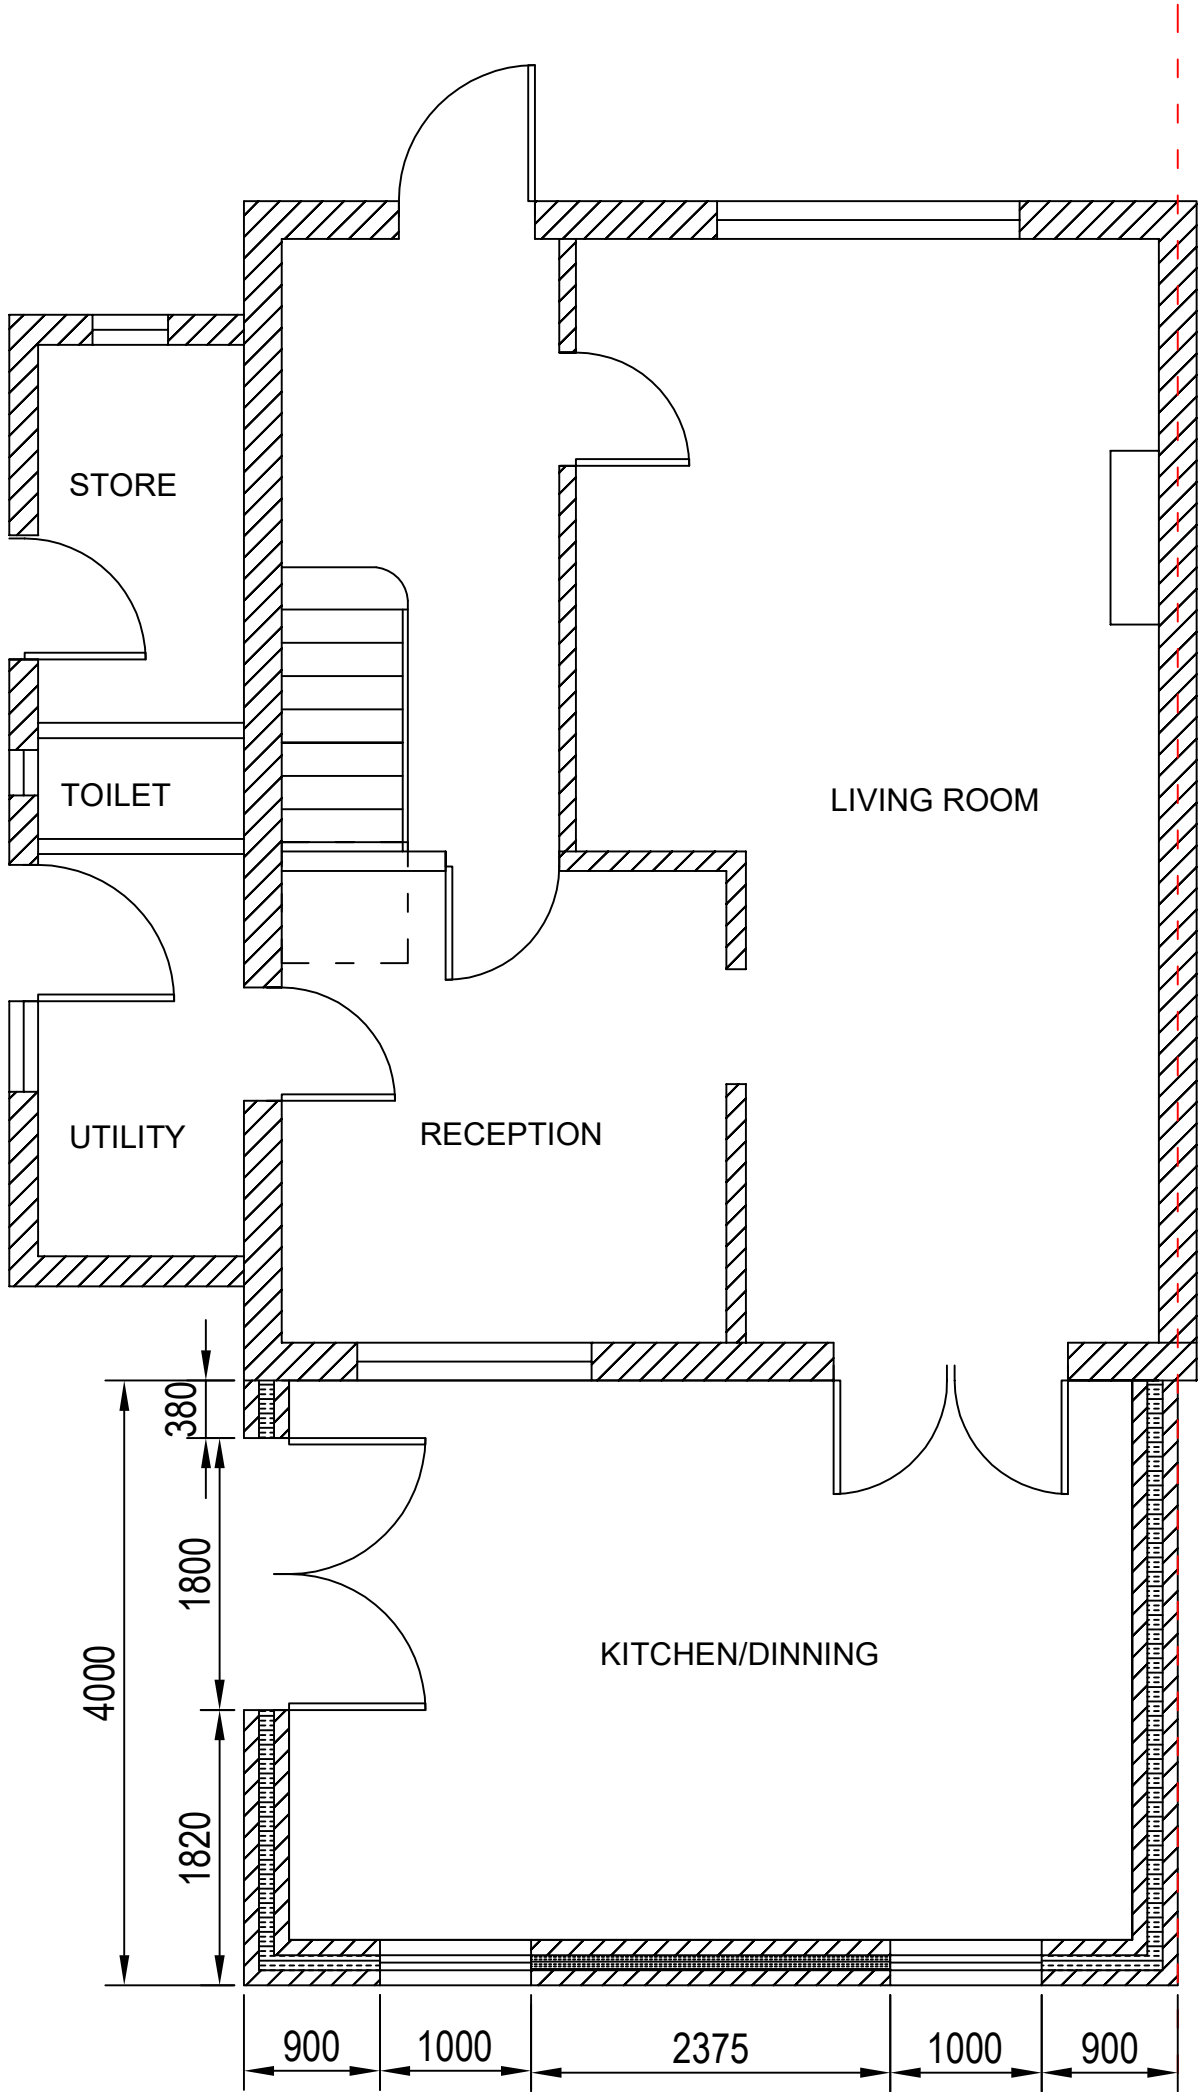

PROPOSED GROUND FLOOR PLAN



SEWA

ENTERPRISES LTD

Architectural & Structural Design Consultant

Email: info@sewaenterprises.com

M: 07863106679

NOTES

All setting out dimensions is to be checked and verified on site by contractor before any commencement of the works. Any discrepancies or client instructed changes to be referred to Sewa Enterprises Ltd. All dimensions in millimeters unless otherwise stated. This drawings is copyrighted and no part of it is to be extracted, amended or removed without gaining permission in formal writings.

Copyright © 2025, Sewa Enterprises Ltd.

PROJECT TITLE:

Erection of single storey rear extension.

ADDRESS:

15 Foxhays Road,
Reading, RG2 8ND

CLIENT NAME:

Mr. Man Singh

DRAWING TITLE:

PROPOSED
GROUND FLOOR
PLAN

PROJECT STAGE:

PLANNING
DRAWING

REFERENCE NO:

25_32_15 Foxhays Road,
Reading, RG2 8ND


DRAWING NO: SW/PLN/25/32/02

REVISIONS	S.N	DATE	DETAILS


SCALE: 1:50 @ A3

DATE: SEP 2025


Proposed External
Finish Materials to
Match Existing External
Finish Materials

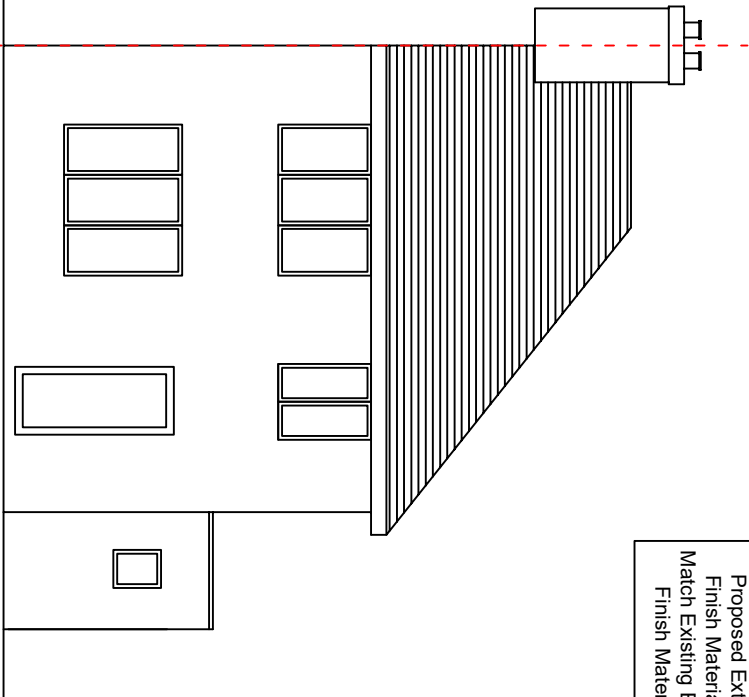


PROPOSED FRONT ELEVATION

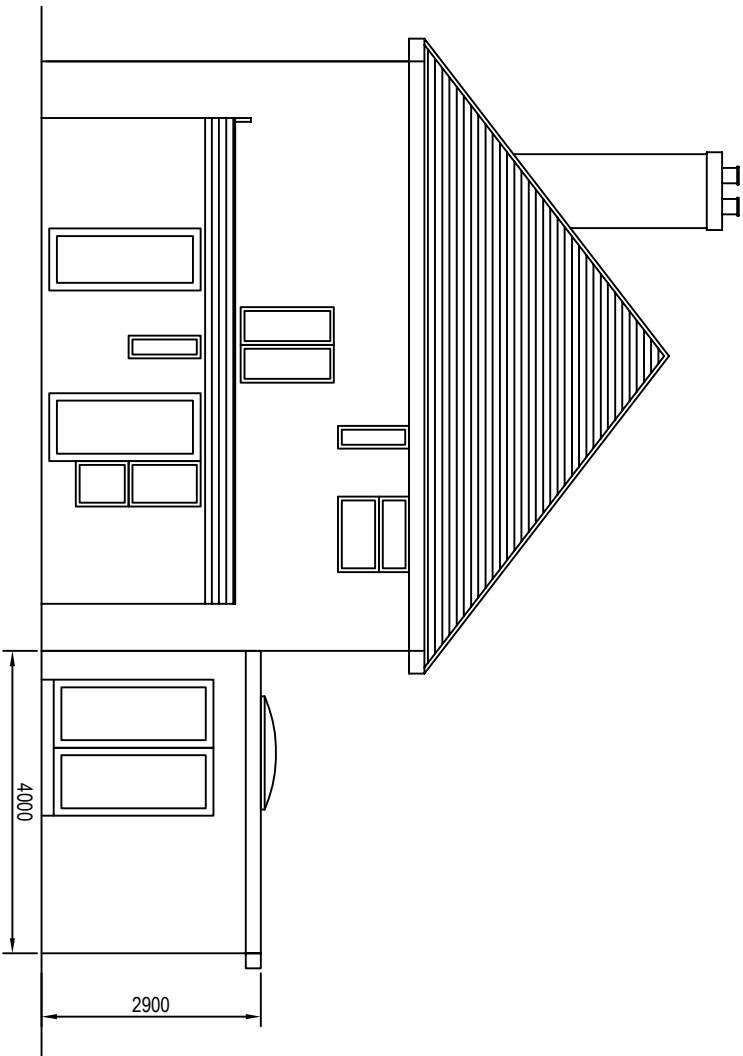


PROPOSED SIDE ELEVATION

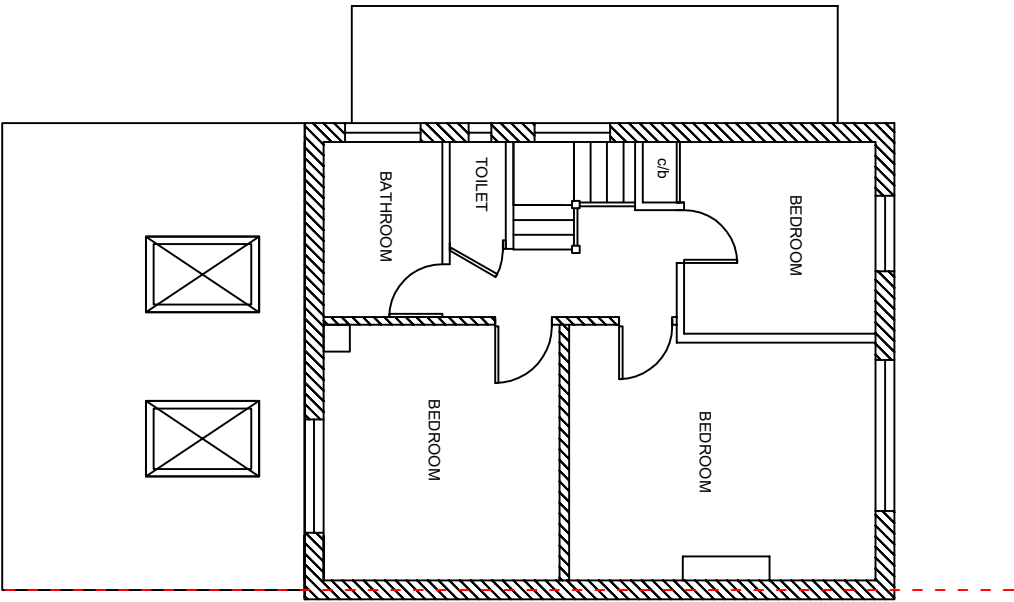

PROPOSED FIRST FLOOR PLAN

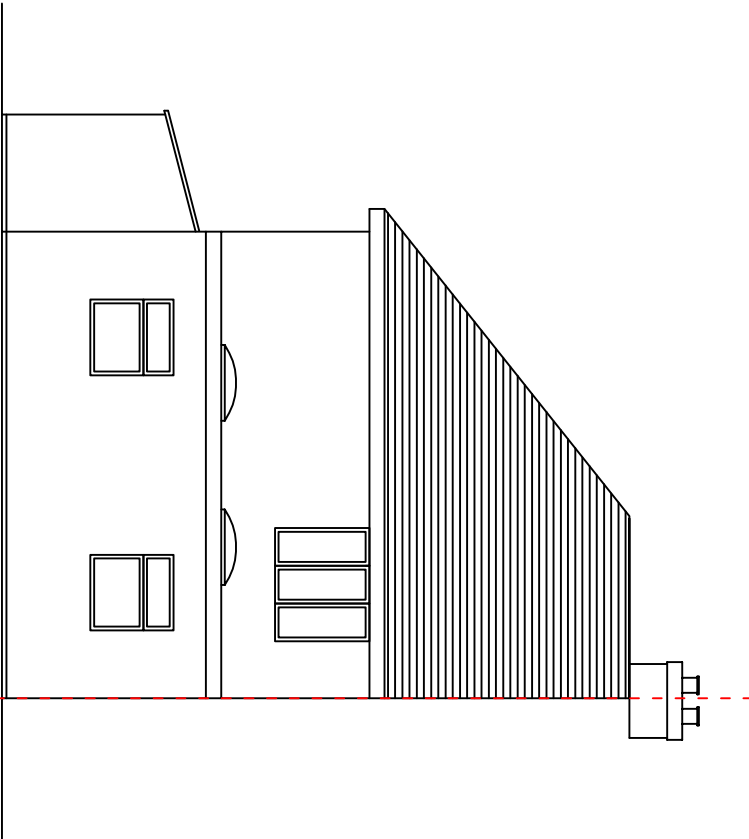

PROPOSED REAR ELEVATION

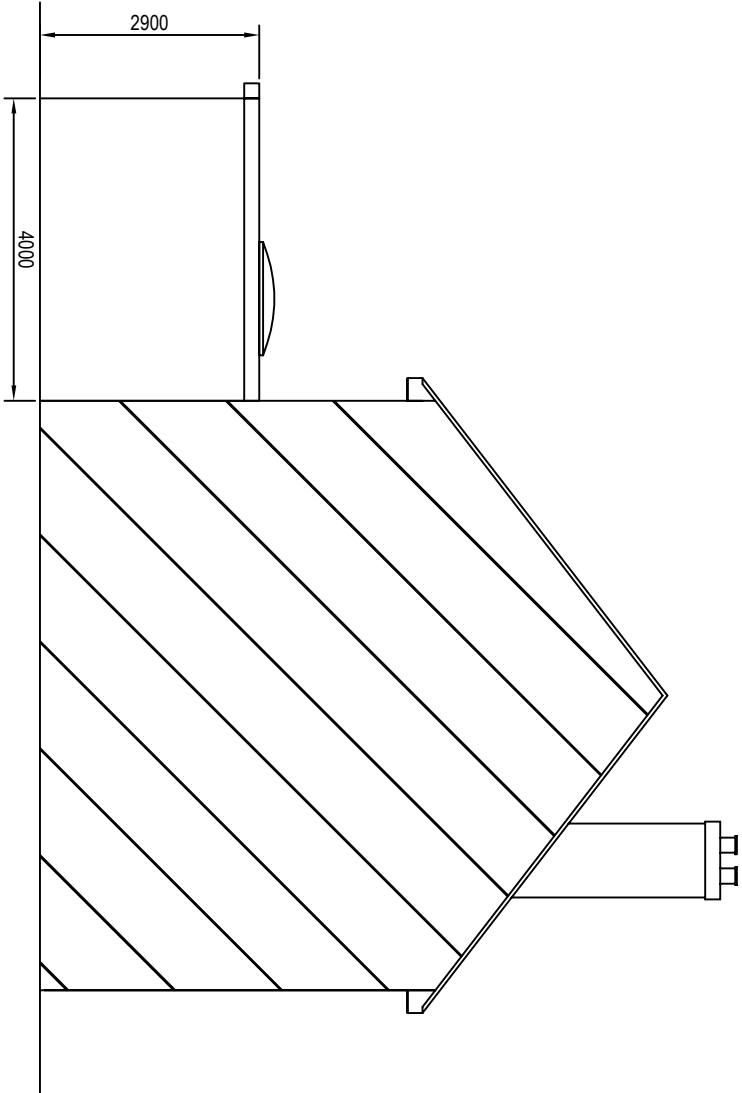

PROPOSED SIDE ELEVATION



SEWA
ENTERPRISES LTD
Architectural & Structural Design Consultant
Email: info@sewaenterprises.com
M: 07863106679

NOTES
All setting out dimensions is to be checked and verified on site by contractor before any commencement of the works. Any discrepancies or client instructed changes to be referred to Sewa Enterprises Ltd. All dimensions in millimeters unless otherwise stated. This drawings is copyrighted and no part of it is to be extracted, amended or removed without gaining permission in formal writings.
Copyright © 2025, Sewa Enterprises Ltd.

PROJECT TITLE:

Erection of single storey rear extension.

ADDRESS:

15 Foxhays Road, Reading, RG2 8ND

CLIENT NAME:

Mr. Man Singh

DRAWING TITLE:

Existing Plans and Elevations

PROJECT STAGE:

Planning Drawings

REFERENCE NO.:

**25_32_15 Foxhays Road,
Reading, RG2 8ND**

DRAWING NO.: SW/PLN/25/32/03

REVISIONS

NO	DATE	DETAILS

SCALE: 1:100 @ A3

DATE: SEP 2025