



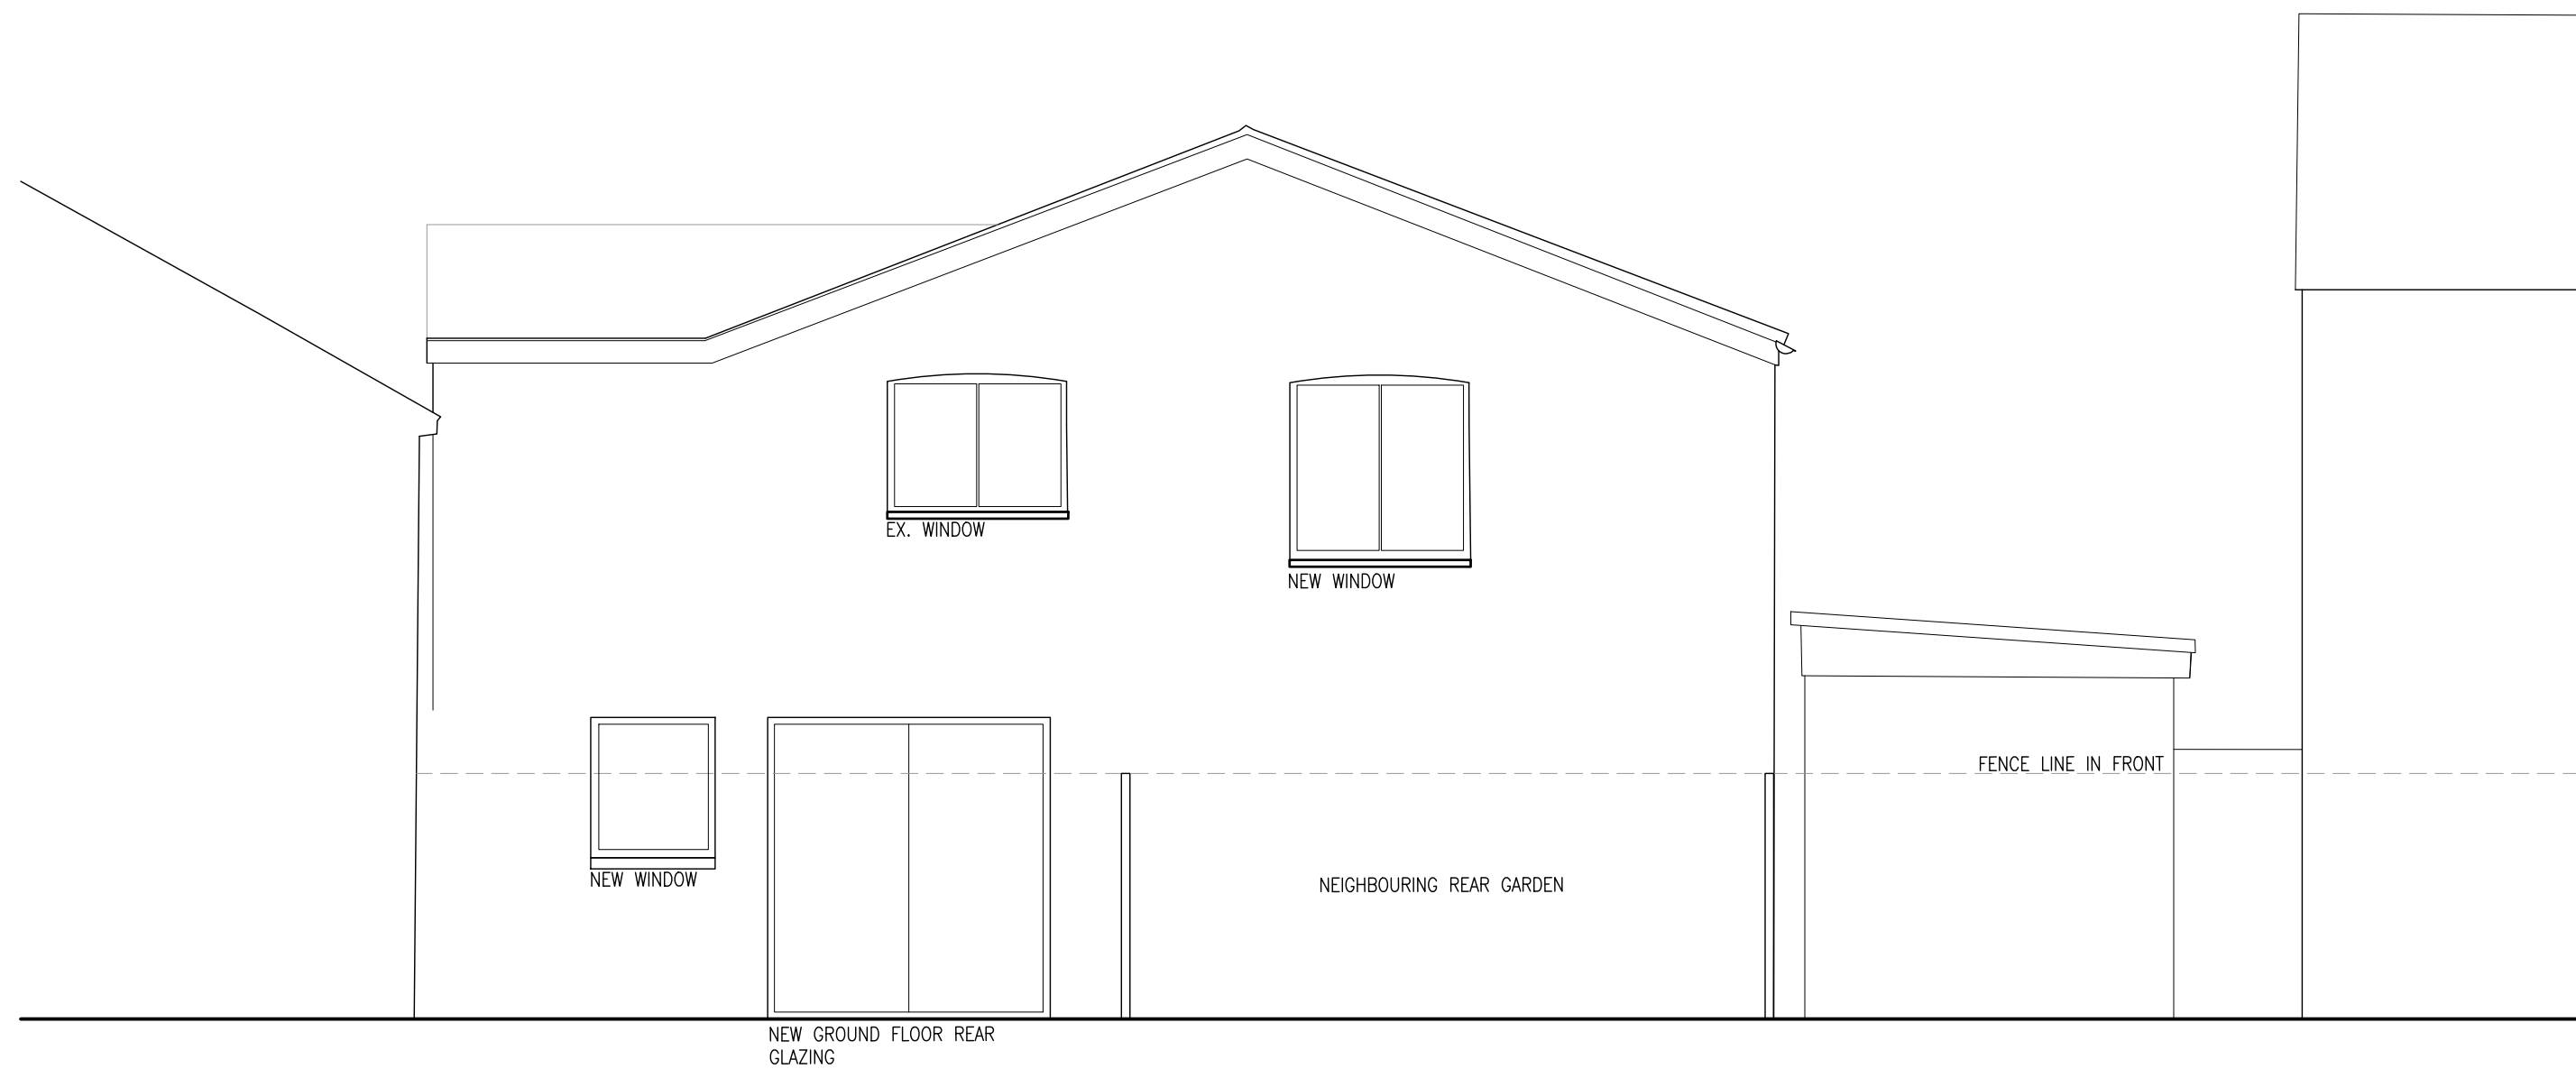


REAR ELEVATION

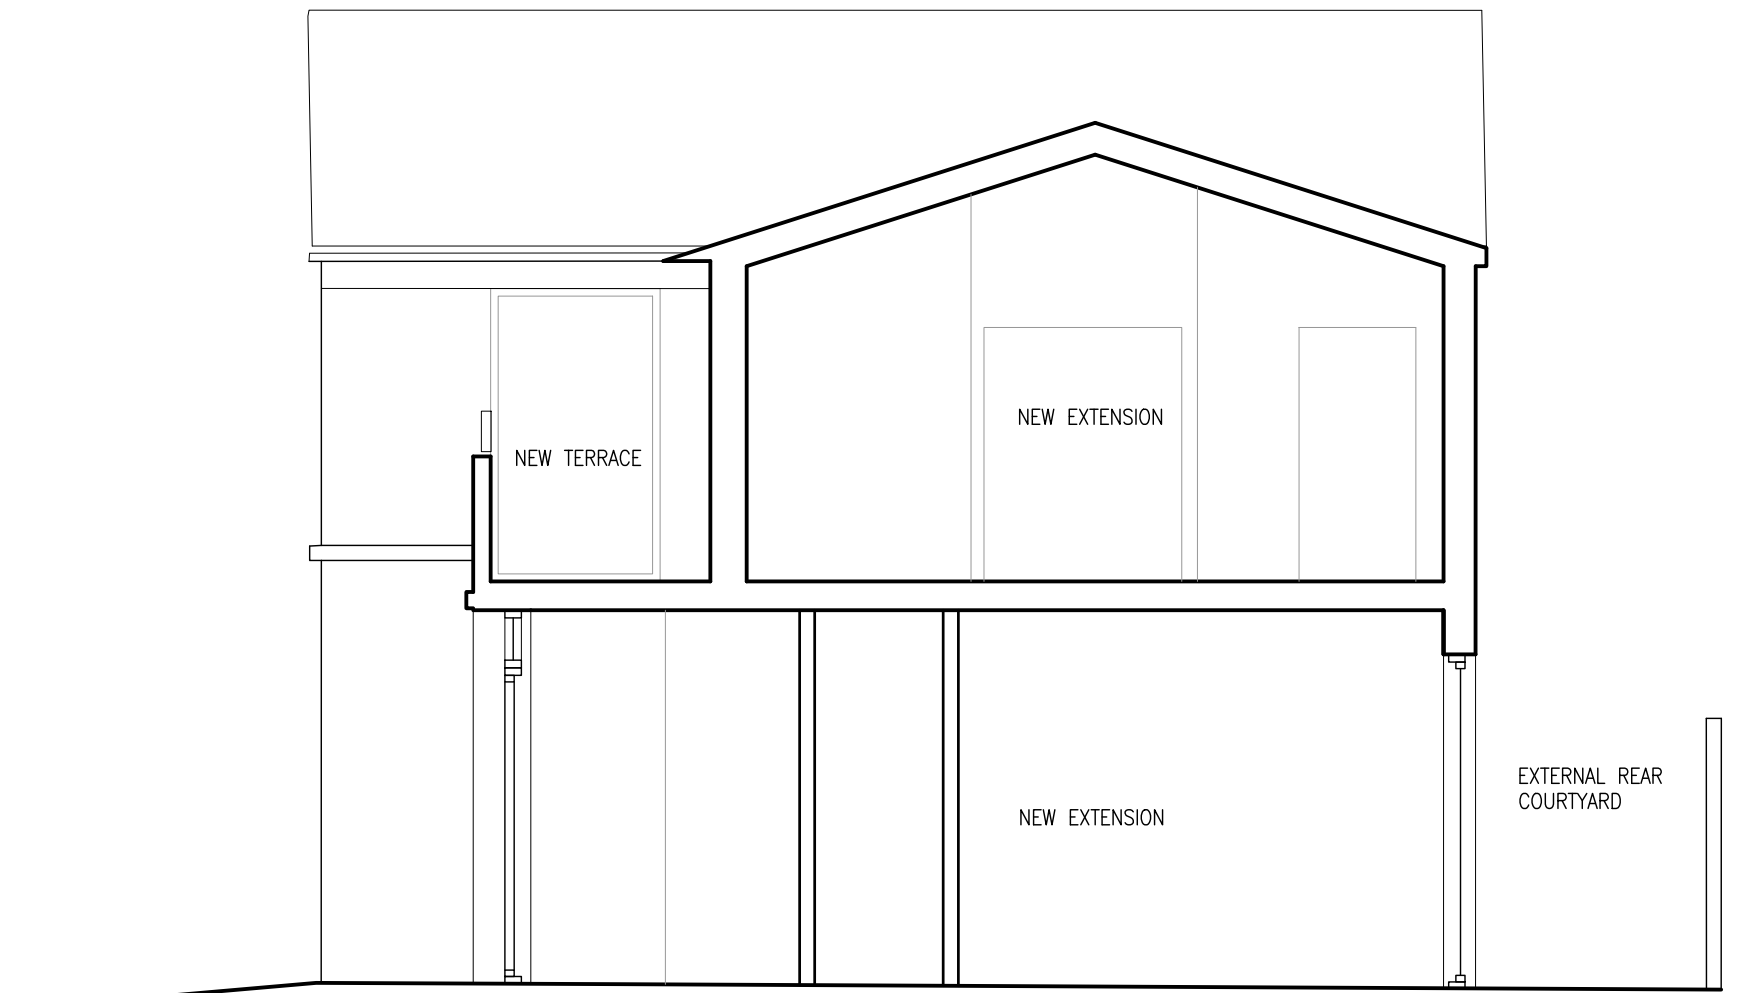

SECTION THROUGH SIDE EXTENSION



FRONT ELEVATION FACING YORK ROAD

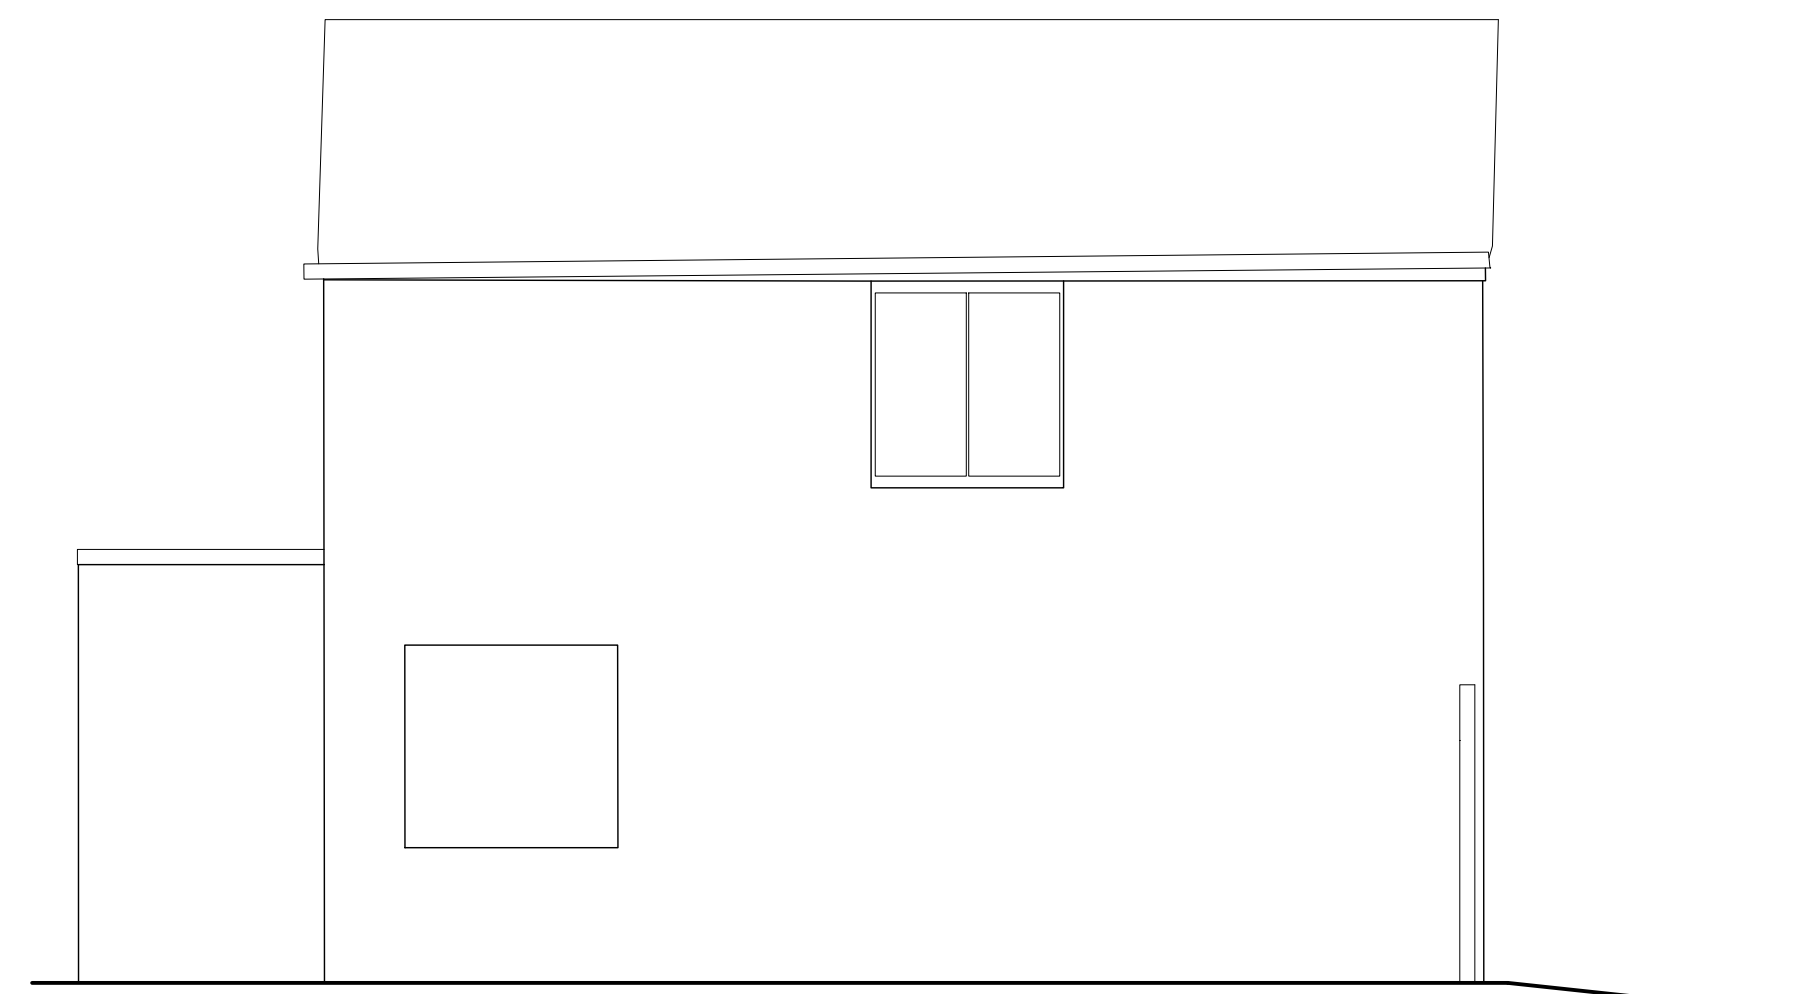


FLANK ELEVATION FACING SOUTH WEST

ALL DIMENSIONS MUST BE CHECKED ON SITE. INFORM THE ARCHITECT OF ANY DISCREPANCIES PRIOR TO CONSTRUCTION.
INTERNAL LAYOUTS INDICATIVE.

NOTES

- WINDOW MULLION / PATIO GLAZING ARRANGEMENT INDICATIVE SUBJECT TO DETAIL DESIGN.
- SITE FOOTPRINT TAKEN FROM SURVEY. REST OF EXISTING PLAN, ELEVATION RIDGE AND EAVES HEIGHT OF IMMEDIATE NEIGHBOURING BUILDINGS FROM OS & APPROXIMATE.
- DO NOT SCALE OFF THIS DRAWING. FOR CONSTRUCTION ALL DIMENSIONS TO BE CHECKED ON SITE.
- EXISTING TREES SHOWN INDICATIVELY, PLEASE REFER TO XXX.
- PROPOSED TREE LOCATIONS SHOWN INDICATIVELY.
- INFORM ARCHITECT OF ANY DISCREPANCIES PRIOR TO CONSTRUCTION.

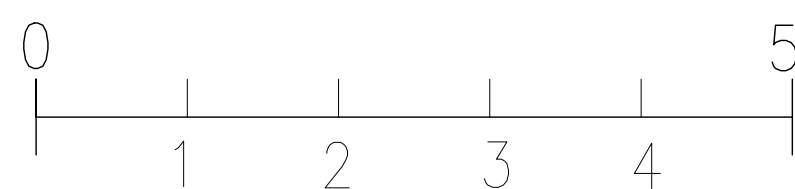

SCALE BAR

ALL EXTERNAL CHANGES
AS PER SUBMITTED FULL
PLANNING APPLICATION

REV.	DATE	DESCRIPTION	DRN
P01	27.06.25	FIRST ISSUE	DC
P02	04.07.25	DESIGN DEVELOPMENT	DC
P03	15.07.25	DESIGN DEVELOPMENT	DC
P04	09.08.25	DESIGN DEVELOPMENT	DC

Gouldstone
and Co.

CLIENT
BLUE INFINITY PROPERTY
PROJECT
YORK ROAD,
READING

DRAWING TITLE
PROPOSED ELEVATIONS

SCALE 1:500A1 SHEET

STATUS
PLANNING

DRAWING NO
YR_P_300

©2025 GOULDSSTONE AND CO. all rights reserved.

REV
P04