
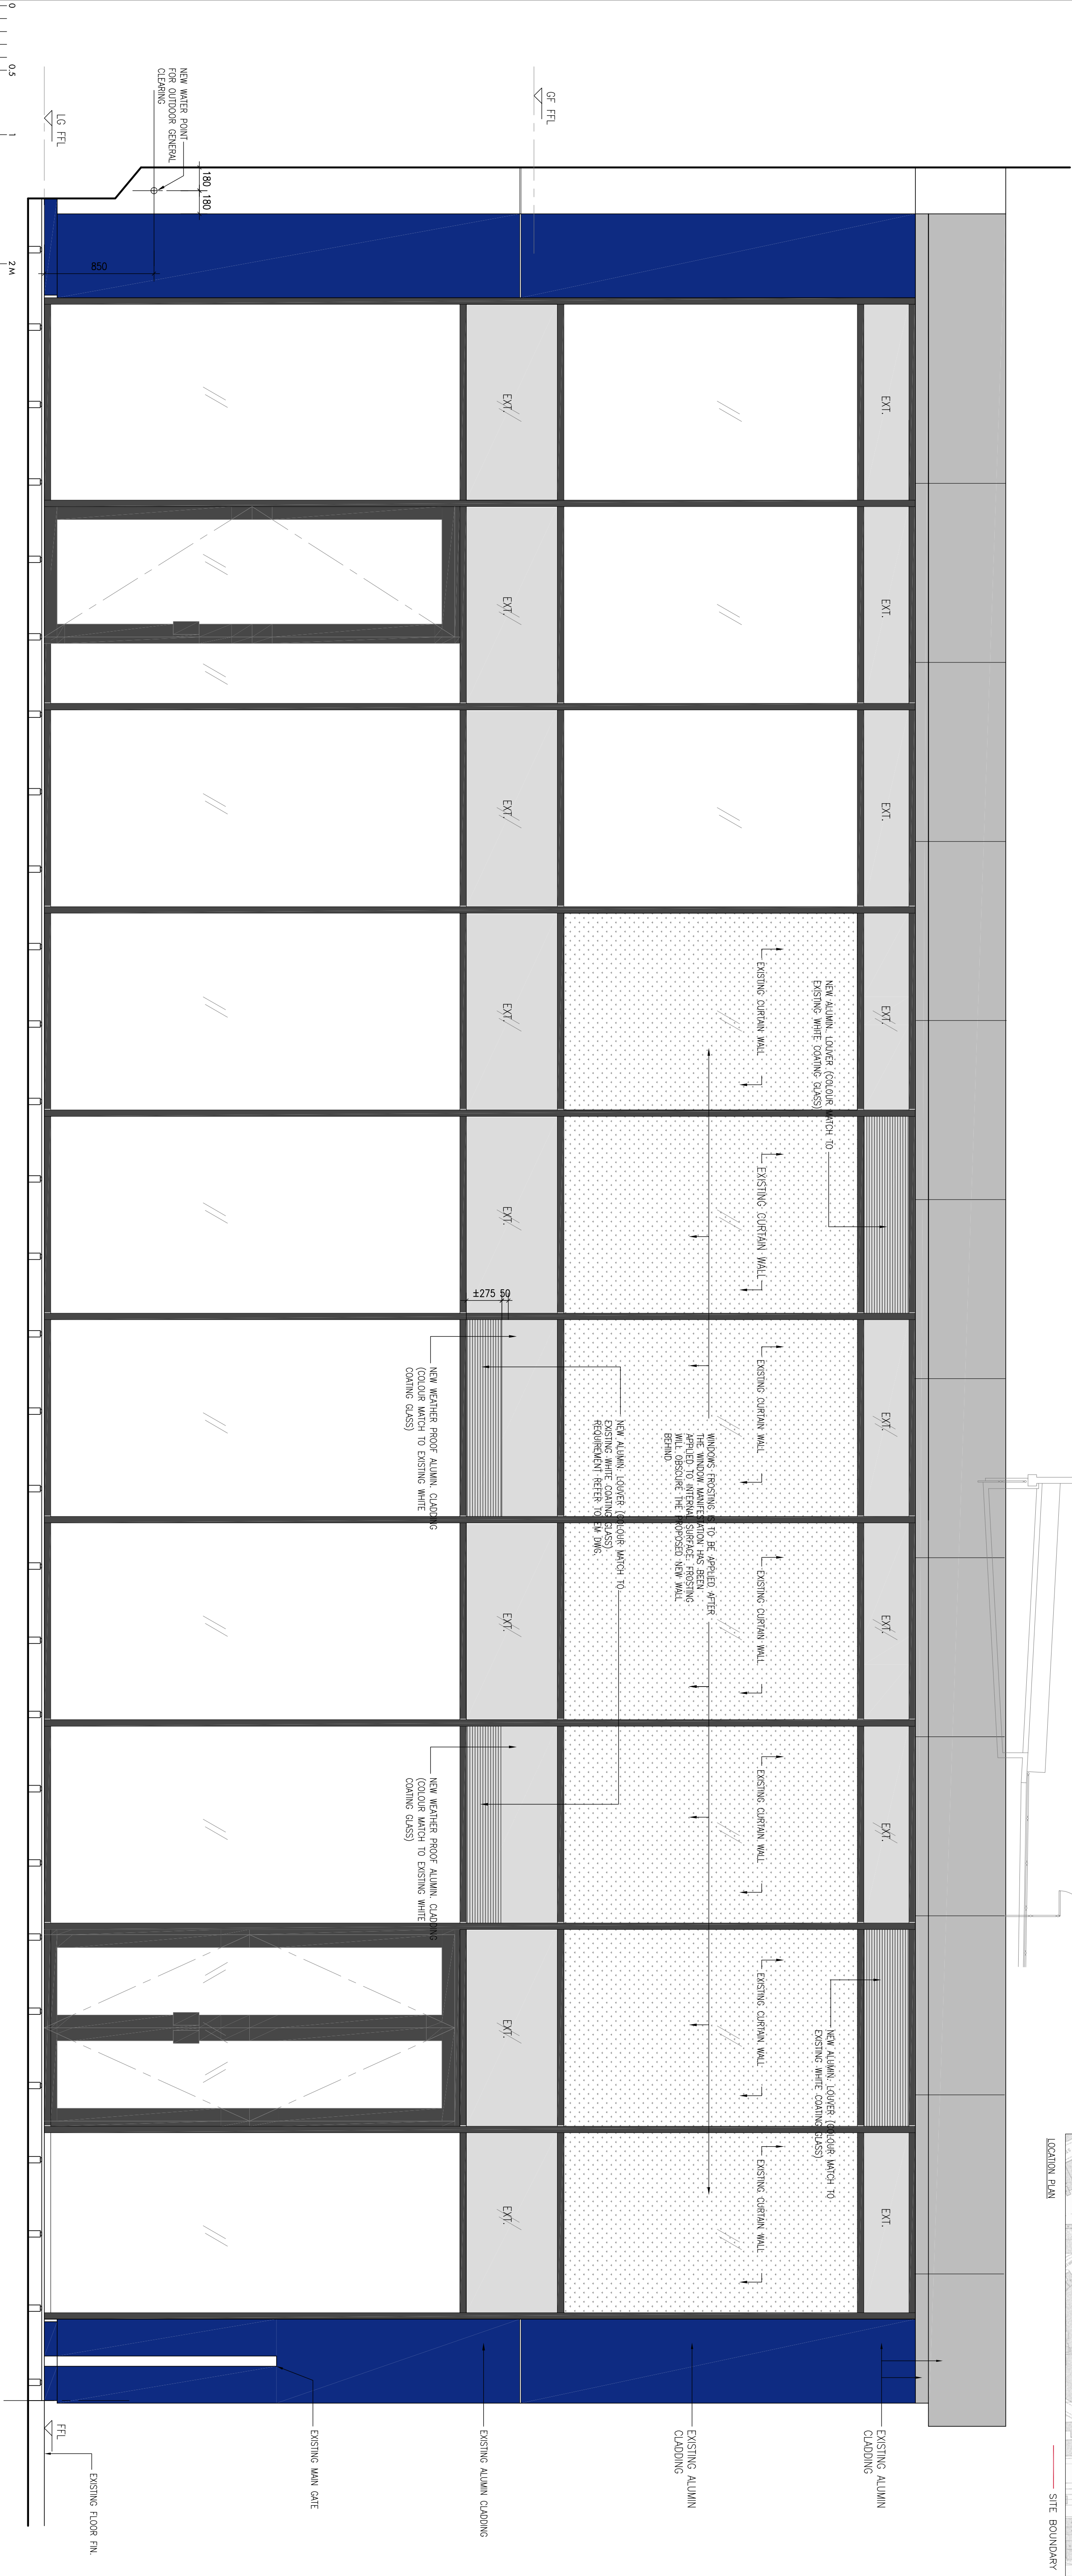
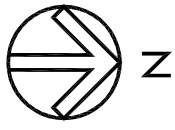
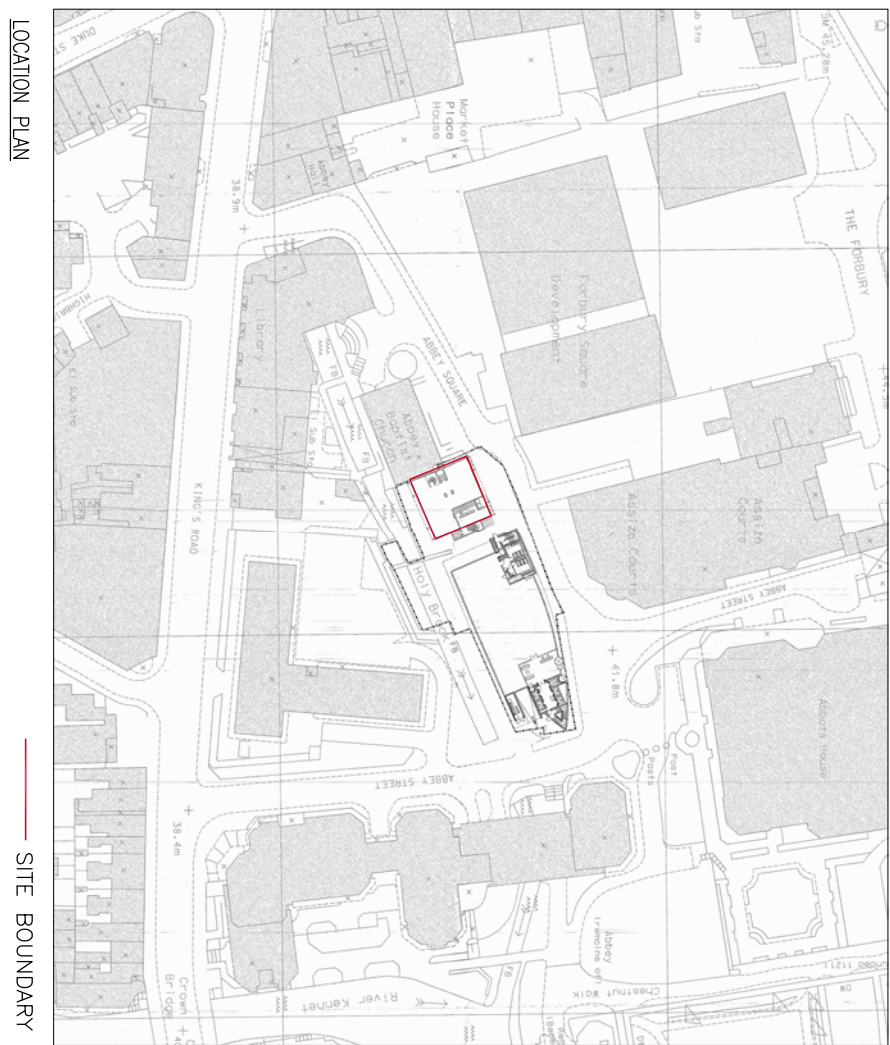


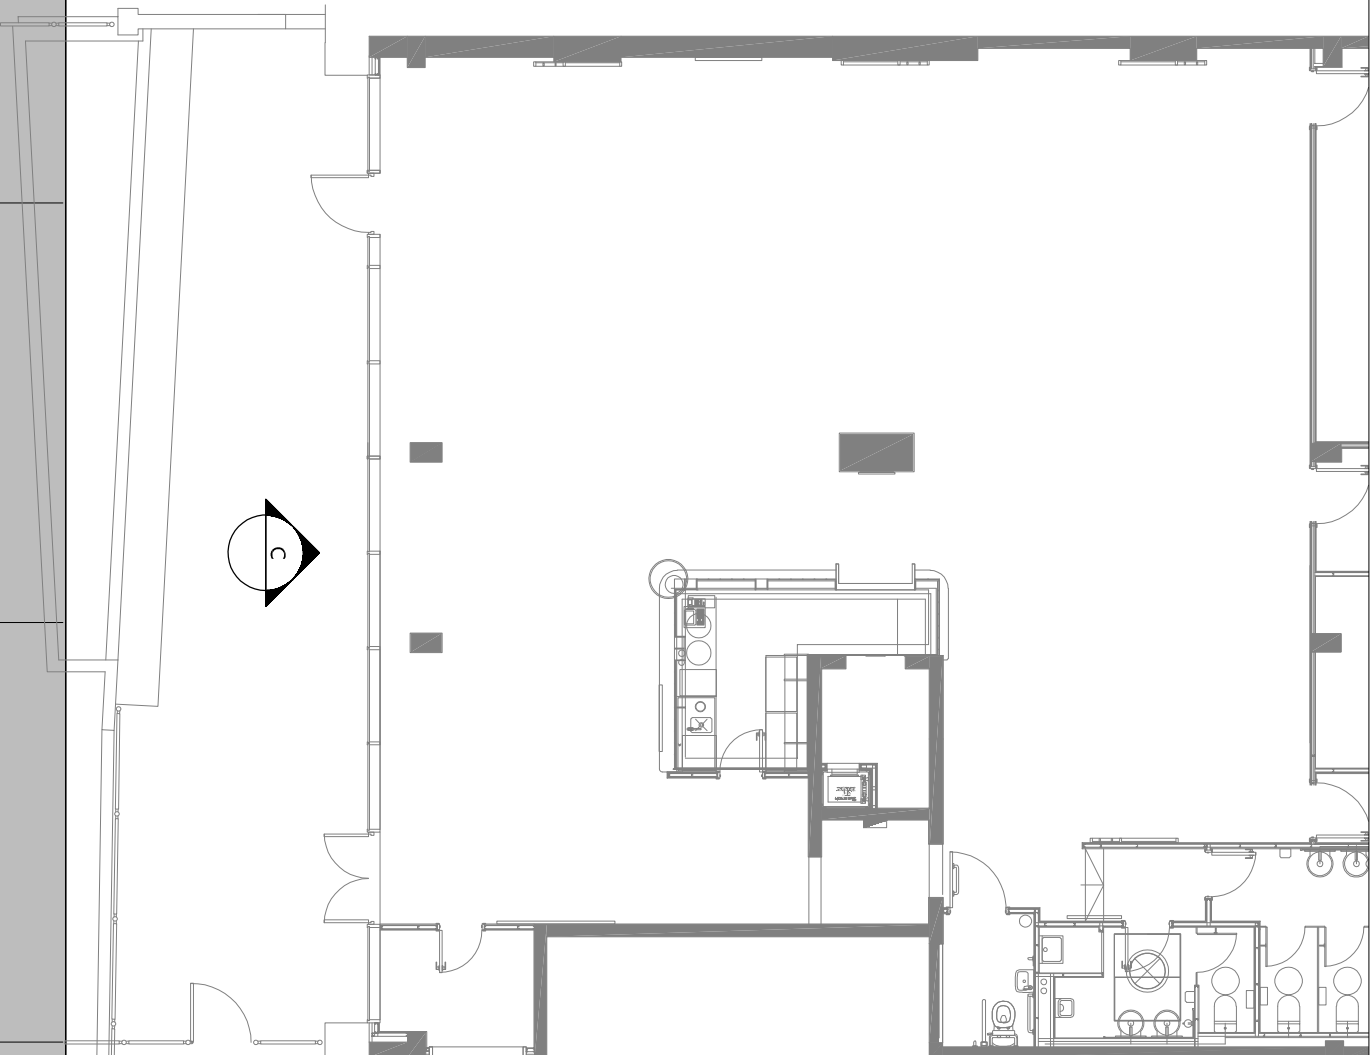

PROPOSED ELEVATION C


| Revision/Submission |      |             |
|---------------------|------|-------------|
| No.                 | Date | Description |

PLANNING SUBMISSION

Drawing Title  
PROPOSED – L GROUND FLOOR  
REAR ELEVATION

Project  
Lower Ground and Ground Floor,  
St Lawrence House, Abbey Square,  
Reading, RG1 3AG

| Scale              |                      | Drawn |  | Project no.   |  |
|--------------------|----------------------|-------|--|---------------|--|
| 1:25 (A1)          | AF                   |       |  |               |  |
| Date<br>29.07.2025 | Drawing No.<br>EL-12 |       |  | Revision<br>— |  |

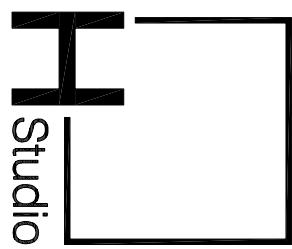

H SQUARE STUDIO LIMITED