


This drawing is copyright.
It is sent to you in confidence and must not be reproduced or disclosed to third parties without our prior permission.
This drawing is to be read in conjunction with all relevant consultants, specialist manufacturers drawings and specifications.
Any discrepancies in dimensions or details on or between these drawings should be drawn to our attention.
All dimensions are in millimetres unless noted otherwise.
Any surveyed information incorporated within this drawing cannot be guaranteed as accurate unless confirmed by fixed dimension.
This drawing may be reproduced or copied by the relevant Planning Authority for the purpose of uploading to the Internet on that Planning Authorities website only.

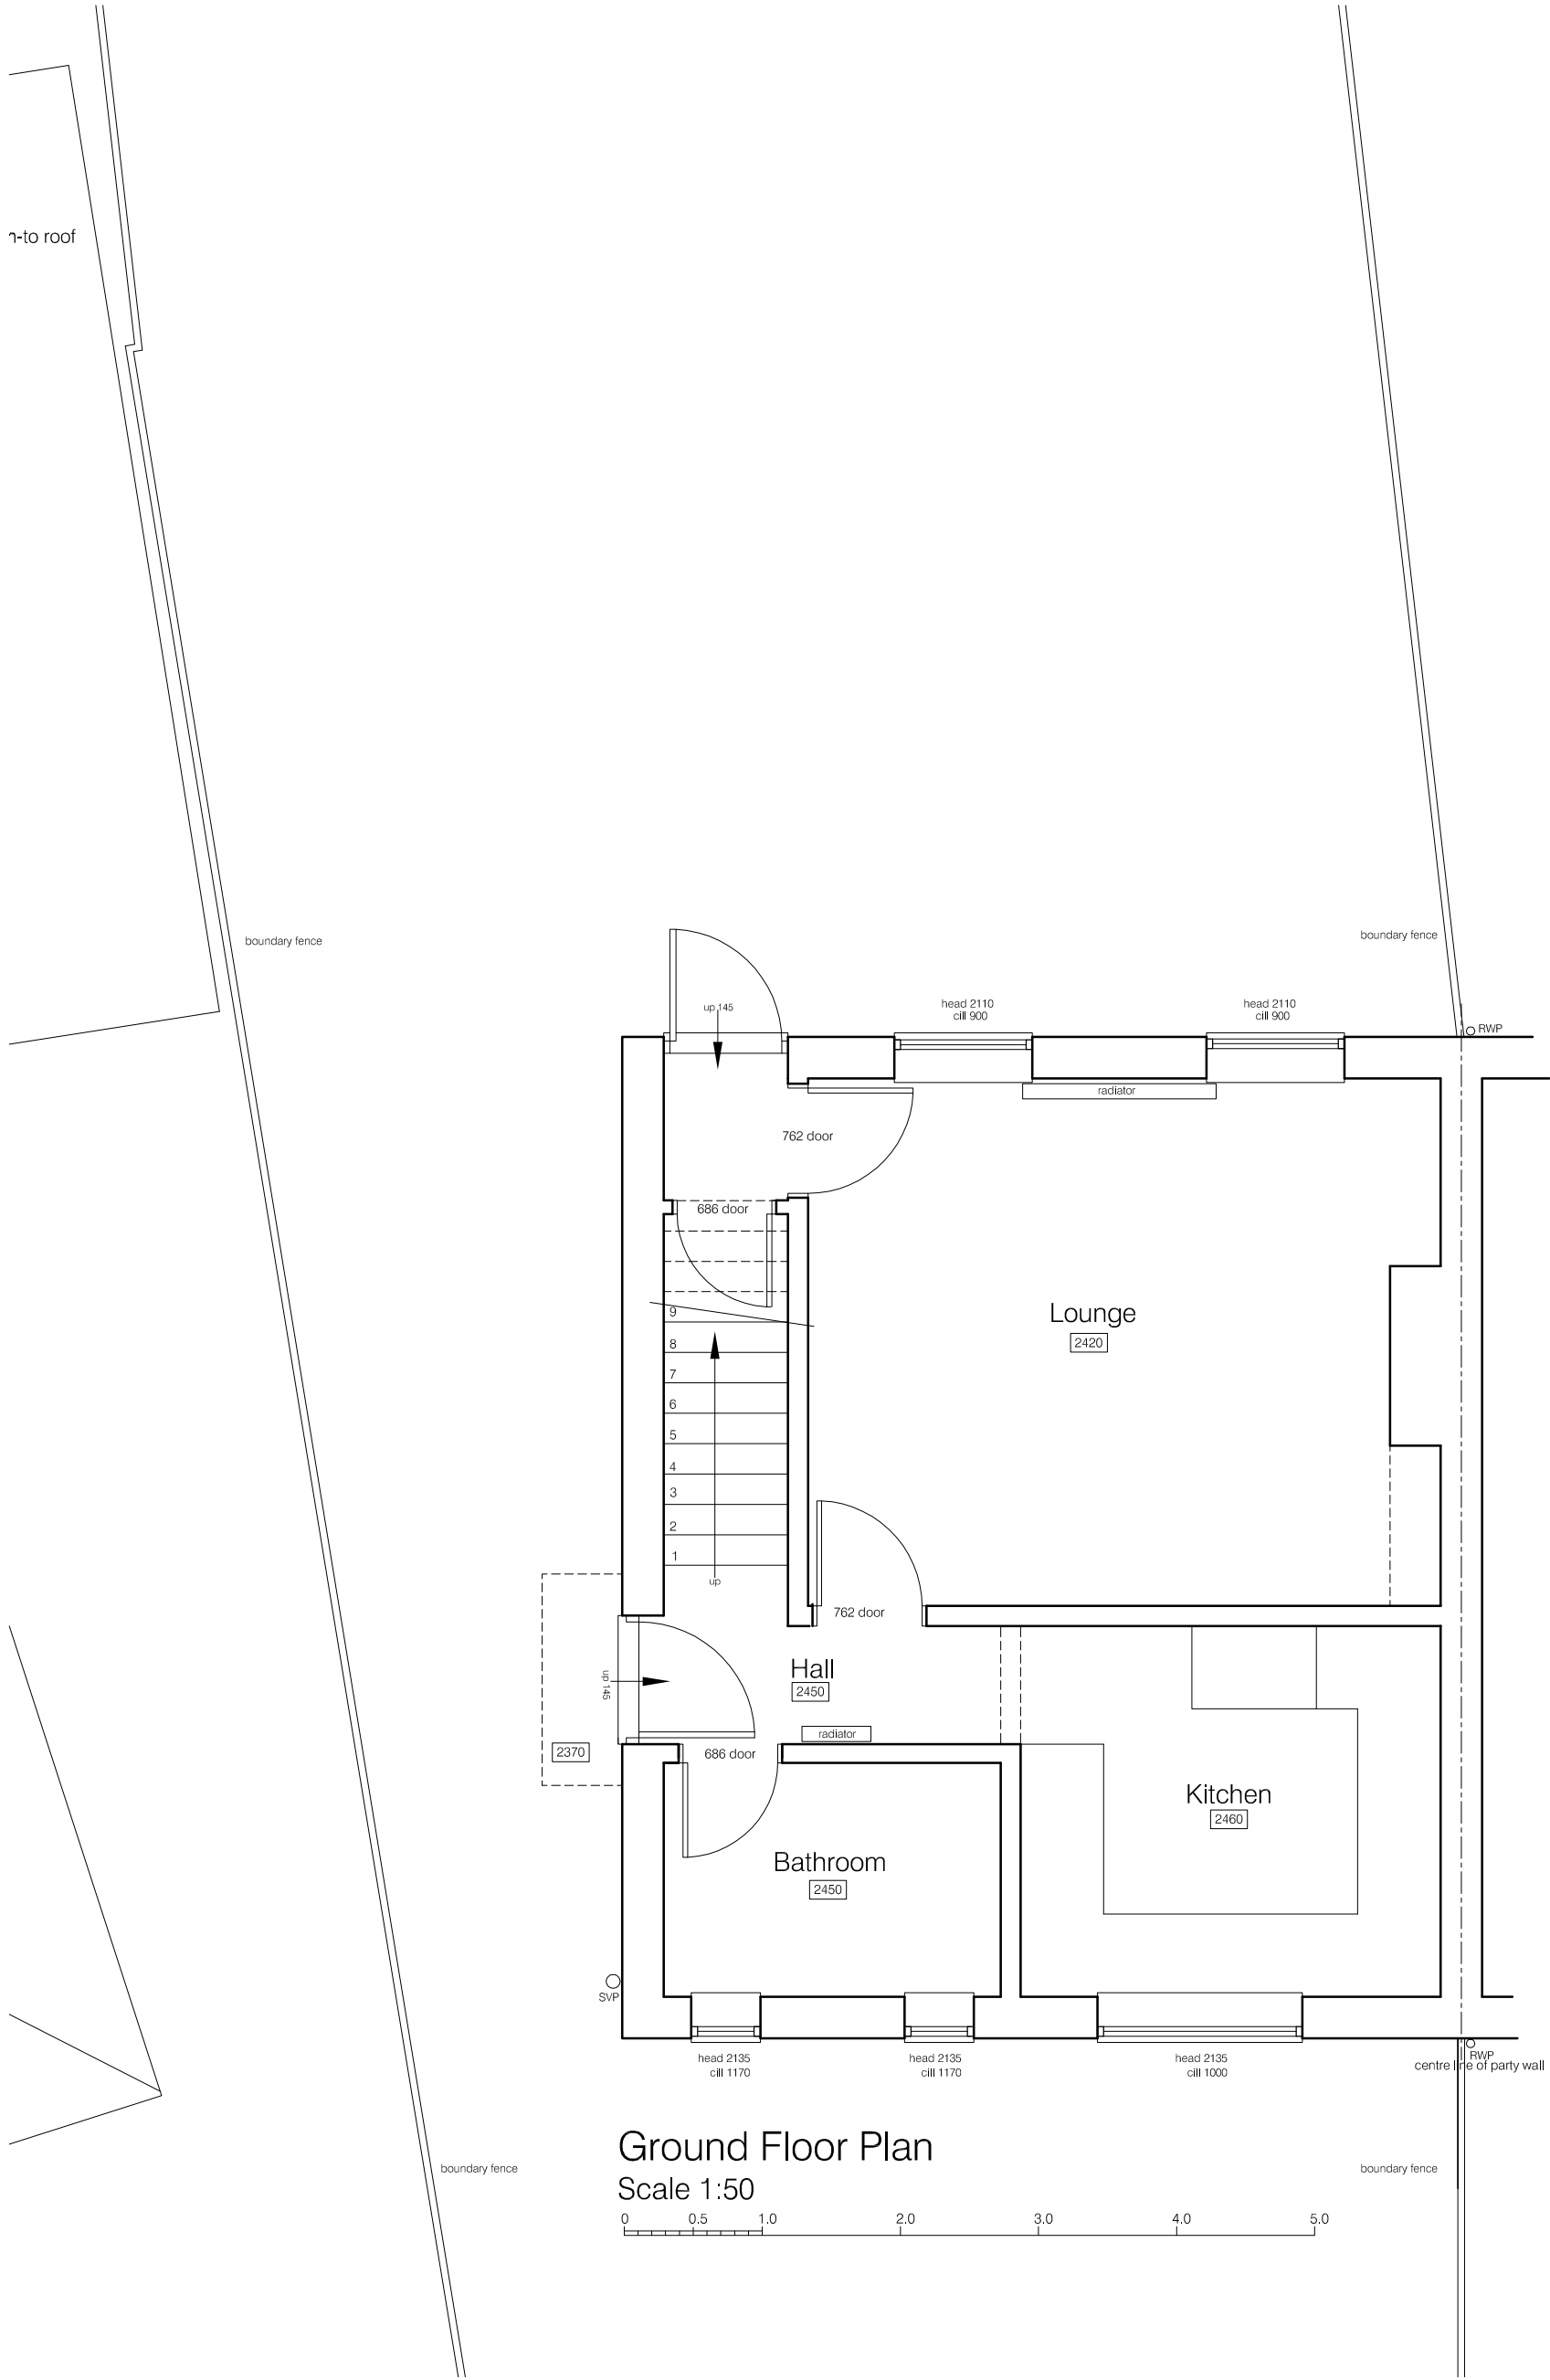

for scales shown print at A2

SURVEY

A		15.09.2025	Client name altered		sbr	sbr		
REV	DATE	DESCRIPTION			INITIAL	CHECKED		
Plan and Design Company architectural designers and consultants								
1 Lime Kiln Cottages Old Burghclere Newbury Berkshire RG20 9NU		CLIENT Ms. C. Bloomfield						
		PROJECT 95 Linden Road Reading RG2 7EJ						
		TITLE Proposed rear extension and conversion Survey as Existing - Ground floor plan						
		SCALE 1:50	DATE 18.07.2025	PROJECT NO. S01.03 A				
telephone 07788493121 e-mail - architectdesign@hotmail.co.uk		DRAWN sbr	CHECKED sbr					