


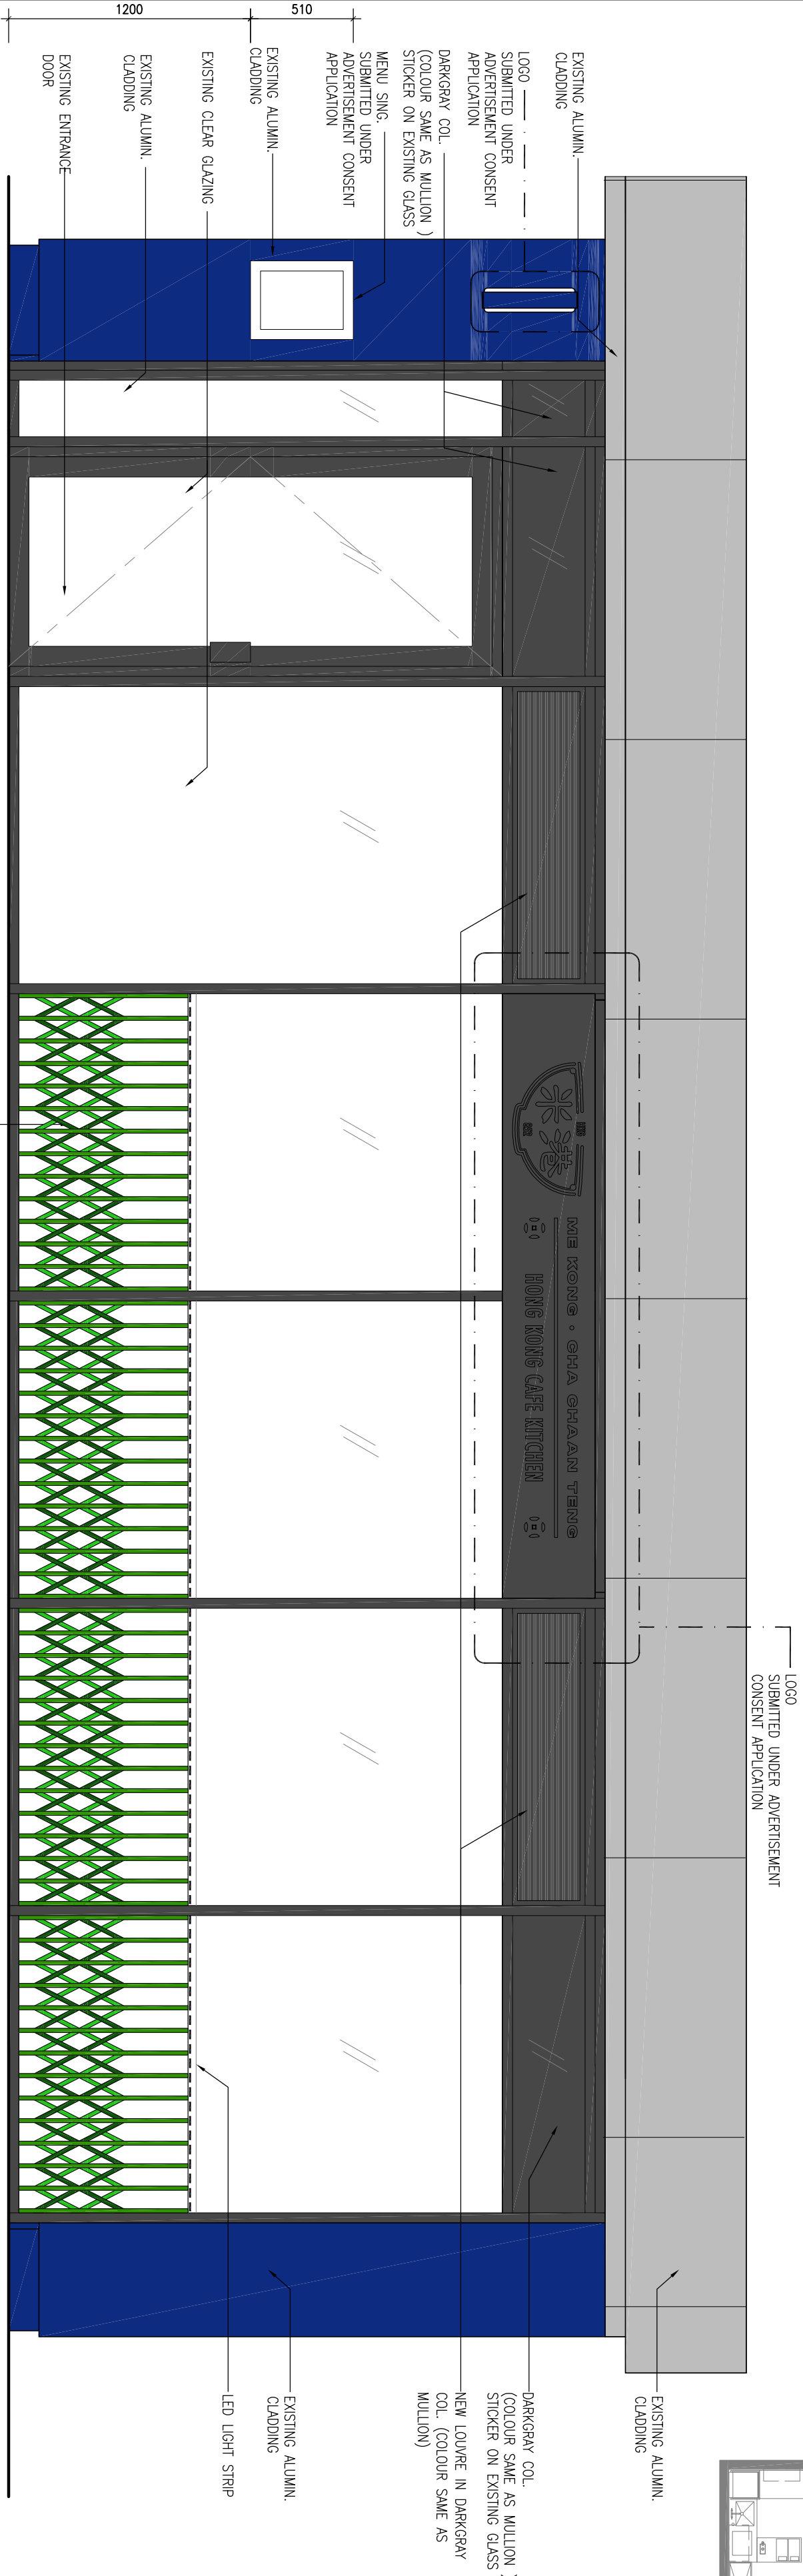
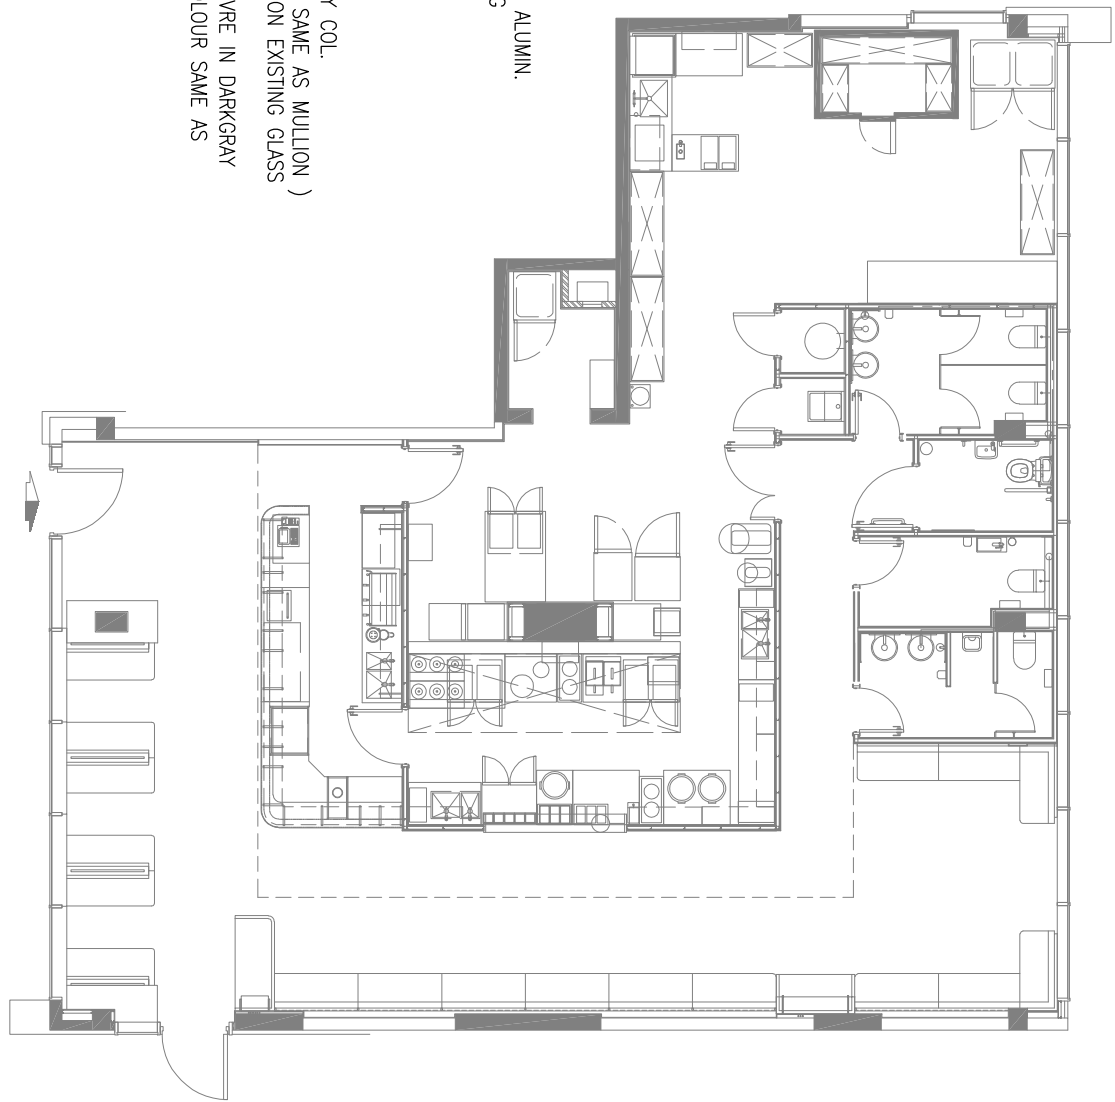
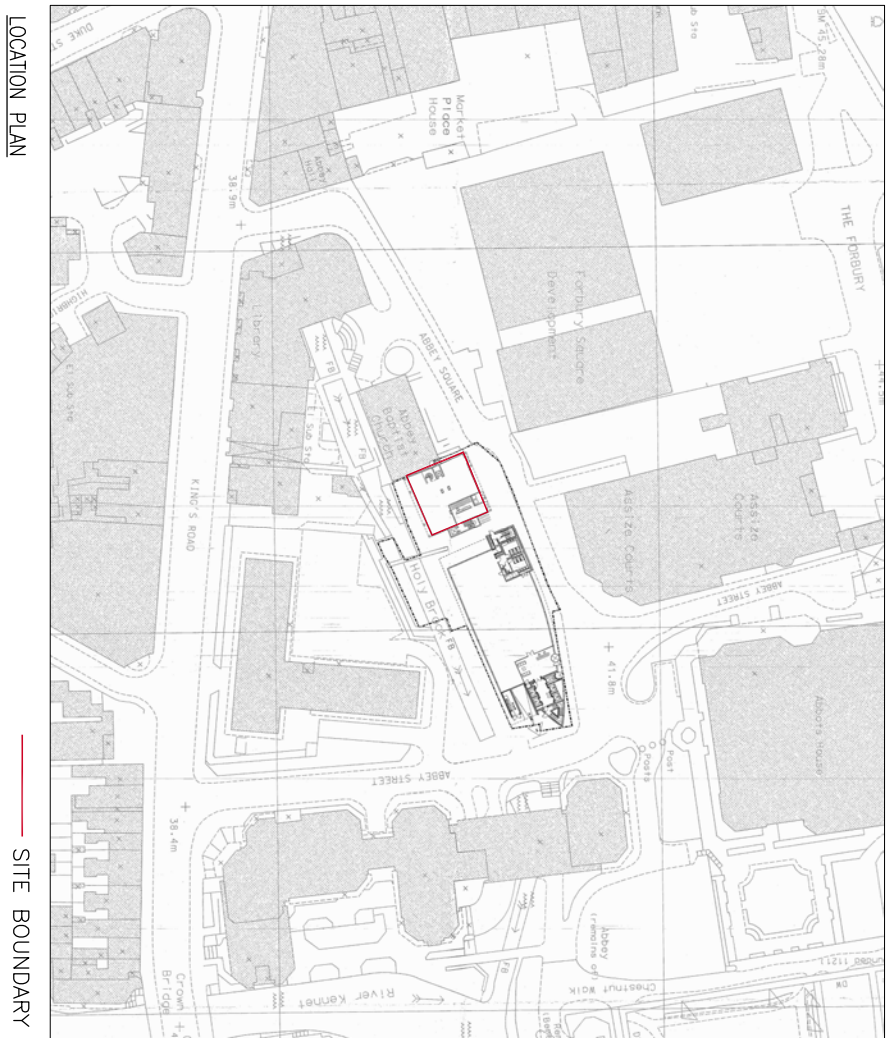
 


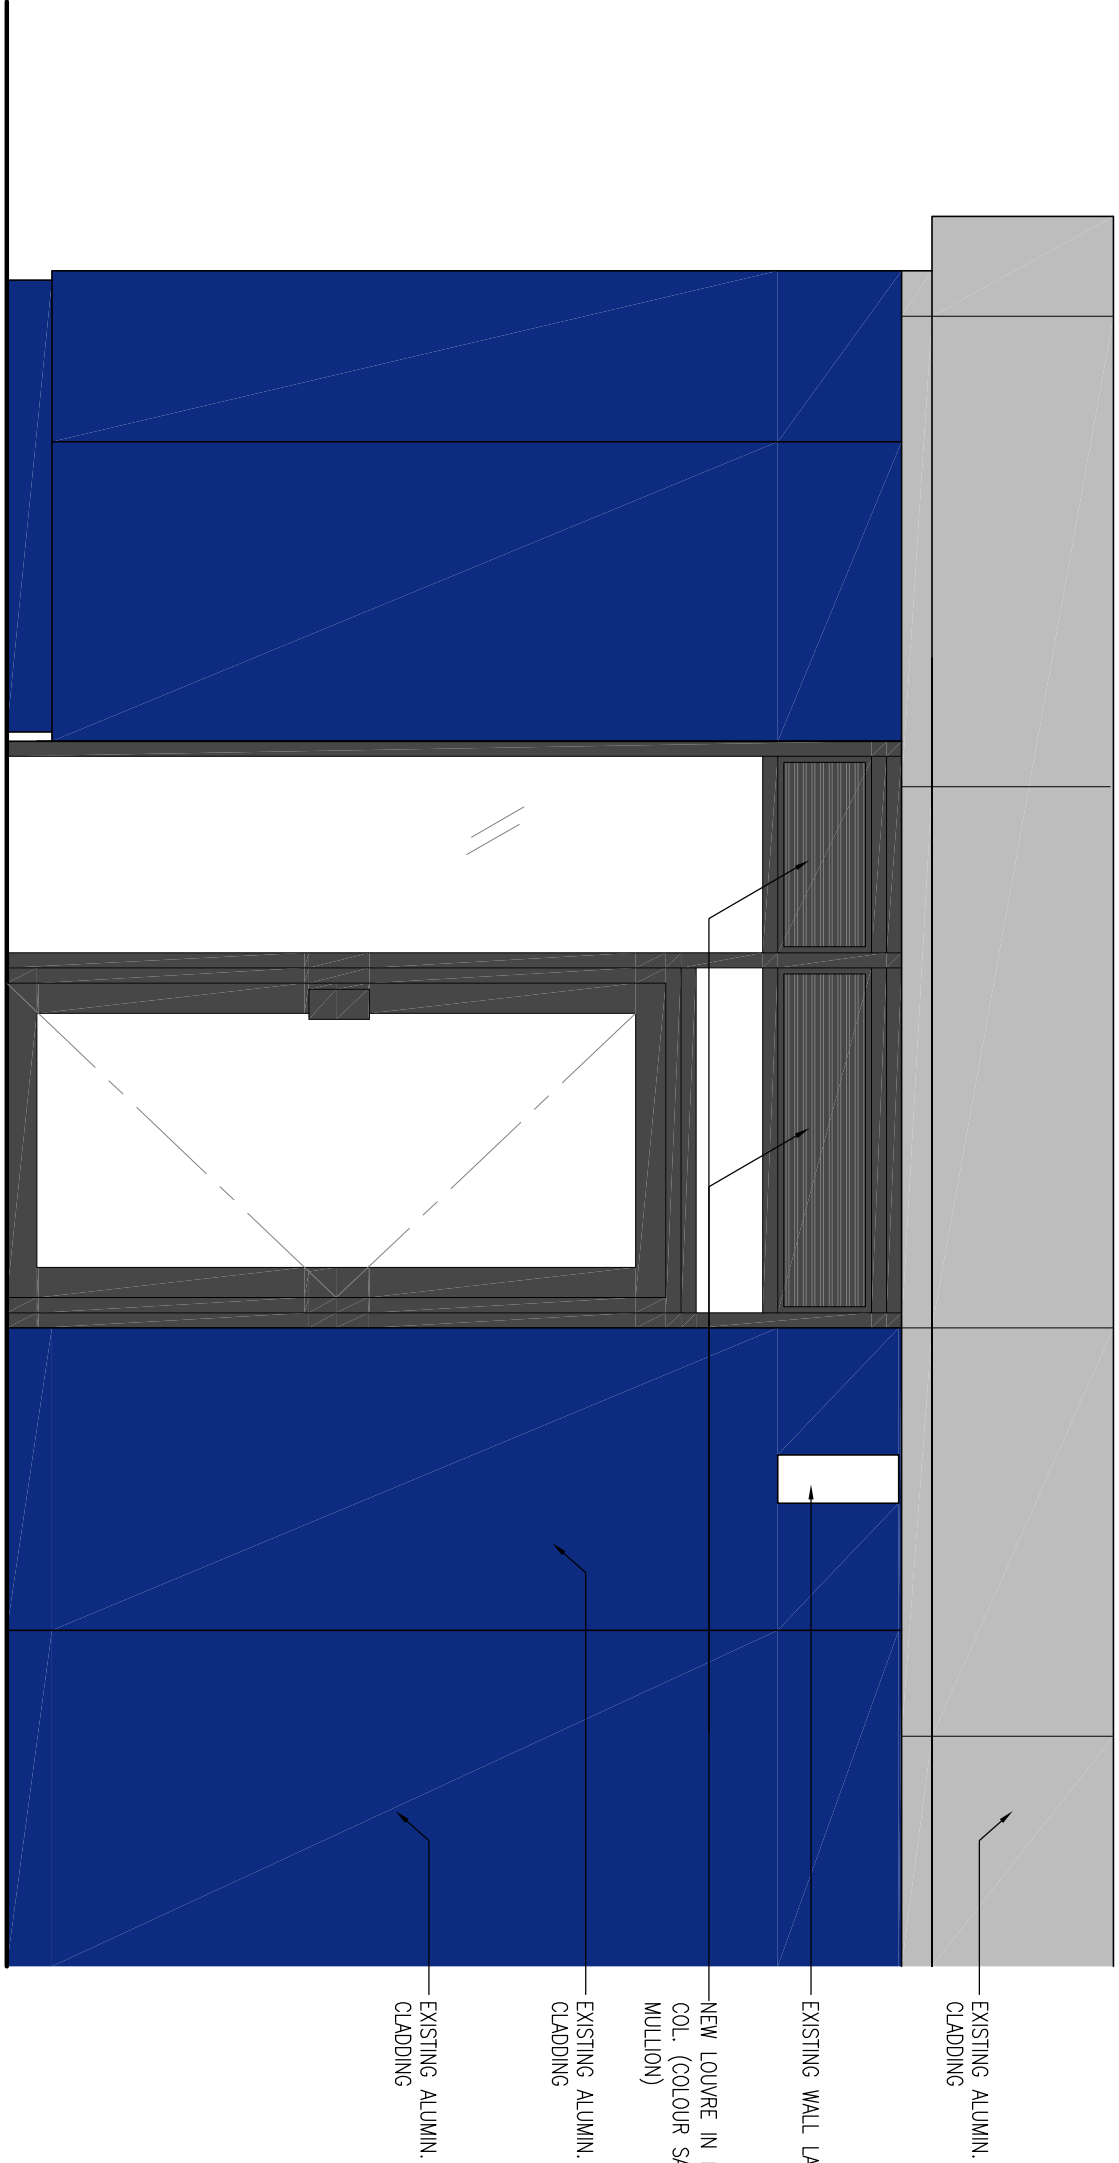

A PROPOSED EXTERIOR SHOPFRONT ELEVATION A
1:25

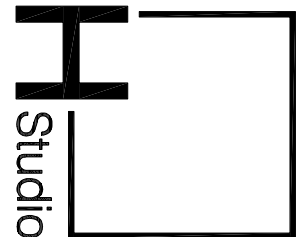

B EXTERIOR SHOPFRONT ELEVATION B
1:25

 

H SQUARE STUDIO LIMITED

PLANNING SUBMISSION

Revision/Submission		Drawing Title	Project	Scale	Drawn	Project no.
No.	Date					
		PROPOSED – GROUND FLOOR FRONT AND SIDE ELEVATION	Lower Ground and Ground Floor, St Lawrence House, Abbey Square, Reading, RG1 3AG	1:25 (A1)	AF	---
				Date: 29.07.2025	Drawing No. EL-11	Revision --