


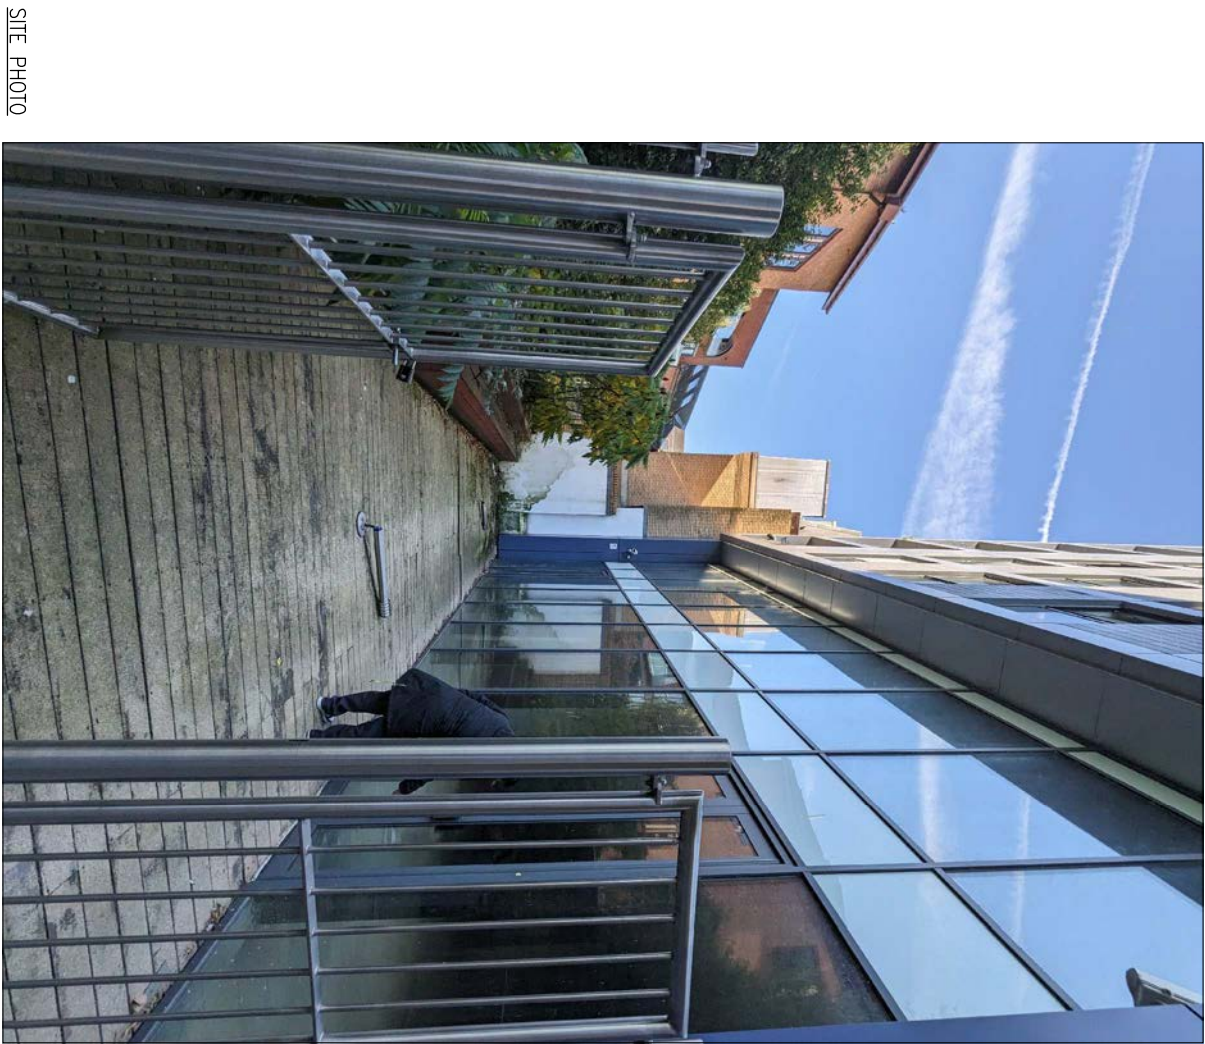


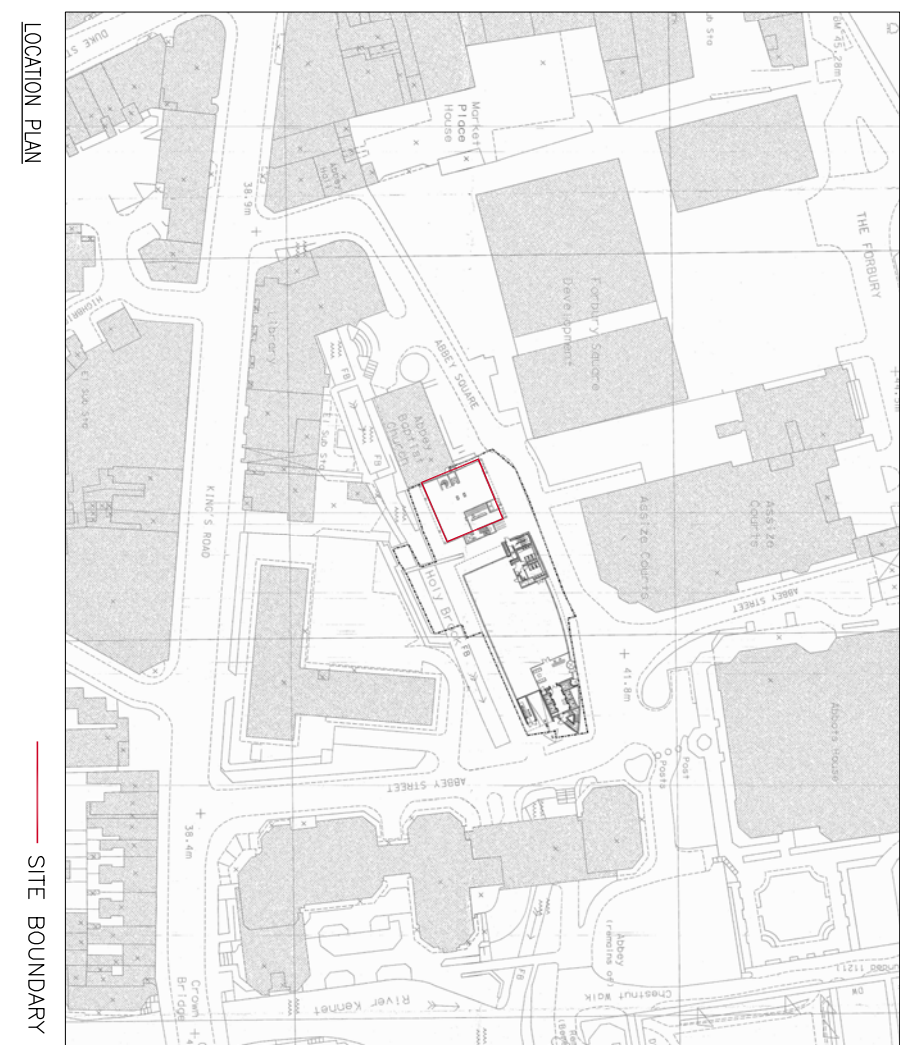

SITE PHOTO

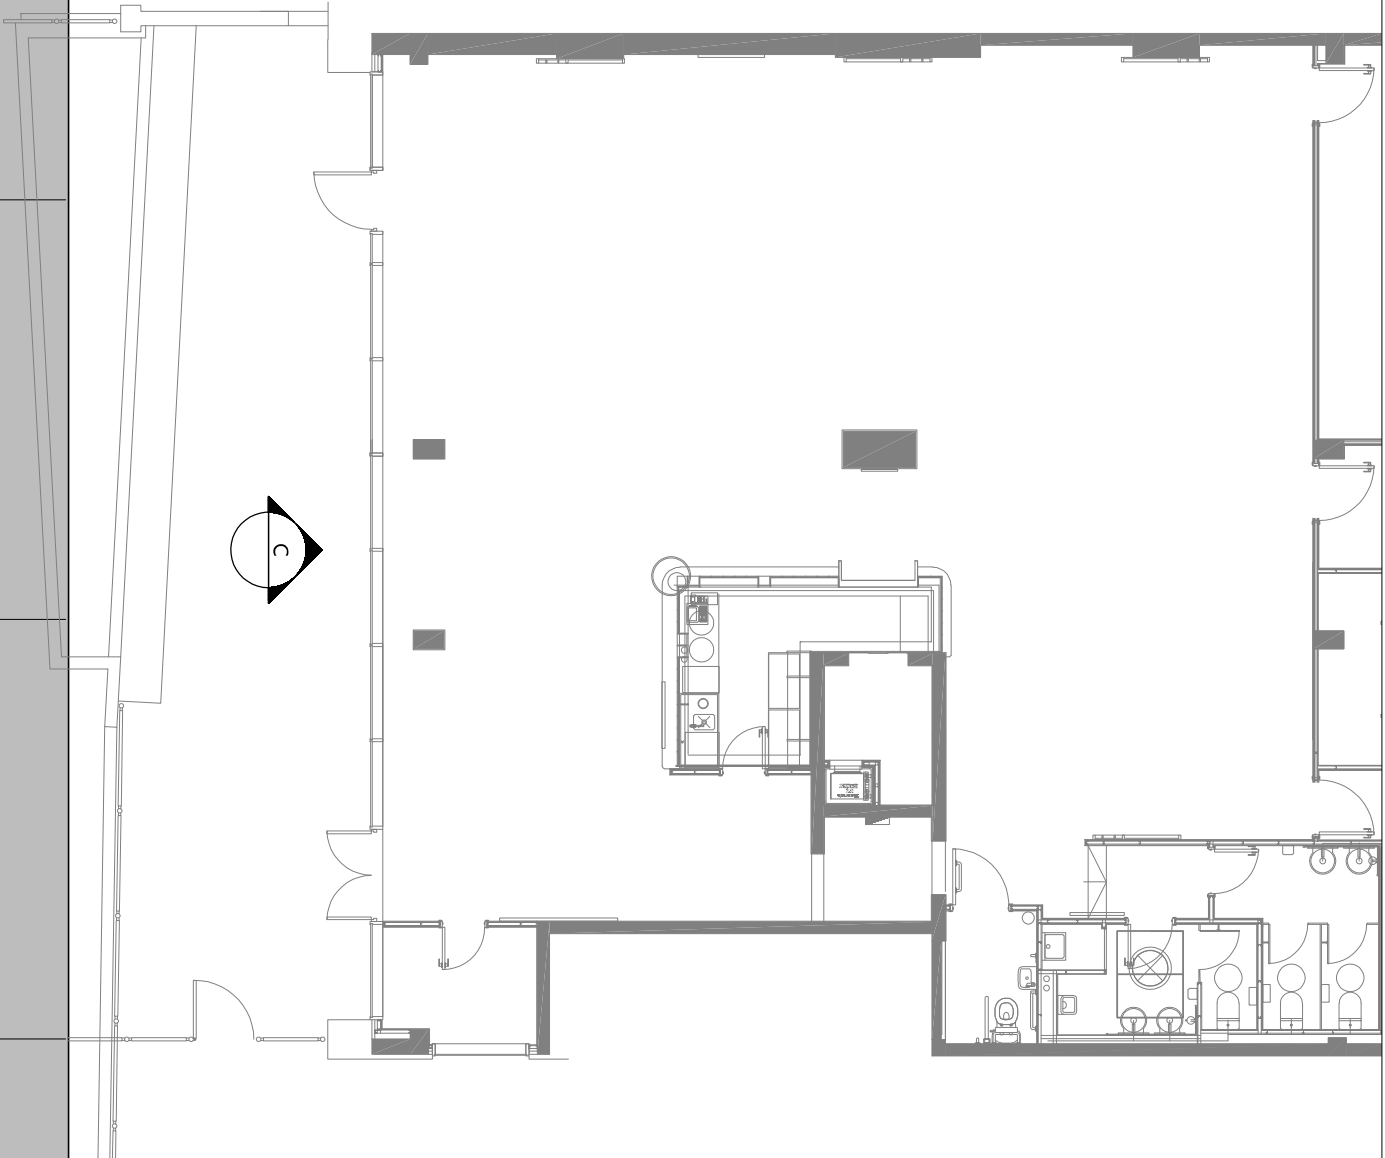

LOCATION PLAN

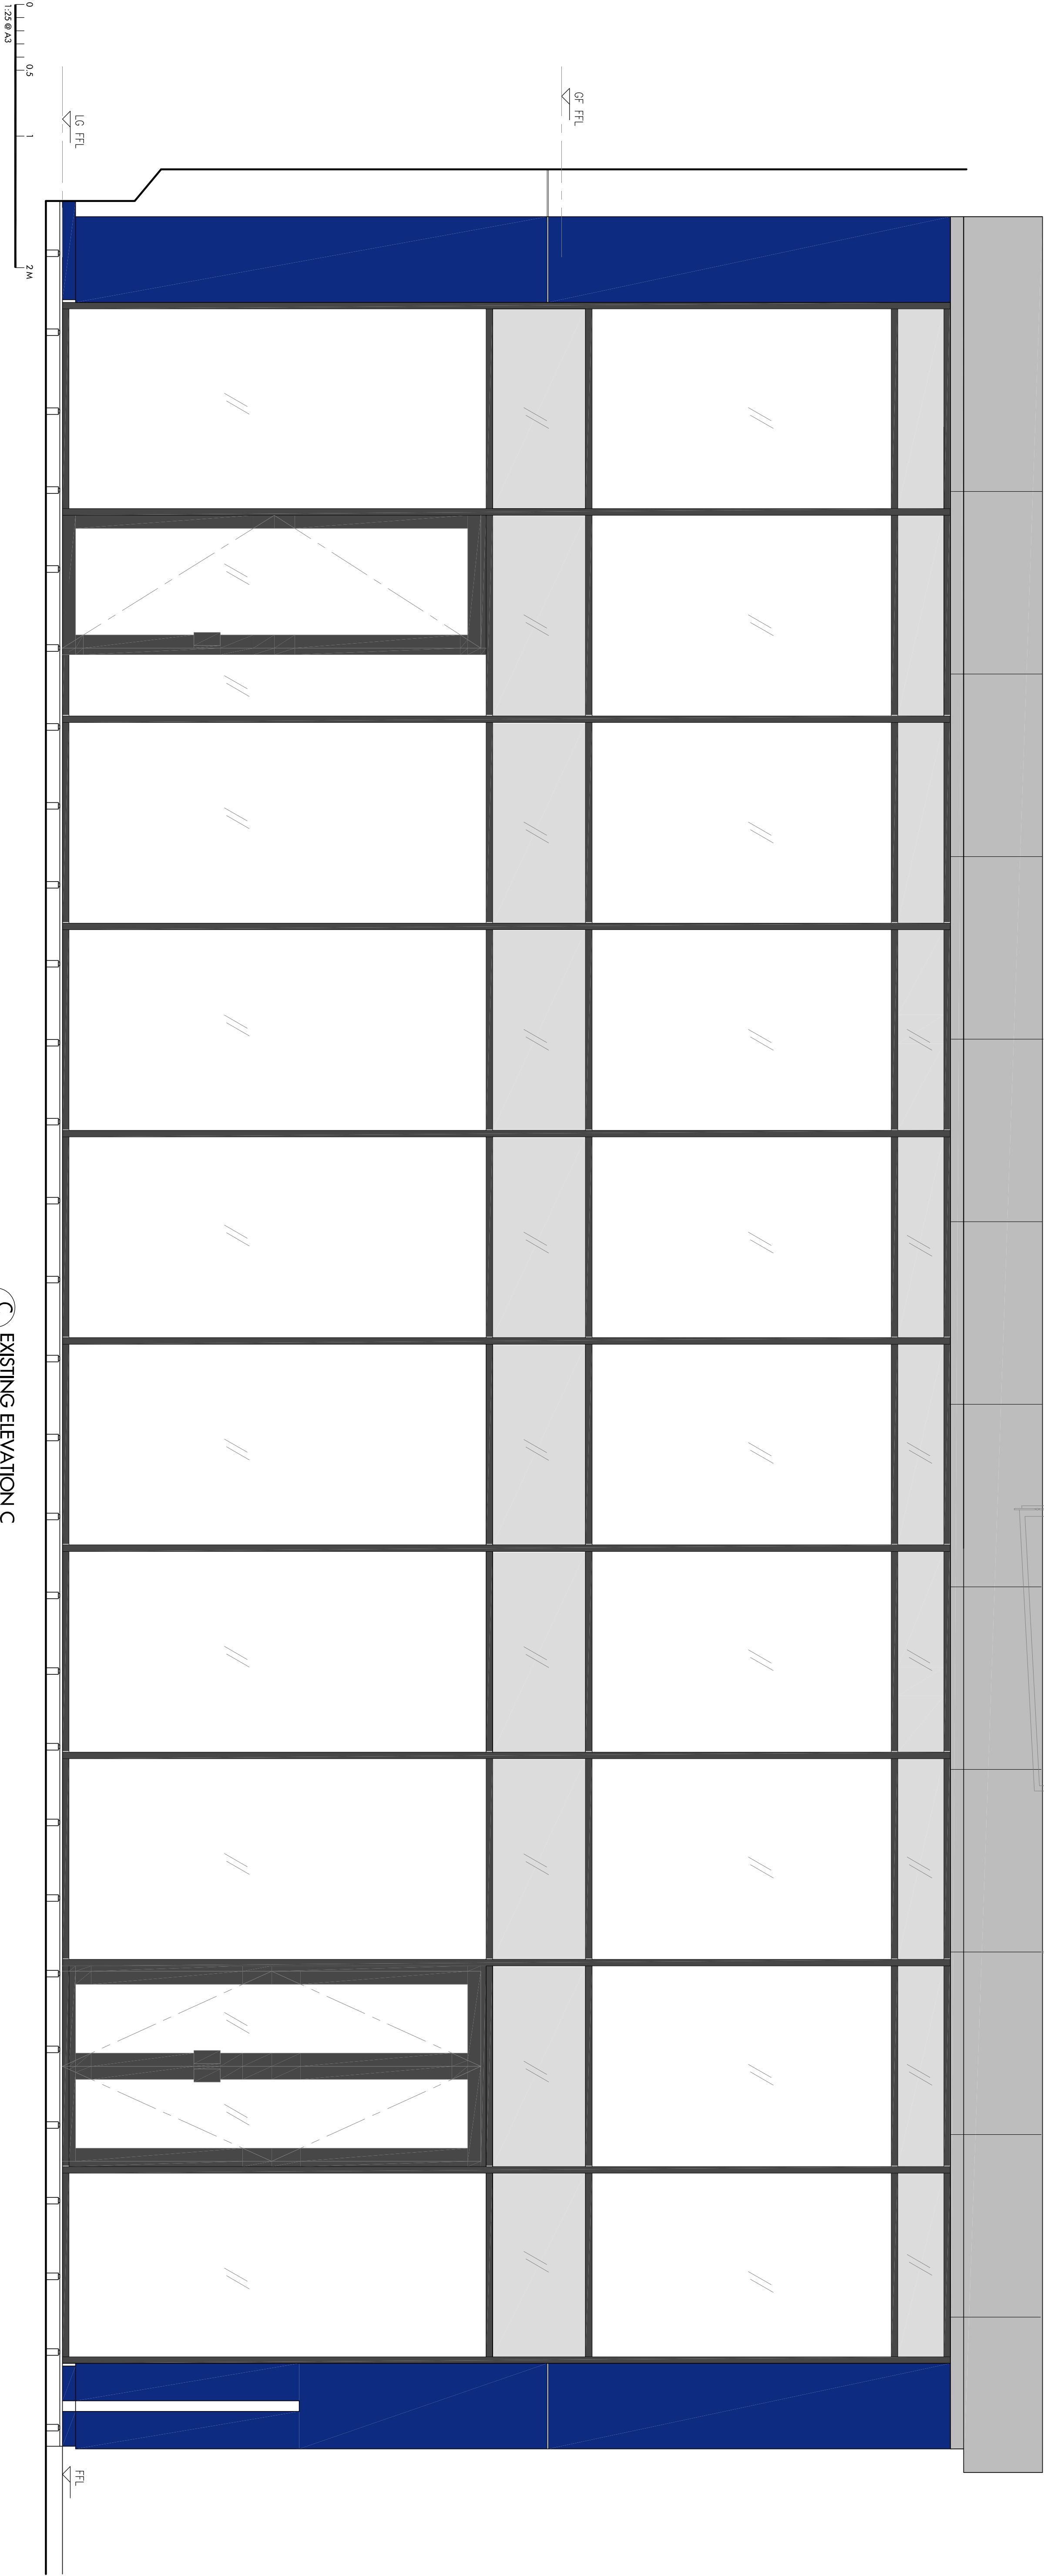

EXISTING ELEVATION C
1:50

Revision/Submission		
No.	Date	Description

- This drawing and the contents herein are the copyright of H Square Studio Limited.
- No part of this drawing and the design contained herein may be reproduced without the prior written consent of Designer.
- Do not take measurements directly from this drawing.
- Check and verify all dimensions on site.
- Read this drawing in conjunction with the specifications and all other drawings.
- Notify the Architect immediately of any discrepancy found herein.

Drawing Title
EXISTING – L GROUND FLOOR
REAR ELEVATION

Project
Lower Ground and Ground Floor,
St Lawrence House, Abbey Square,
Reading, RG1 3AG

Scale
1:25 (A1)

Drawn
AF


Project no.

Date
29.07.2025

Drawing No.
EXT-EL-02

Revision
—

PLANNING SUBMISSION

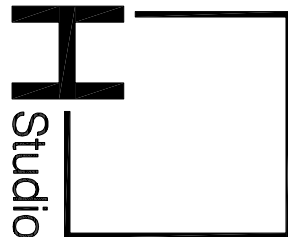

H SQUARE STUDIO LIMITED