


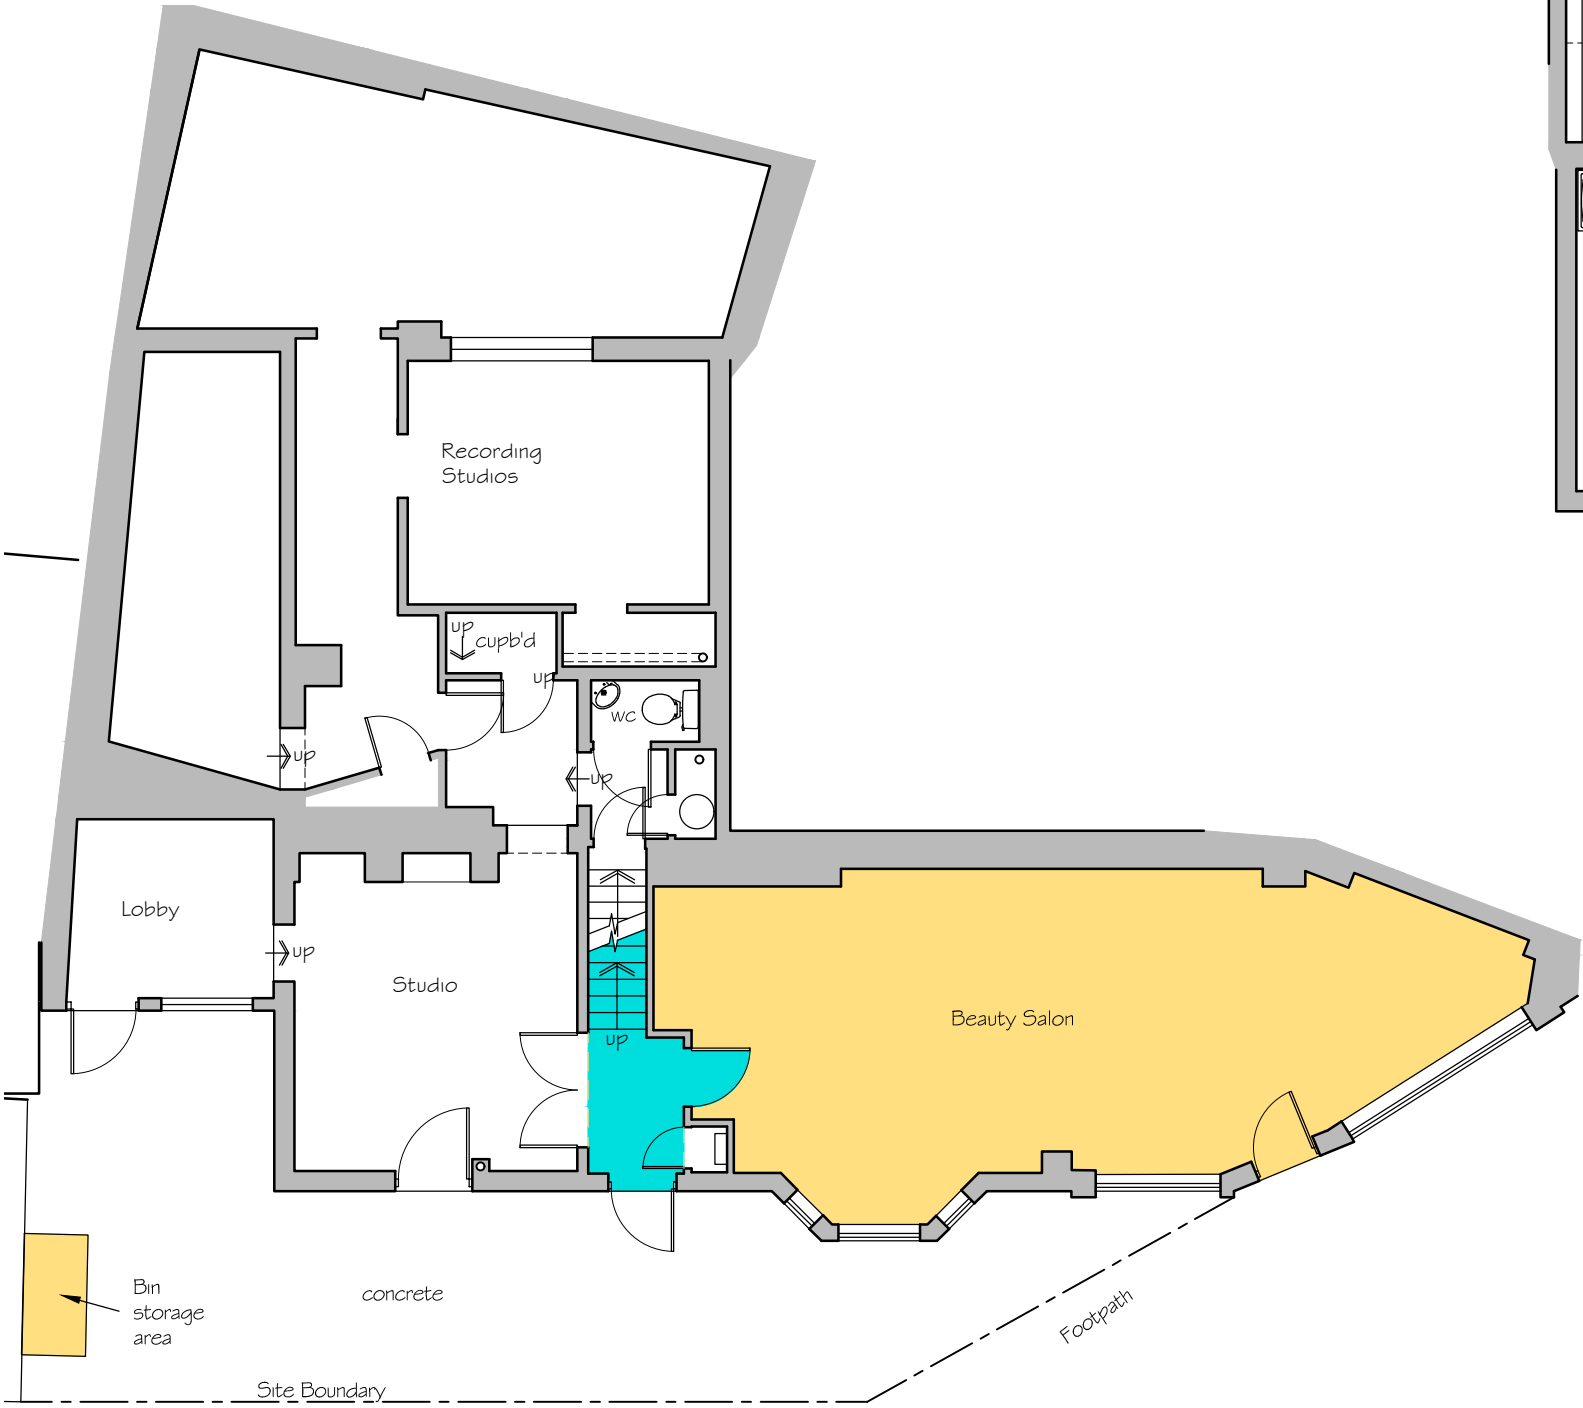

GROUND FLOOR PLAN




Area within lease




Right of Access

0 1 2 3 4m
Scale 1:100

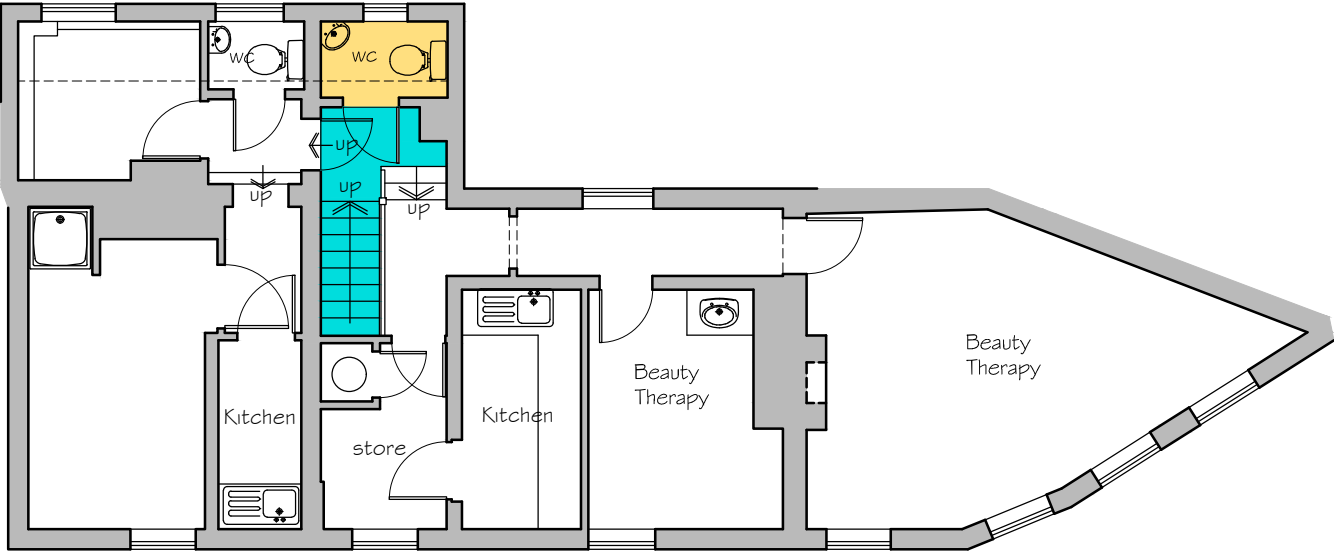

FIRST FLOOR PLAN

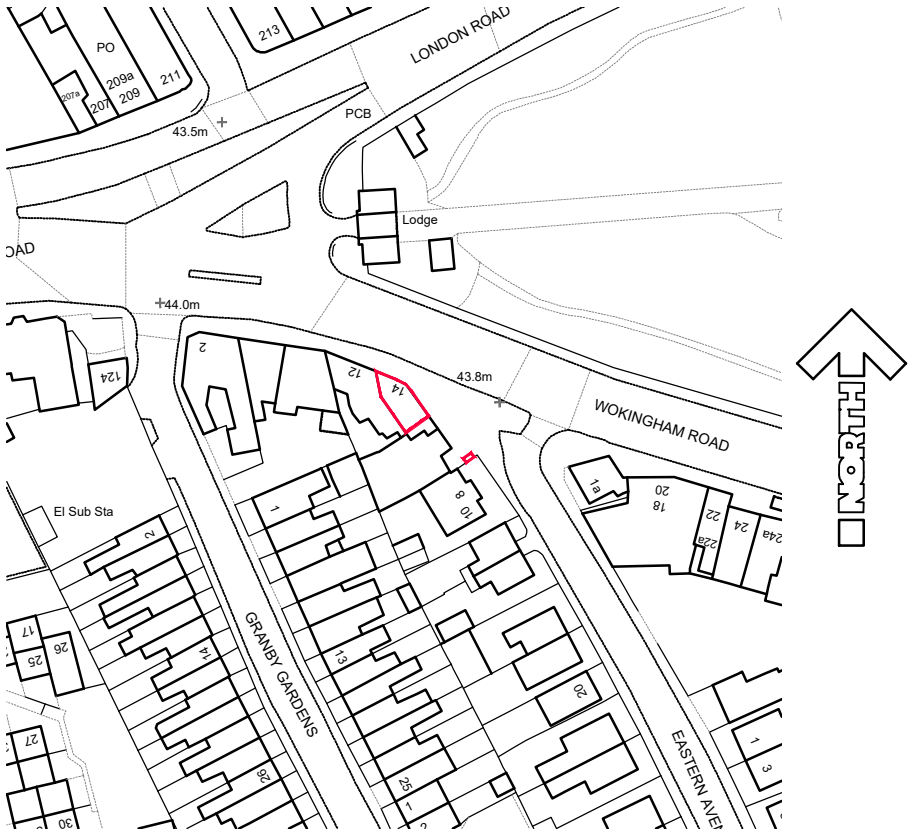

LOCATION PLAN

0 2 4 6 8m
Scale 1:250

No. Revision		Date		
Project 14, Wokingham Road, Reading, RG6 1JG		Project No	Drg No	Rev
		AL 01669	L1	-
Drawing Title Lease Plan		Scale	Drawn by	
		1:100 @ A3	CG	
		Date	Mar 2025	
Rowan Lodge Φ Southend Road Φ Southend Bradfield Φ RG7 6ES tel: 0118 9745100 Φ e-mail: enquiries@archytas.co.uk Architectural Design Services Φ Planning Φ Building Design Φ Surveying New Build Φ Extensions Φ Residential and Commercial Φ Listed Buildings				

