


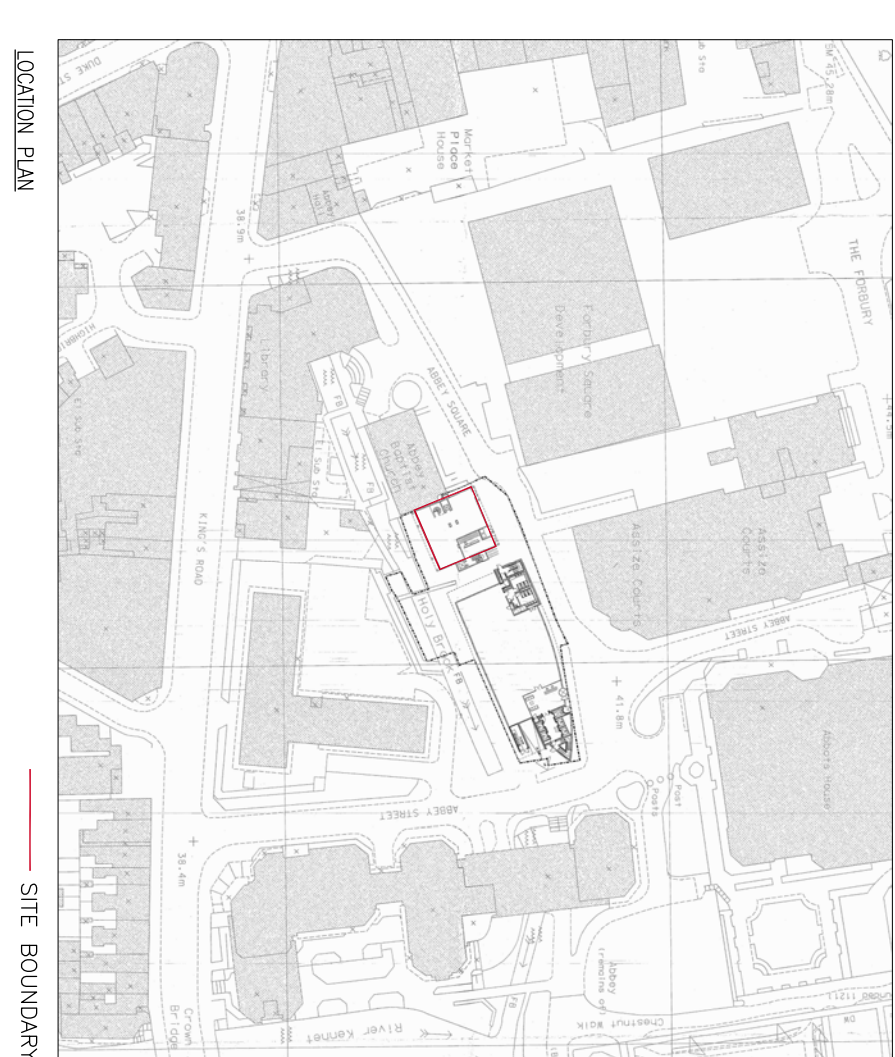
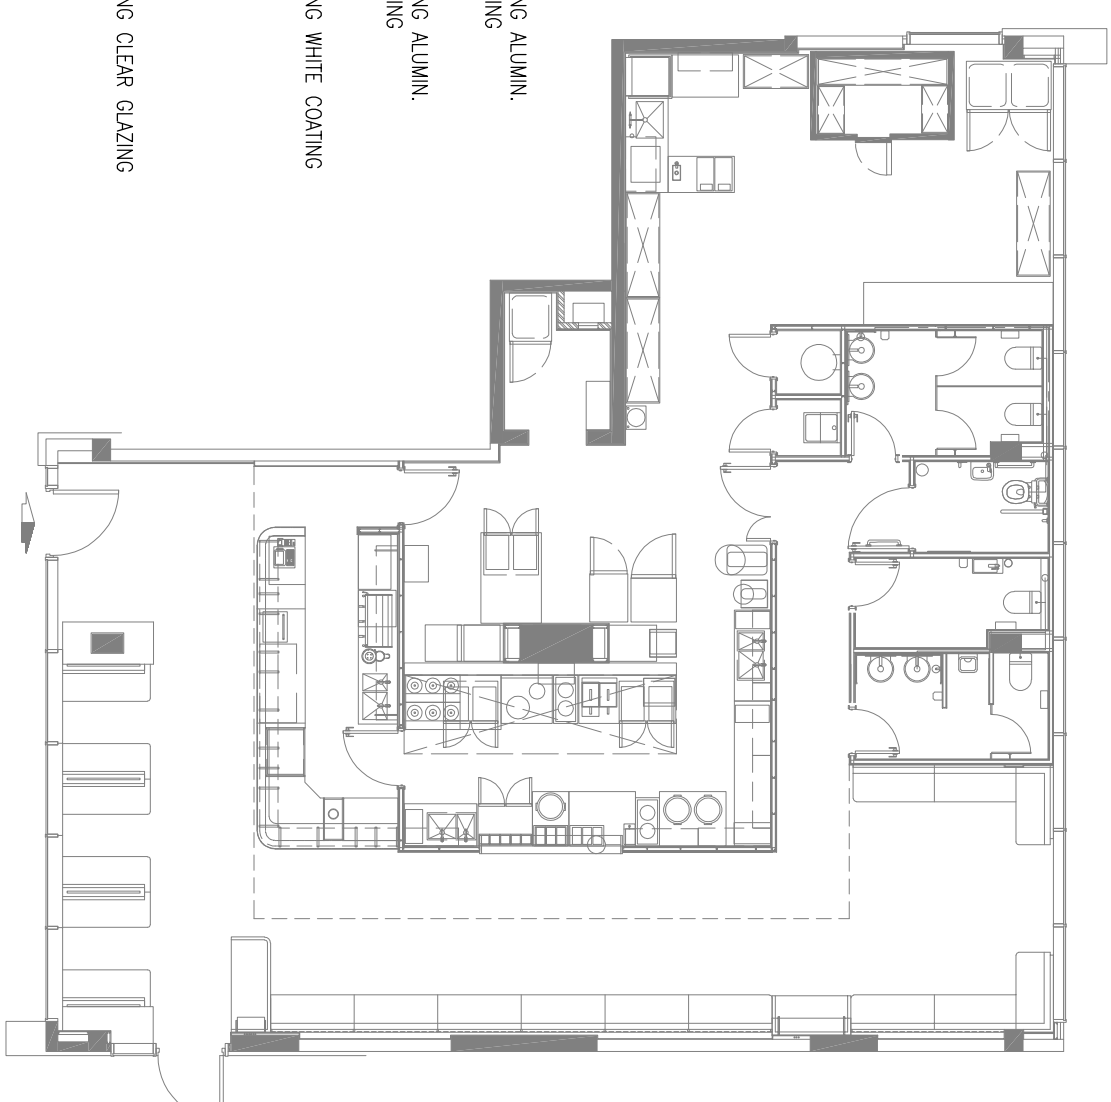


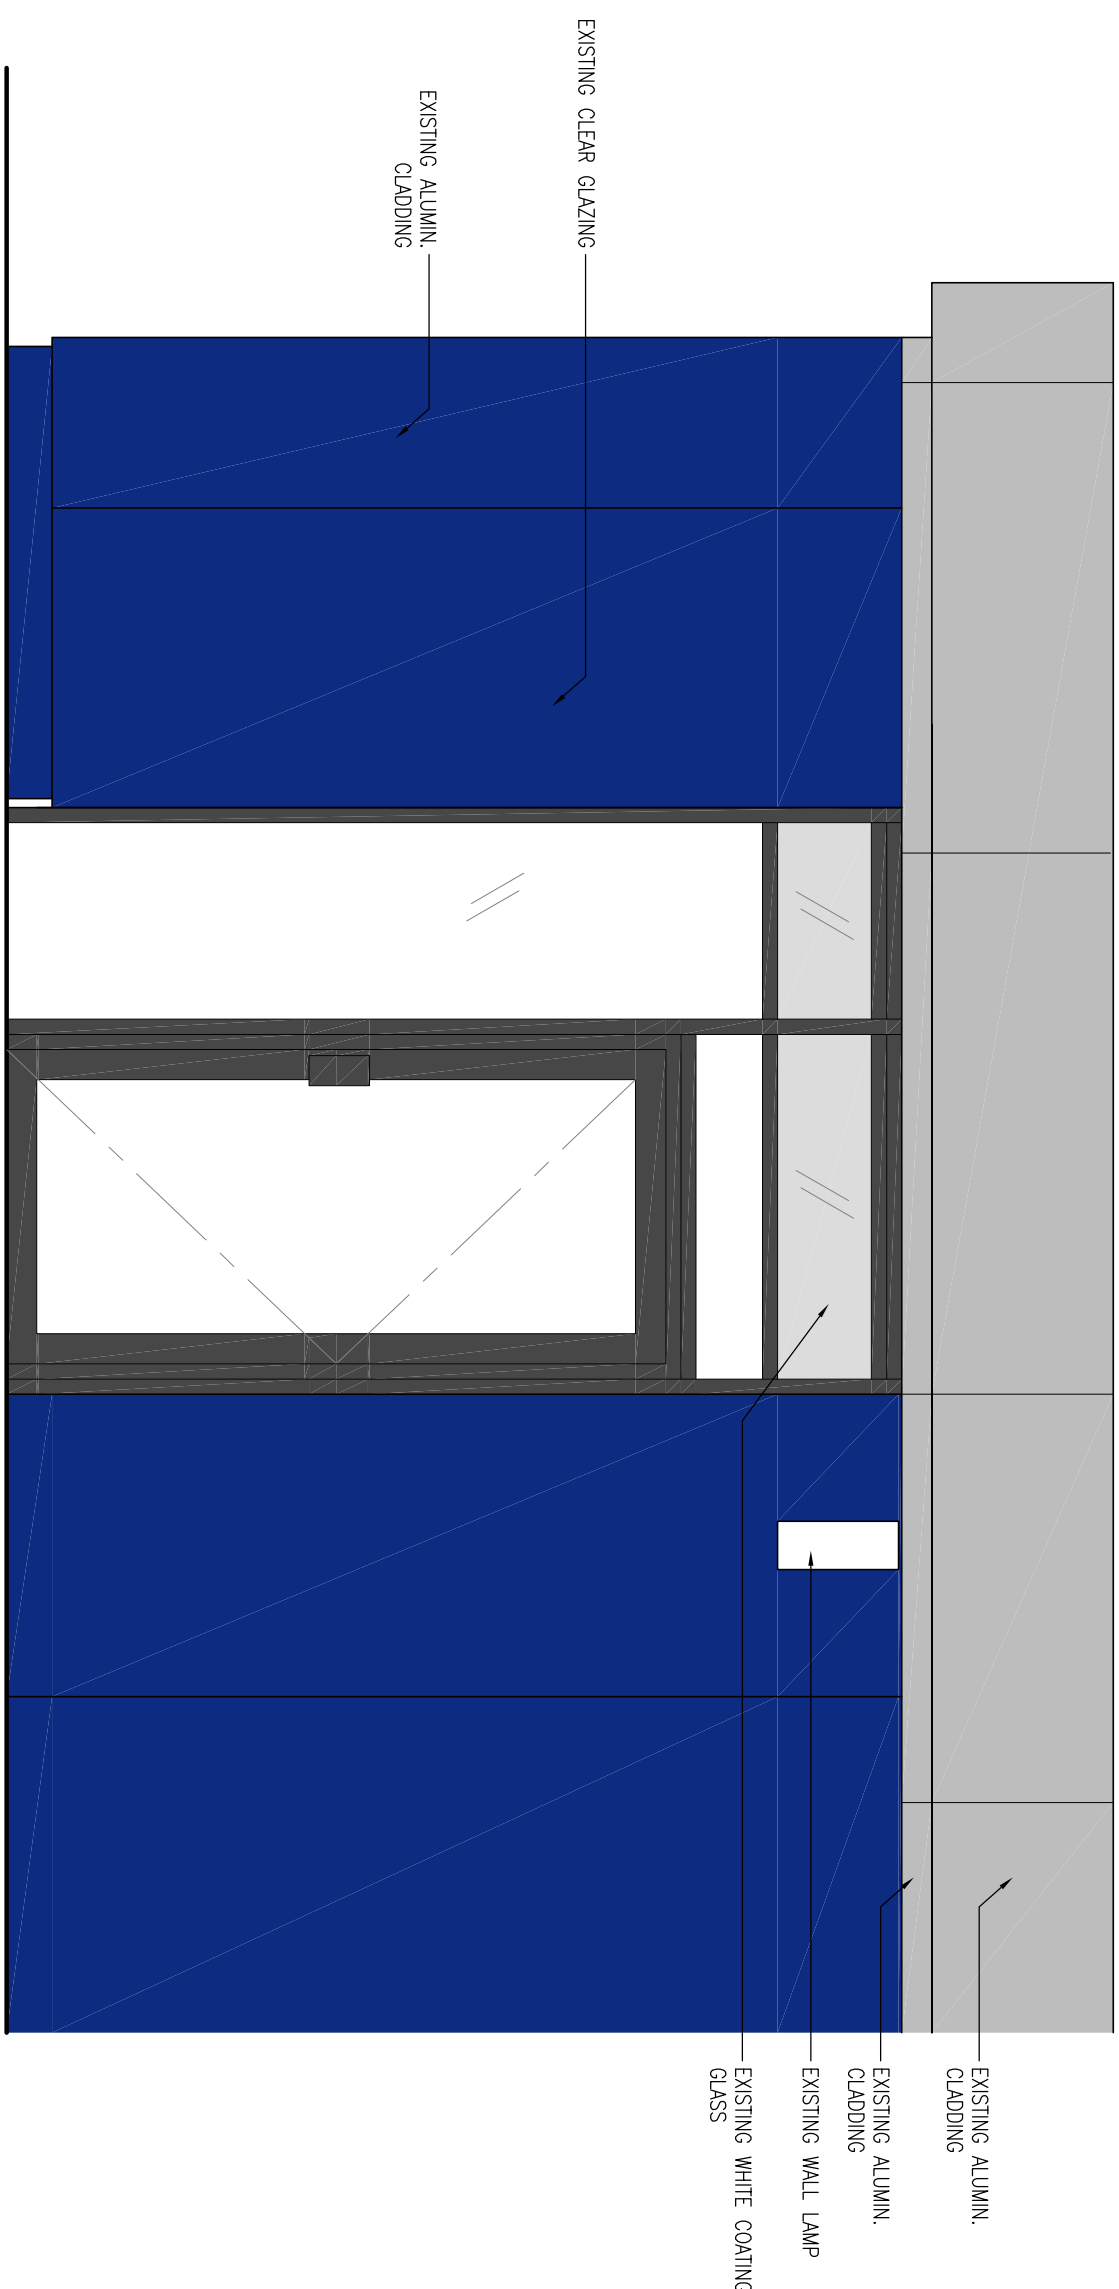

A EXTERIOR SHOPFRONT ELEVATION A
1:25

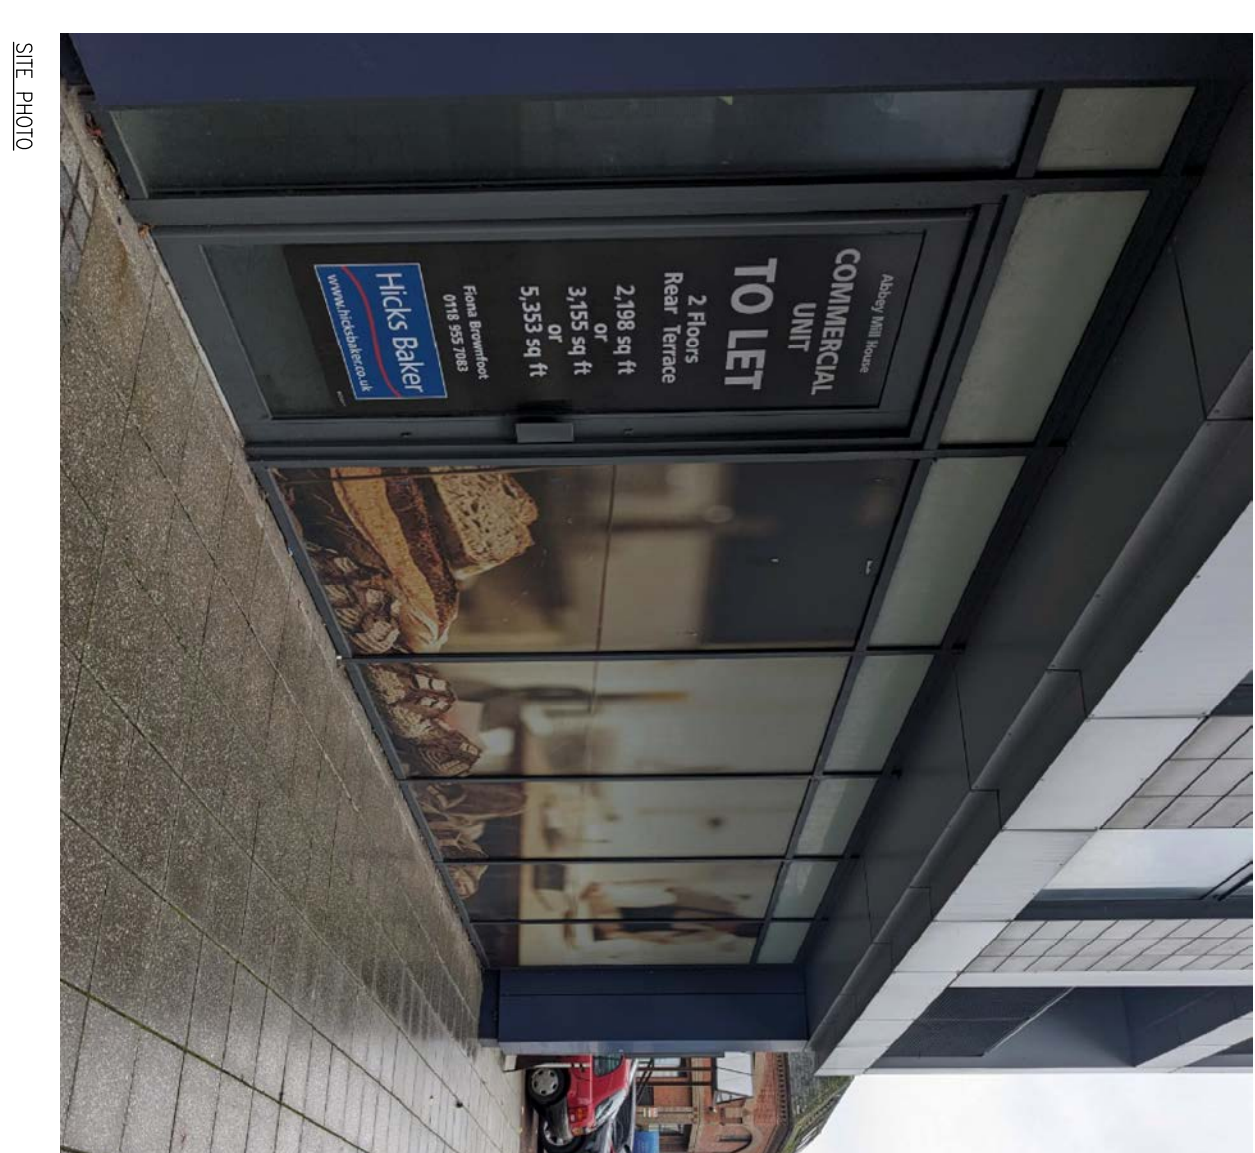

B EXTERIOR SHOPFRONT ELEVATION B
1:25

 

SITE PHOTO



H Studio H SQUARE STUDIO LIMITED	PLANNING SUBMISSION	Revision/Submission No. Date Description	- This drawing and the contents herein are the copyright of H Square Studio Limited. - No part of the drawing and the design contained herein may be reproduced without the prior written consent of Designer. - Do not take measurements directly from this drawing. - Based this drawing in accordance with the specifications and all other related drawings. - Notify the Architect immediately of any discrepancy found herein.	DRAWING TITLE EXISTING – GROUND FLOOR FRONT AND SIDE ELEVATION	Project Lower Ground and Ground Floor, St Lawrence House, Abbey Square, Reading, RG1 3AG	Scale 1:25 (A1) Drawn AF Project no. ---	Date 25.07.2025 Drawing No. EXT-EL-01 Revision ---
---	--------------------------------	--	---	---	--	--	--