






SOUTH - FRONT ELEVATION ONTO CHURCH STREET - 1:50@A1, 1:100@A3

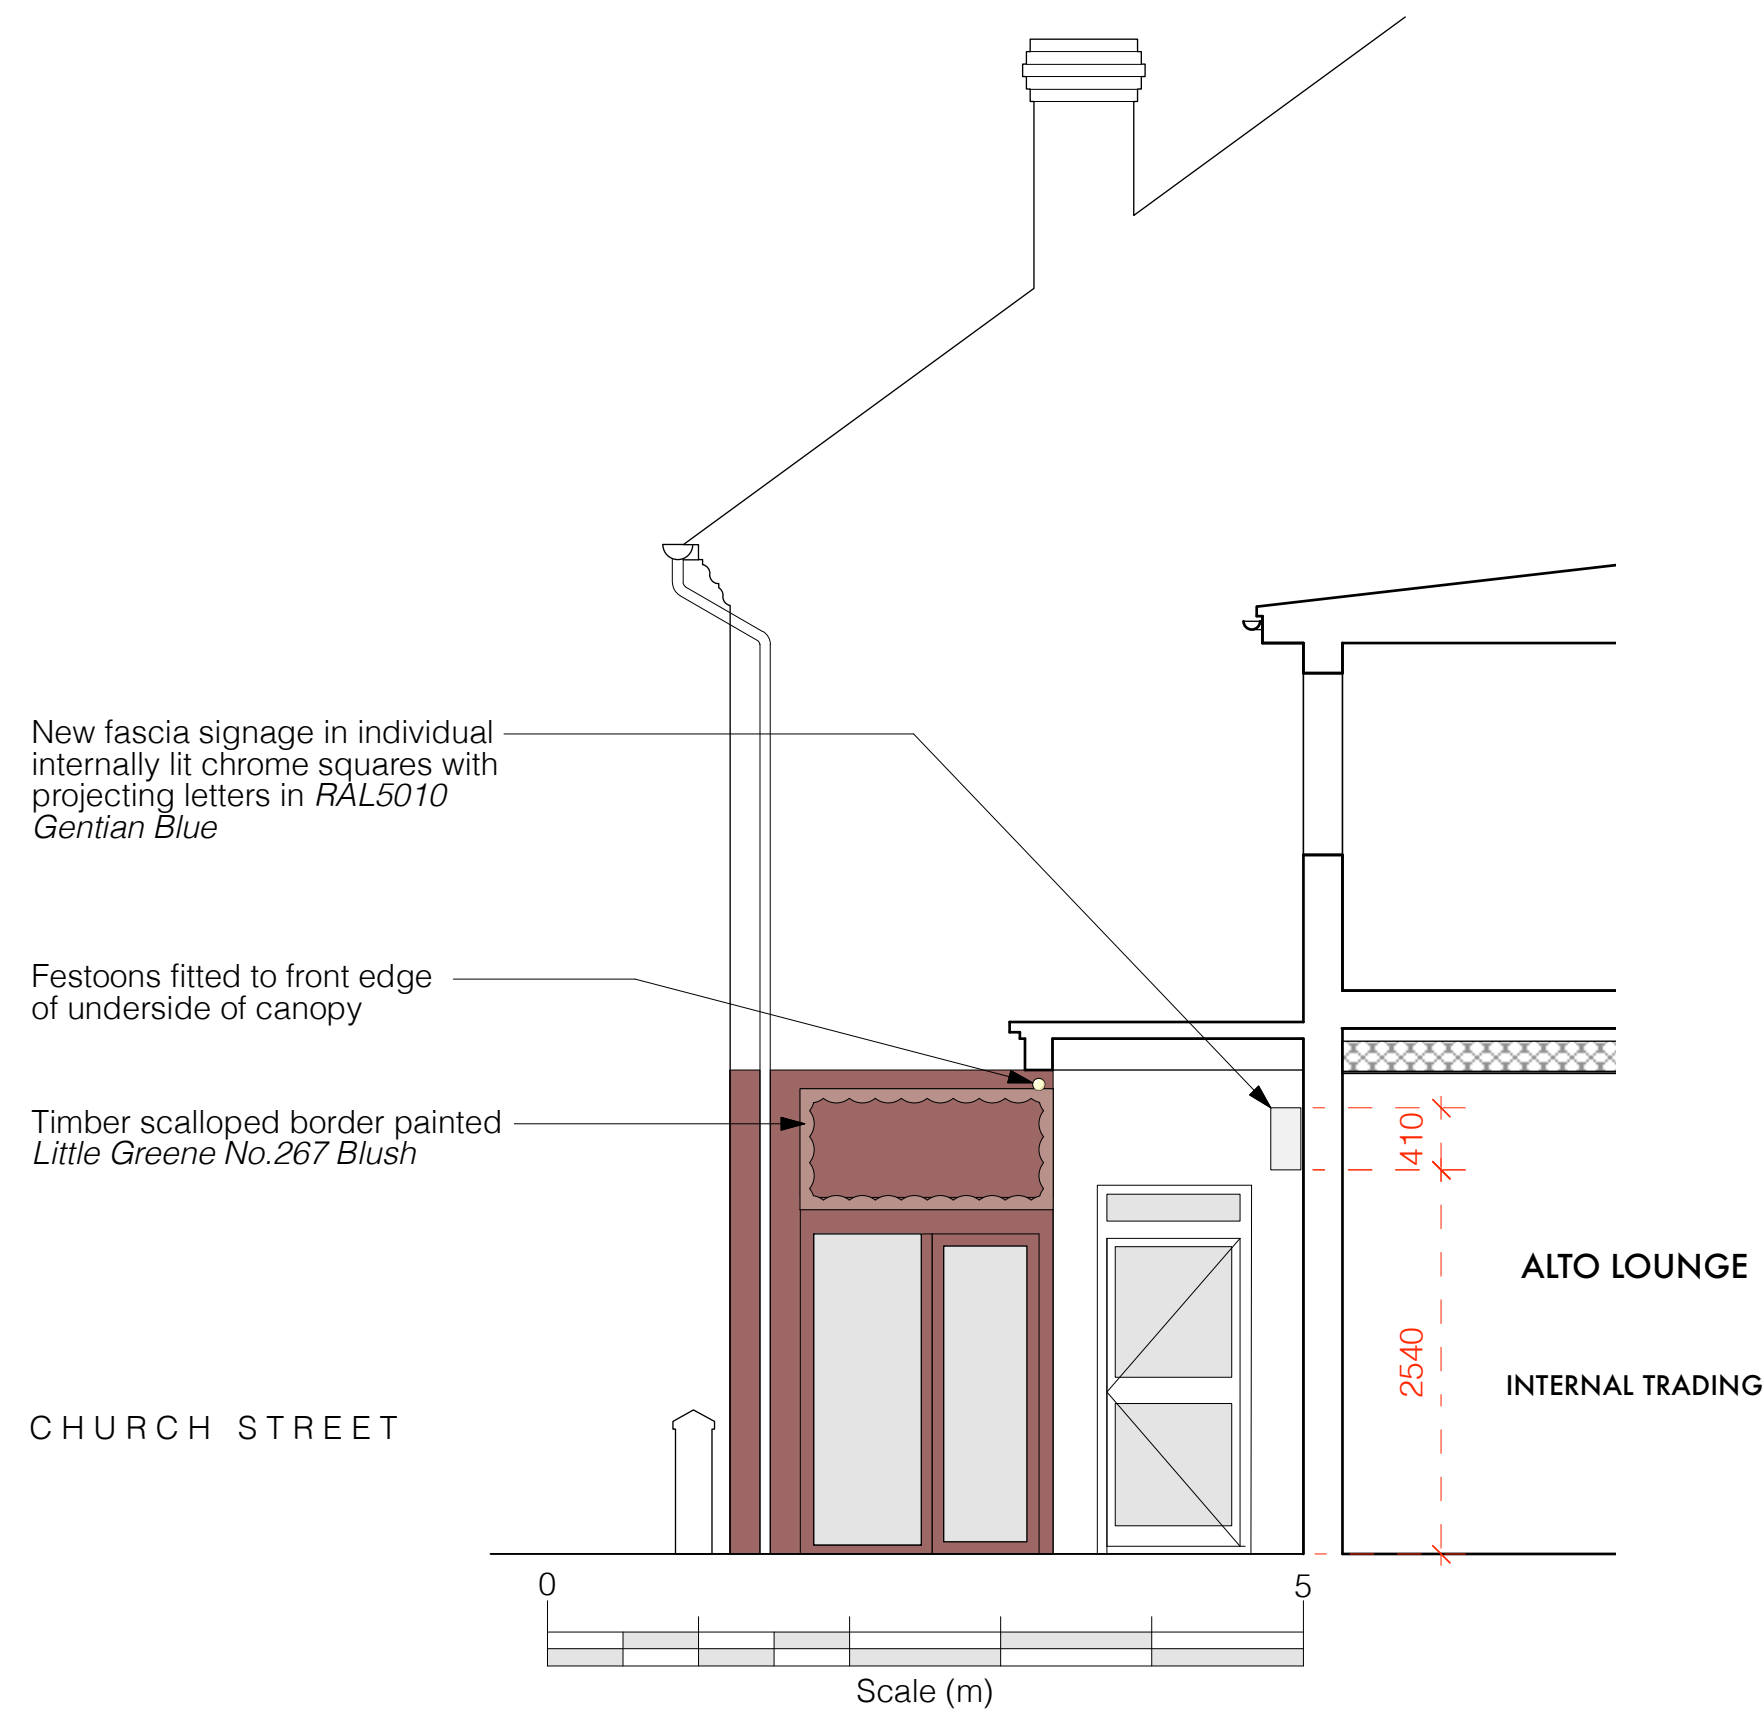

RETURN ELEVATION - 1:50@A1, 1:100@A3

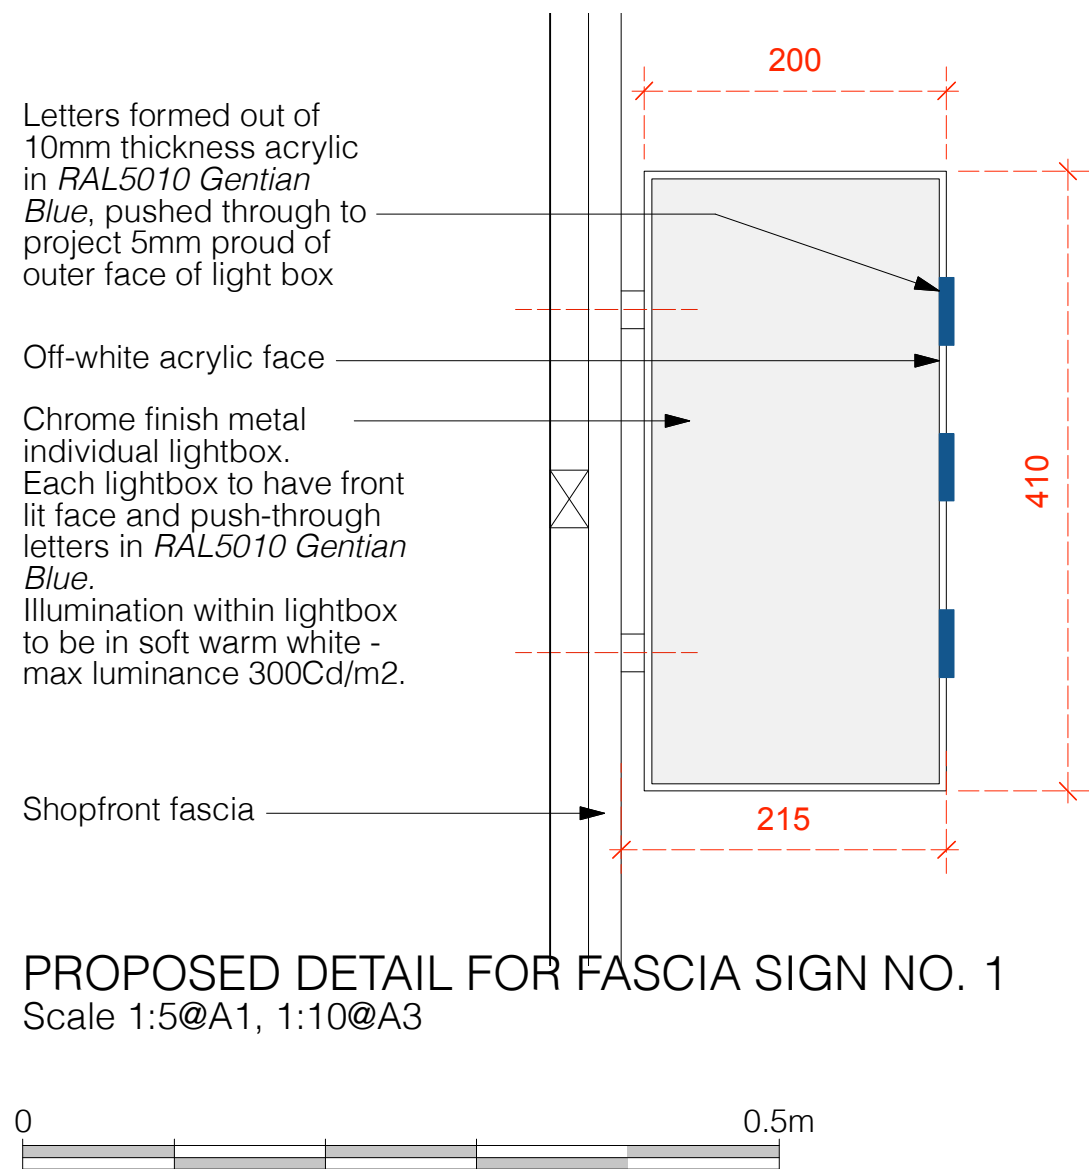

PROPOSED DETAIL FOR FASCIA SIGN NO. 1
Scale 1:5@A1, 1:10@A3

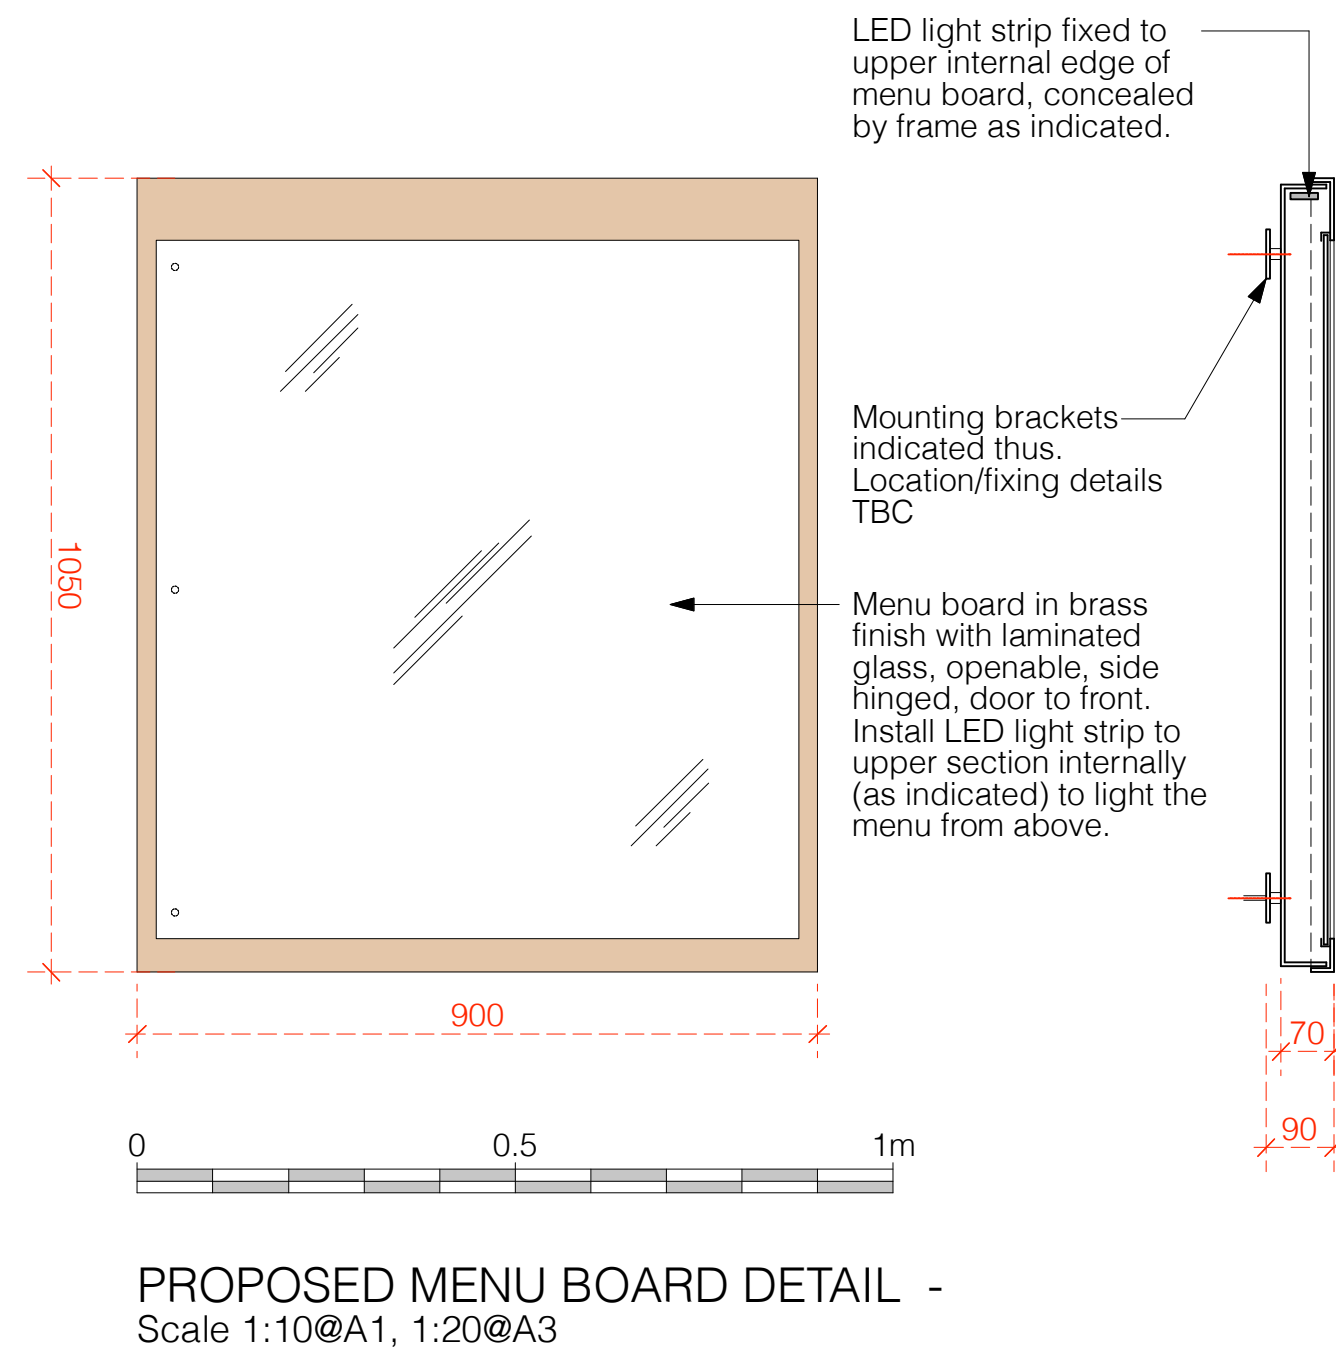

PROPOSED MENU BOARD DETAIL -
Scale 1:10@A1, 1:20@A3

A 16.07.25 DR CL scheme drawn up
Rev Date Initials Details

Purpose of Issue
CONSENT TO DISPLAY AN ADVERTISEMENT

RICHARD PEDLAR ARCHITECTS
ARCHITECTURE • CONSERVATION • URBAN DESIGN

RPCA St Brandon's House 29 Great George Street
Bristol BS1 5QT • 0117 974 2612
www.rpca.co.uk • info@rpca.co.uk

Project **ALTO LOUNGE** at 30-32A Church Street
Reading RG4 8AU

Client Loungers UK Ltd

Title Proposed Signage

Drawing No. **LNG4833.06A**

Scale 1:50@A1 1:100@A3 Date NOV 2024