



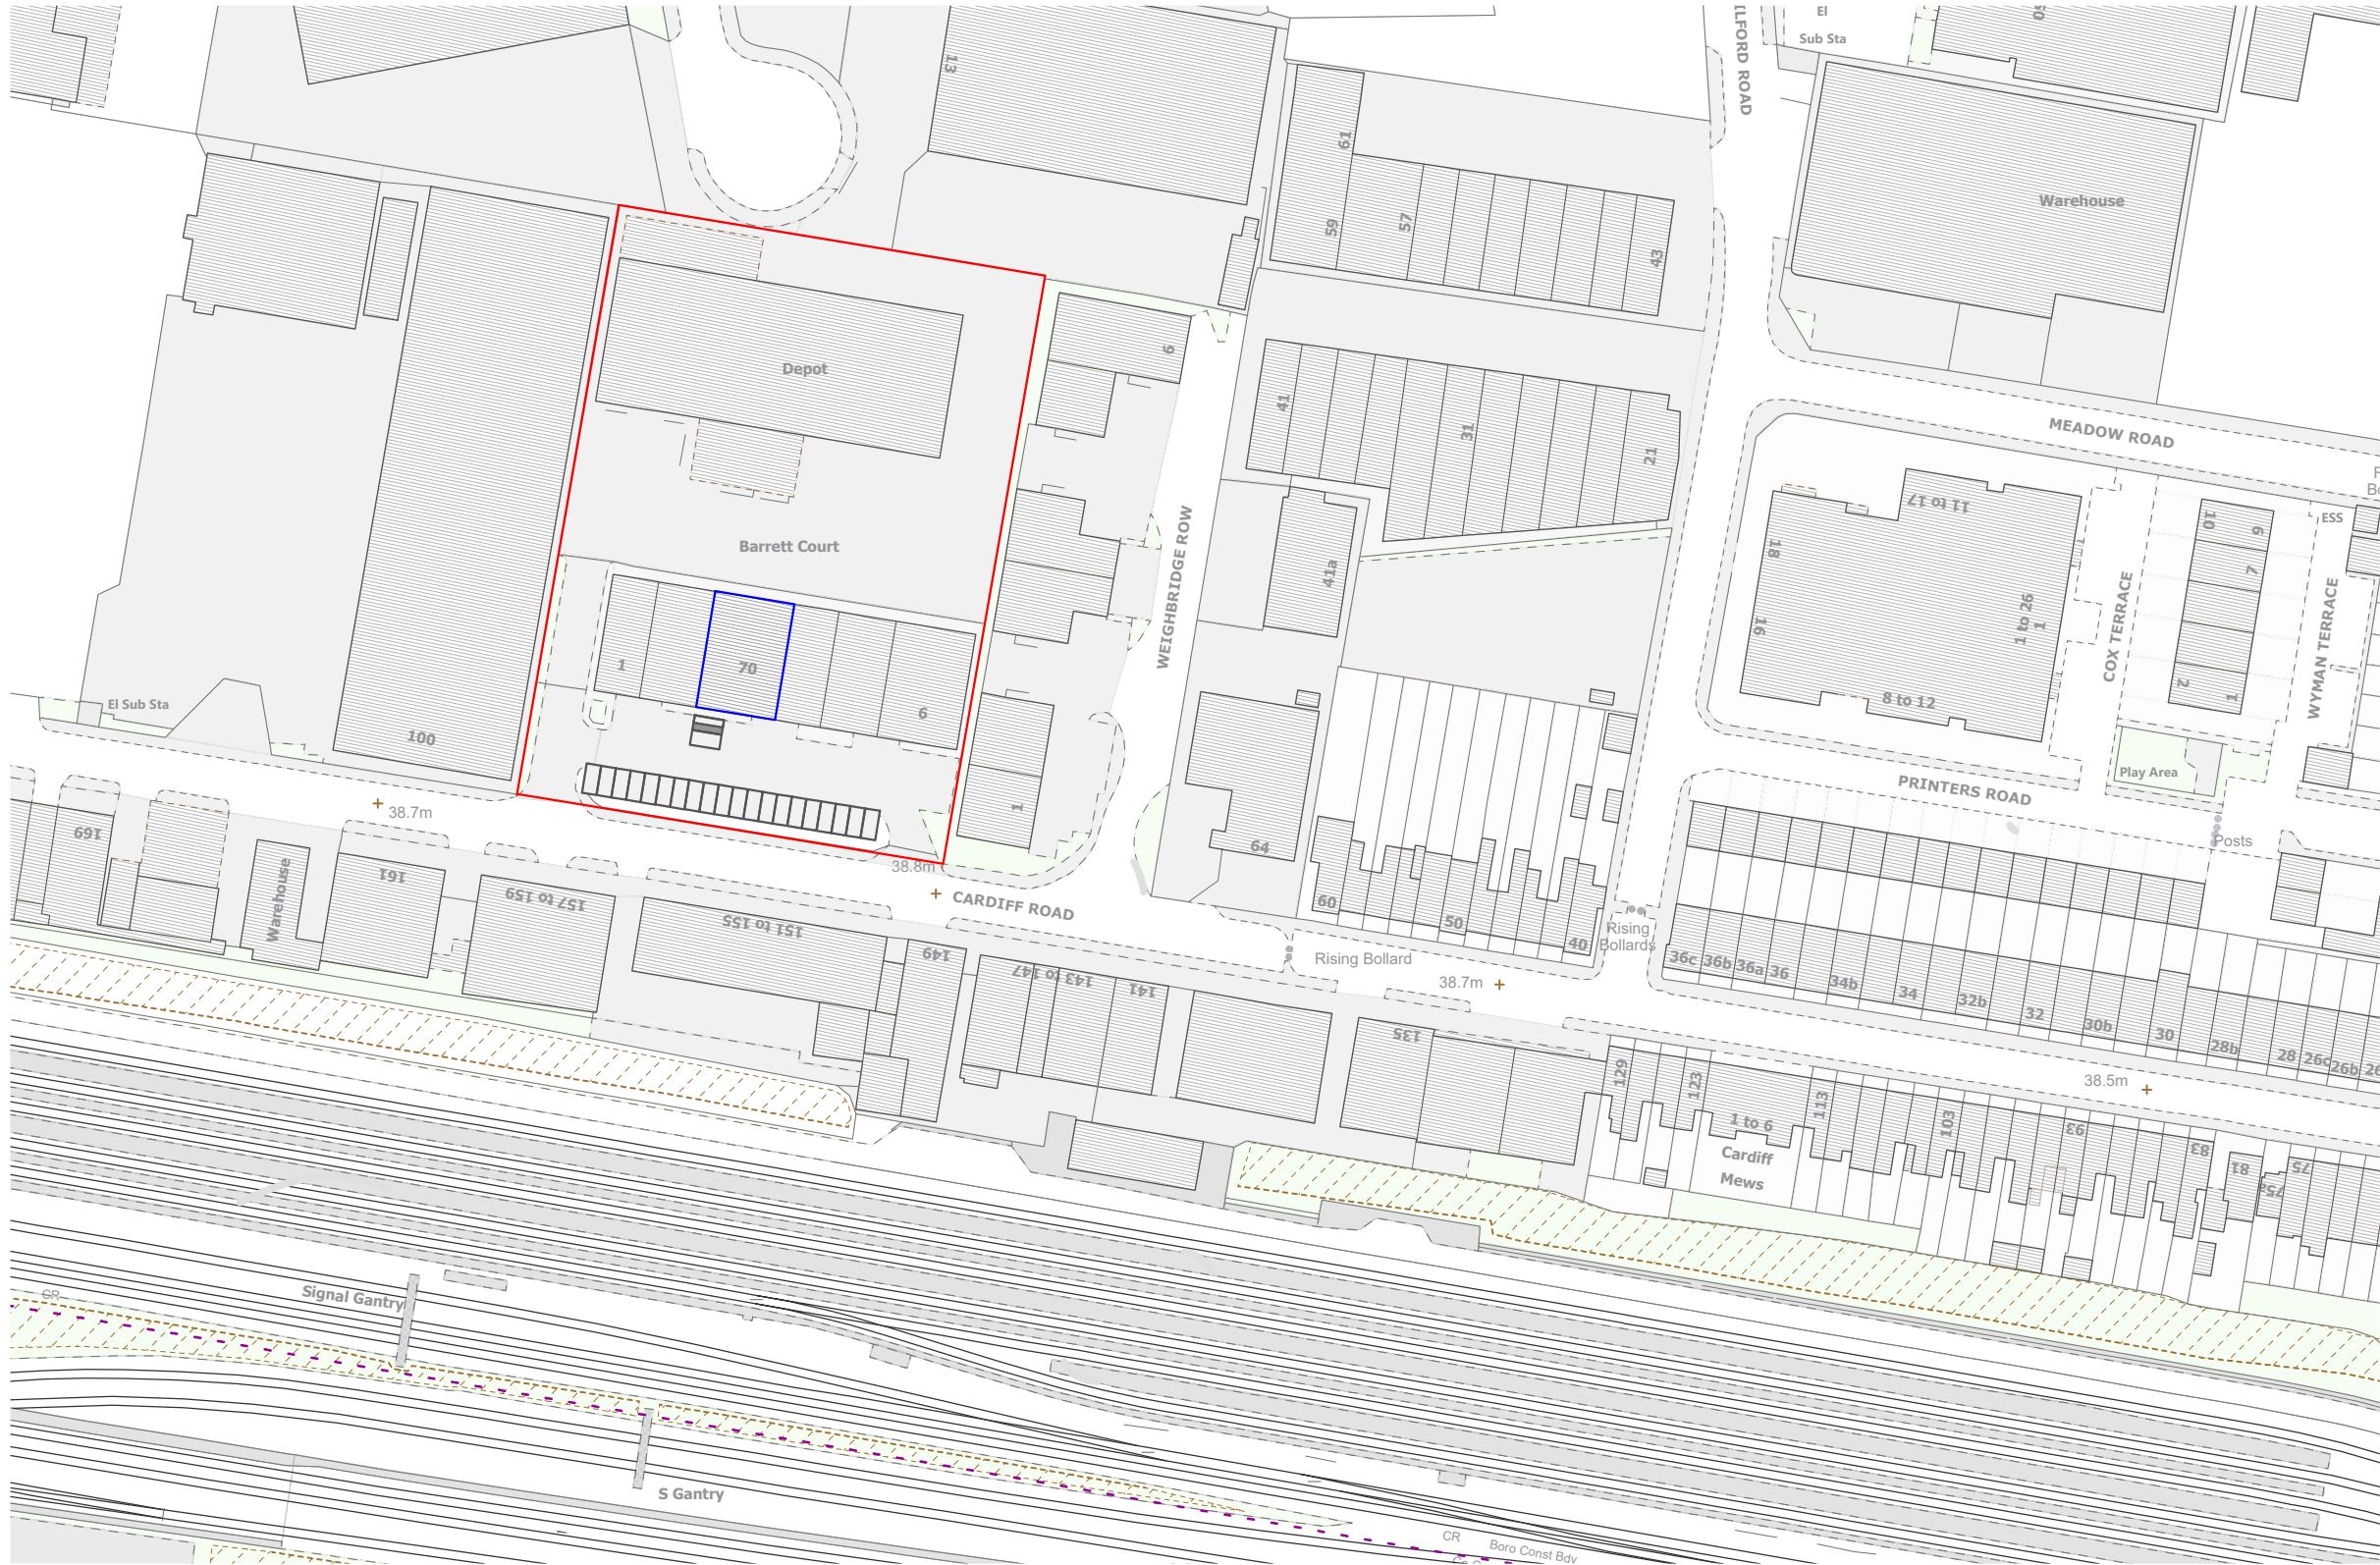


LOCATION PLAN | 1:1250

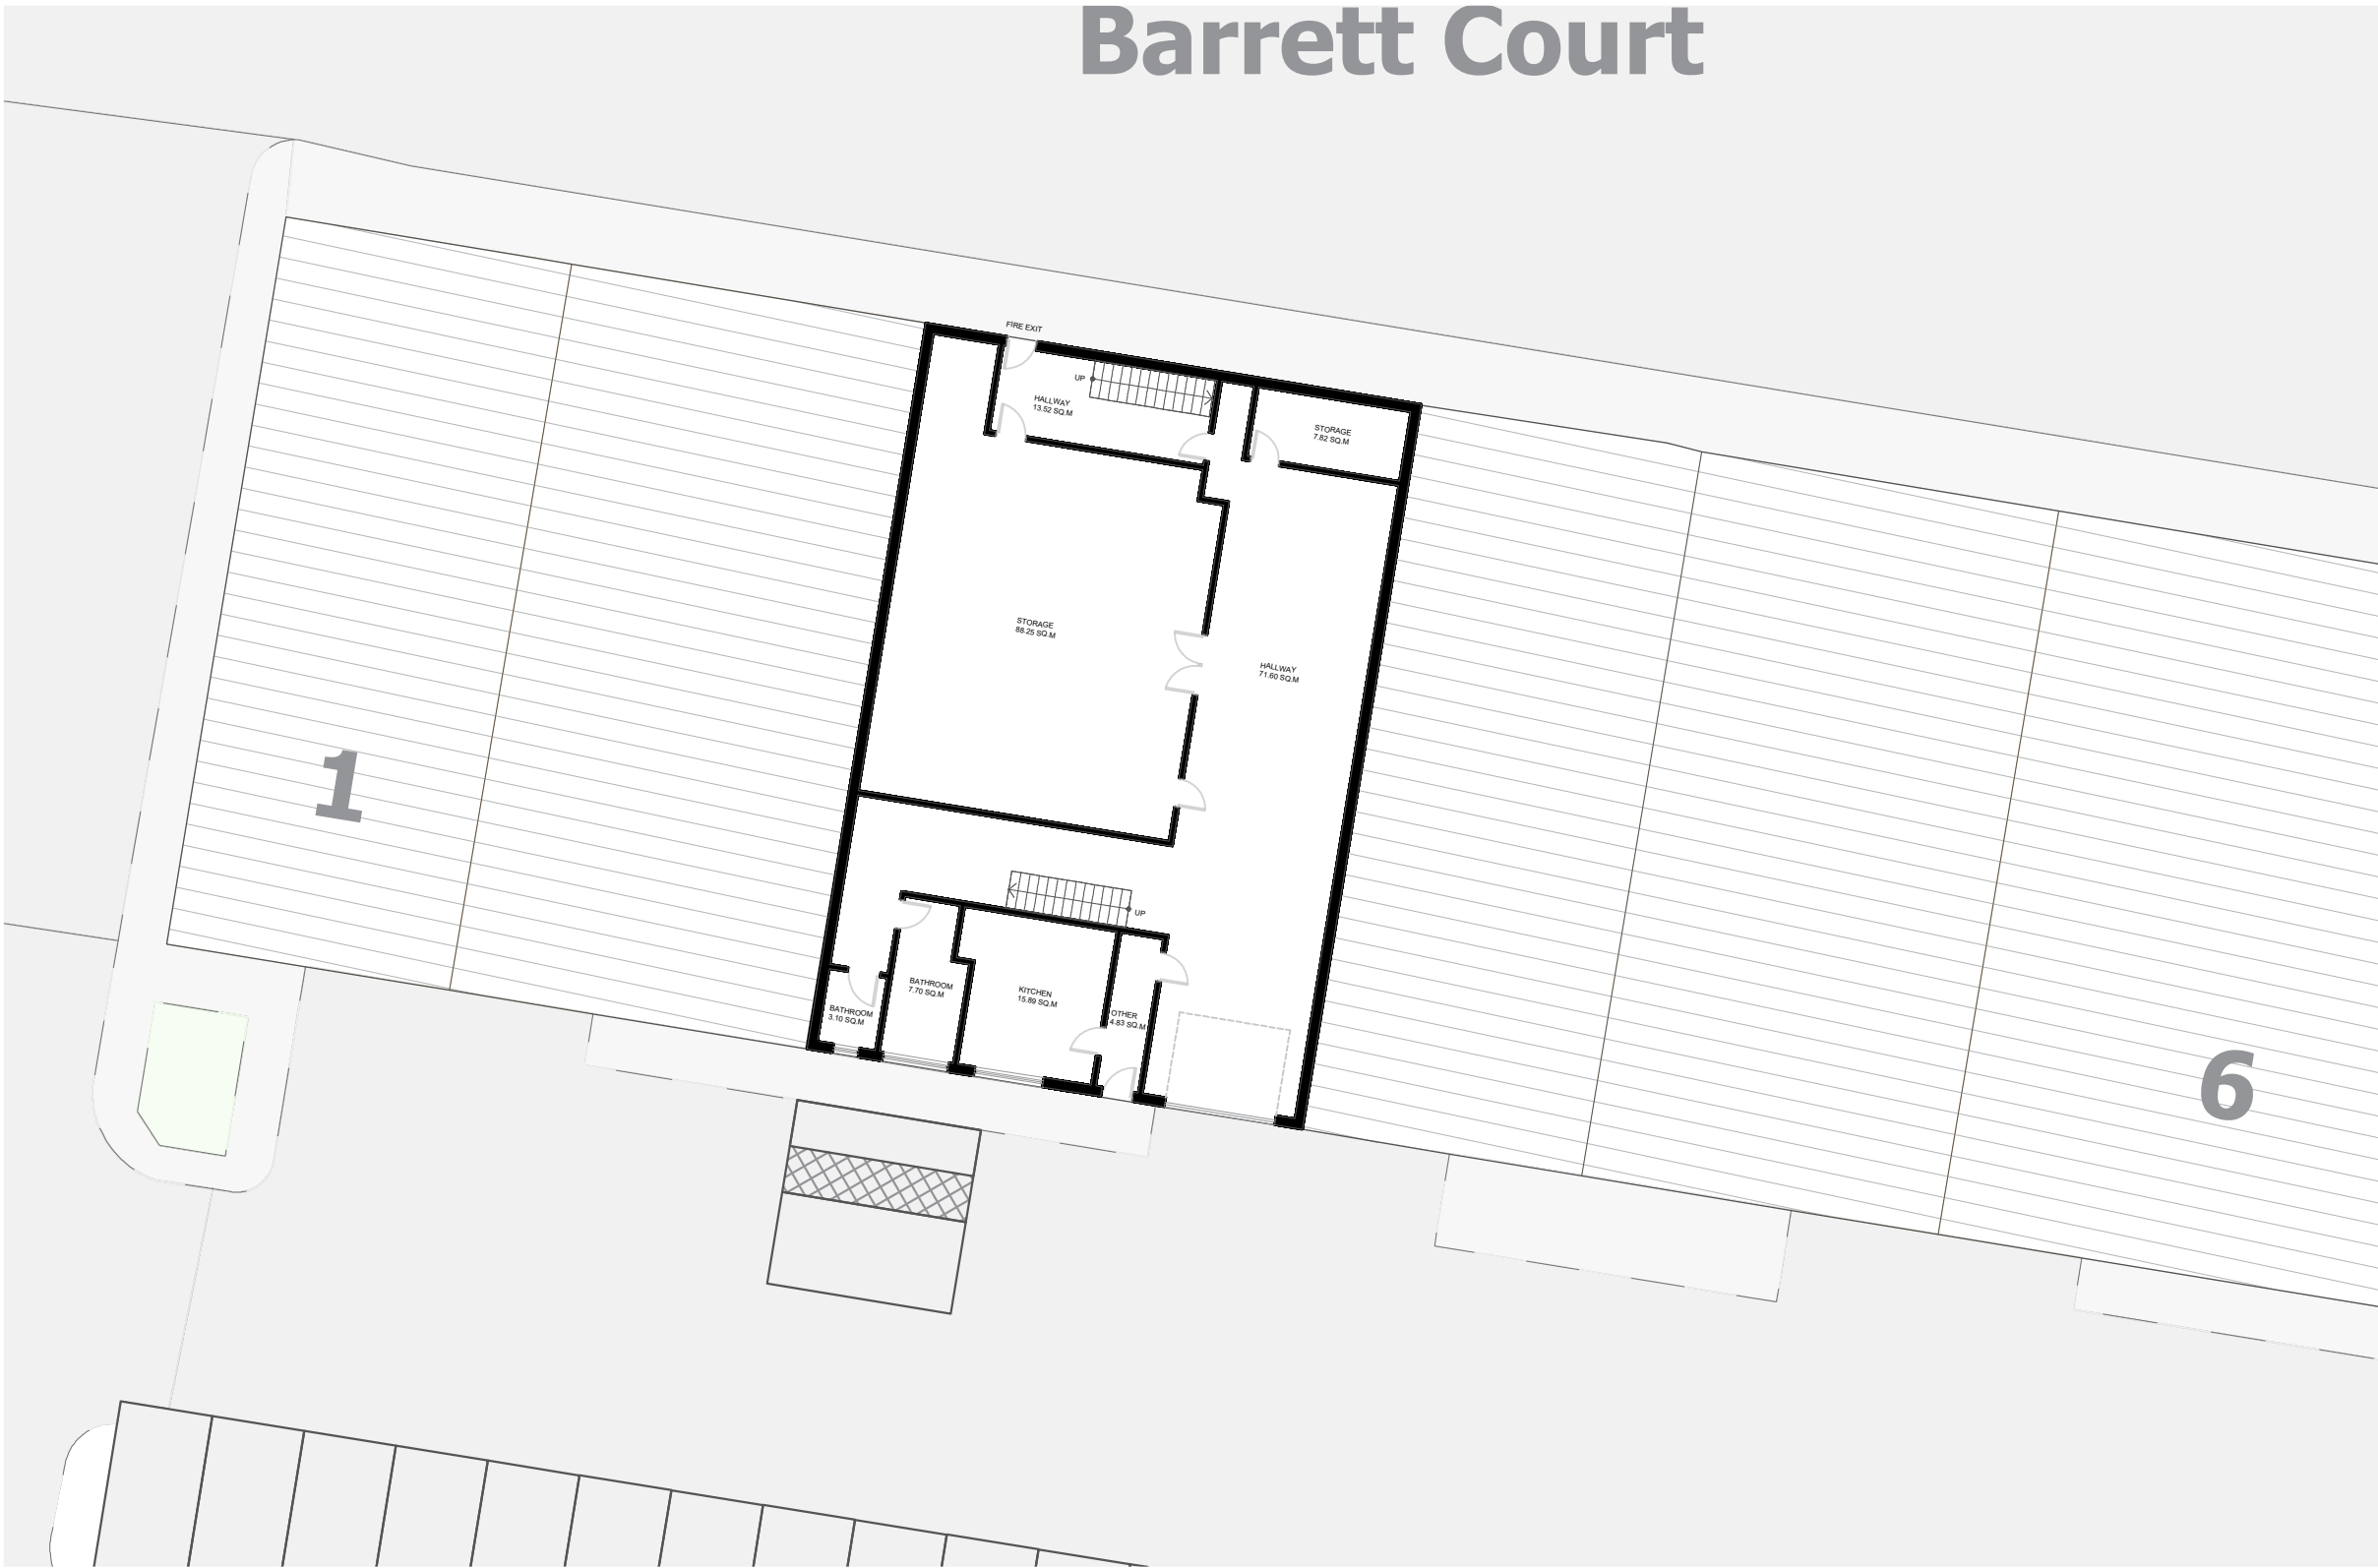

EXISTING SITE PLAN | 1:200



BLOCK PLAN | 1:500

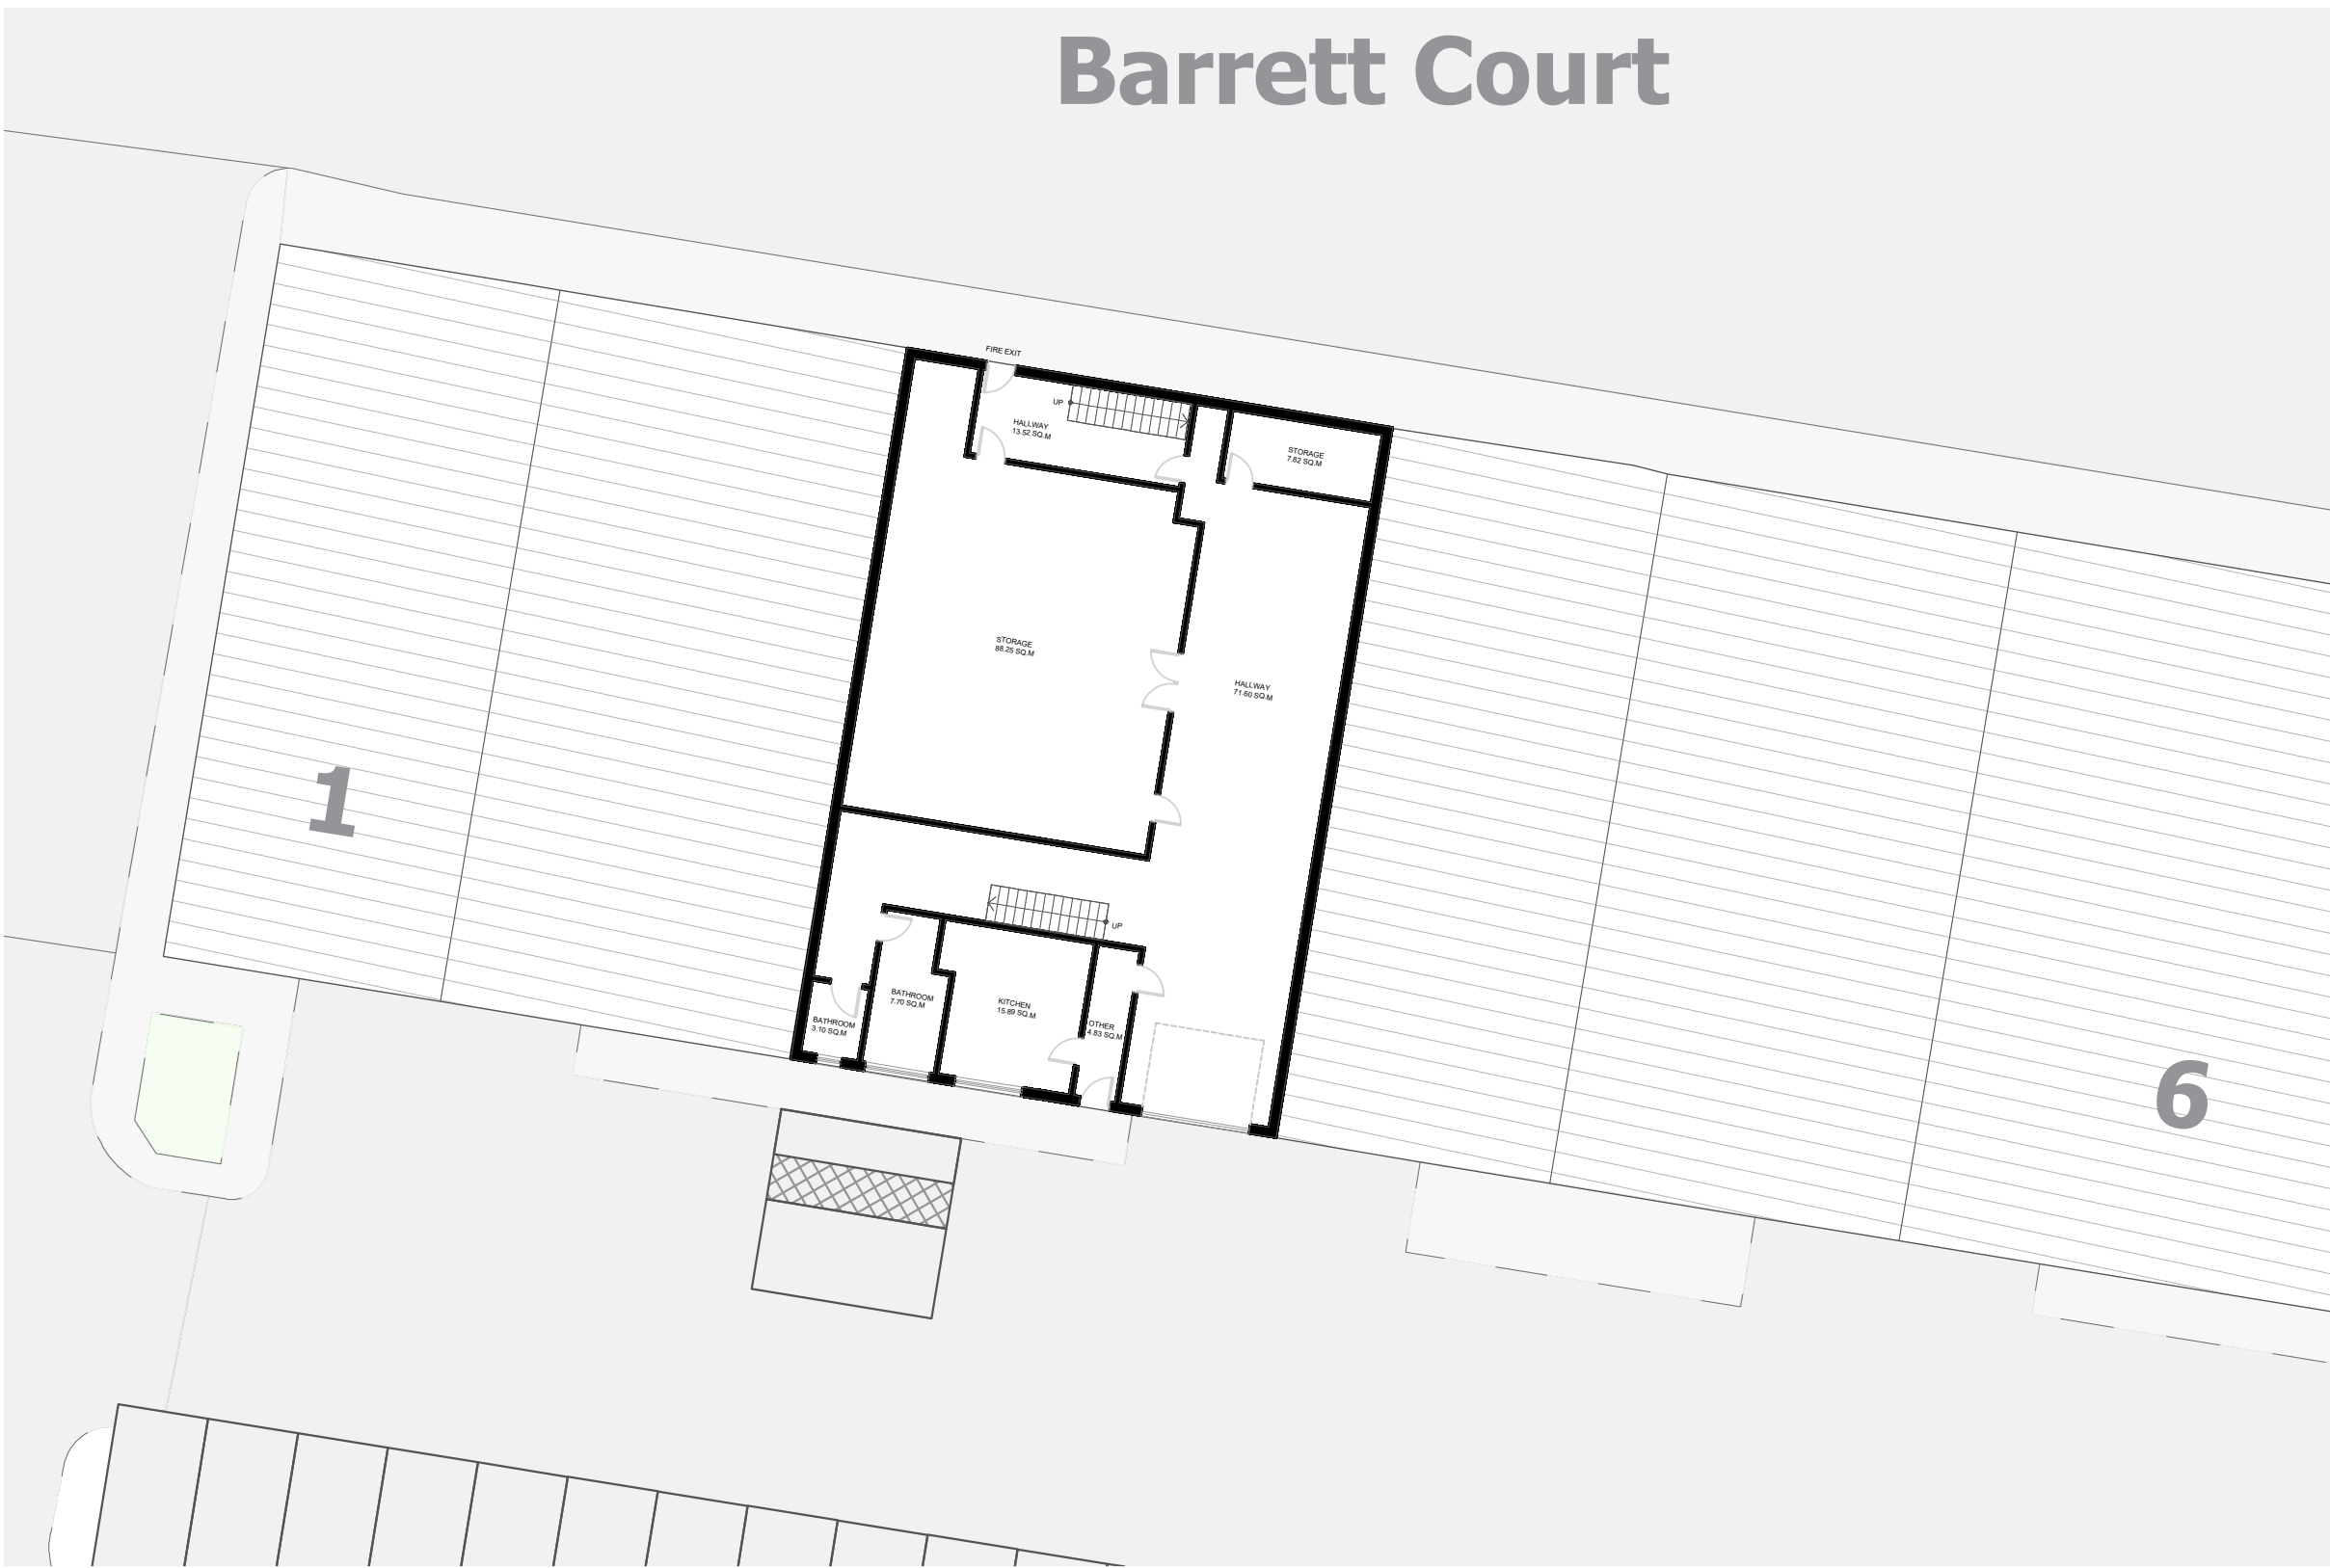

PROPOSED SITE PLAN | 1:200

Paradigm Architects

NOTES

EXISTING AND PROPOSED BUILDING

- 1.All Dimensions to be checked on site..
- 2.The landscape areas demarcated including levels are for representation purposes only and may vary on site.
- 3.The drawing is for the planning purposes only..
- 4.Drawing outside of the red site boundary line is indicative and for site / neighborhood context understanding only.

NUMBER 01 REVISIONS

DATE 04/09/25

VALID FOR CONSTRUCTION IF STAMPED AND SIGNED BY ARCHITECT

PROJECT STAGE

PROJECT TITLE

70 CARDIFF ROAD,
RG1 8ED.

KEY PLAN

DRAWING TITLE

SUPPORTING DRAWINGS

1: VAR	@A1	SCALE
PS		DRAWN
NV		CHECKED
PDM005520		PROJECT NO.

COMPANY DETAILS

team@paradigmarchitects.co

07397902652