

NOTES

- 1.All Dimensions to be checked on site.
- 2.The landscape areas demarcated including levels are for representation purposes only and may vary on site.
- 3.The drawing is for the planning purposes only.
- 4.Drawing outside of the red site boundary line is indicative and for site / neighborhood context understanding only.

NUMBER 03 REVISIONS


DATE 04/09/25

VALID FOR CONSTRUCTION IF STAMPED AND SIGNED BY ARCHITECT

PROJECT STAGE

PROJECT TITLE
70 CARDIFF ROAD,
RG1 8ED.

KEY PLAN

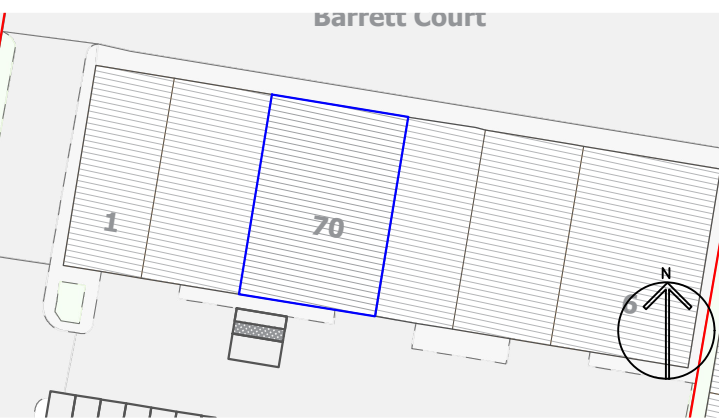

DRAWING TITLE

PROPOSED PLANS

1:100	@A1	SCALE
PS		DRAWN
NV		CHECKED
PDM005520		PROJECT NO.



COMPANY DETAILS

✉ team@paradigmarchitects.co


☎ 07397902652



GROUND FLOOR PLAN | 1:100



FIRST FLOOR PLAN | 1:100

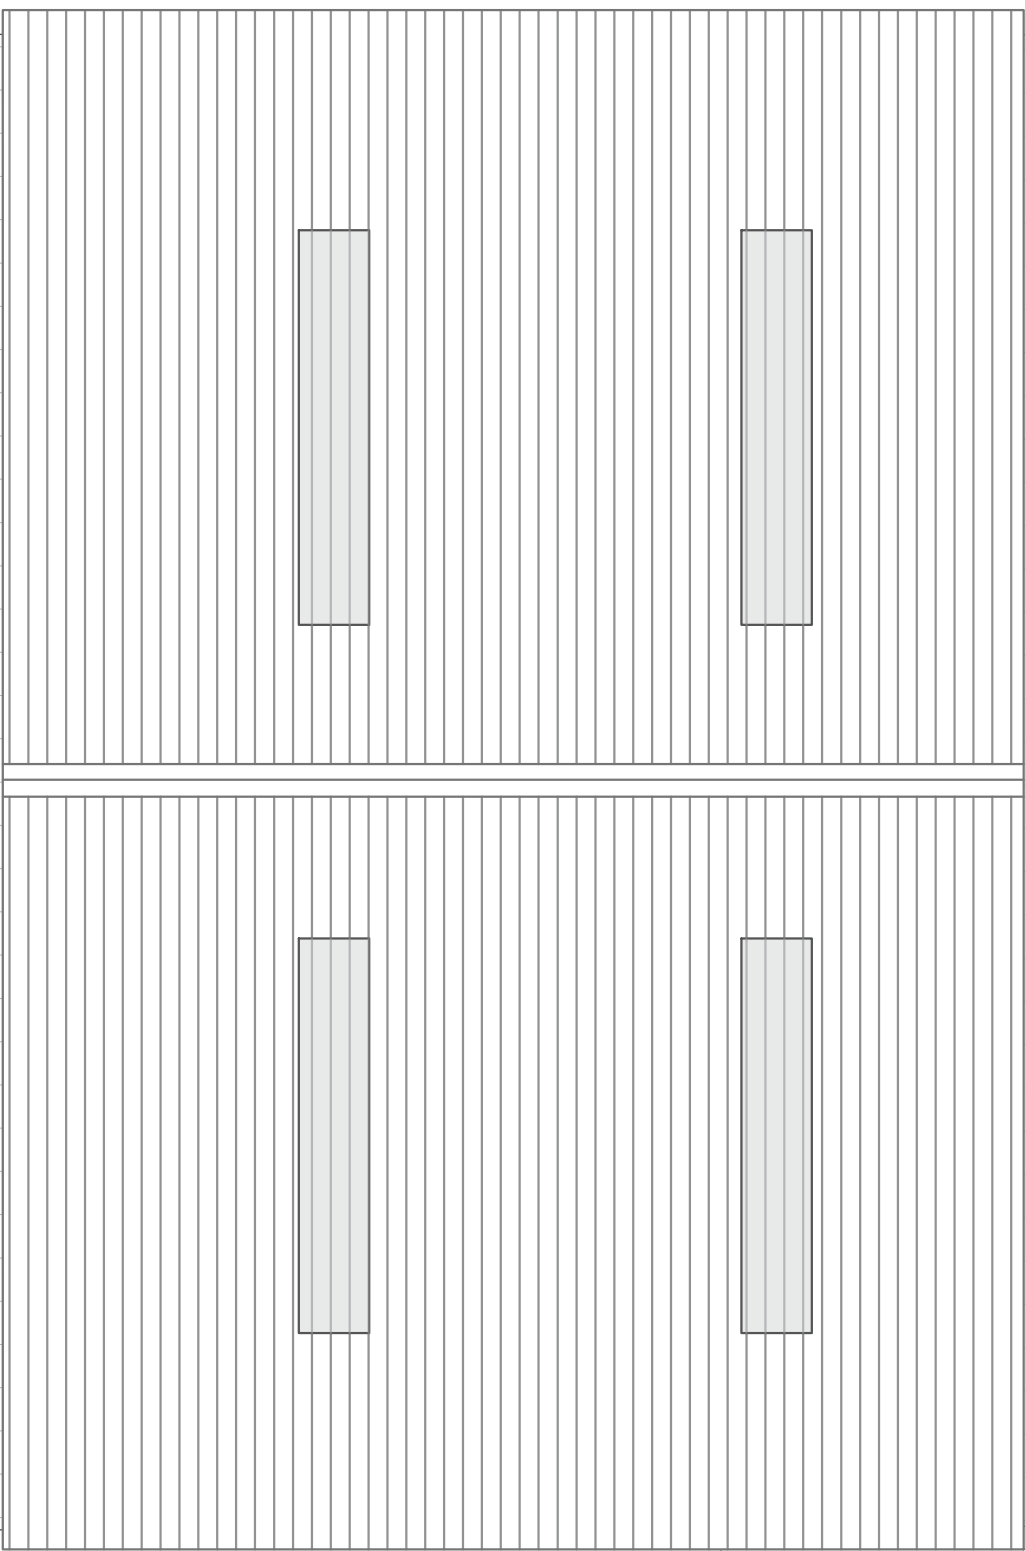

ROOF PLAN | 1:100