


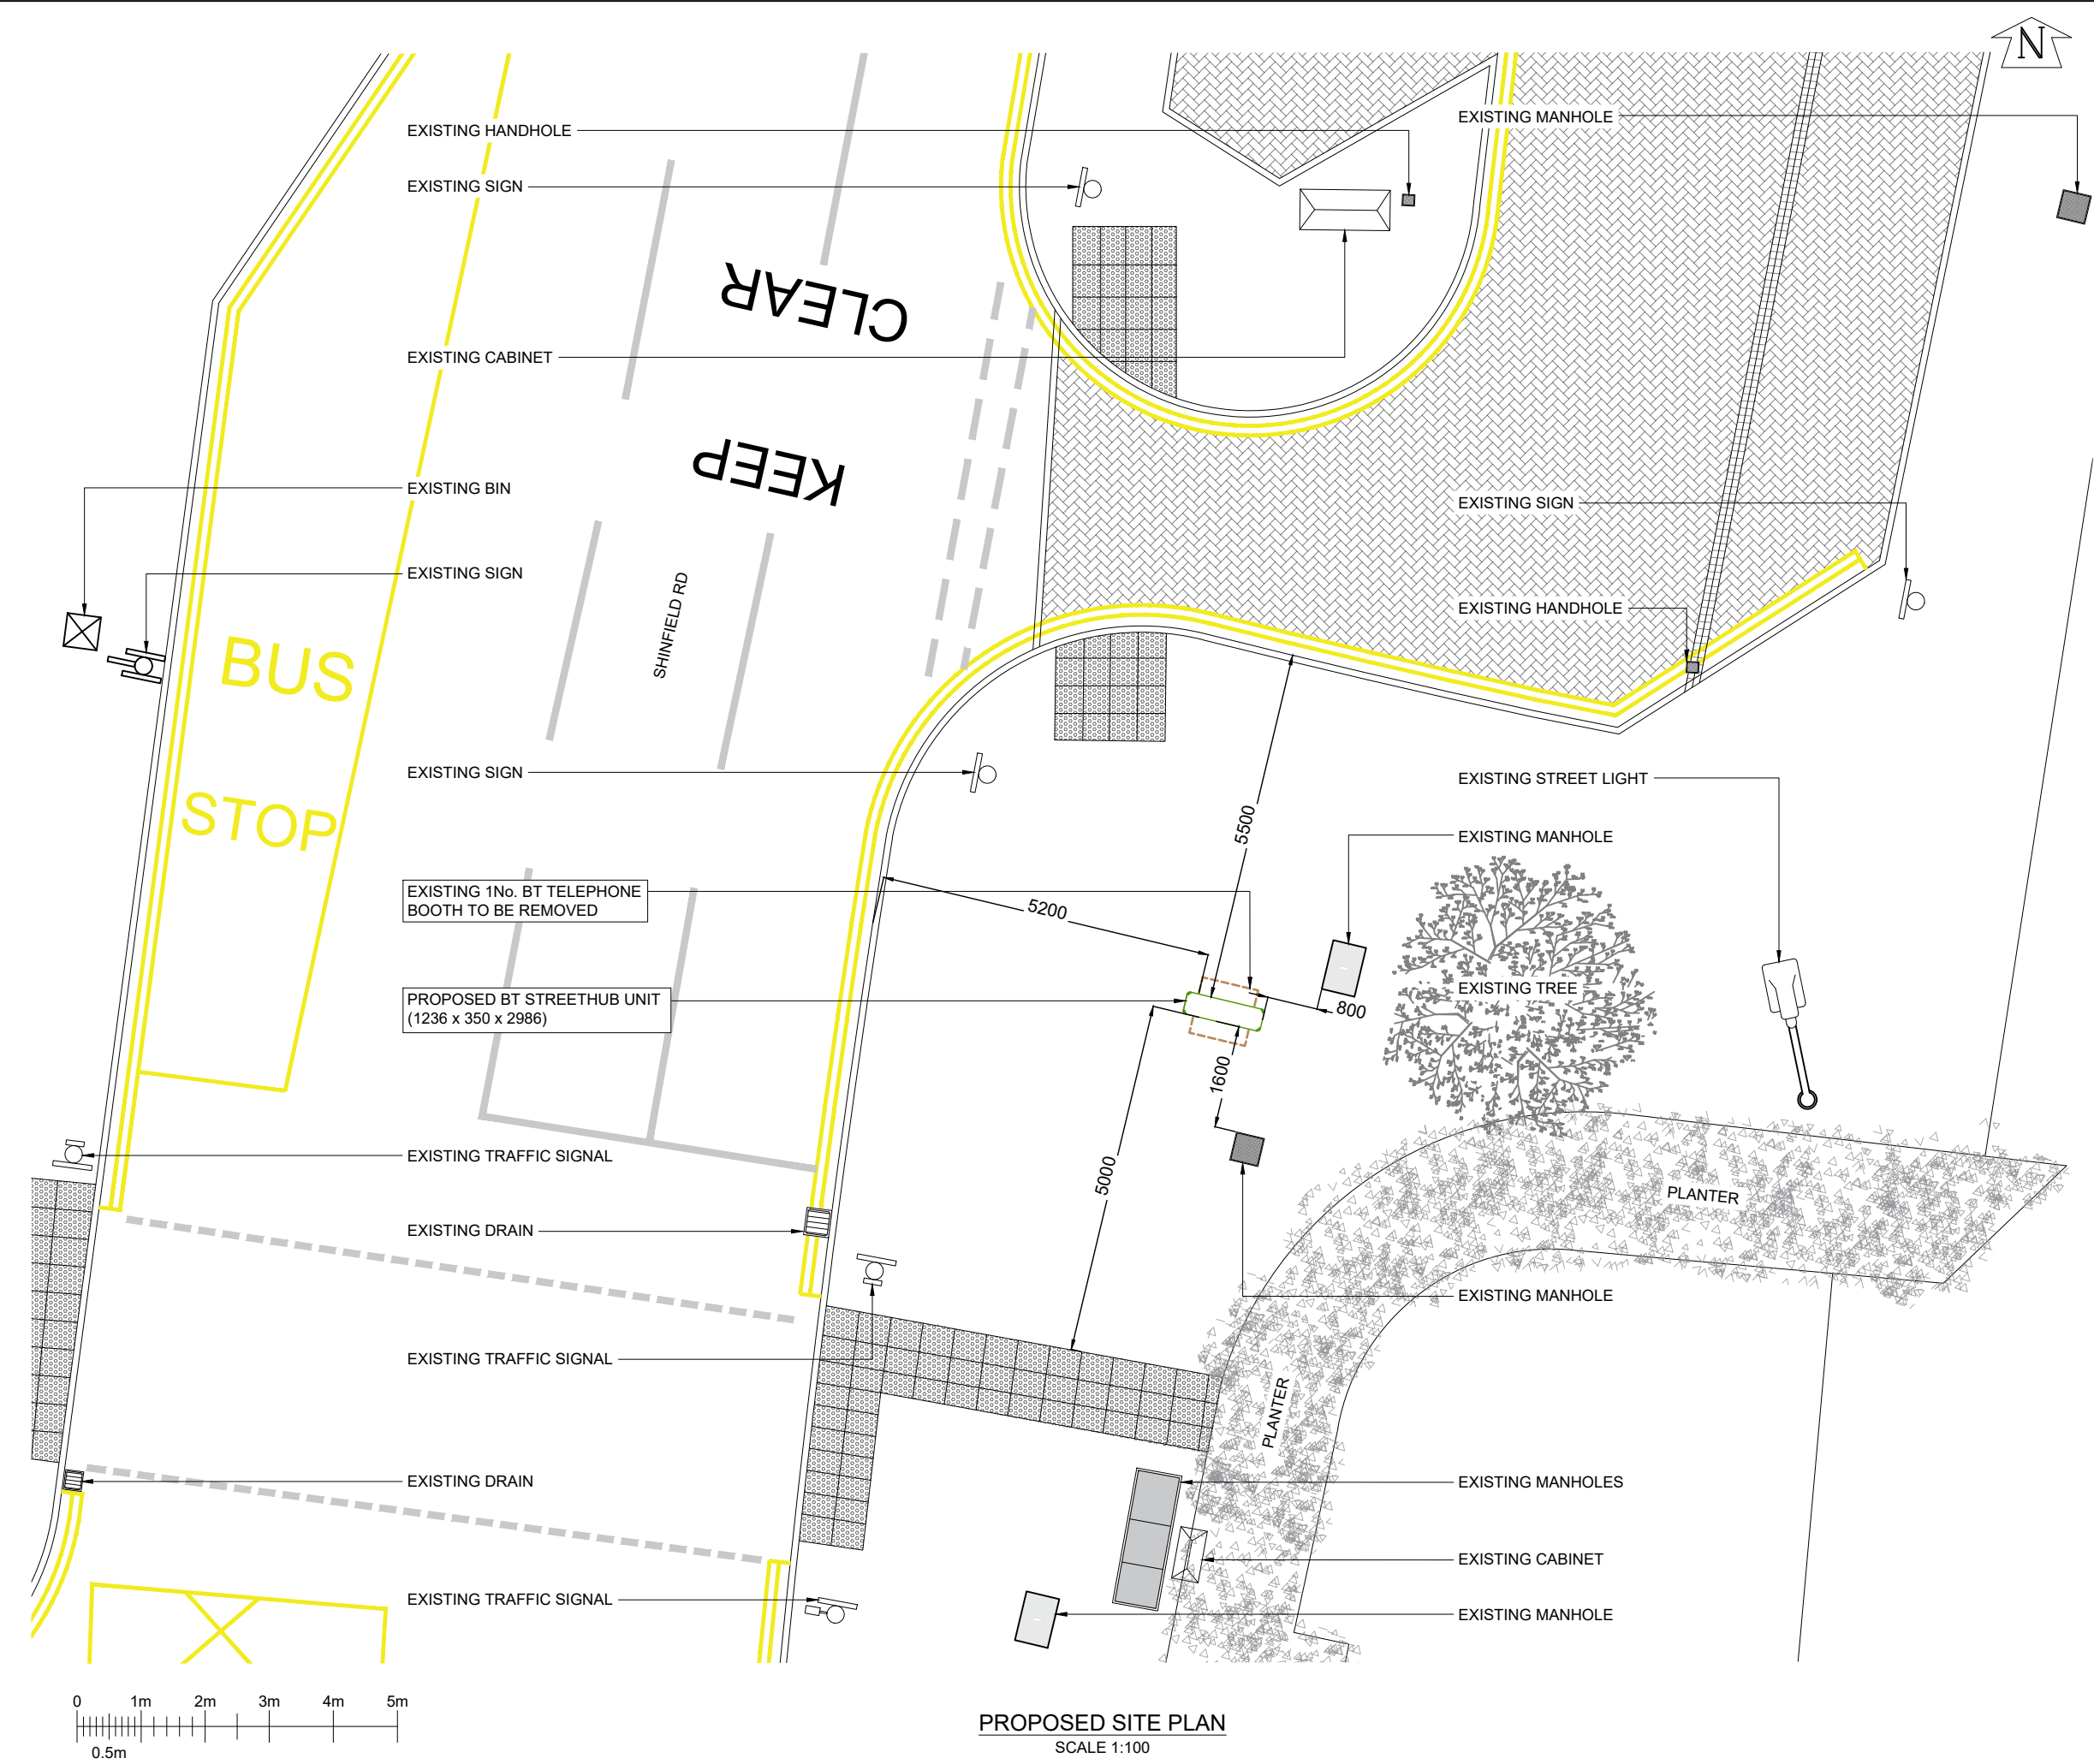

PROPOSED SITE PLAN
SCALE 1:100

GENERAL NOTES

Use written dimensions only, do not scale from drawing. Use latest revision of all referenced information.

LAT 51.426886 LONG -0.946539

Rev	Date	Description	Drawn	Chkd
B	27-06-2025	BT Streethub Amendment	AJA	ADN
A	23-06-2025	New BT Streethub Structure	MJS	ADN



Drg Status
PLANNING

Cell No. & Name

REA-126

Site Name & Address

Pavement o/s 231
Shinfield Rd, Reading
RG2 8HD

Drawing Title
PROPOSED SITE PLAN

Scale	1:100	Date	27-06-2025
Drawn By	MJS	Checked By	ADN
Drawing Number	002	Revision	B