


Collaborating with:
Mr & Mrs Buckle





Job: Drawing: Revision:
1096 02-10

Project:
**2 Pantile Close, Tilehurst
Reading, RG30 4HX**
Drawing:
Proposed Block Plan

Date: Status:
08.25 Planning
Drawn By: Checked By:
AG SH

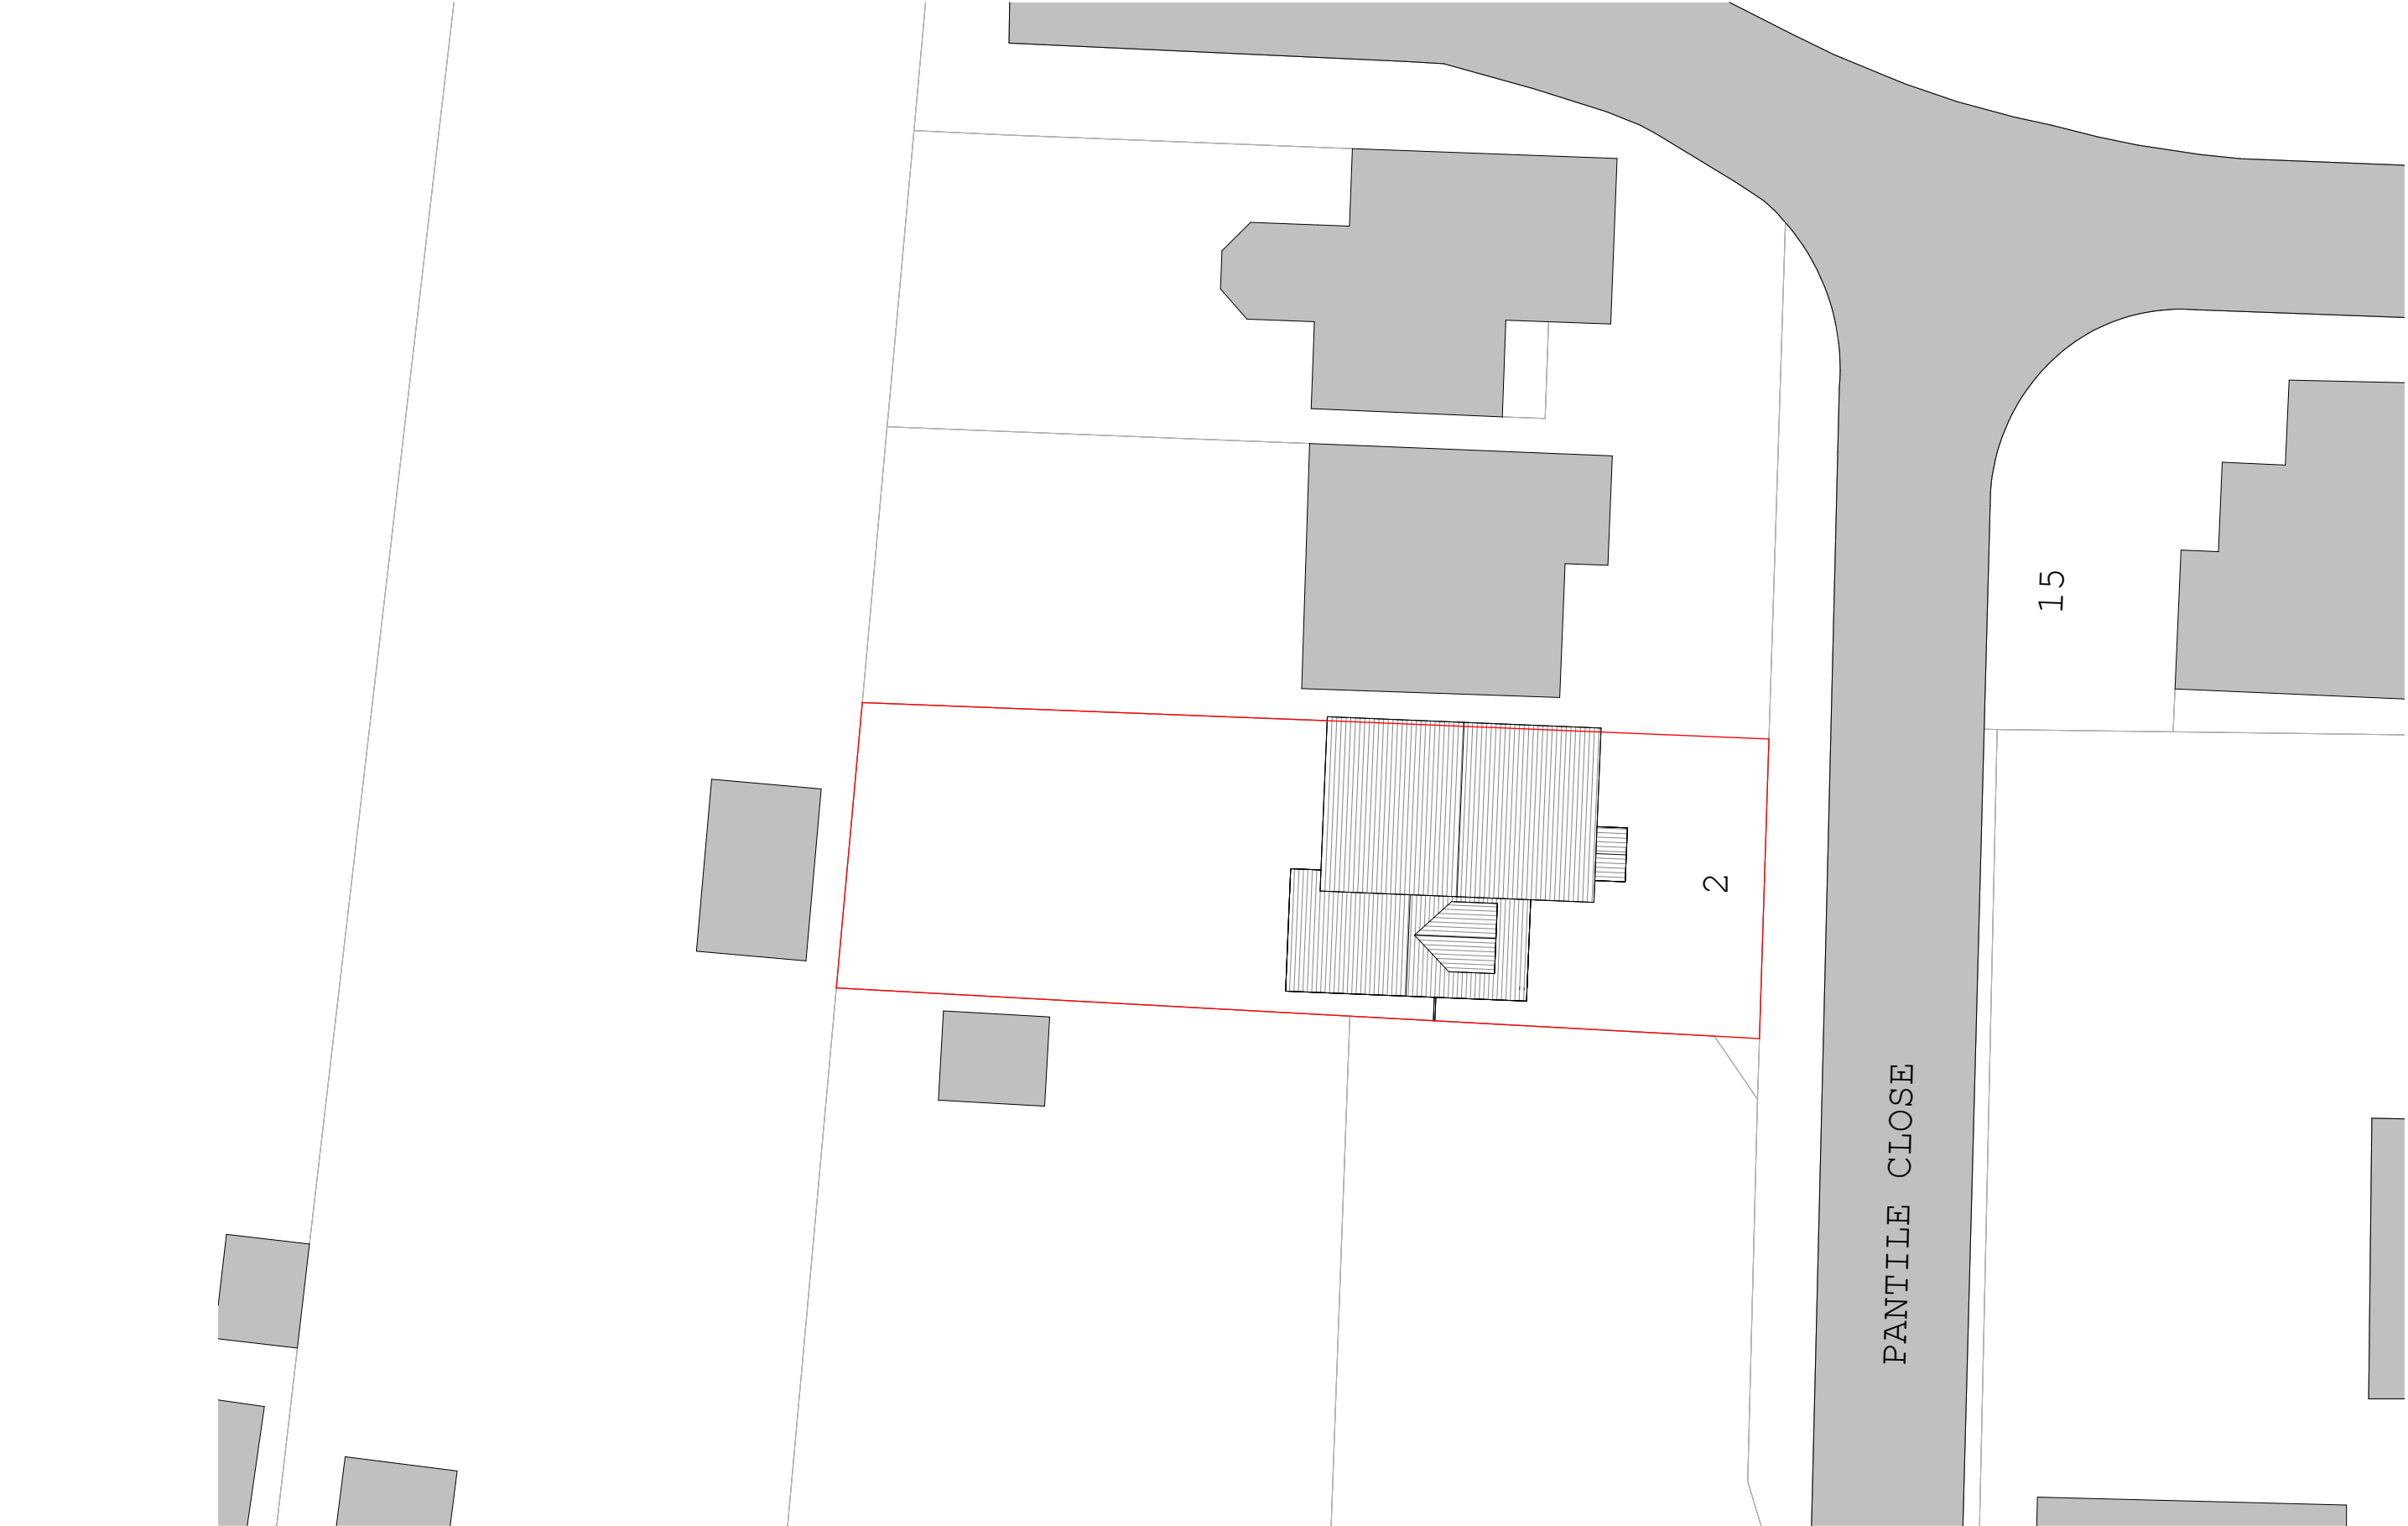

Colony Architects Ltd.
The Wine Store, Brewery
Court, Theale, Reading, RG7 5AJ
+44 (0)118 380 0328
hello@colonyarchitects.com
colonyarchitects.com

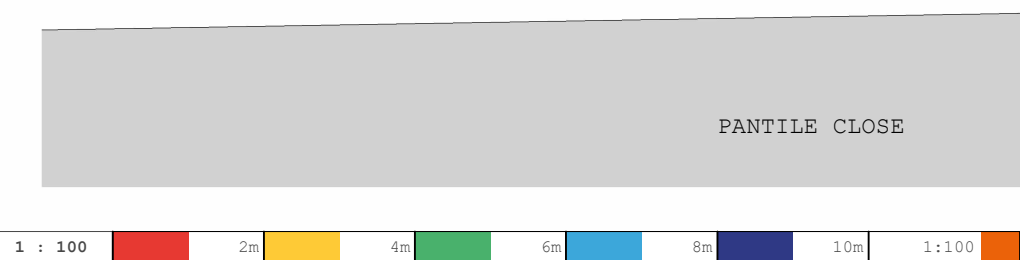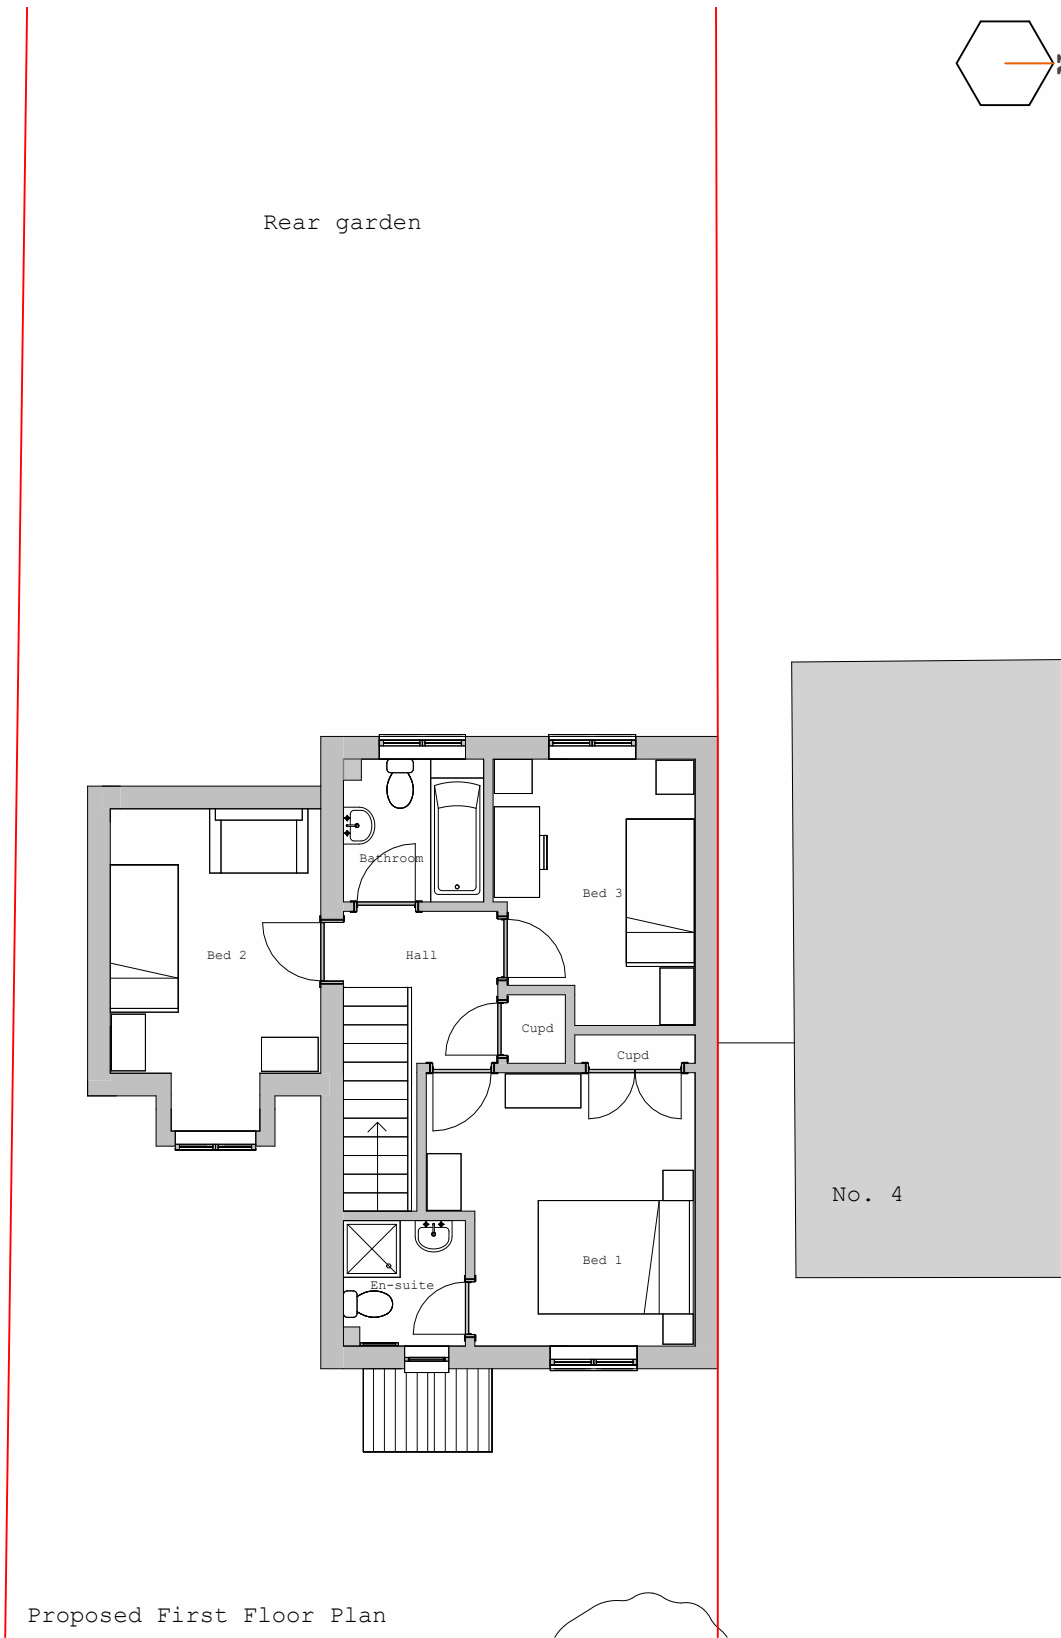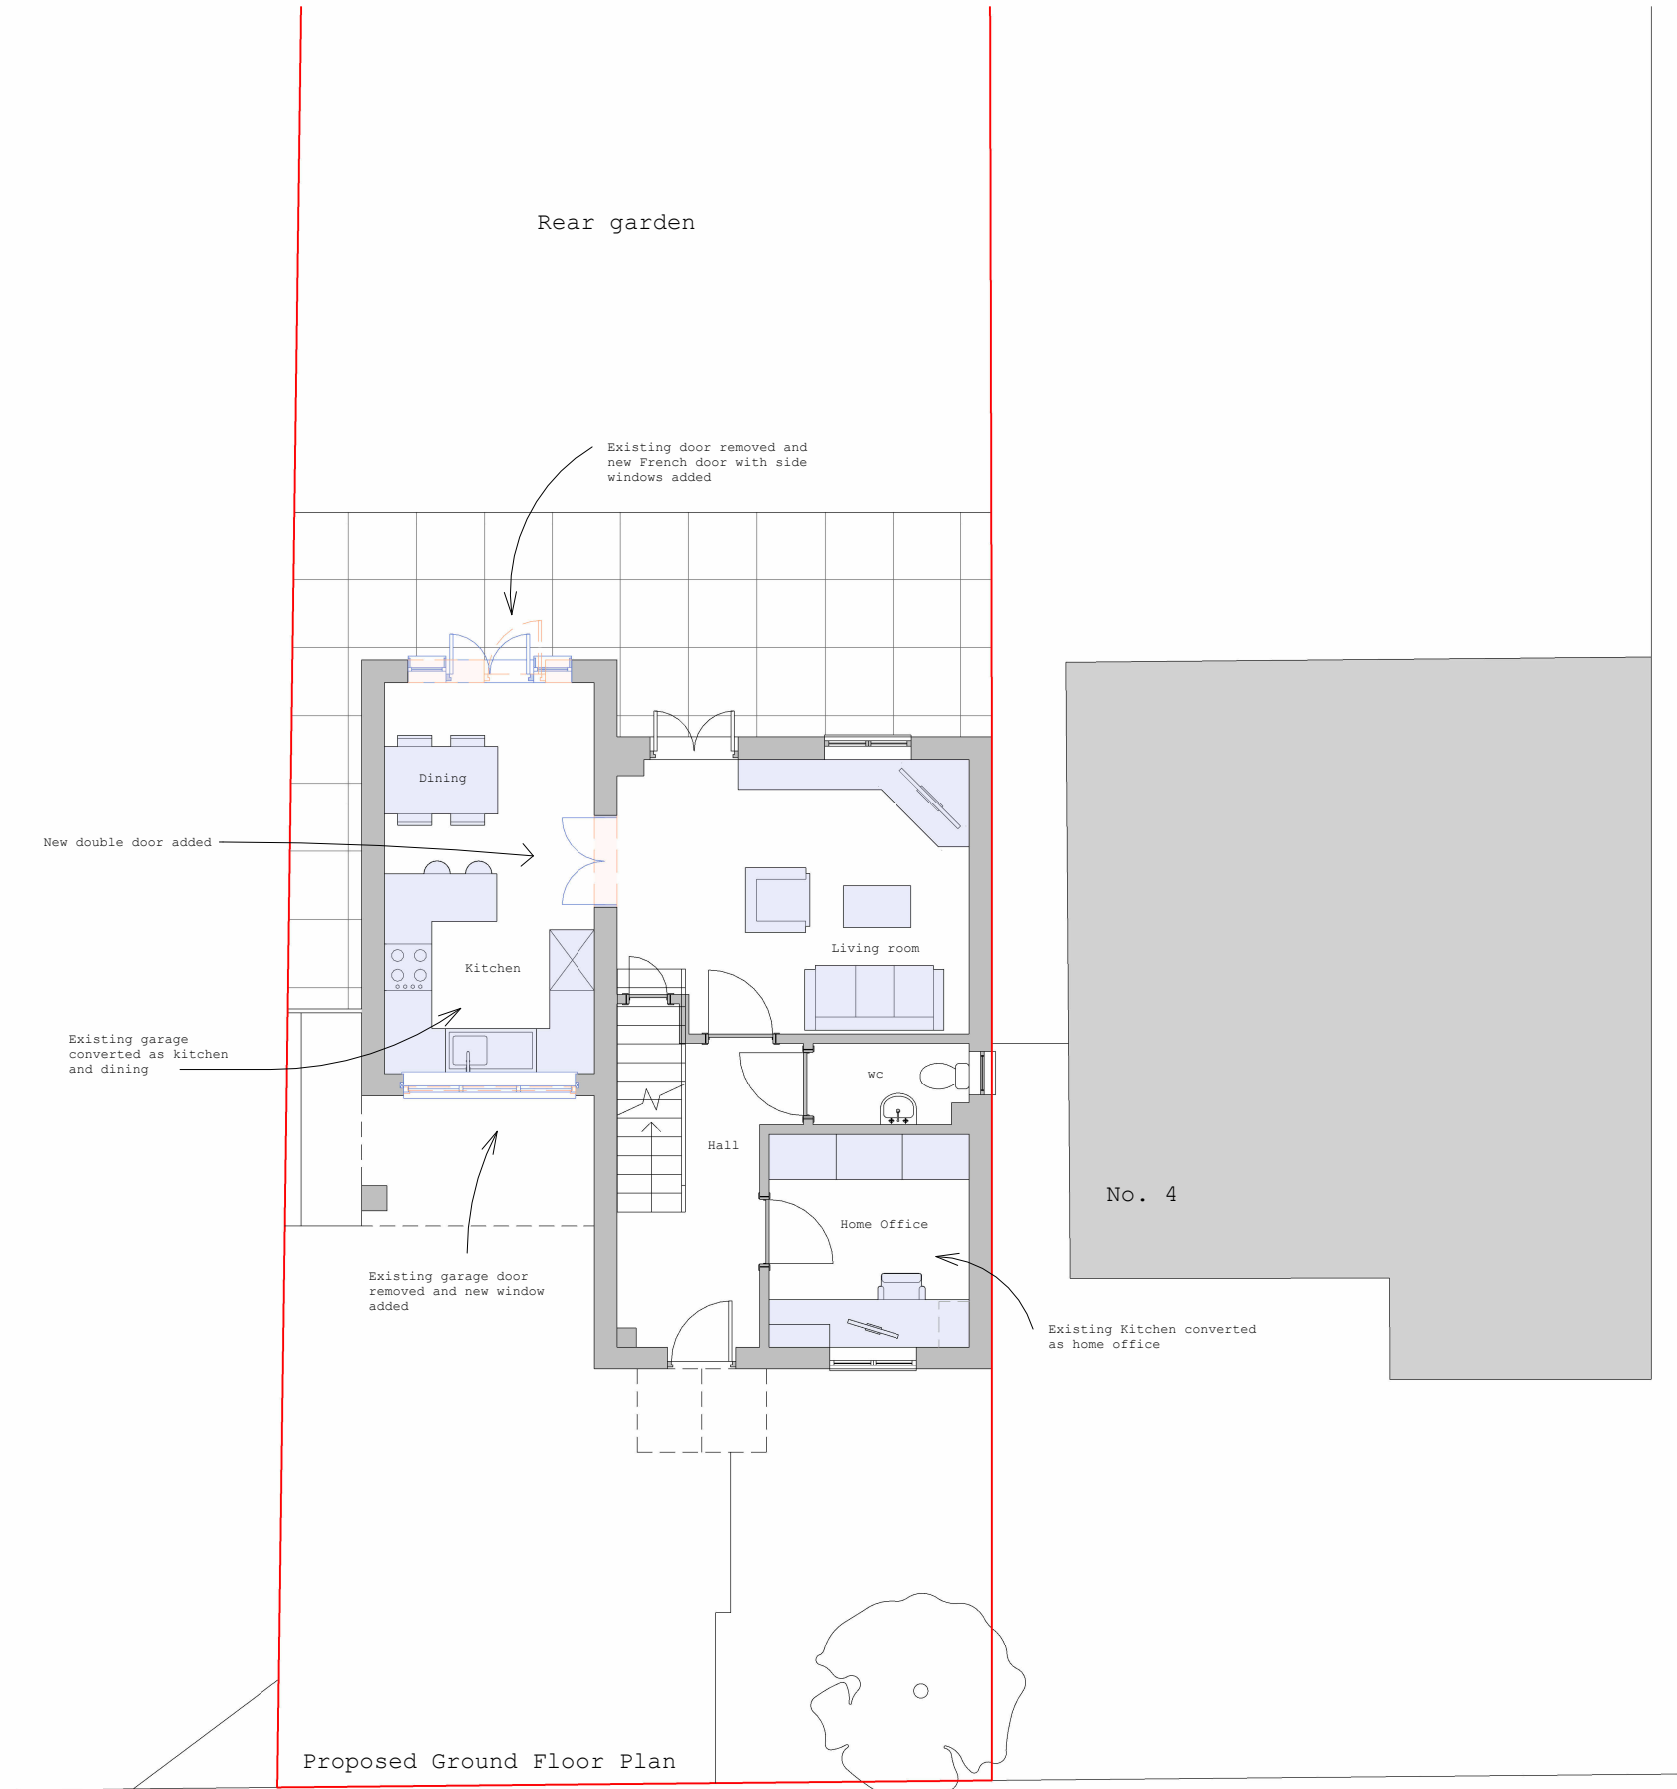 

 Collaborating with: Mr & Mrs Buckle Job: 1096 Drawing: 03-10 Revision:	Project: 2 Pantile Close, Tilehurst Reading, RG30 4HX Drawing: Proposed Ground & First Floor Plans Date: 08.25 Status: Planning Drawn By: AG Checked By: SH	 Colony Architects Ltd. The Wine Store, Brewery Court, Theale, Reading, RG7 5AJ +44 (0)118 380 0328 hello@colonyarchitects.com colonyarchitects.com
--	--	---



Proposed Front (East) Elevation



Proposed Rear (West) Elevation



Proposed Side (South) Elevation



Proposed Side (North) Elevation



Collaborating with:
Mr & Mrs Buckle

Job: Drawing: Revision:
1096 05-11

Project:
**2 Pantile Close, Tilehurst
Reading, RG30 4HX**
Drawing:
Proposed Side Elevation

Date: Status:
08.25 Planning
Drawn By: Checked By:
AG SH



Colony Architects Ltd.
The Wine Store, Brewery
Court, Theale, Reading, RG7 5AJ
+44 (0)118 380 0328
hello@colonyarchitects.com
colonyarchitects.com