





EXISTING FRONT ELEVATION

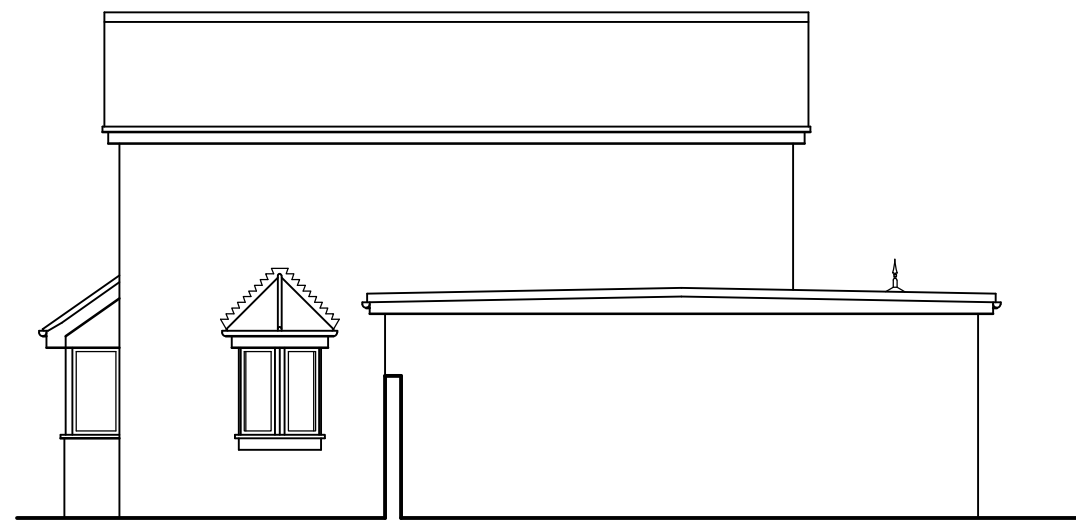


EXISTING SIDE ELEVATION



EXISTING REAR ELEVATION

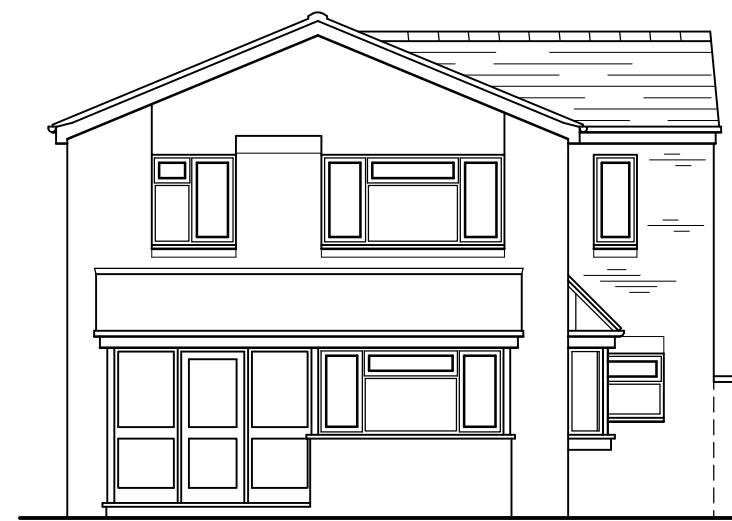


PROPOSED FRONT ELEVATION

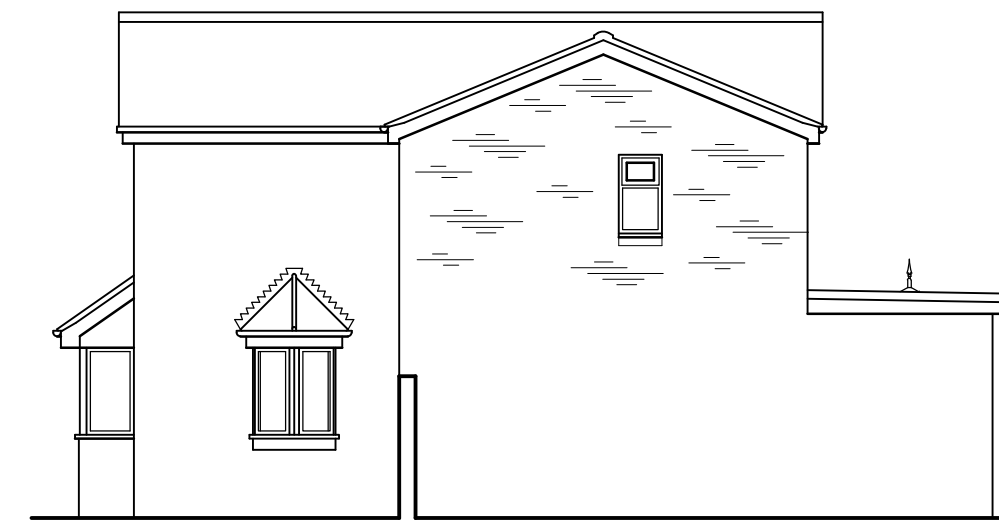


PROPOSED SIDE ELEVATION




PROPOSED REAR ELEVATION

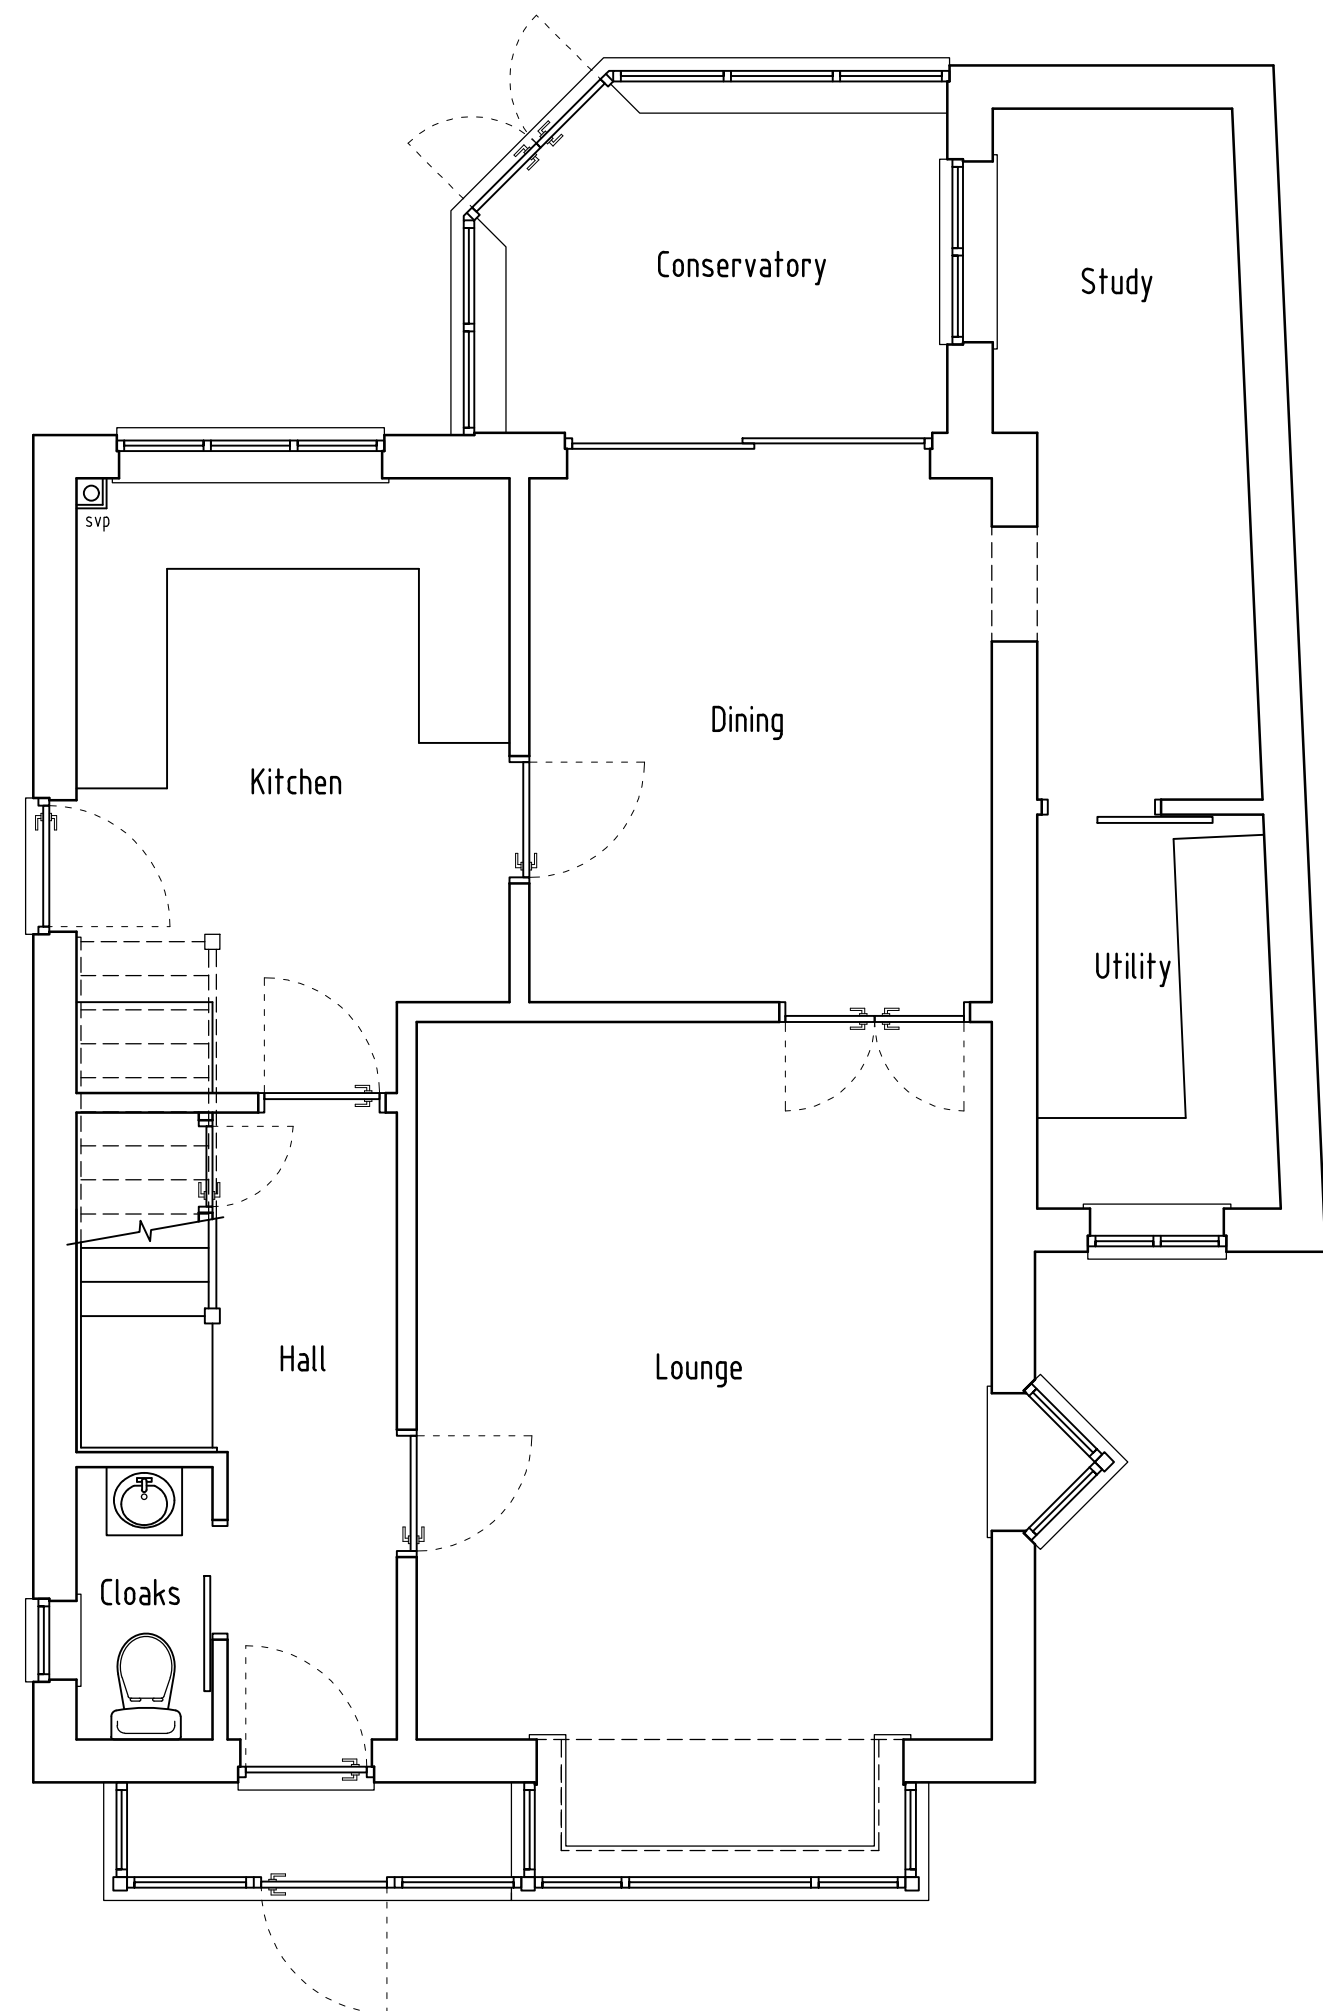



EXISTING GROUND FLOOR PLAN

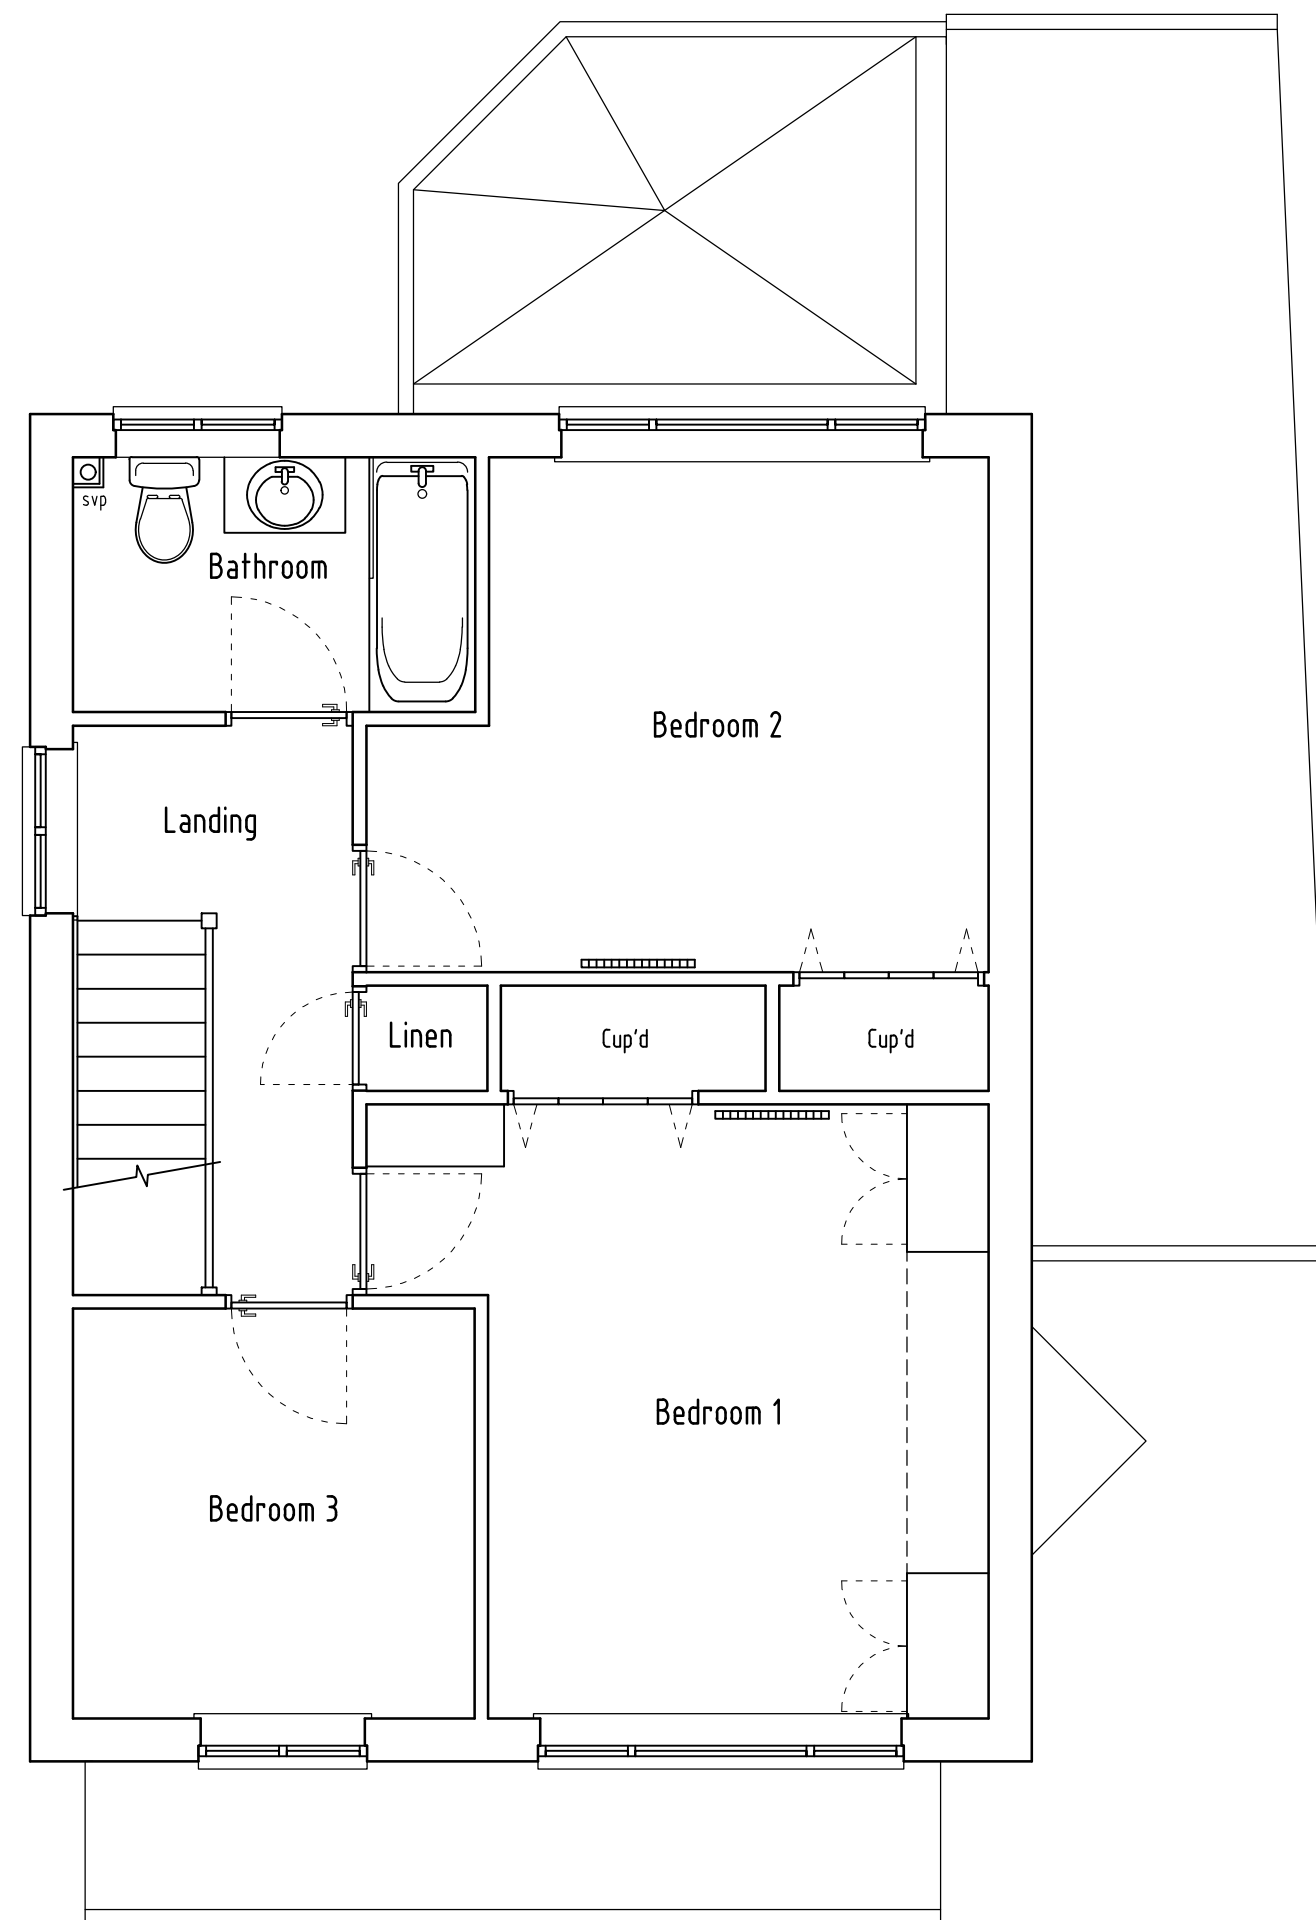

EXISTING FIRST FLOOR PLAN


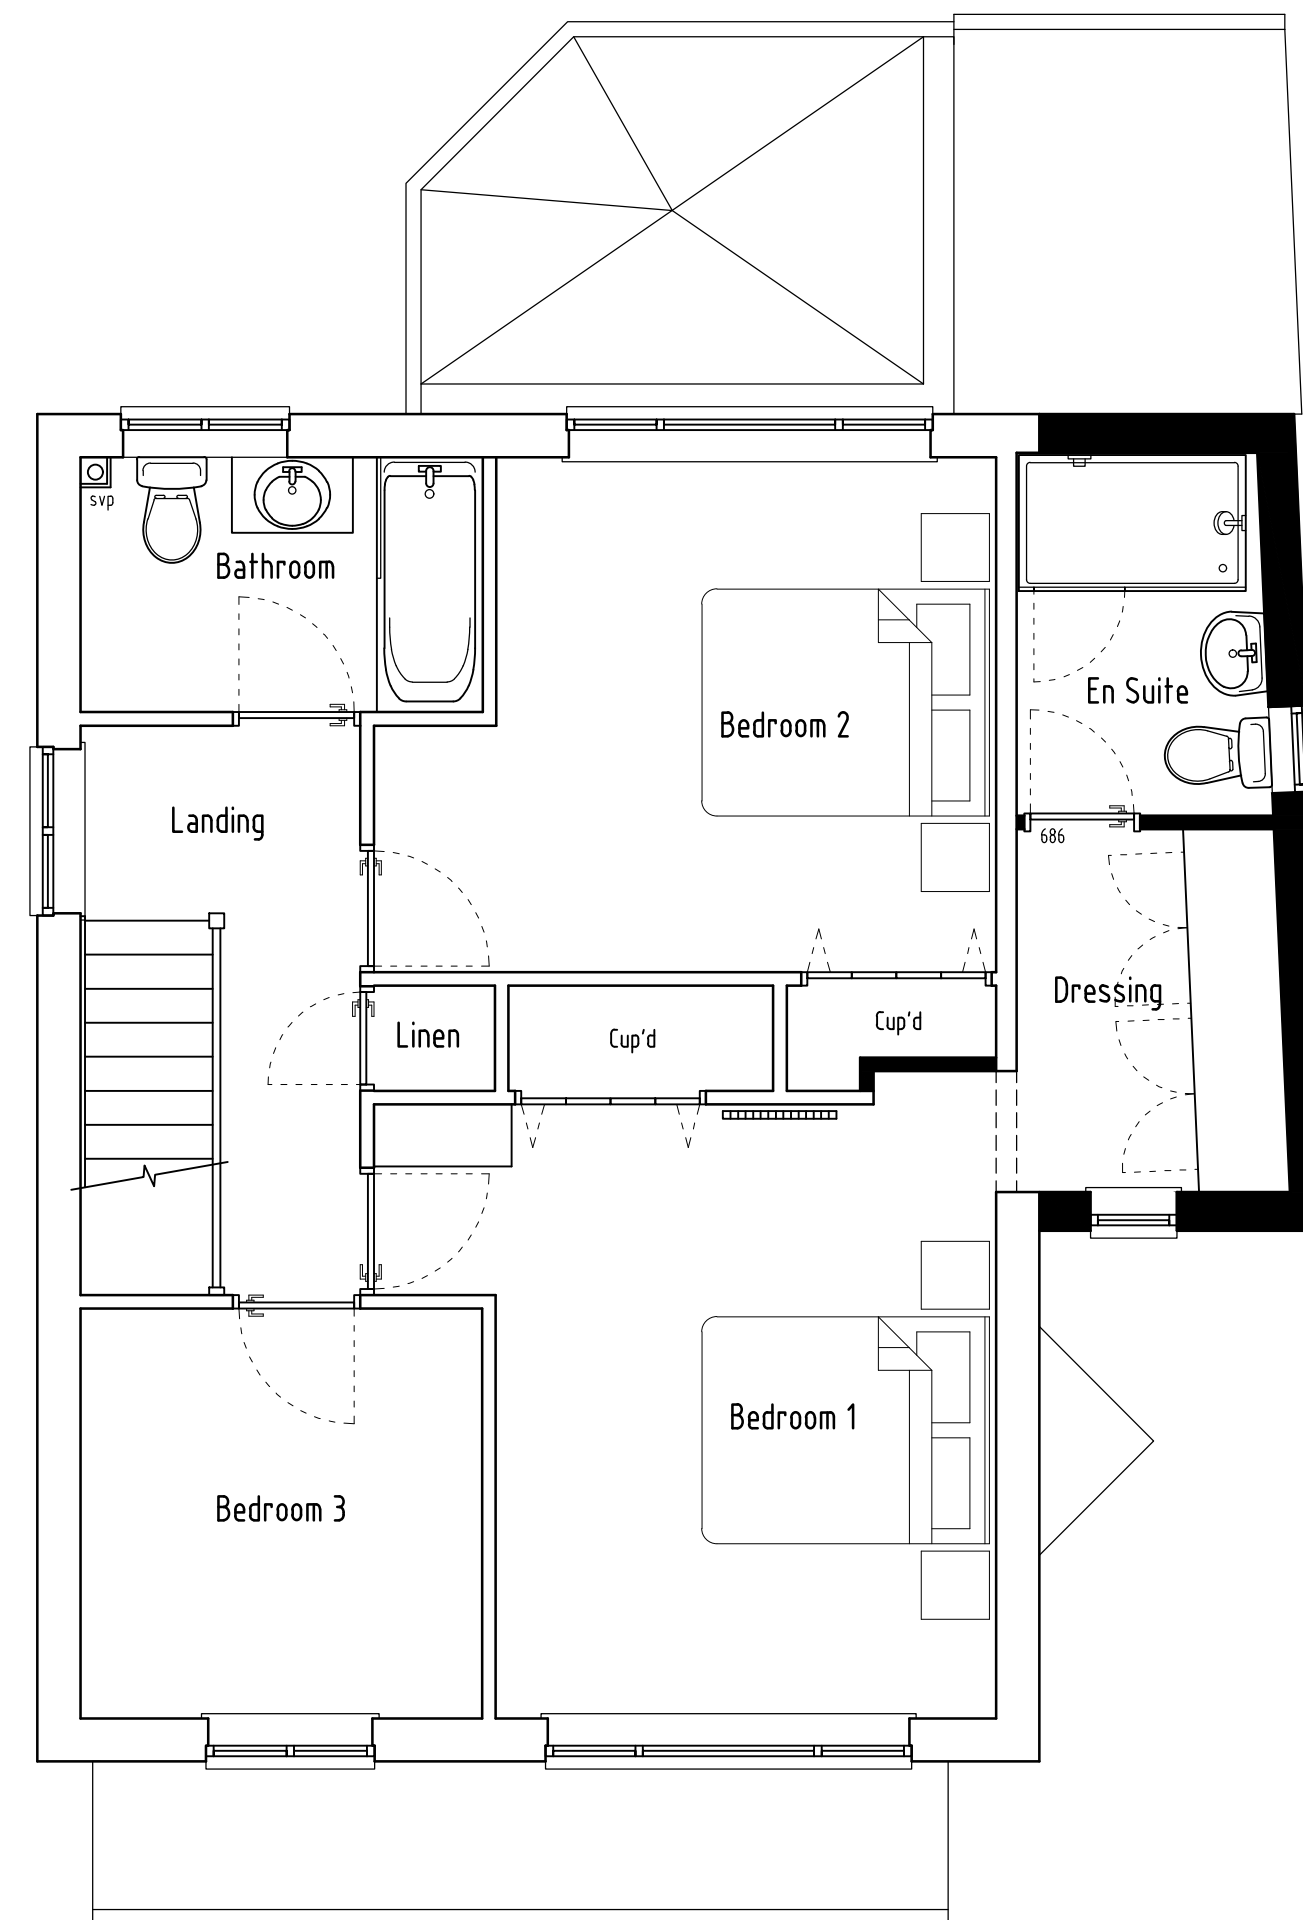


PROPOSED FIRST FLOOR PLAN

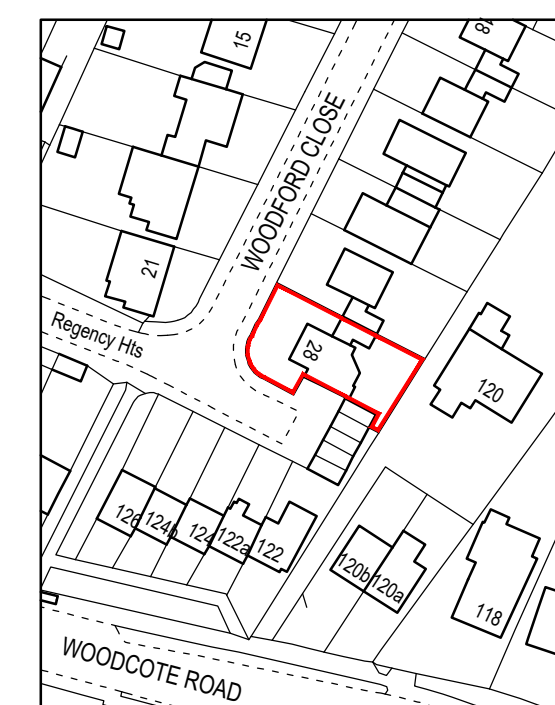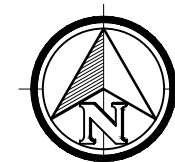


Ordnance Survey, (c) Crown Copyright 2025.
All rights reserved. Licence number 100022432


LOCATION PLAN
Scale 1:250

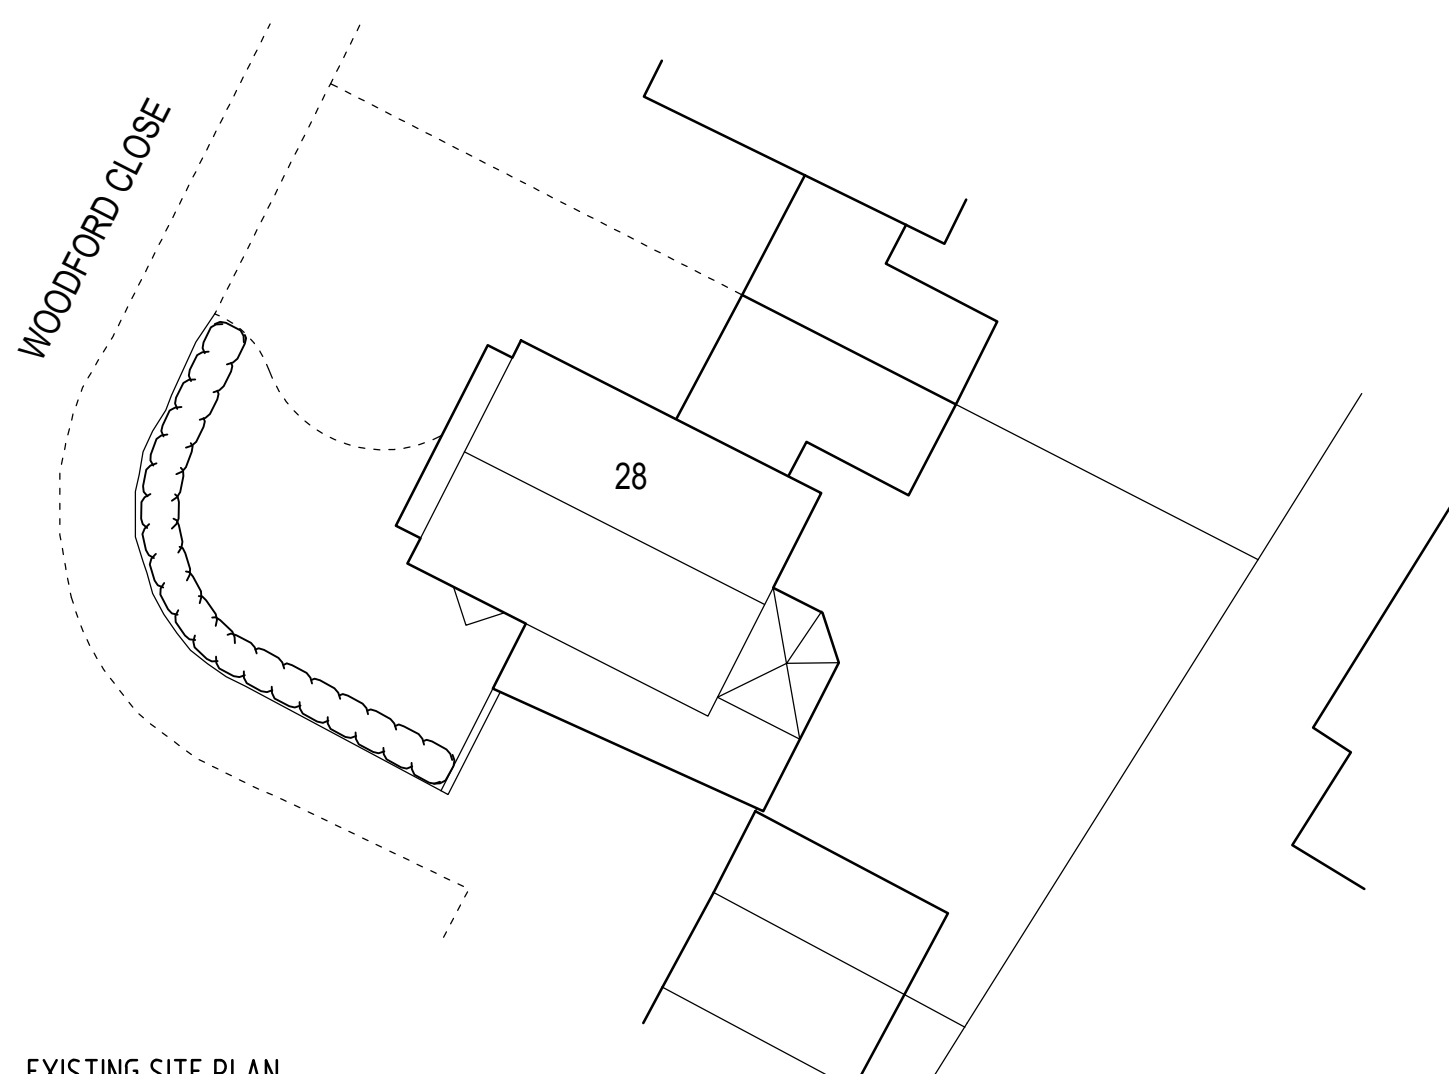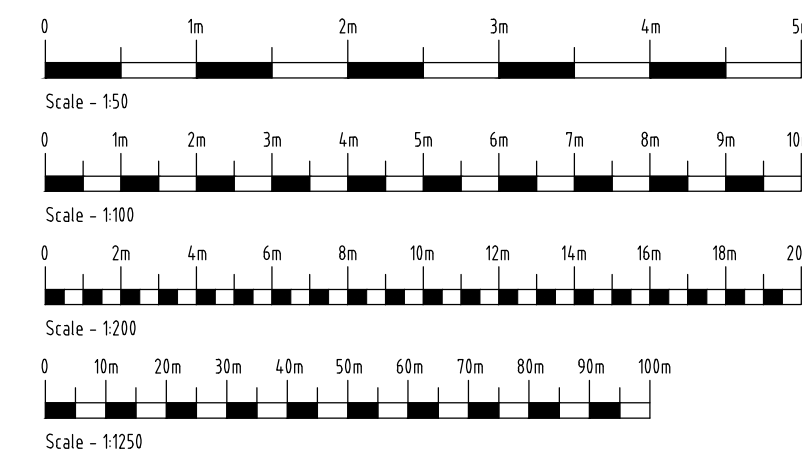

EXISTING SITE PLAN
Scale 1:200

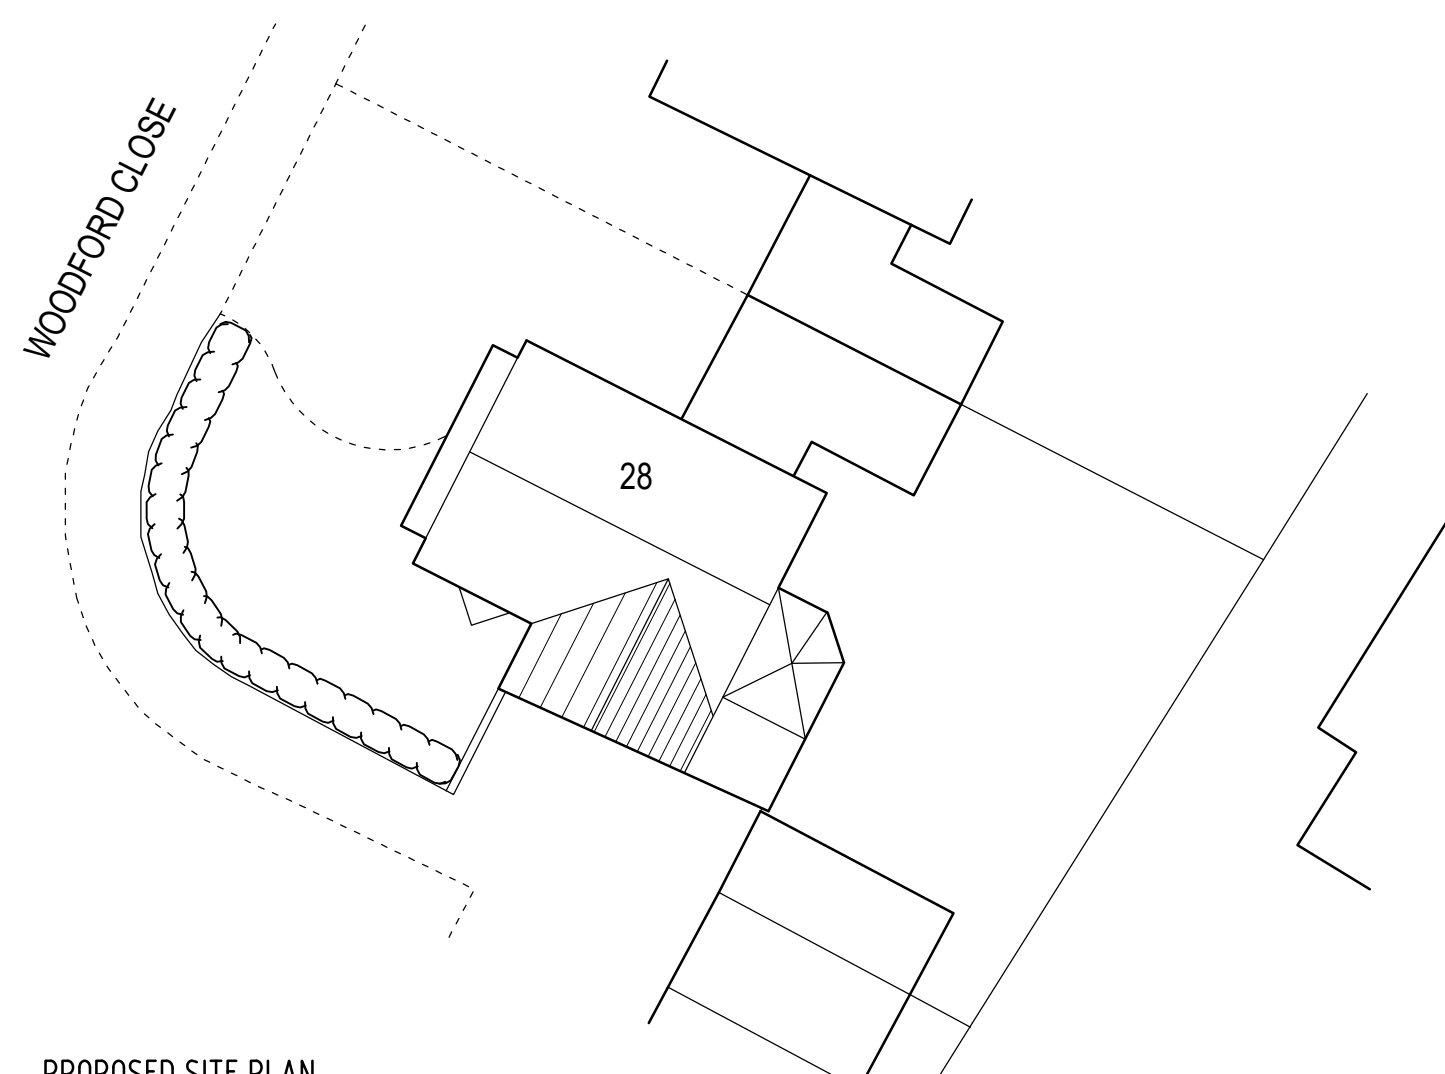

PROPOSED SITE PLAN
Scale 1:200

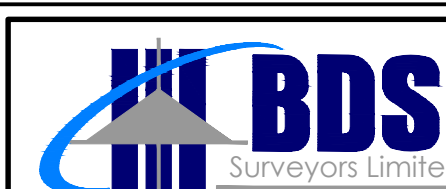

PO Box 3303
Reading
RG1 9SZ
Phone:
0115 9884477
E-mail:
mail@bdssurveyors.co.uk
Web:
www.bdssurveyors.co.uk

Project
First floor side extension to
28 WOODFORD CLOSE
CAVERSHAM
READING

Drawing title
PLANS & ELEVATIONS

Client Mr & Mrs C LITTEN	Scale 150 1:100
Drawing number & status 7014:25:1 PLANNING	Date 23.09.25 Rev TCG

Revisions

Scale bar - each bar measures 10mm
Drawing Copyright© BDS Surveyors Ltd A1 594 x 841mm