



Project : 248 Kidmore road, Reading		
Title : Site Plan, trees locations and shrubs to be removed		
Dwg no : 2423-A-PL- 19	Scale : 1:150 @ A3	
Date: 16.6.25	rev : 01	atelier E U R A

Rev: 01 Tree protection boundary added 25.9.25

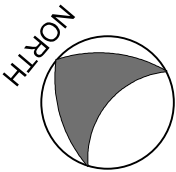

This drawing is copyrighted and may not be reproduced, modified, or used for any purpose other than the planning application process for 248 Kidmore Road by Atelier EURA. This drawing is for illustrative purposes only and is not intended to be a comprehensive representation of the finished building. Atelier EURA is not responsible for any errors, omissions, or misinterpretations in this drawing or for any damages or losses arising from its use

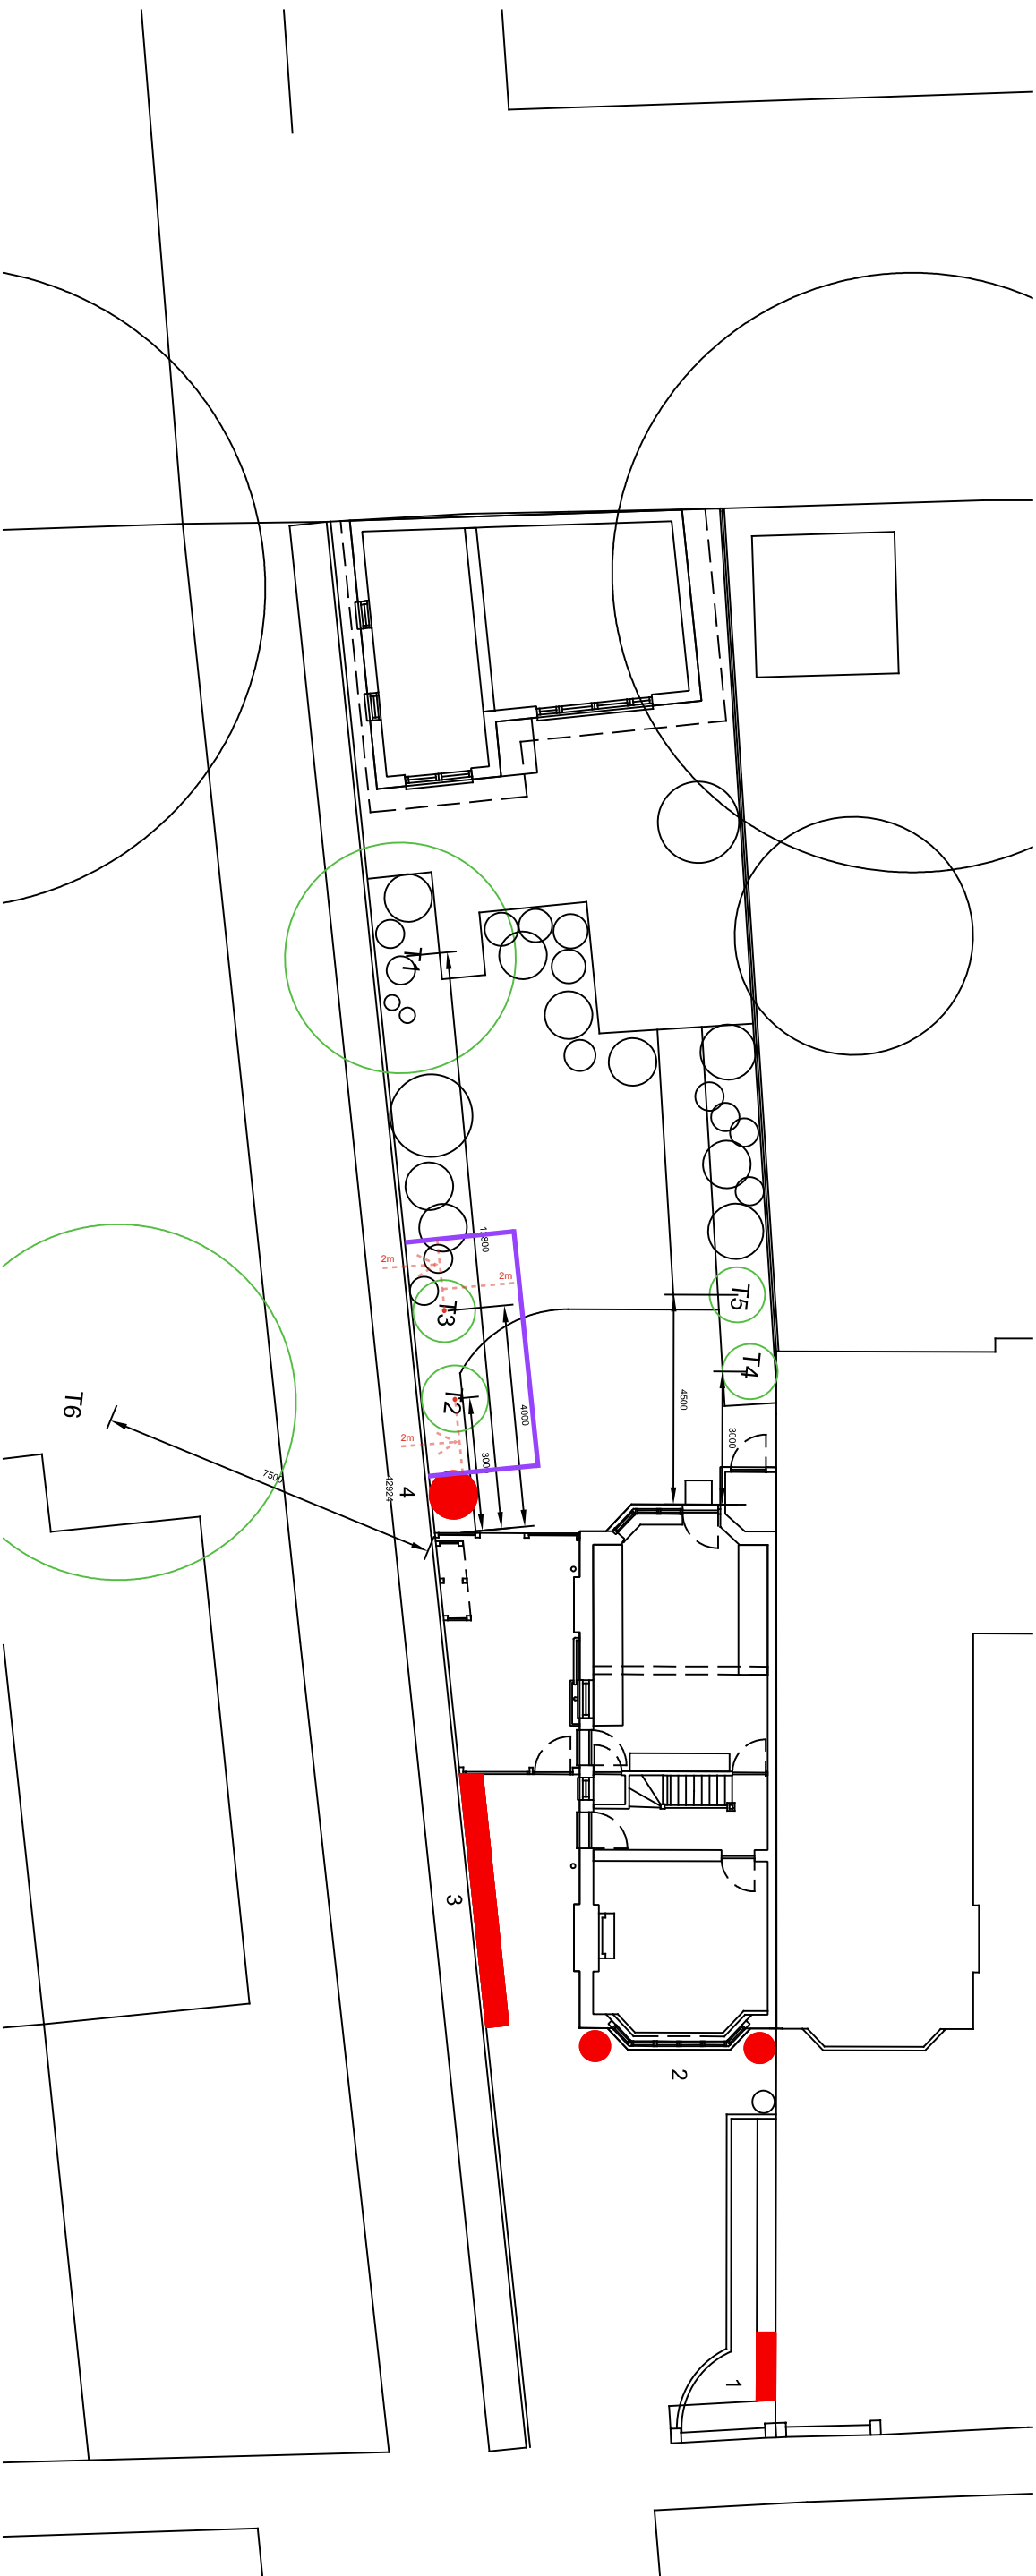

Trees and mature shrubs closest to the building (in green):

- T1 Royal purple (Cotinus Coggynia) 5m tall
- T4 Prunus laurocerasus (Cherry laurel) 4m tall
- T2 Cherry tree 2m tall
- T3 Fig tree 2m tall
- T5 Camelia japonica 2m tall
- T6 Locust 7m tall

Shrubs to be removed: (in red)

- Front garden:
- 1. Box (front garden to make room for bin store) L: 1.5m W: 50cm H: 60cm
 - 2. Ivy (front facade either side of bay) W: 70cm diameter H: 2m

Side path

- 3. Common privet + ivy L: 5m W: 50cm H: 1.6m

Rear garden

- 4. Prunus laurocerasus (Cherry laurel) shrubs L: 2m W: 70 cm H: 2m

