




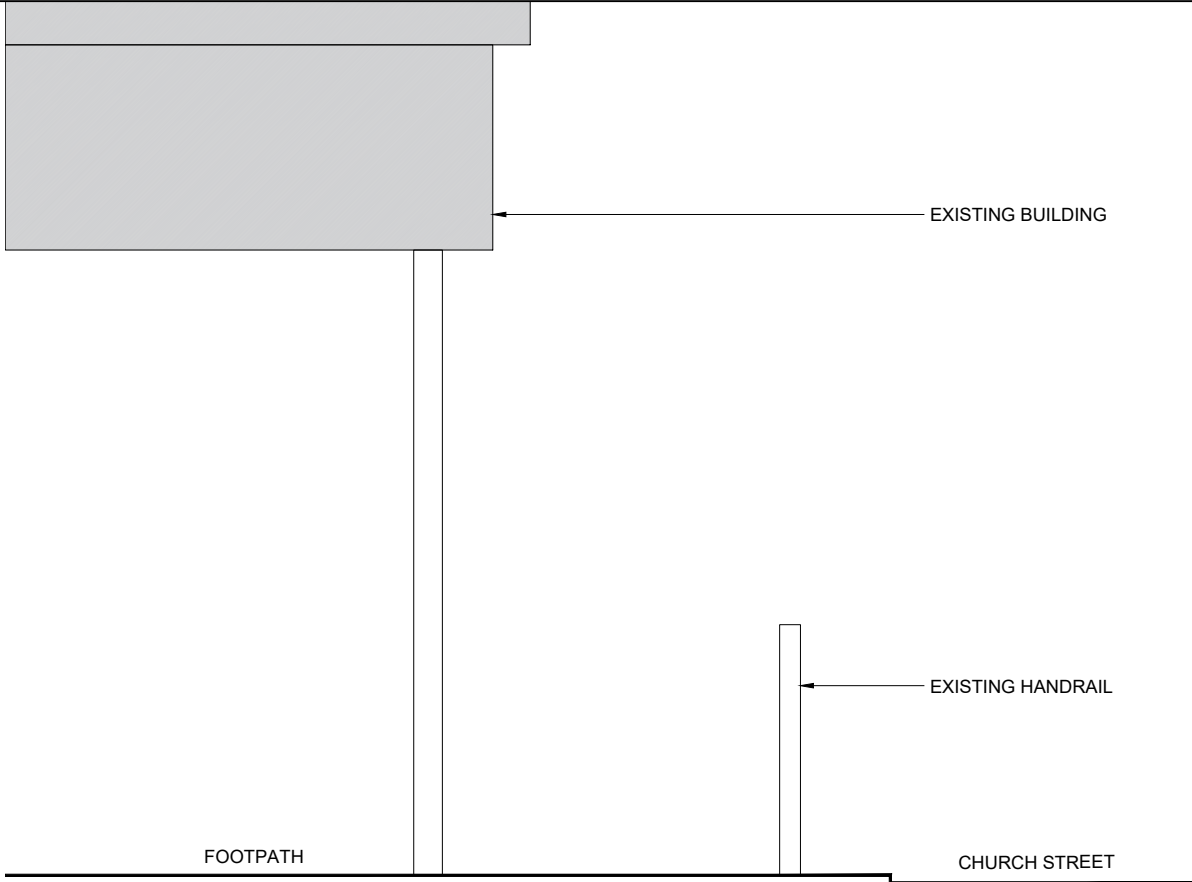


EXISTING FRONT ELEVATION
SCALE 1:50

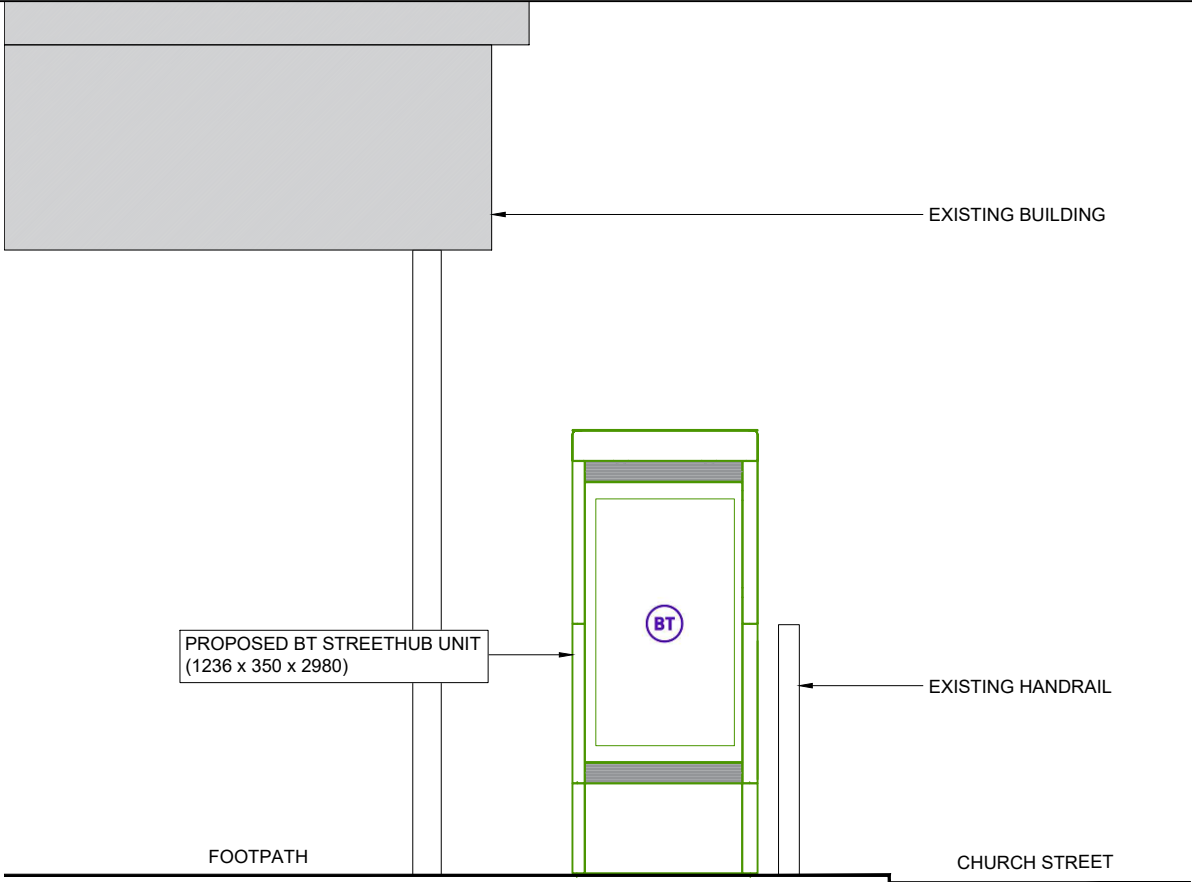

PROPOSED FRONT ELEVATION
SCALE 1:50

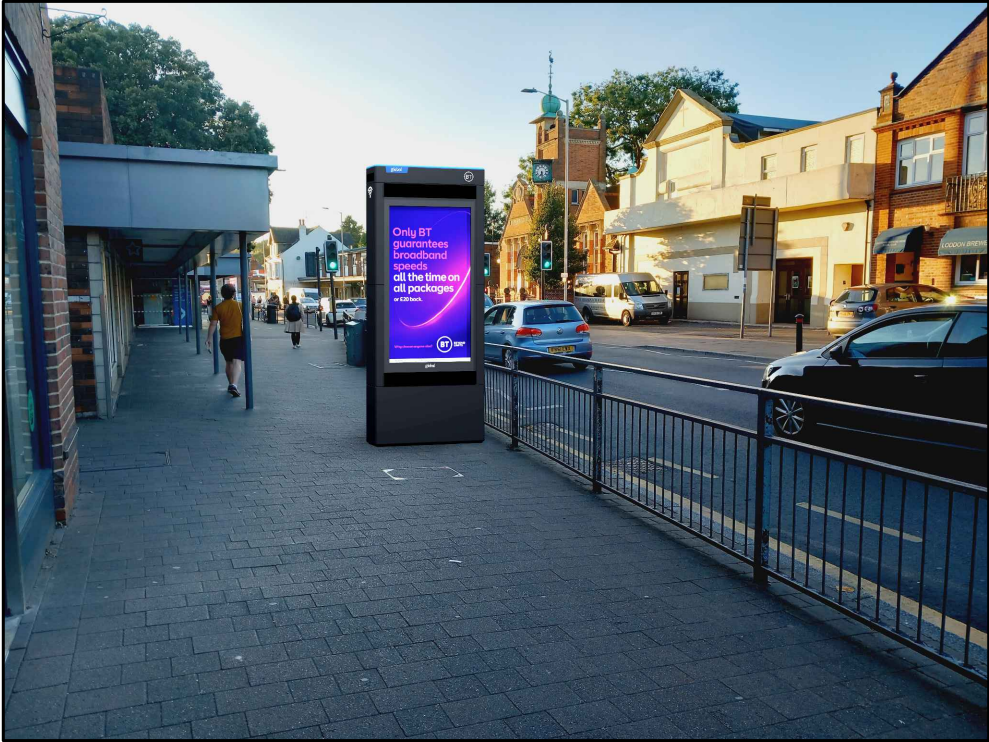

PROPOSED PHOTOMONTAGE
NTS

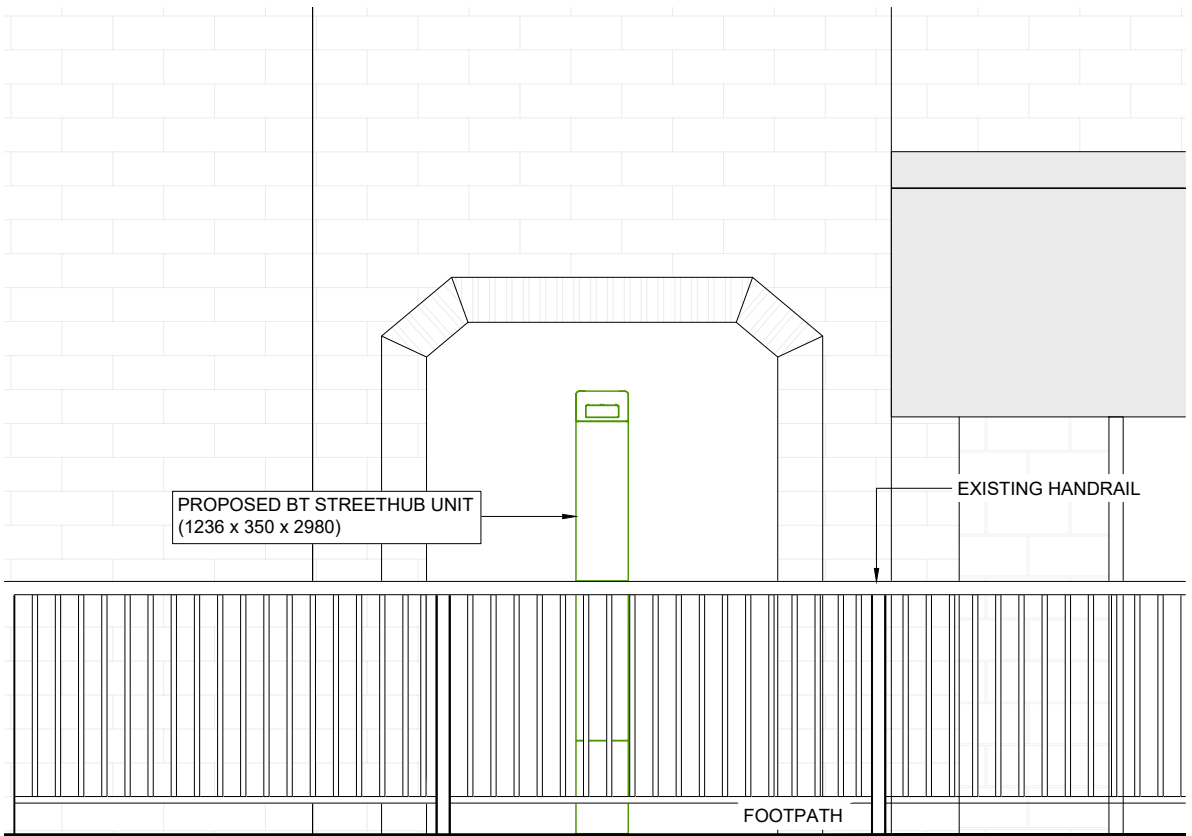

PROPOSED SIDE ELEVATION
SCALE 1:50

GENERAL NOTES

Use written dimensions only, do not scale from drawing. Use latest revision of all referenced information.

LAT 51.467506	LONG -0.97378242
---------------	------------------

A	16/09/2025	New BT Streethub Structure	PSB	ABH
Rev	Date	Description	Drawn	Chkd



Drg Status

PLANNING

Cell No. & Name

REA-102

Site Name & Address

Pavement o/s 47-49 Church St, Caversham, Reading, RG4 8BA

Drawing Title

EXISTING AND PROPOSED ELEVATIONS

Scale 1:50	Date 16/09/2025
Drawn By PSB	Checked By ABH
Drawing Number 003	Revision A