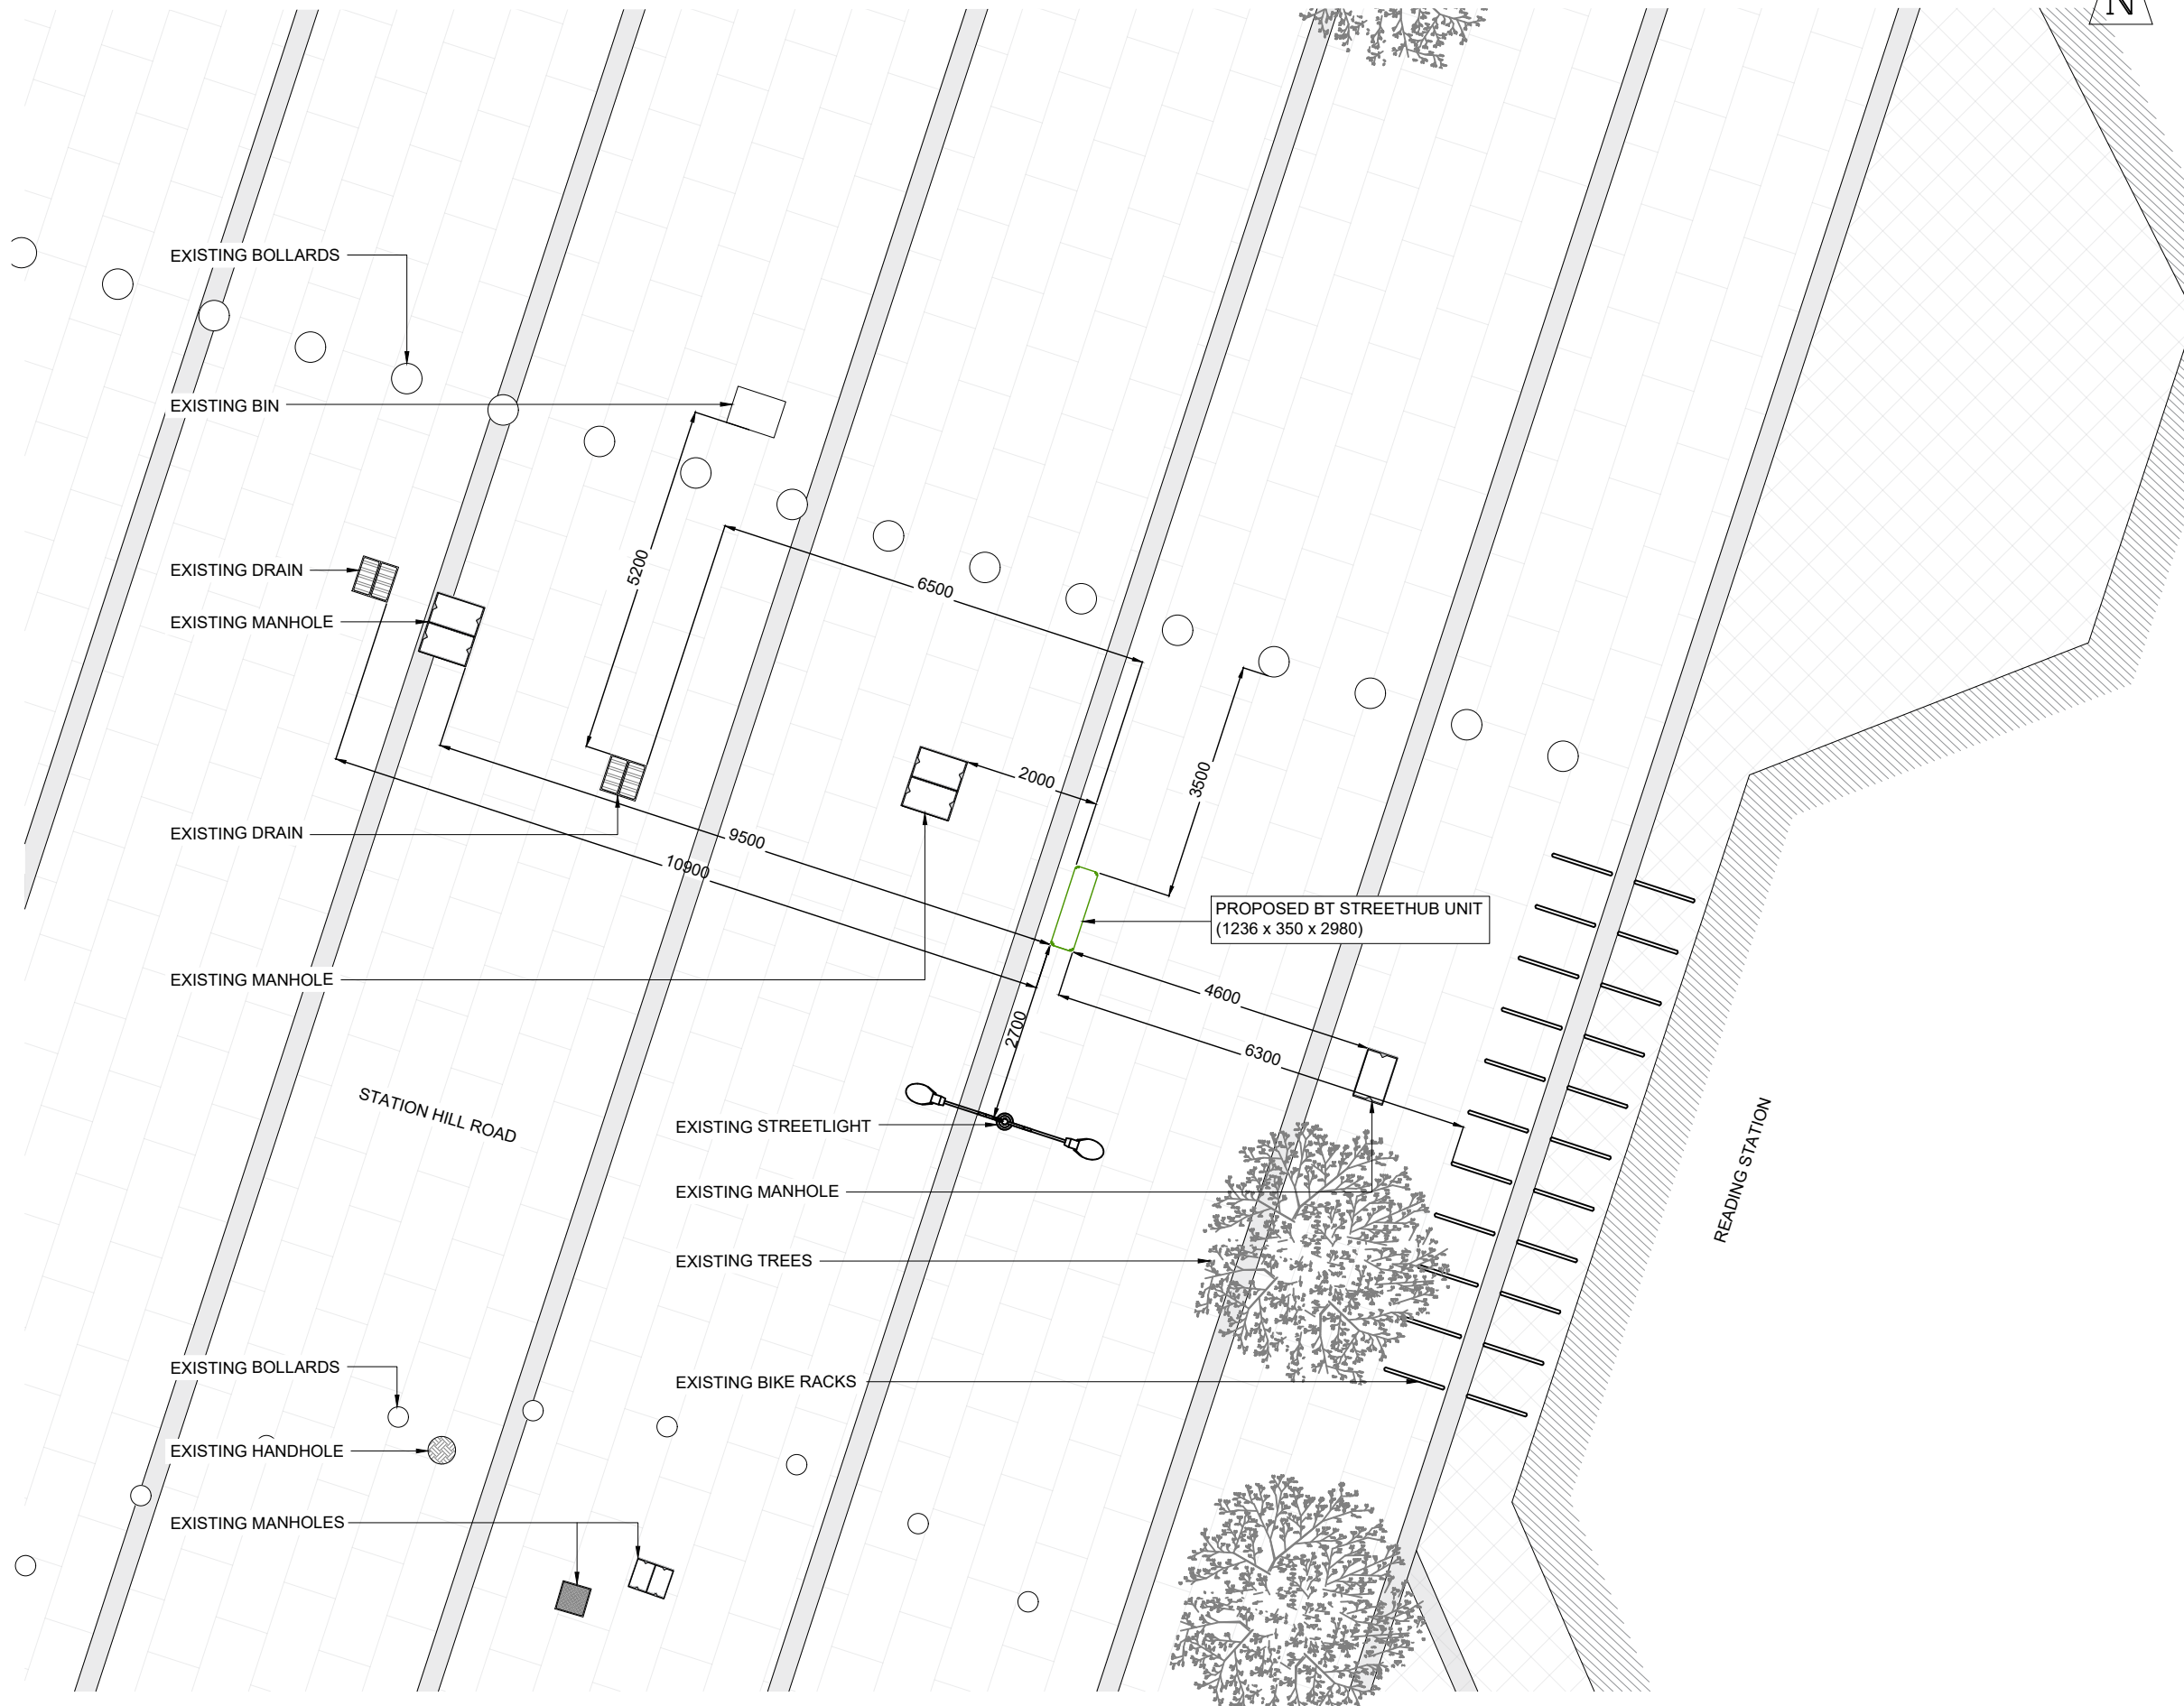


PROPOSED SITE PLAN
SCALE 1:100

GENERAL NOTES

Use written dimensions only, do not scale from drawing. Use latest revision of all referenced information.

LAT 51.458448	LONG -0.972188
---------------	----------------

A	16/09/2025	New BT Streethub Structure	PSB	ABH
Rev	Date	Description	Drawn	Chkd



mitie



Drg Status	
PLANNING	
Cell No. & Name	
REA-108	
Site Name & Address	
Pavement outside Reading Station, 12 Station Rd, Reading, RG1 1LY	
Drawing Title	
PROPOSED SITE PLAN	
Scale 1:100	Date 16/09/2025
Drawn By PSB	Checked By ABH
Drawing Number 002	Revision A