


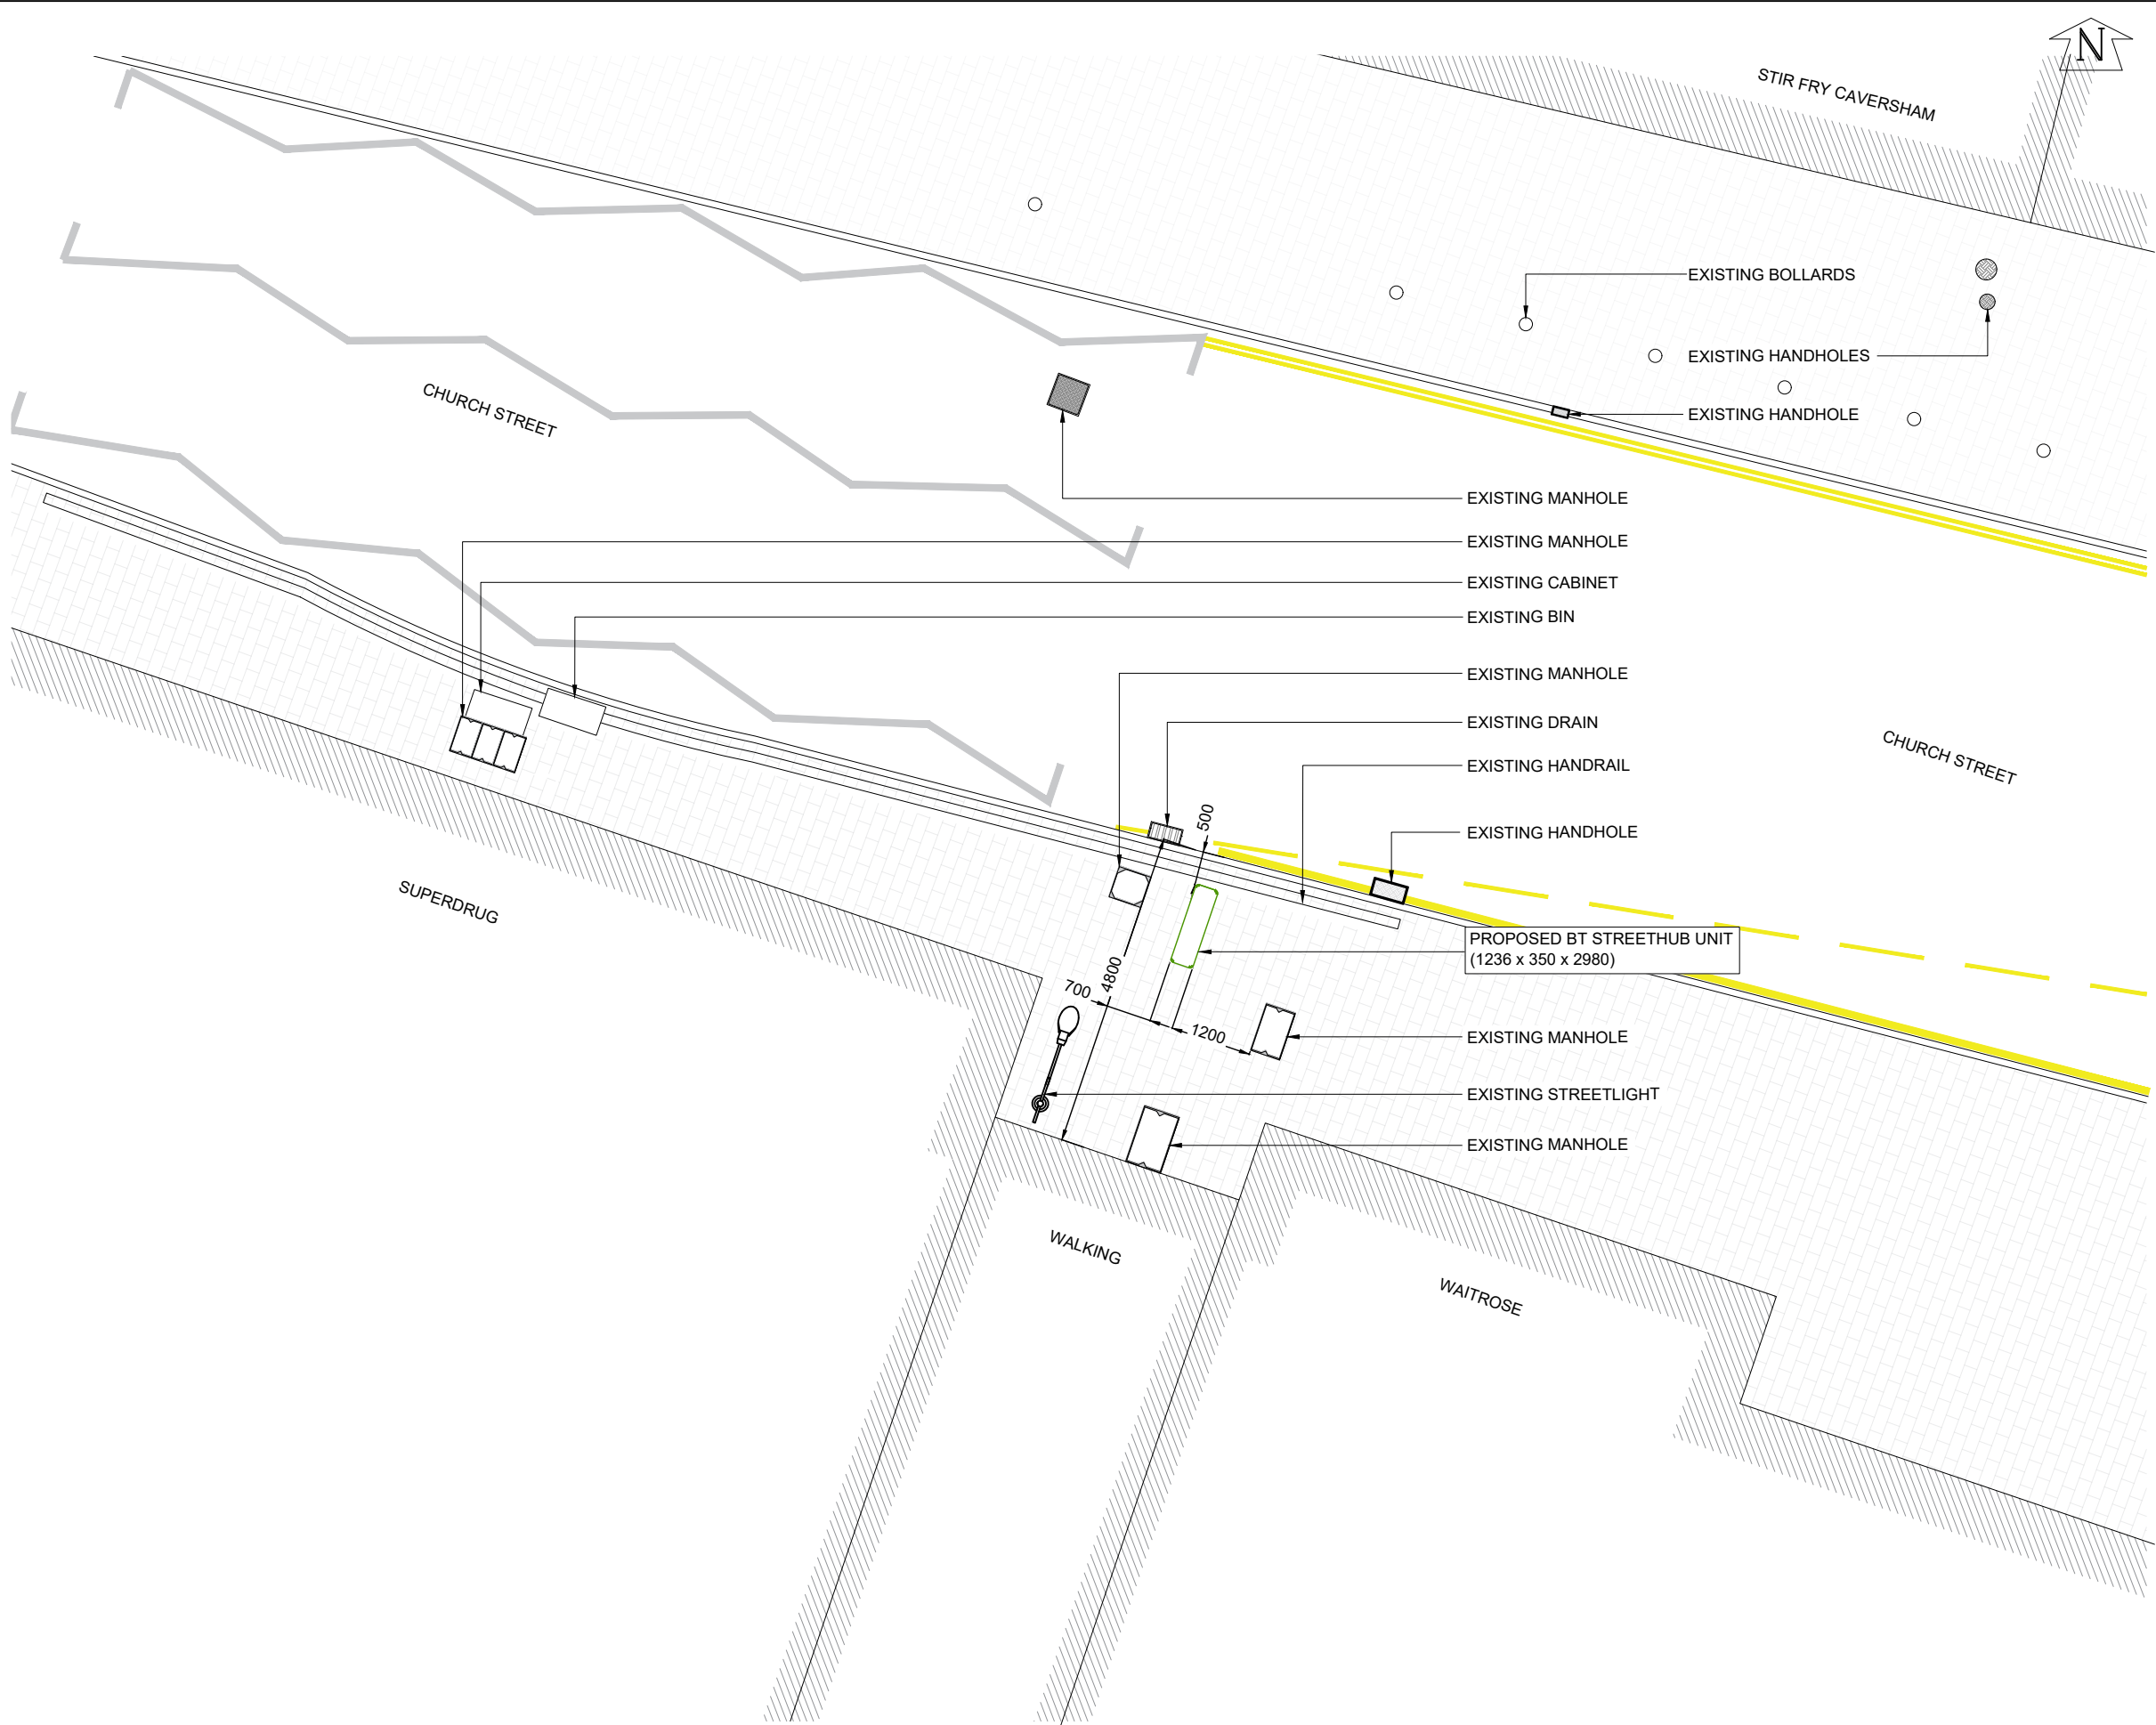

GENERAL NOTES

Use written dimensions only, do not scale from drawing. Use latest revision of all referenced information.

LAT 51.467506

LONG -0.97378242

A	16/09/2025	New BT Streethub Structure	PSB	ABH
Rev	Date	Description	Drawn	Chkd

Drg Status

PLANNING

Cell No. & Name

REA-102


Site Name & Address

Pavement o/s 47-49 Church St, Caversham, Reading, RG4 8BA

Drawing Title

PROPOSED SITE PLAN

Scale	1:100	Date	16/09/2025
Drawn By	PSB	Checked By	ABH
Drawing Number	002	Revision	A

 

PROPOSED SITE PLAN
SCALE 1:100