


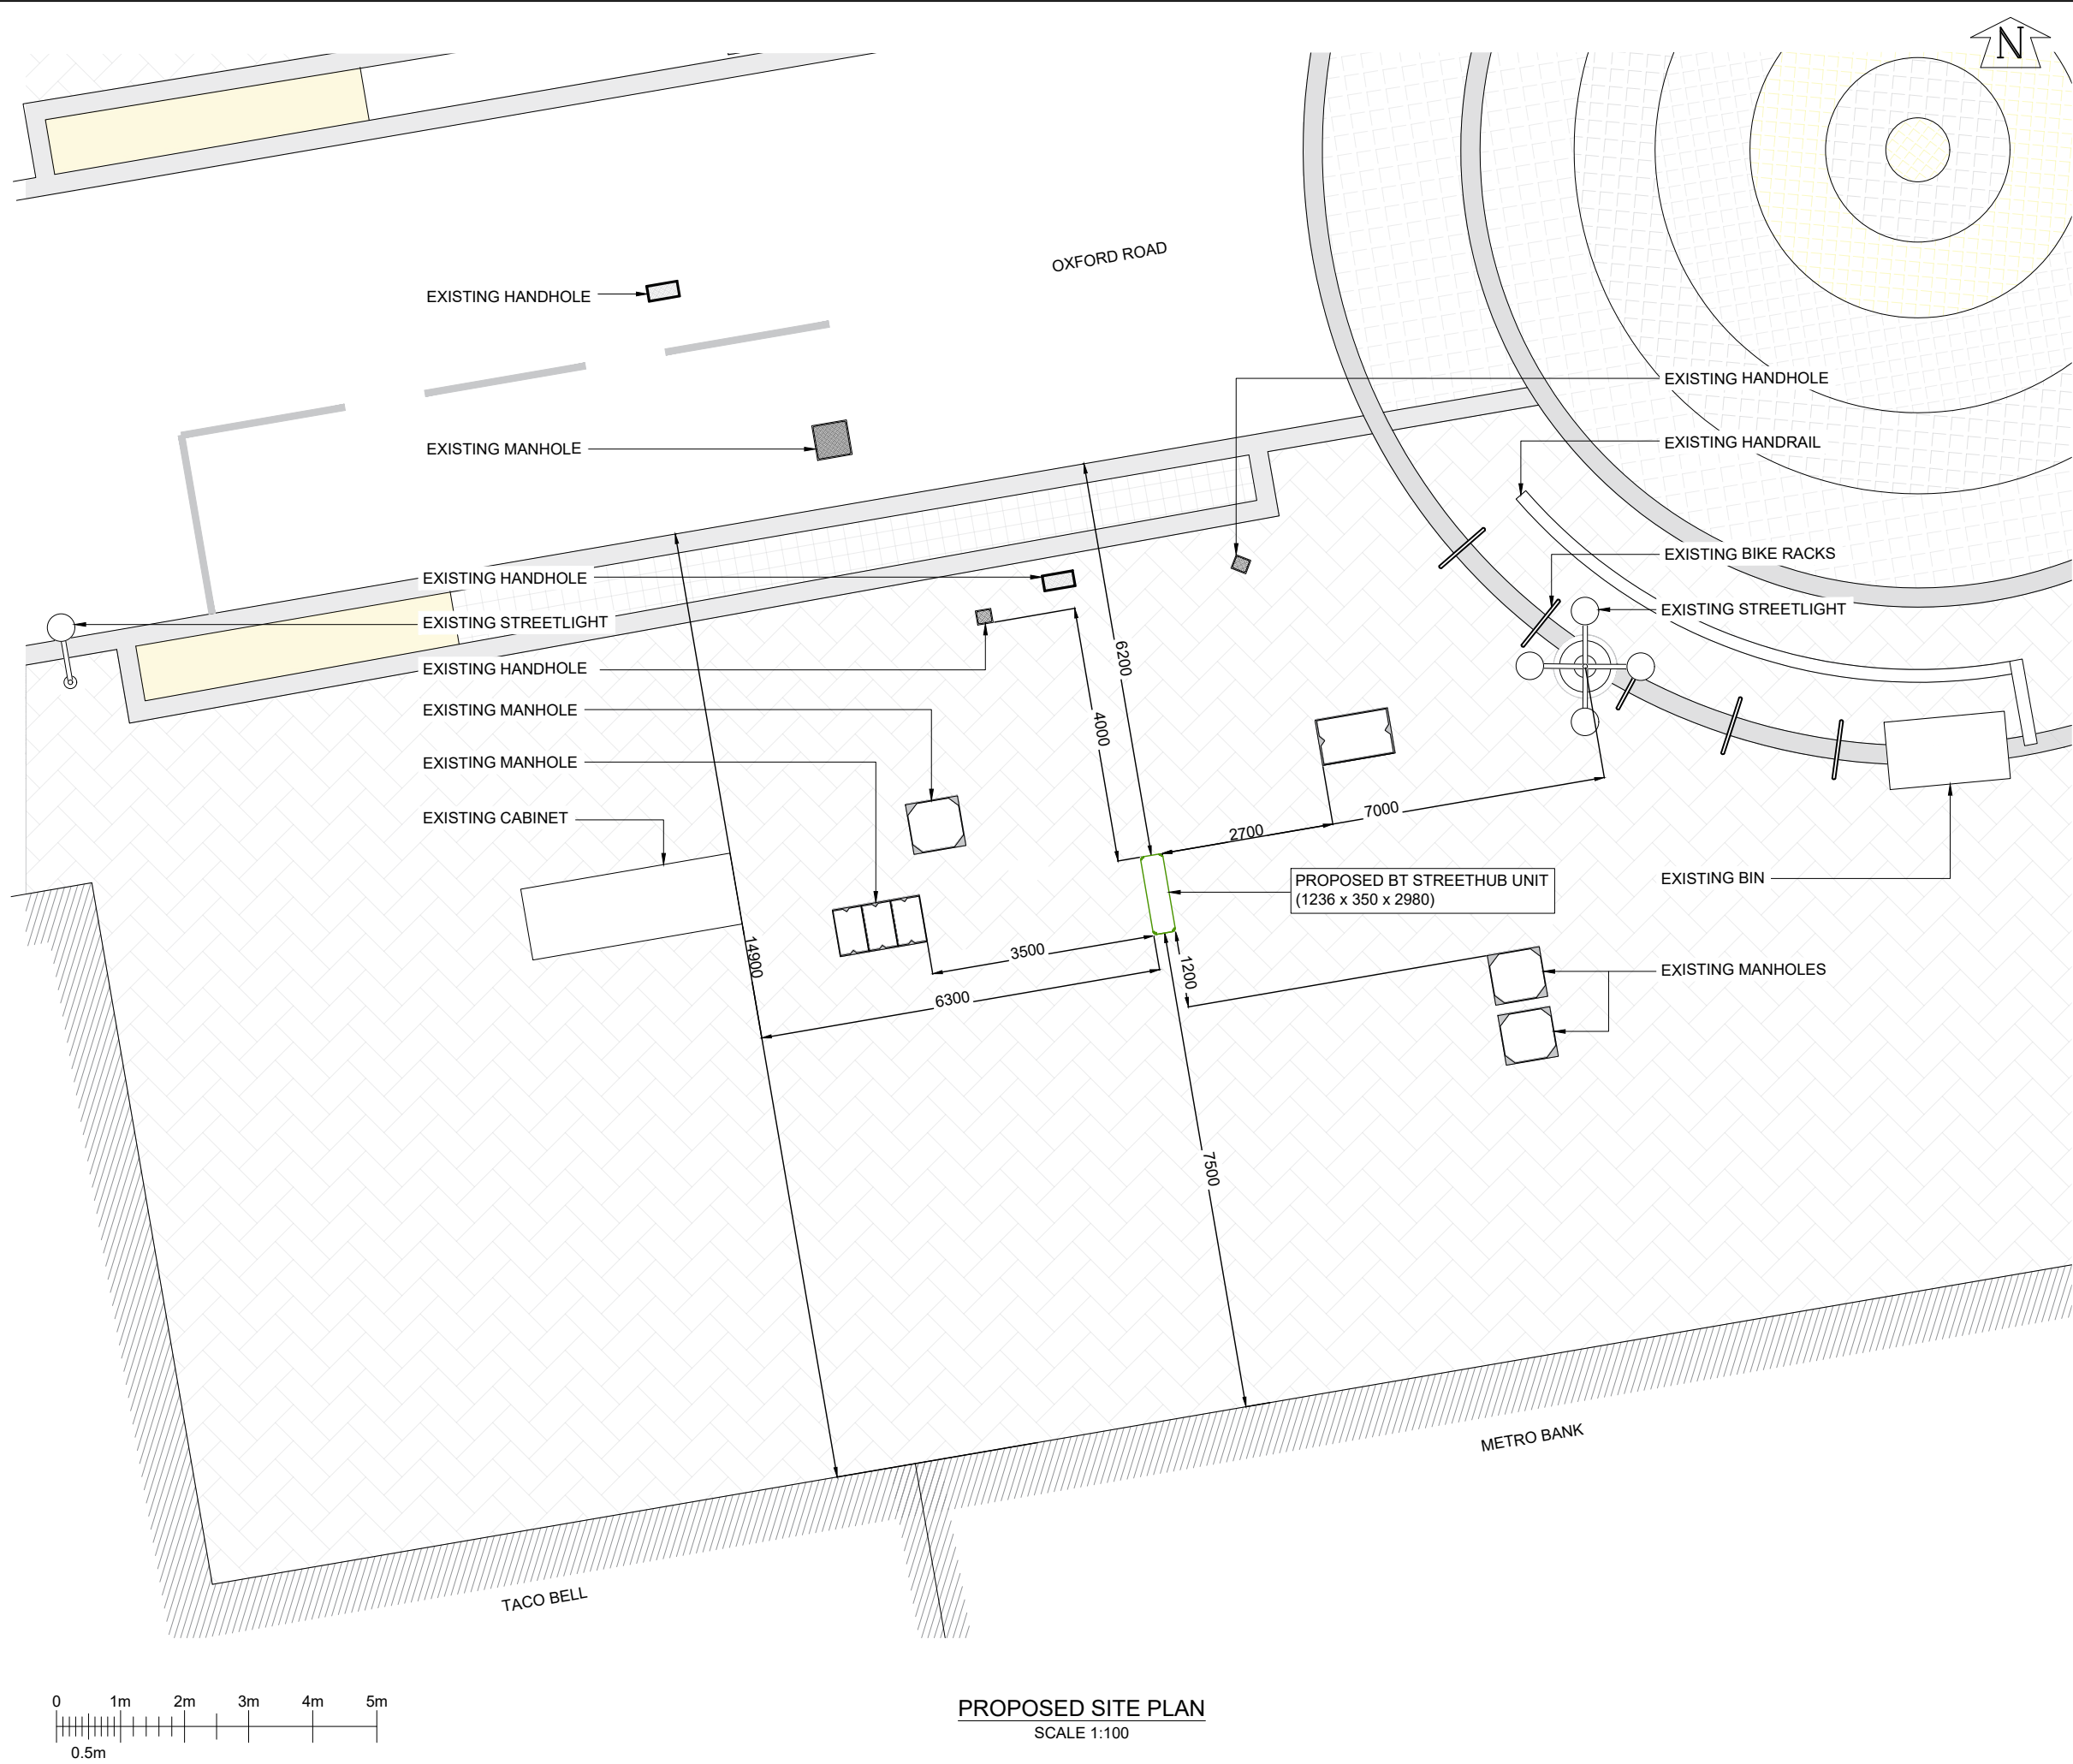

PROPOSED SITE PLAN
SCALE 1:100

GENERAL NOTES

Use written dimensions only, do not scale from drawing. Use latest revision of all referenced information.

LAT 51.455357LONG -0.975486

A	17/09/2025	New BT Streethub Structure	PSB	ABH
Rev	Date	Description	Drawn	Chkd



Drg Status
PLANNING

Cell No. & Name
REA-114

Site Name & Address
Pavement o/s 201 Oxford Rd,
Reading RG1 7QG

Drawing Title
PROPOSED SITE PLAN

Scale	1:100	Date	17/09/2025
Drawn By	PSB	Checked By	ABH
Drawing Number	002	Revision	A