




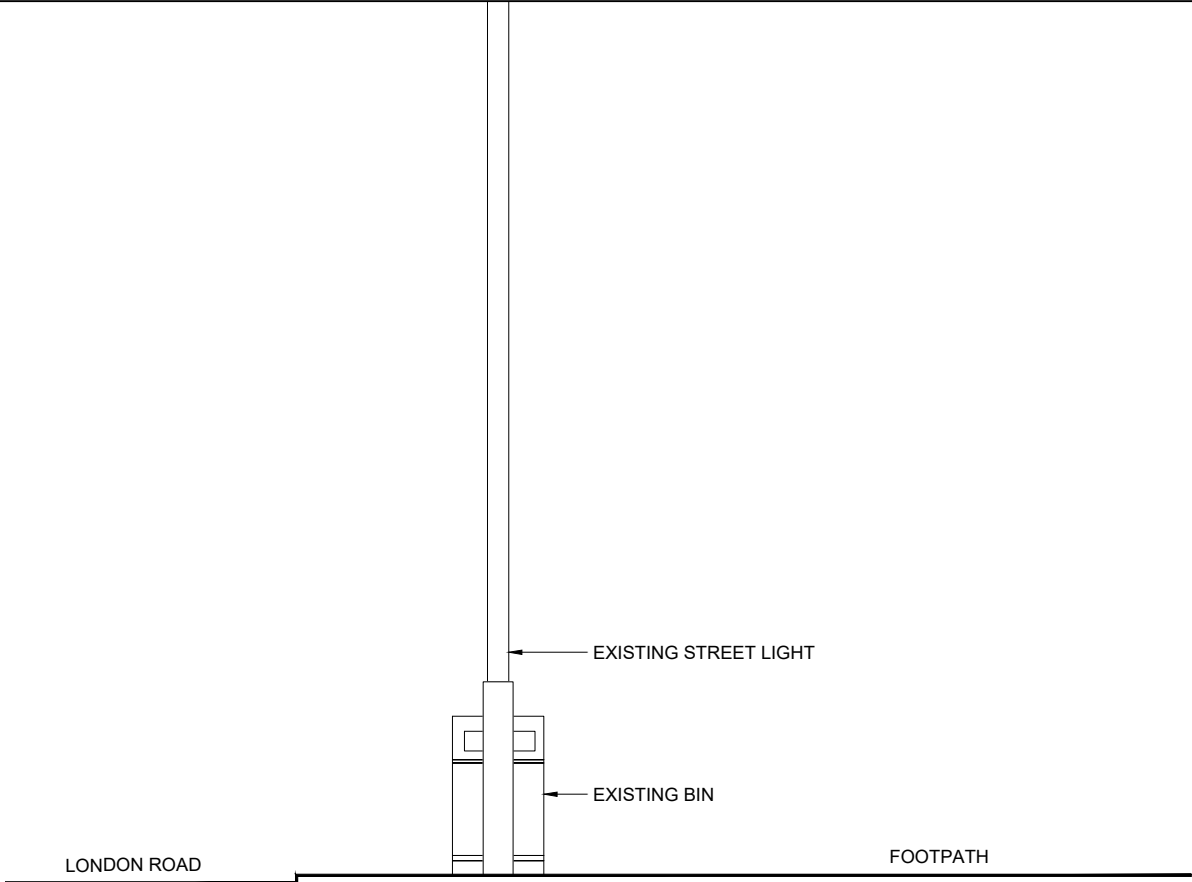


EXISTING FRONT ELEVATION
SCALE 1:50

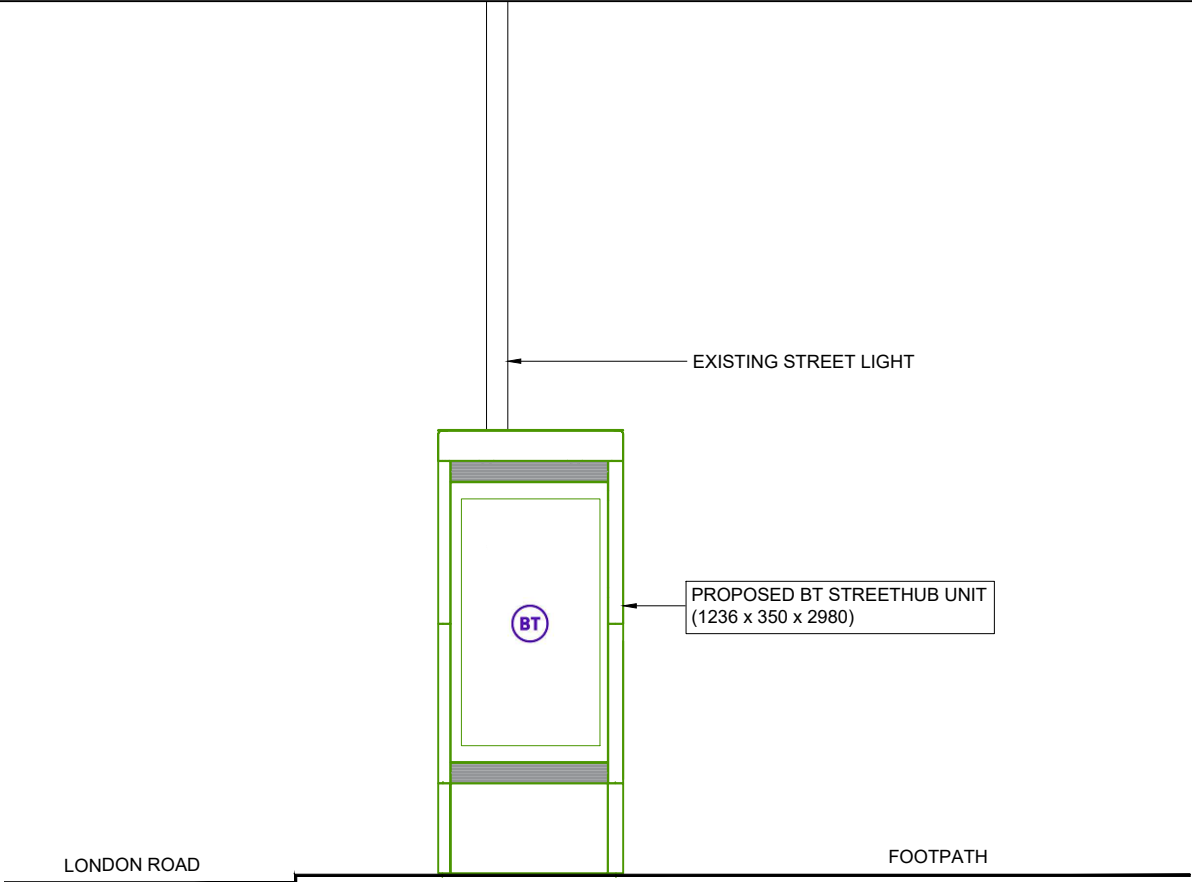

PROPOSED FRONT ELEVATION
SCALE 1:50

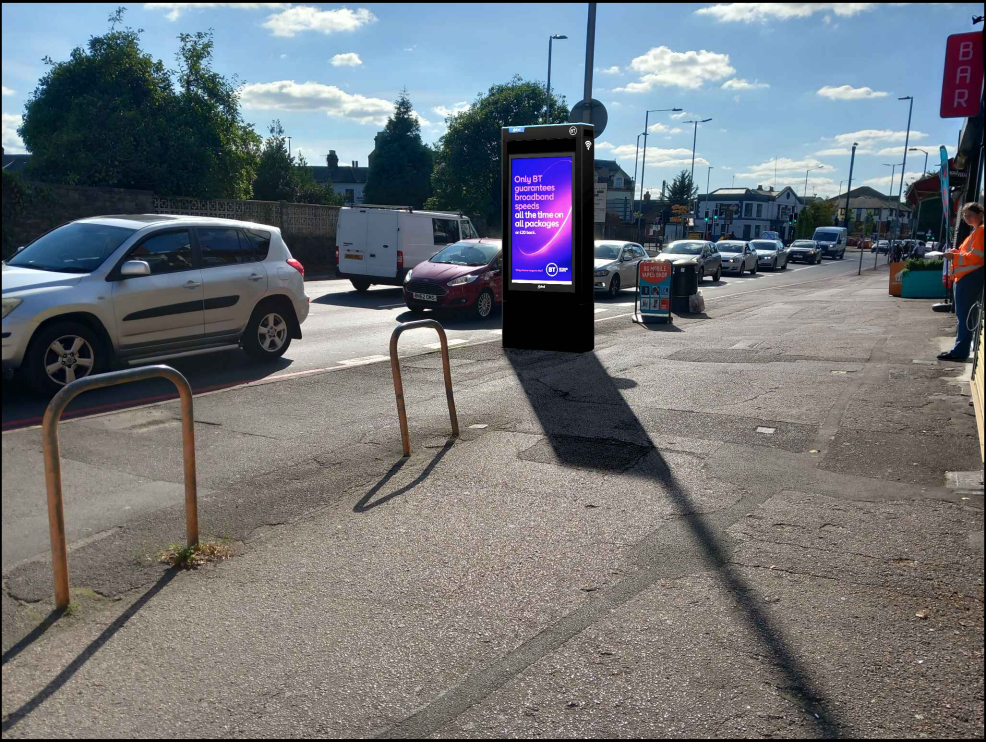

PROPOSED PHOTOMONTAGE
NTS

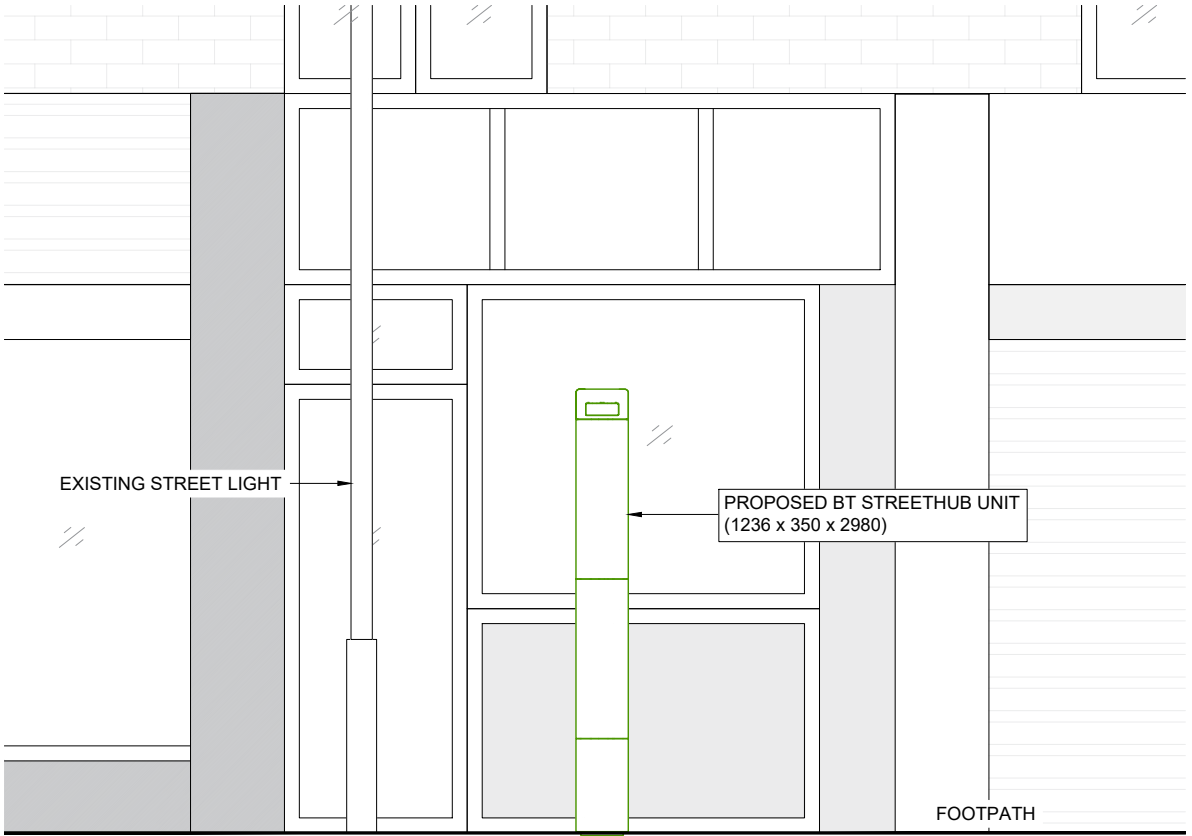

PROPOSED SIDE ELEVATION
SCALE 1:50



GENERAL NOTES

Use written dimensions only, do not scale from drawing. Use latest revision of all referenced information.

LAT 51.453381	LONG -0.947523
---------------	----------------

A	18/09/2025	New BT Streethub Structure	PSB	ABH
Rev	Date	Description	Drawn	Chkd
				
				
Drg Status PLANNING				
Cell No. & Name REA-124				
Site Name & Address Pavement o/s 231A London Road, Reading, RG1 3NY				
Drawing Title EXISTING AND PROPOSED ELEVATIONS				
Scale 1:50		Date 18/09/2025		
Drawn By PSB		Checked By ABH		
Drawing Number 003			Revision A	