


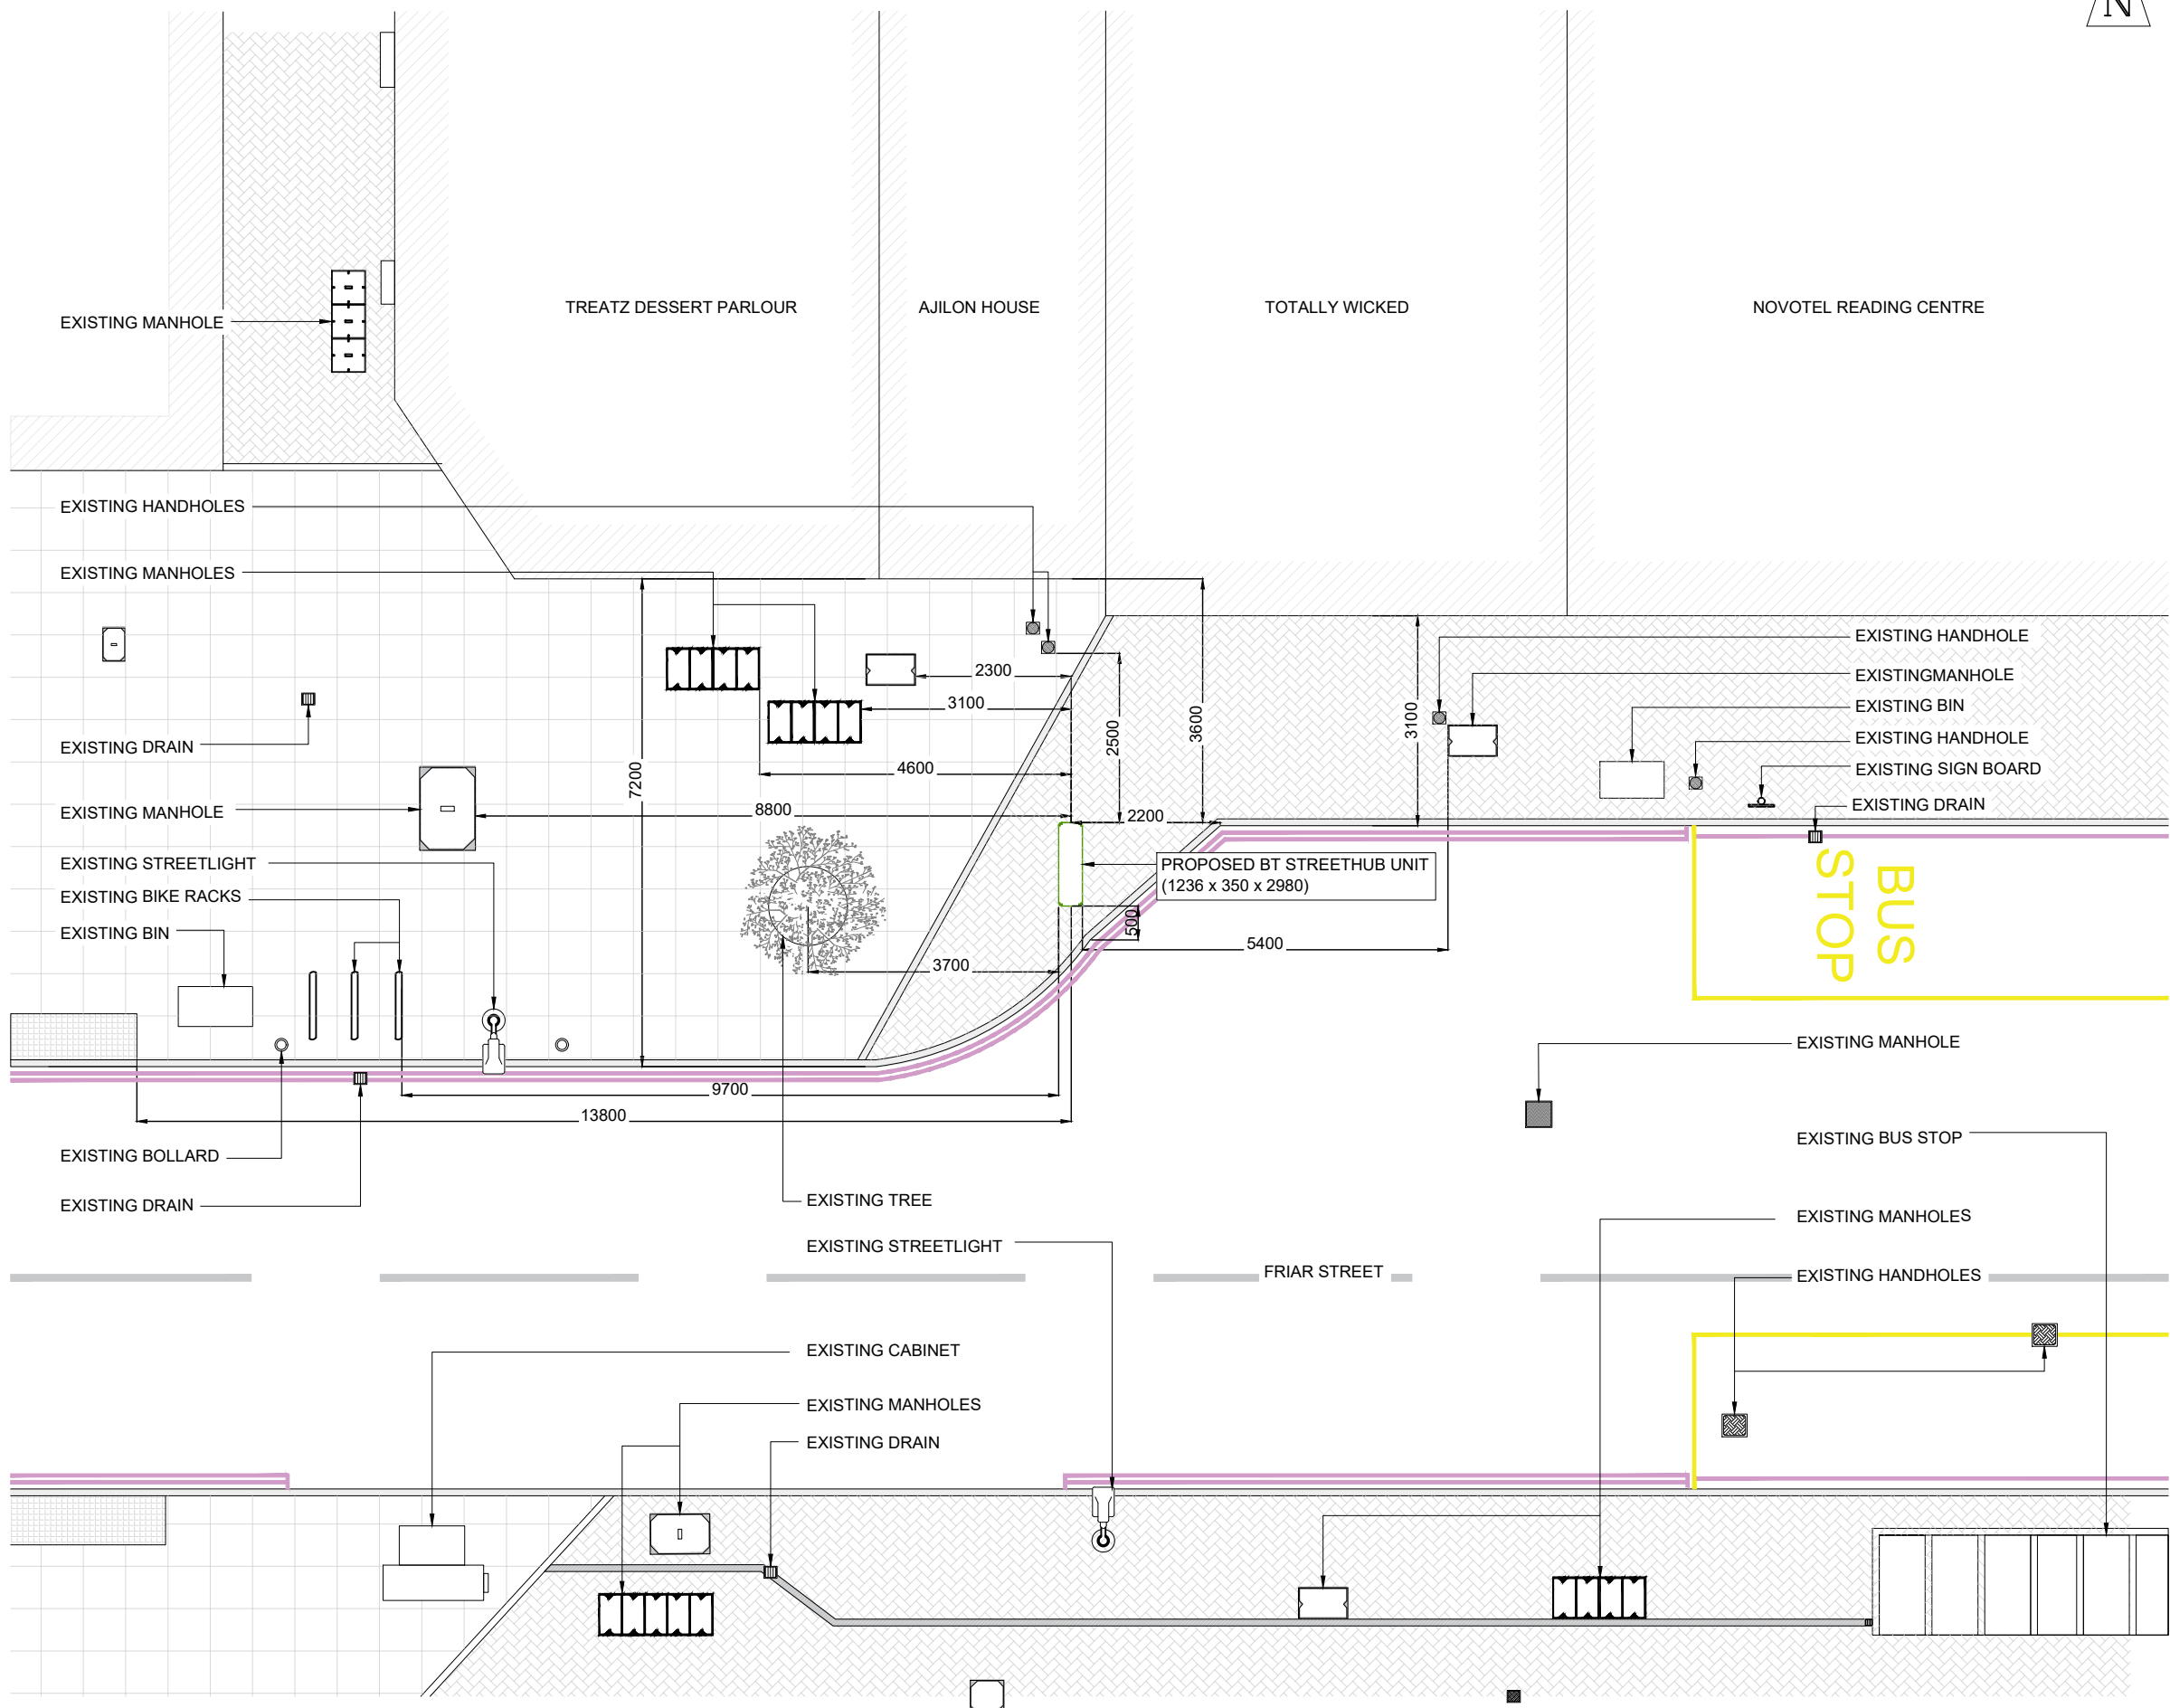

GENERAL NOTES
Use written dimensions only, do not scale from drawing. Use latest revision of all referenced information.

LAT 51.456802

LONG -0.973112

A	16/09/2025	New BT Streethub Structure	RMK	ABH
Rev	Date	Description	Drawn	Chkd



Drg Status

PLANNING

Cell No. & Name

REA-109


Site Name & Address

Pavement o/s 27 Friar Street,
Reading RG1 1DP

Drawing Title

PROPOSED SITE PLAN

Scale	1:100	Date	16/09/2025
Drawn By	RMK	Checked By	ABH
Drawing Number	002	Revision	A

 

PROPOSED SITE PLAN
SCALE 1:100